





Existing front elevation (1:100)

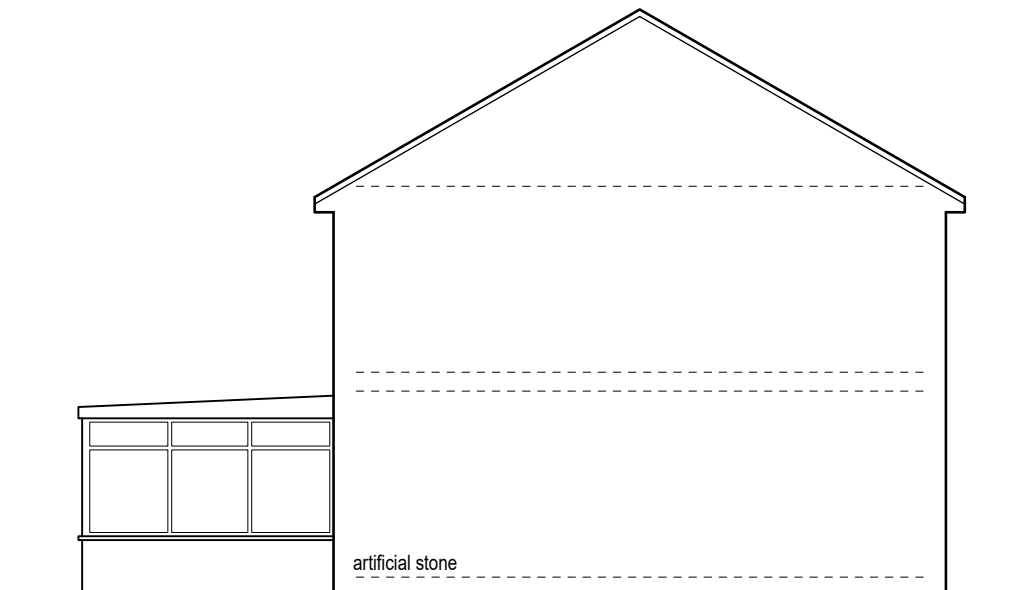


Existing side elevation (1:100)




Existing rear elevation (1:100)

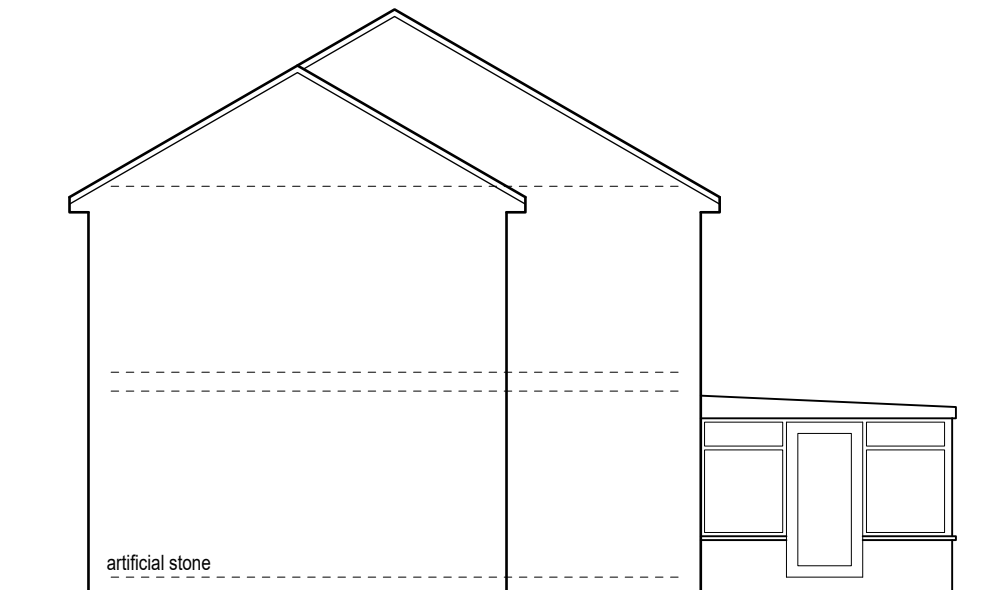


Existing side elevation (1:100)

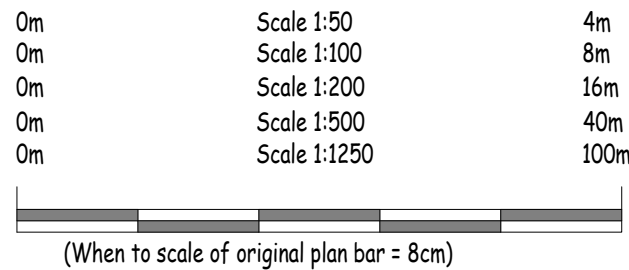


Notes:
1. Setting out to be the responsibility of contractor.
2. Contractor to pay particular attention to pitch of roof and headroom at stairs.
3. Any discrepancies to be reported to Colne Valley Design.

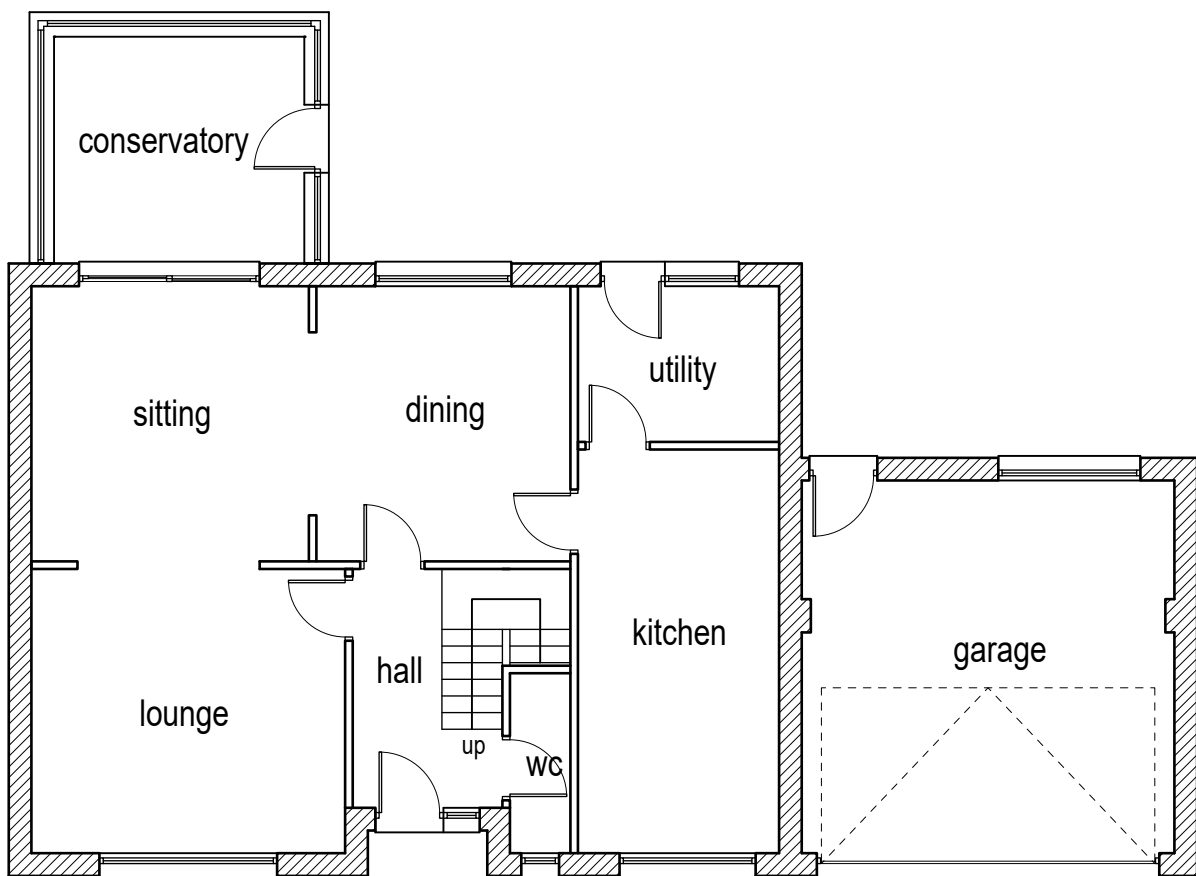


Existing ground floor layout (1:100)

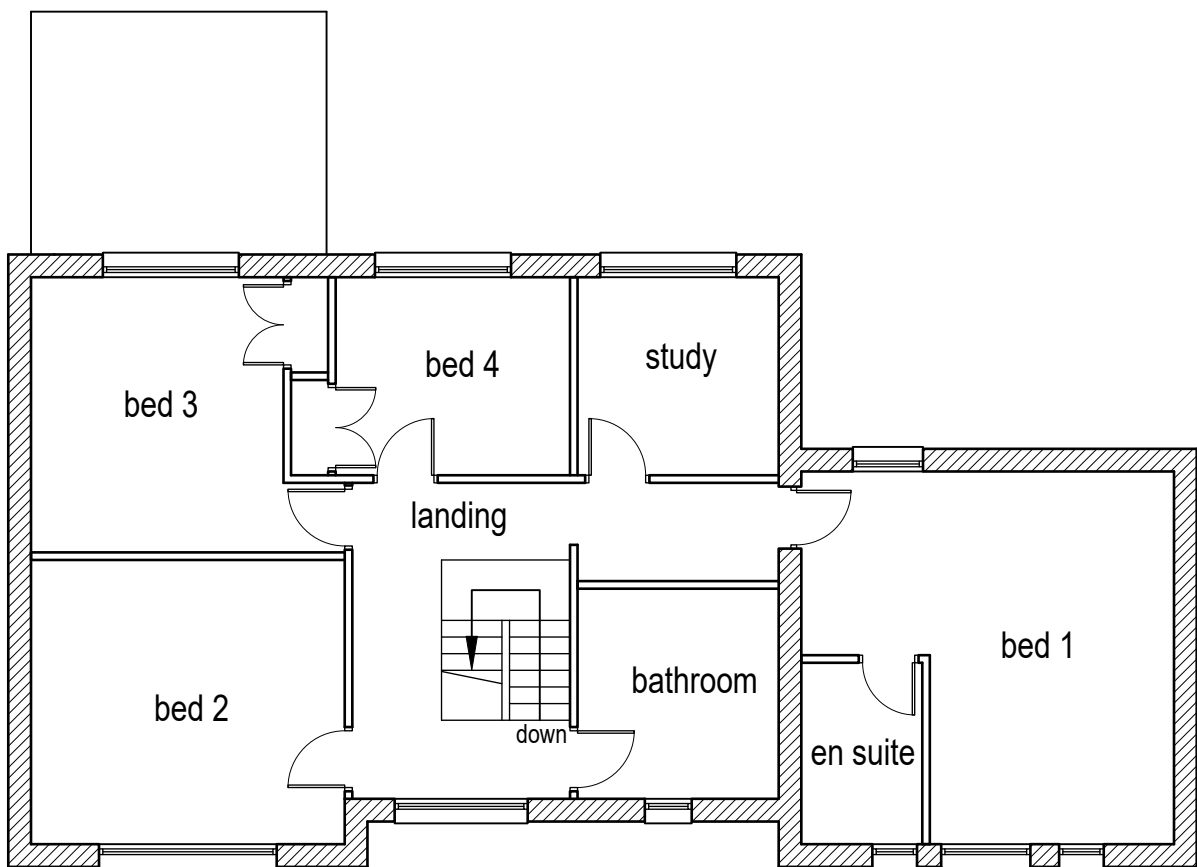


Existing first floor layout (1:100)

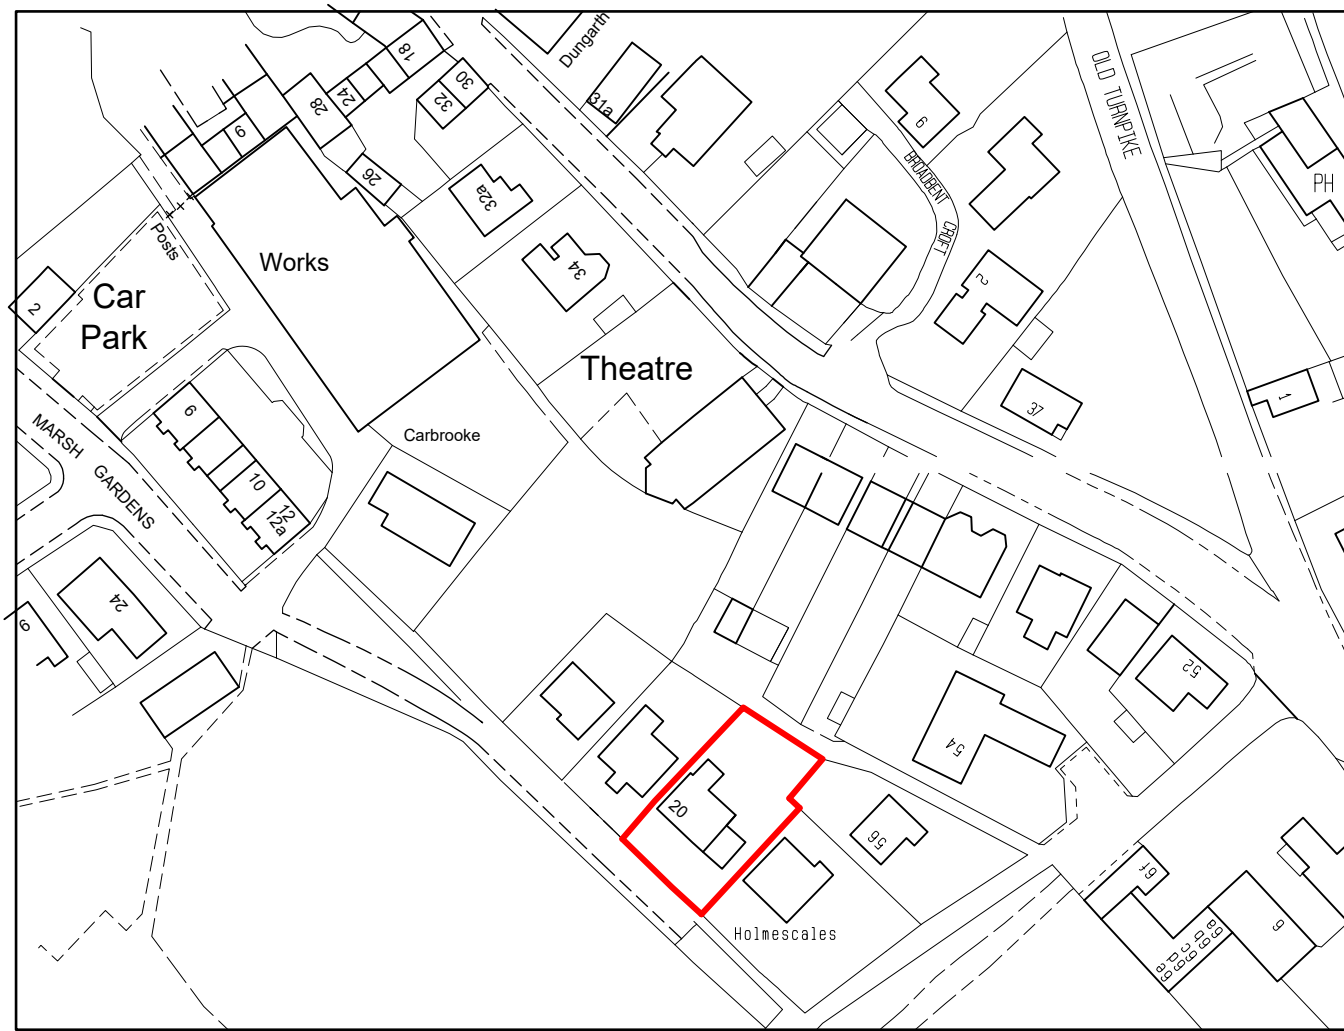


Location plan (1:1250)

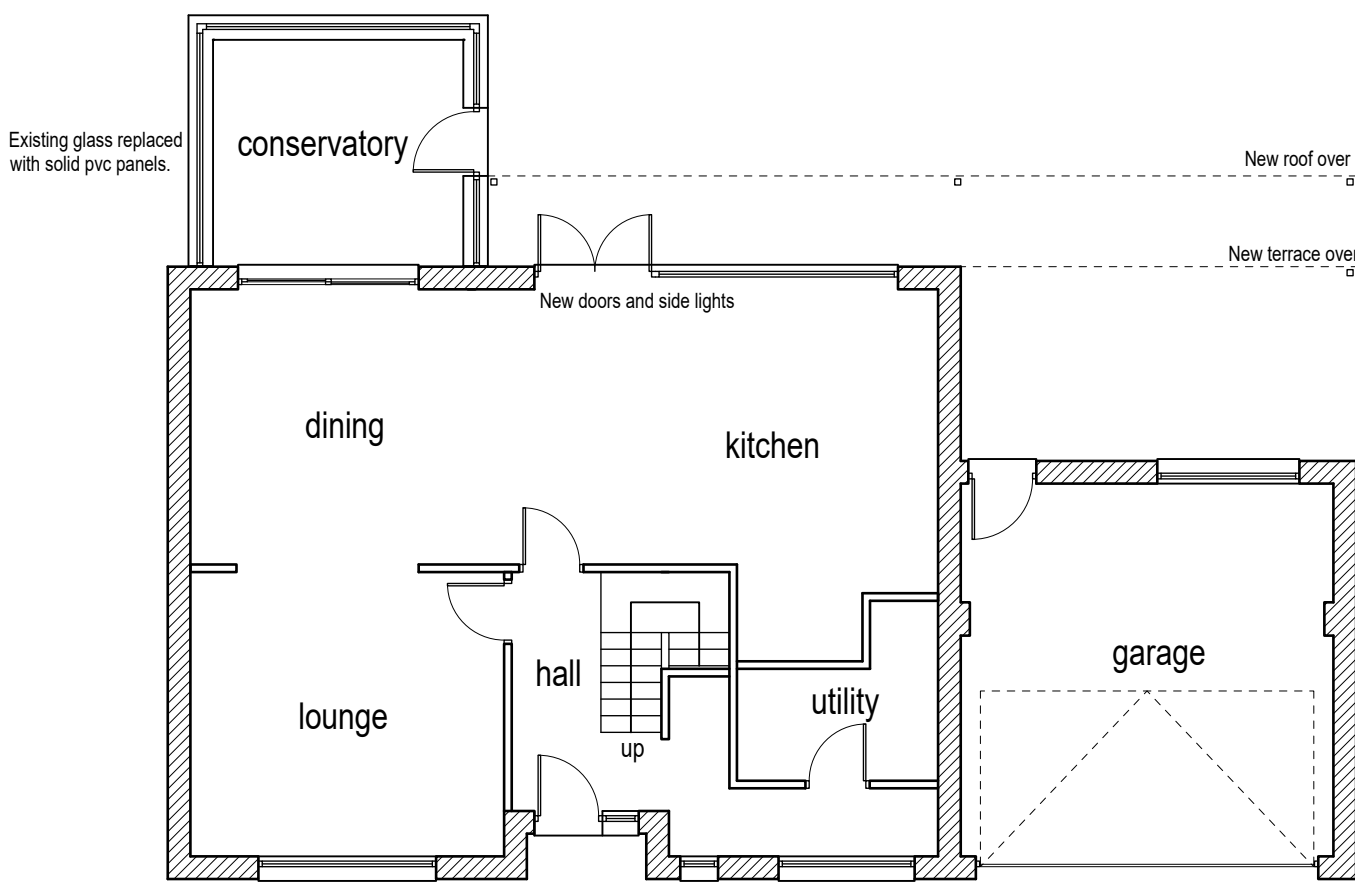

Proposed ground floor layout (1:100)

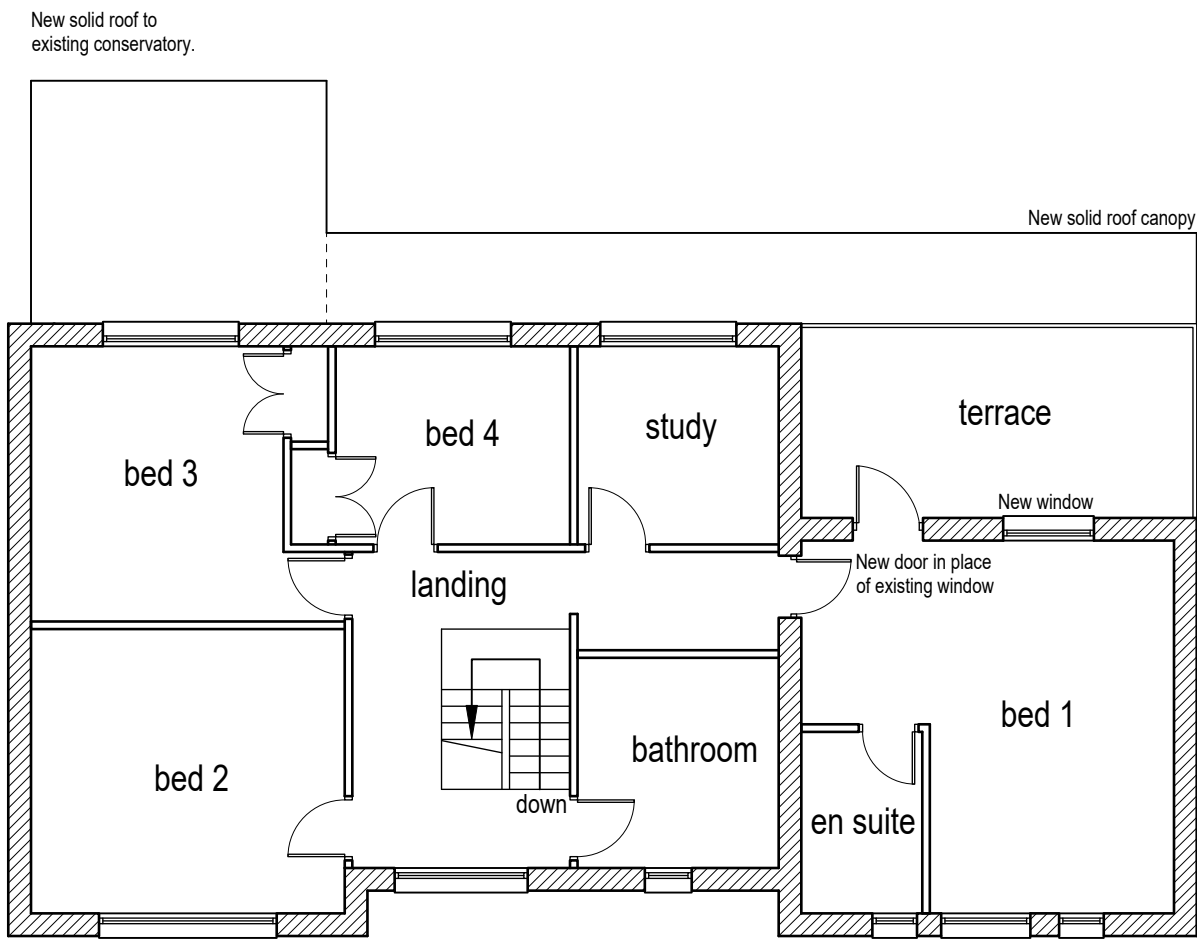

Proposed first floor layout (1:100)

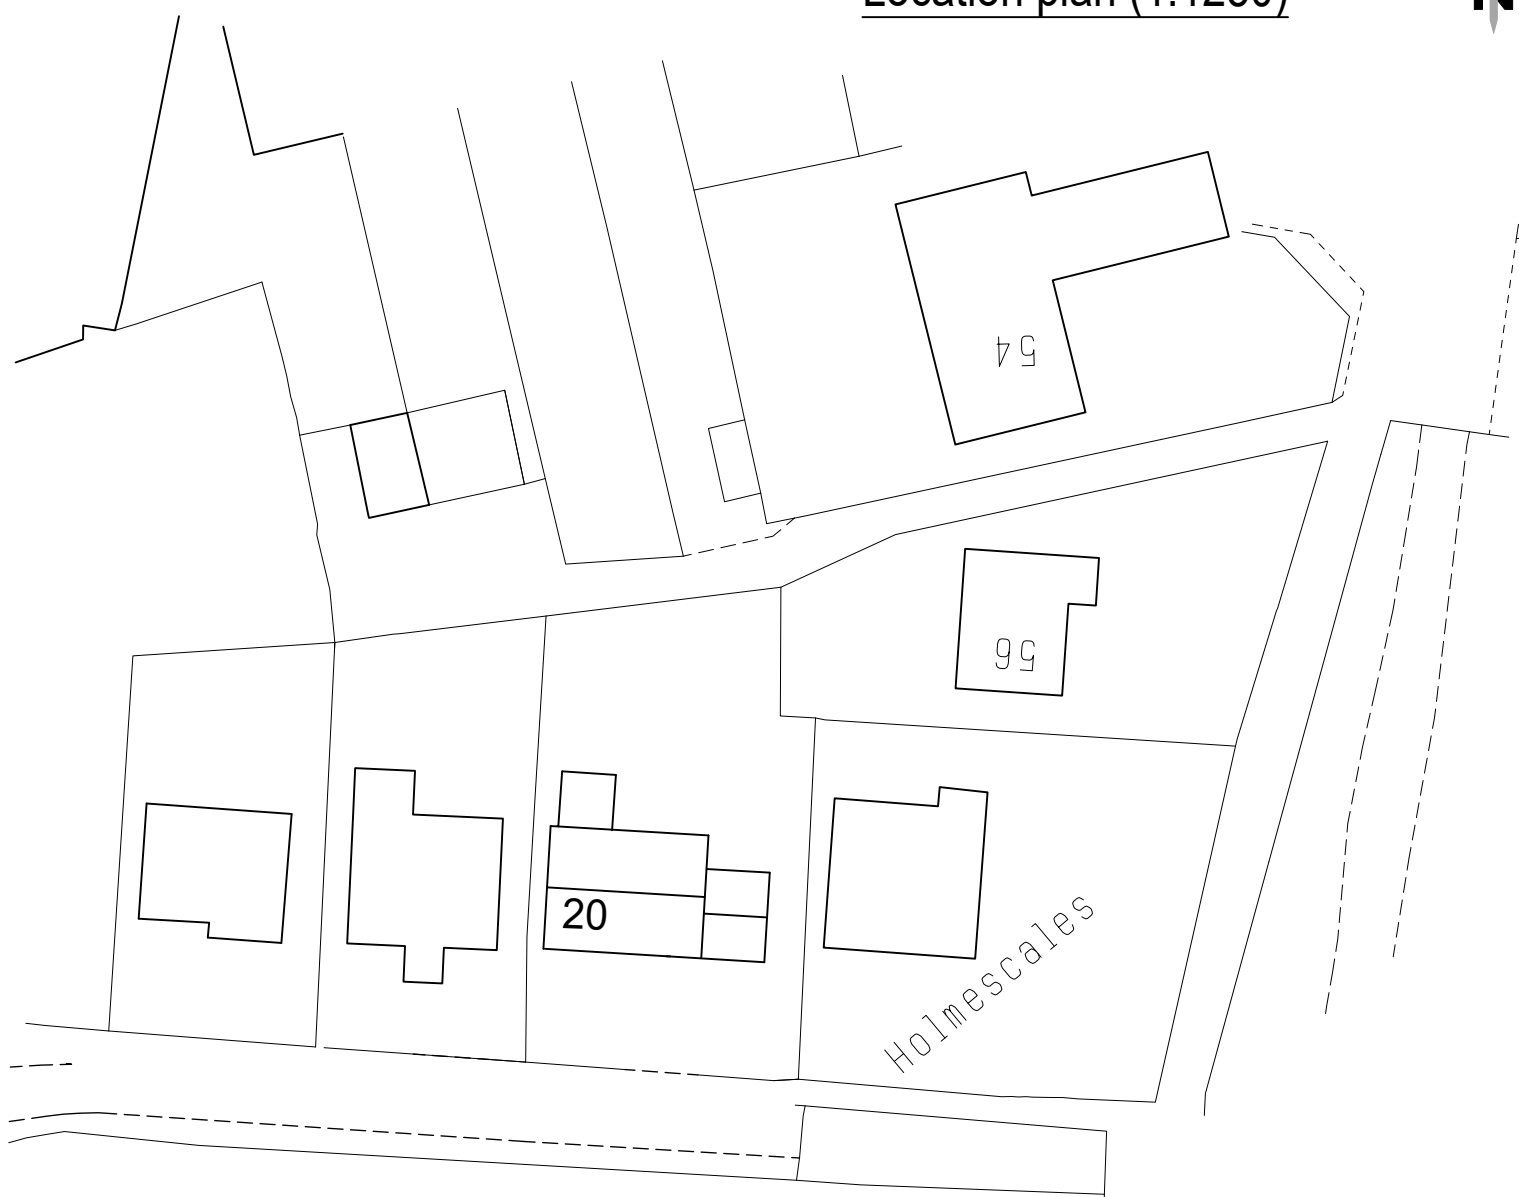

Block plan (1:500)



Rev C 21/10/2024 Extension removed, balcony added.
Rev B 28/03/2024 Updated prior to Building Reg submission
Rev A 19/03/2024 Doors and window to extension amended.



Colne Valley Design
8 Meadow Lane
Slaithwaite
Huddersfield HD7 5EX

Tel: 01484 842097
Mobile: 07867 803312
E-mail: mitchell@sbhomes.co.uk

Proprietor: S.A. Mitchell (ACIOB)

Project

Proposed extension.

For

Mr P Lubelski.

Address

20 Marsh Gardens
Honley
HD9 6AF.

Title

Planning Drawing.

Job No.


23 J 22.

Drawing number

01 C.

Date


May 2023.

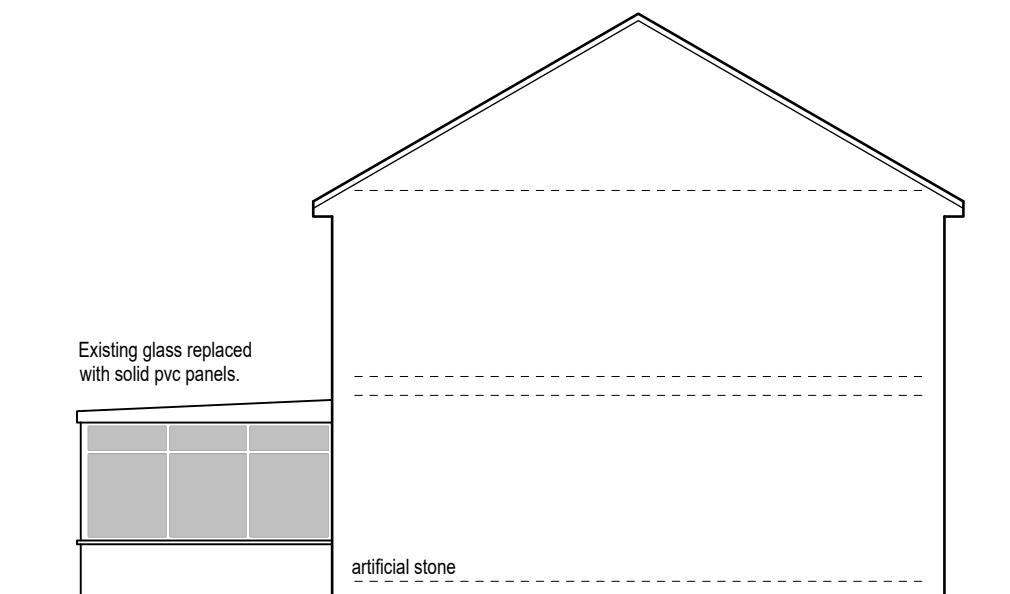

Proposed side elevation (1:100)



Proposed rear elevation (1:100)

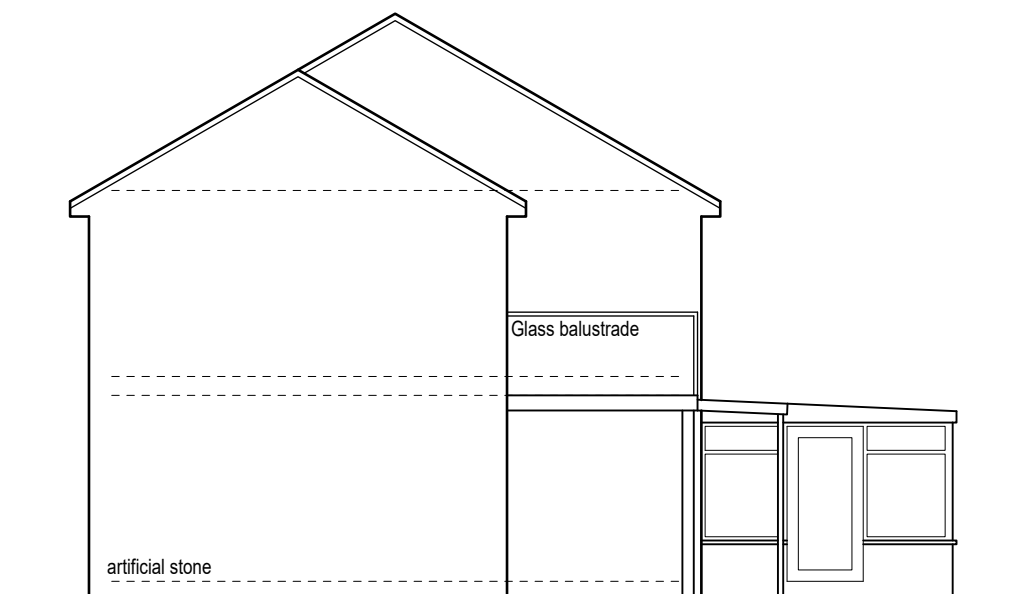

Proposed side elevation (1:100)