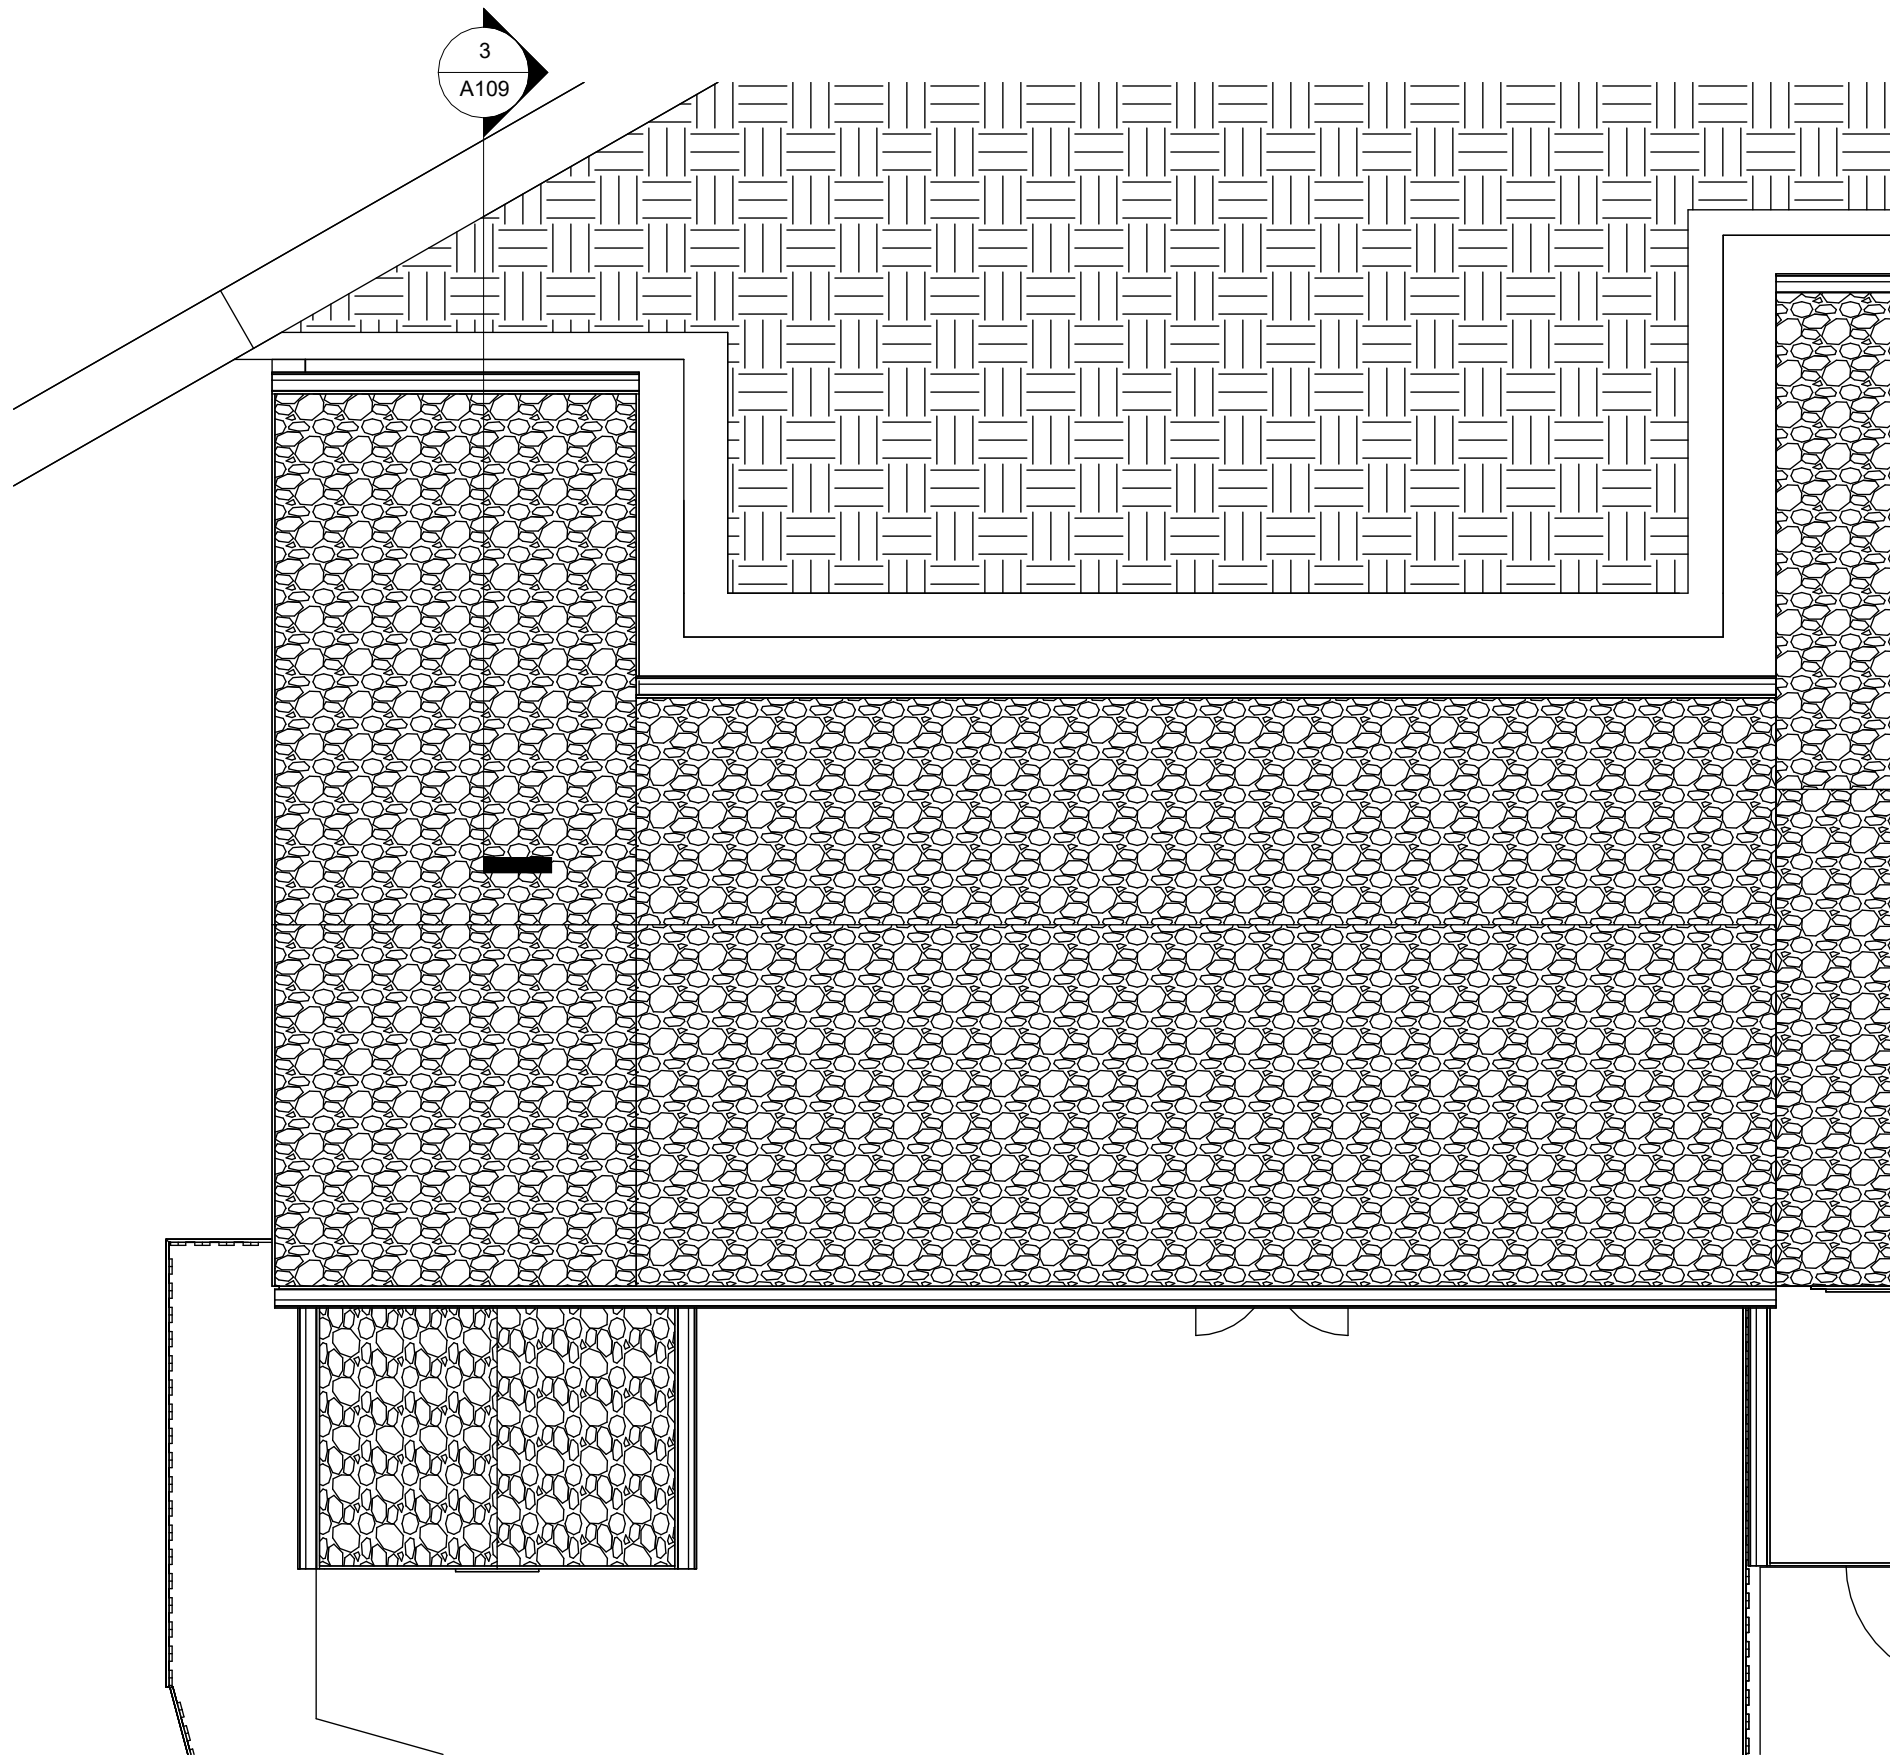


1 Existing Roof

1 : 50

PROJECT		CLIENT		
Rear /Front Extention		Sykes		
SHEET	Date		Project number	Scale (@ A3)
	25/05/2024		00107	1 : 50
	Drawn by		DRAWING NUMBER	
GB		A105		REV
Checked by				
GB				

Existing Roof Plan