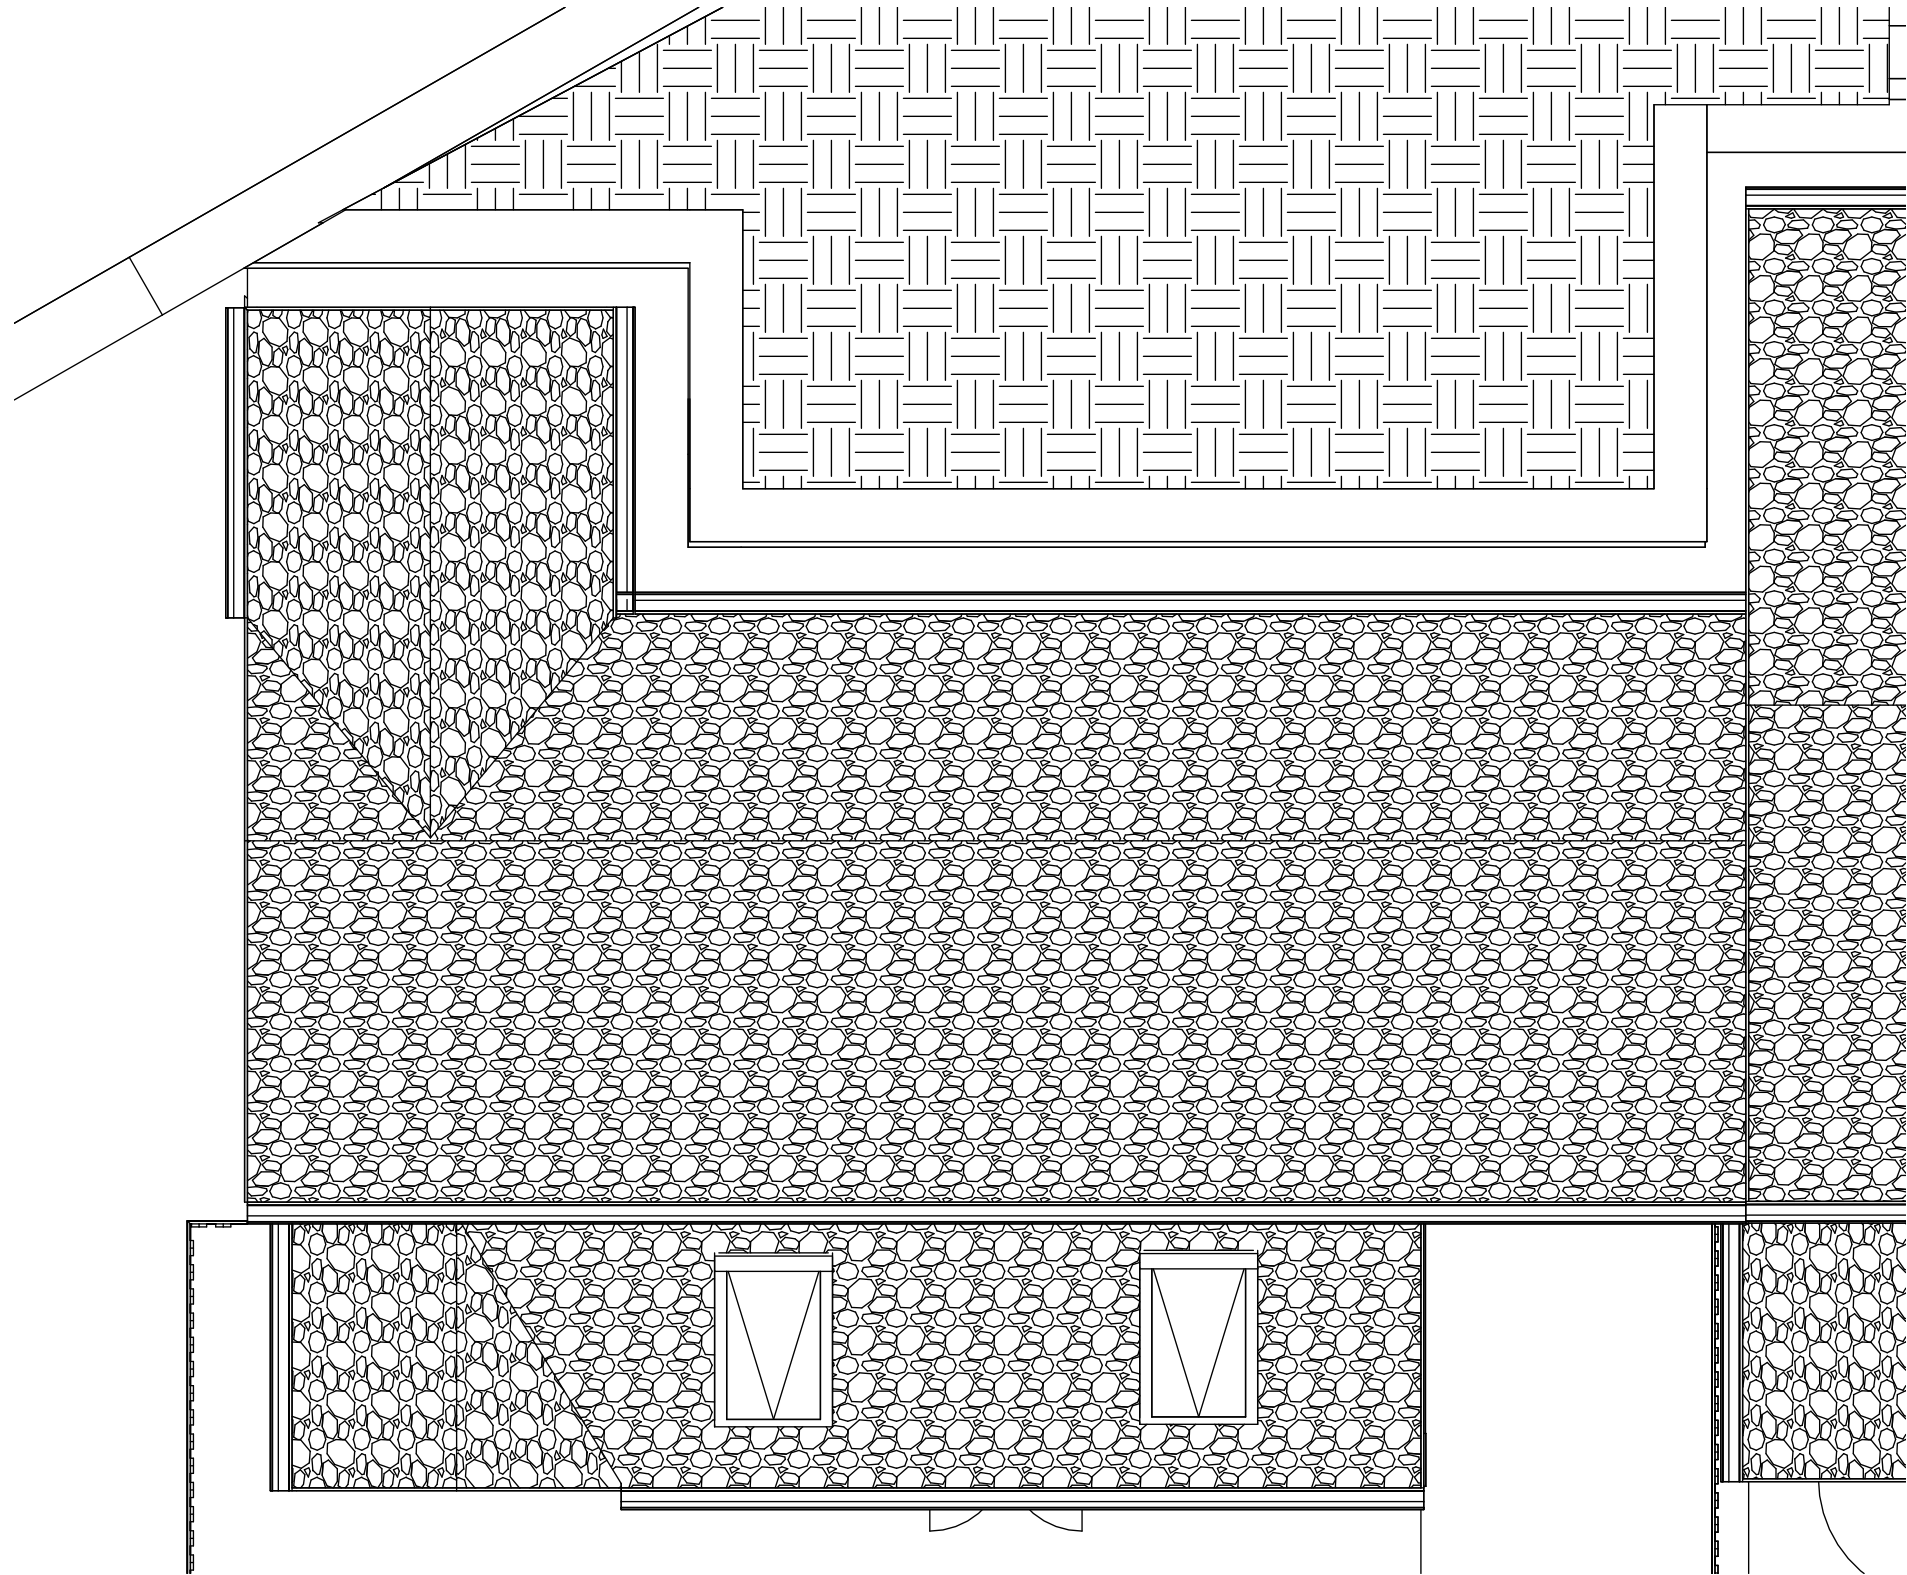


1

Proposed Roof Plans

1 : 50

PROJECT		CLIENT		
HD9 1EG		Sykes		
SHEET		Date	Project number	Scale (@ A3)
		25/05/2024	00107	1 : 50
		Drawn by	DRAWING NUMBER	
Proposed Roof Plans		GB	A106	
		Checked by	REV	
		GB		