



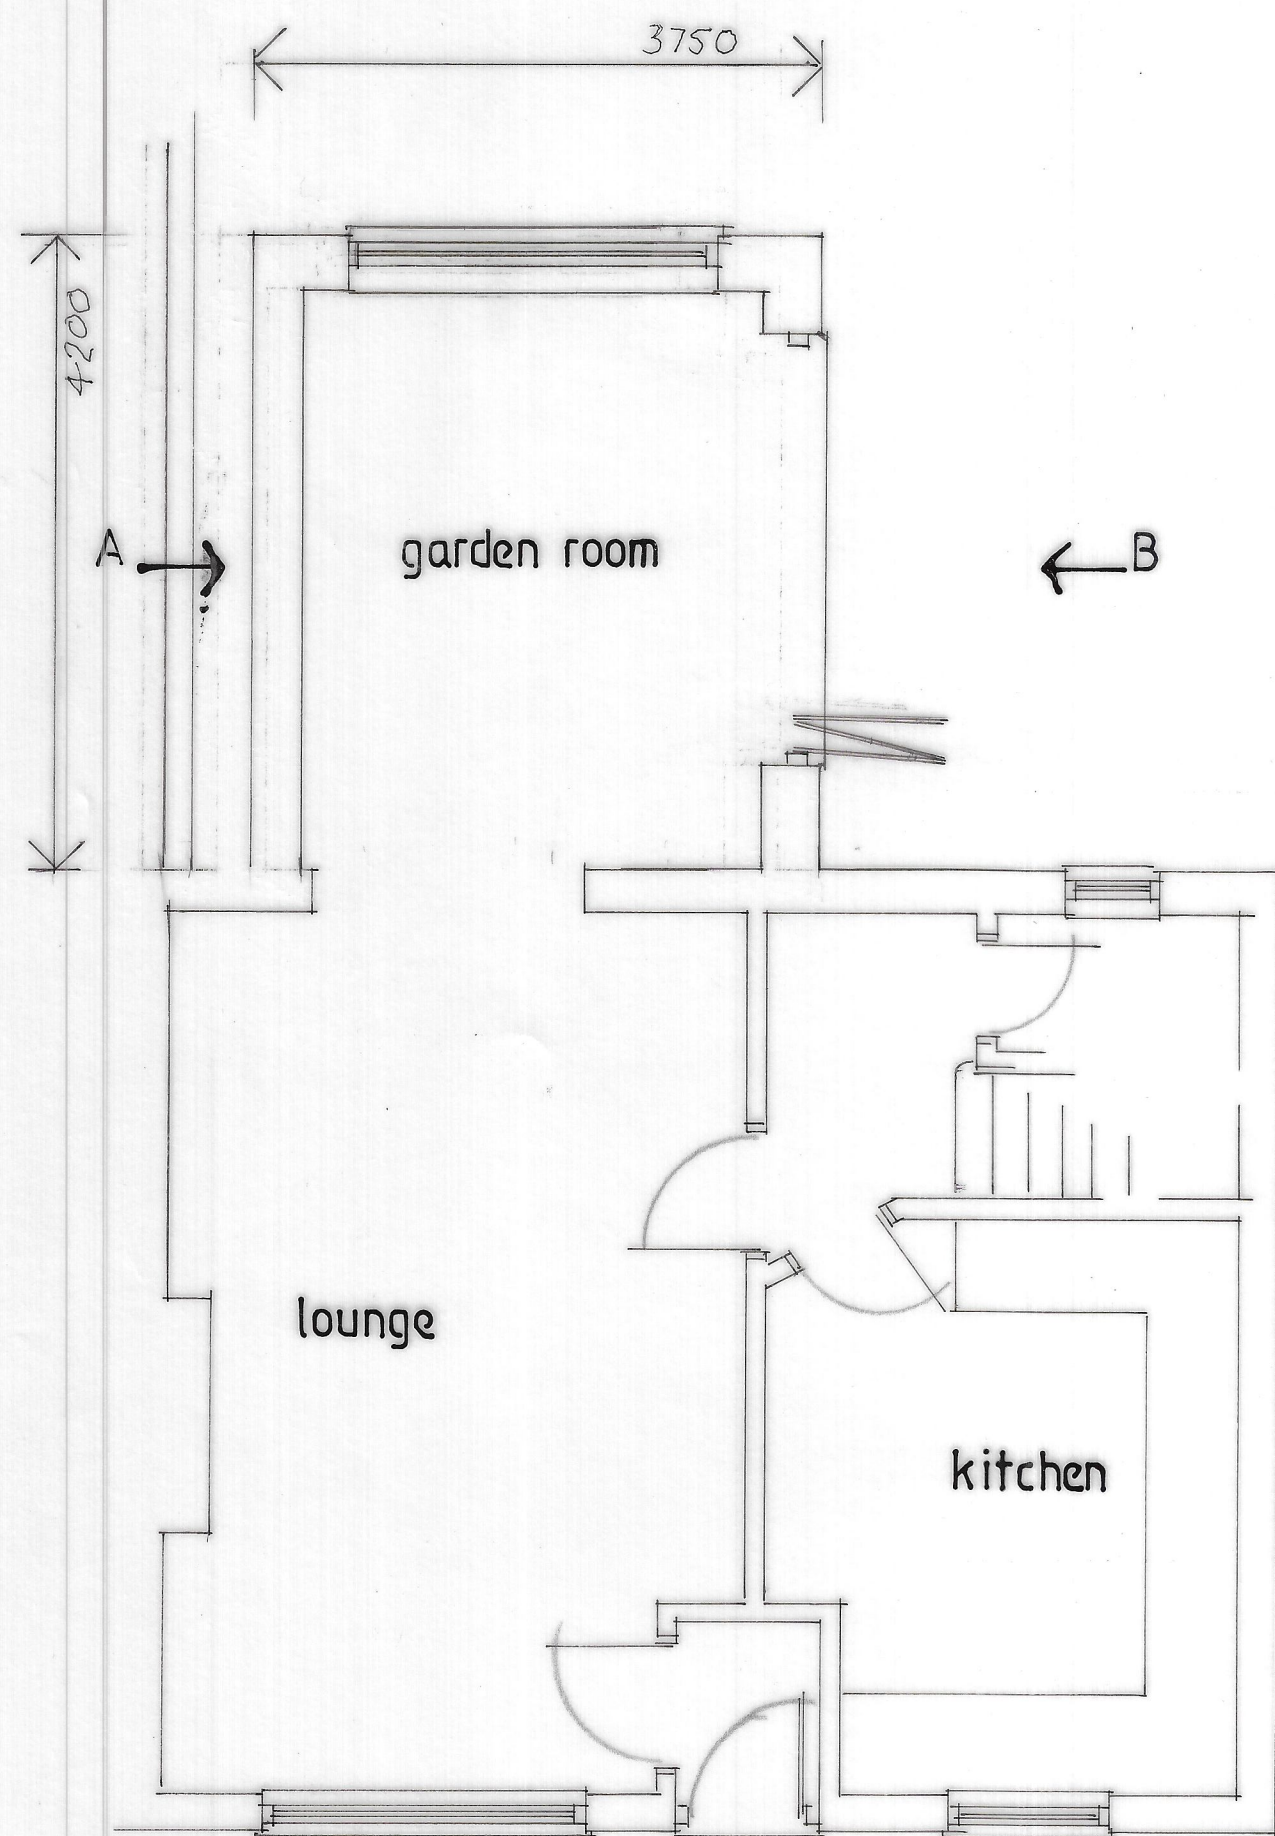

PROPOSED PLAN




PROPOSED REAR ELEVATION

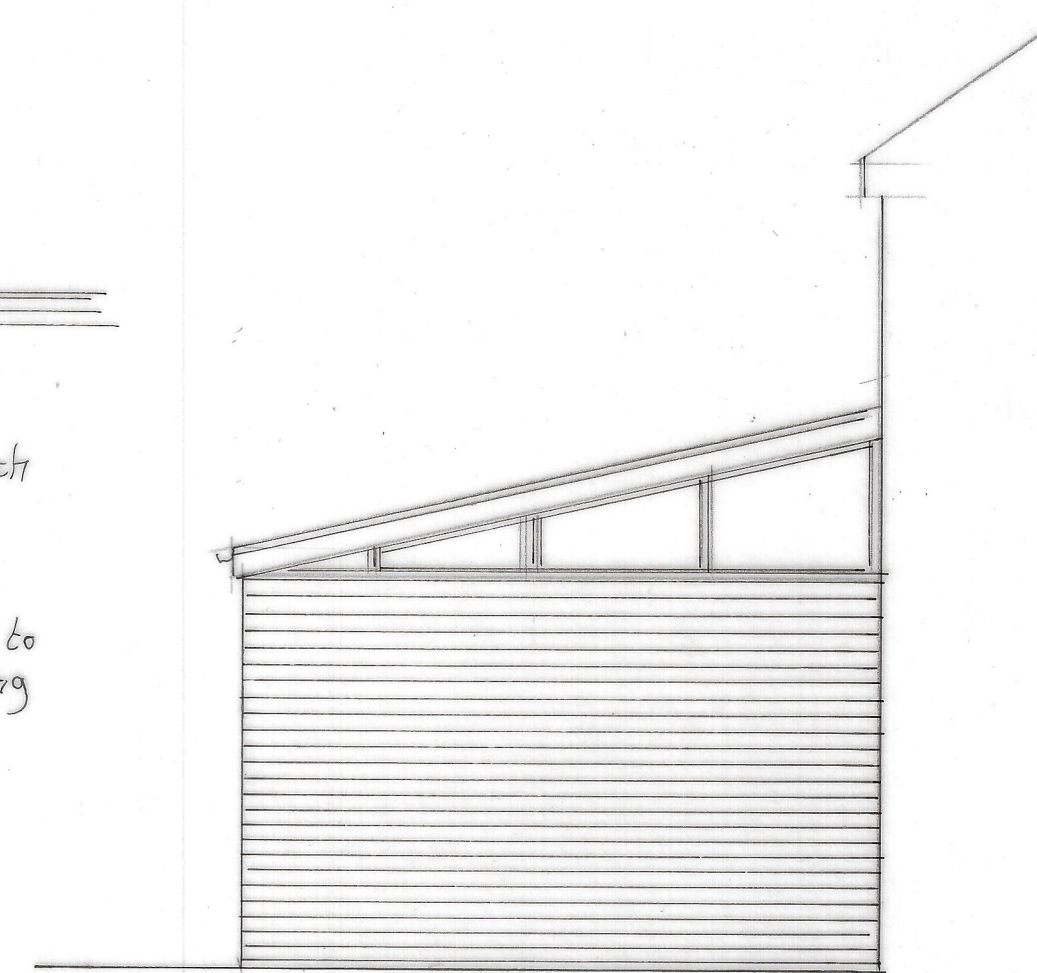

elevation A



elevation B

 

Proposed garden room extension to rear for Mr. & Mrs. Smethurst
7 Littlemoor Road, Mirfield,

drawn by Artech Design 01772 456592

drawing no. 1M/3067/2

Scale 1:50