



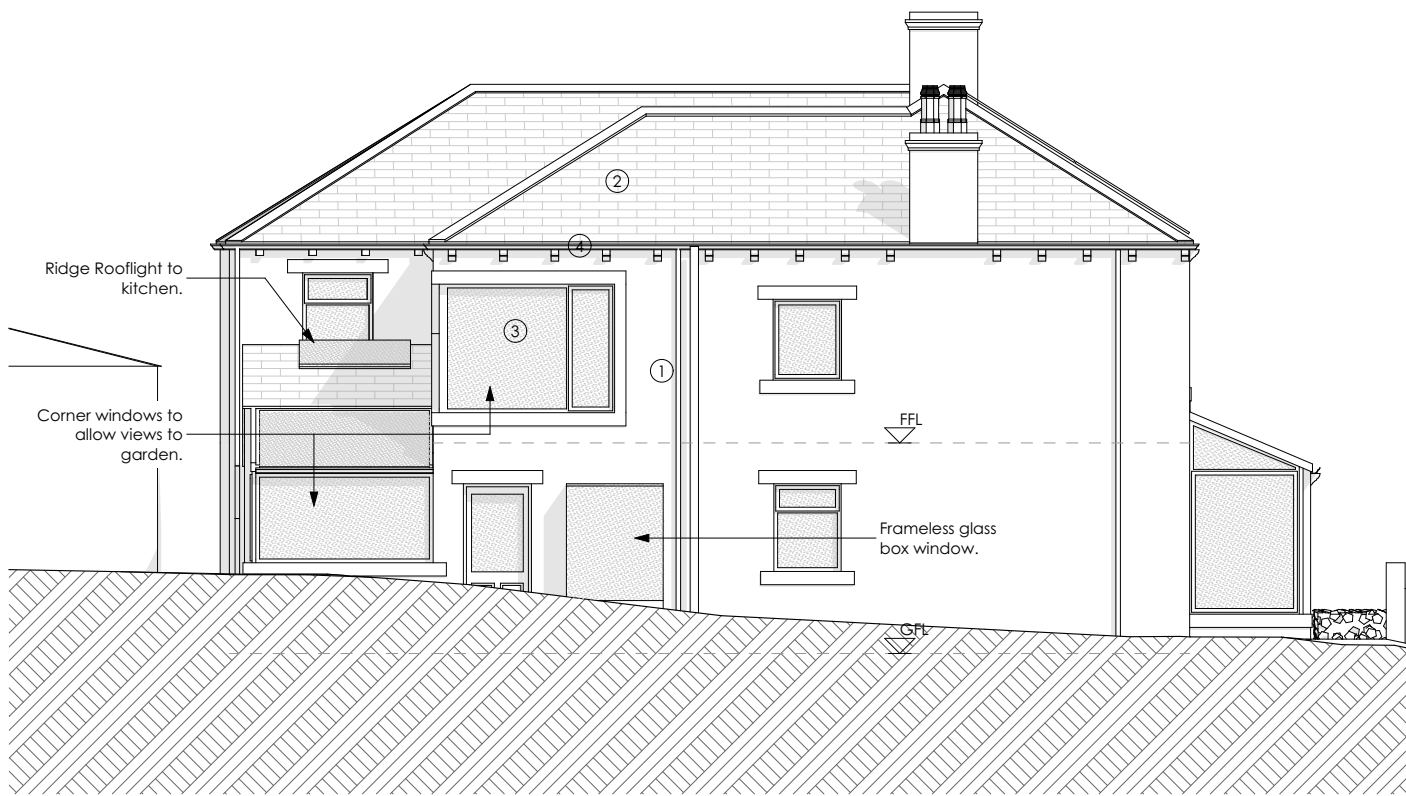

South Elevation
1:100

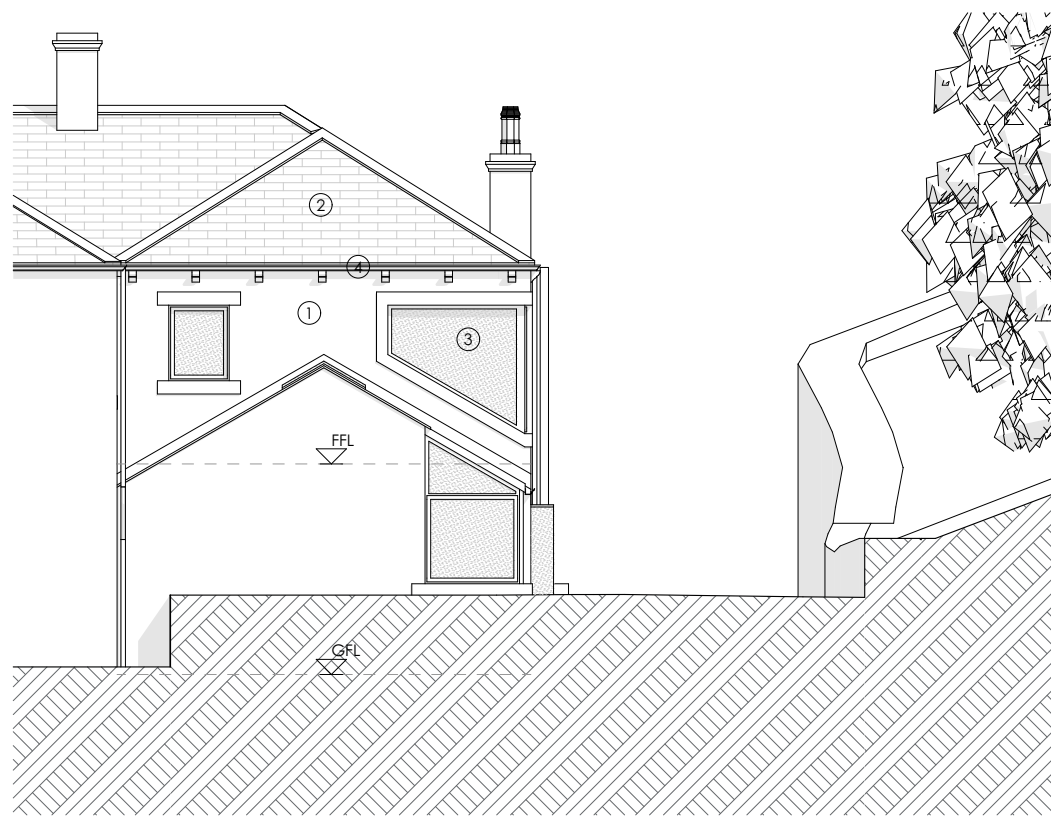


West Elevation
1:100




North Elevation
1:100

- Materials
- ① Natural walling stone.
 - ② Blue slate roof.
 - ③ New windows / doors in grey / black.
 - ④ Black rain water goods.

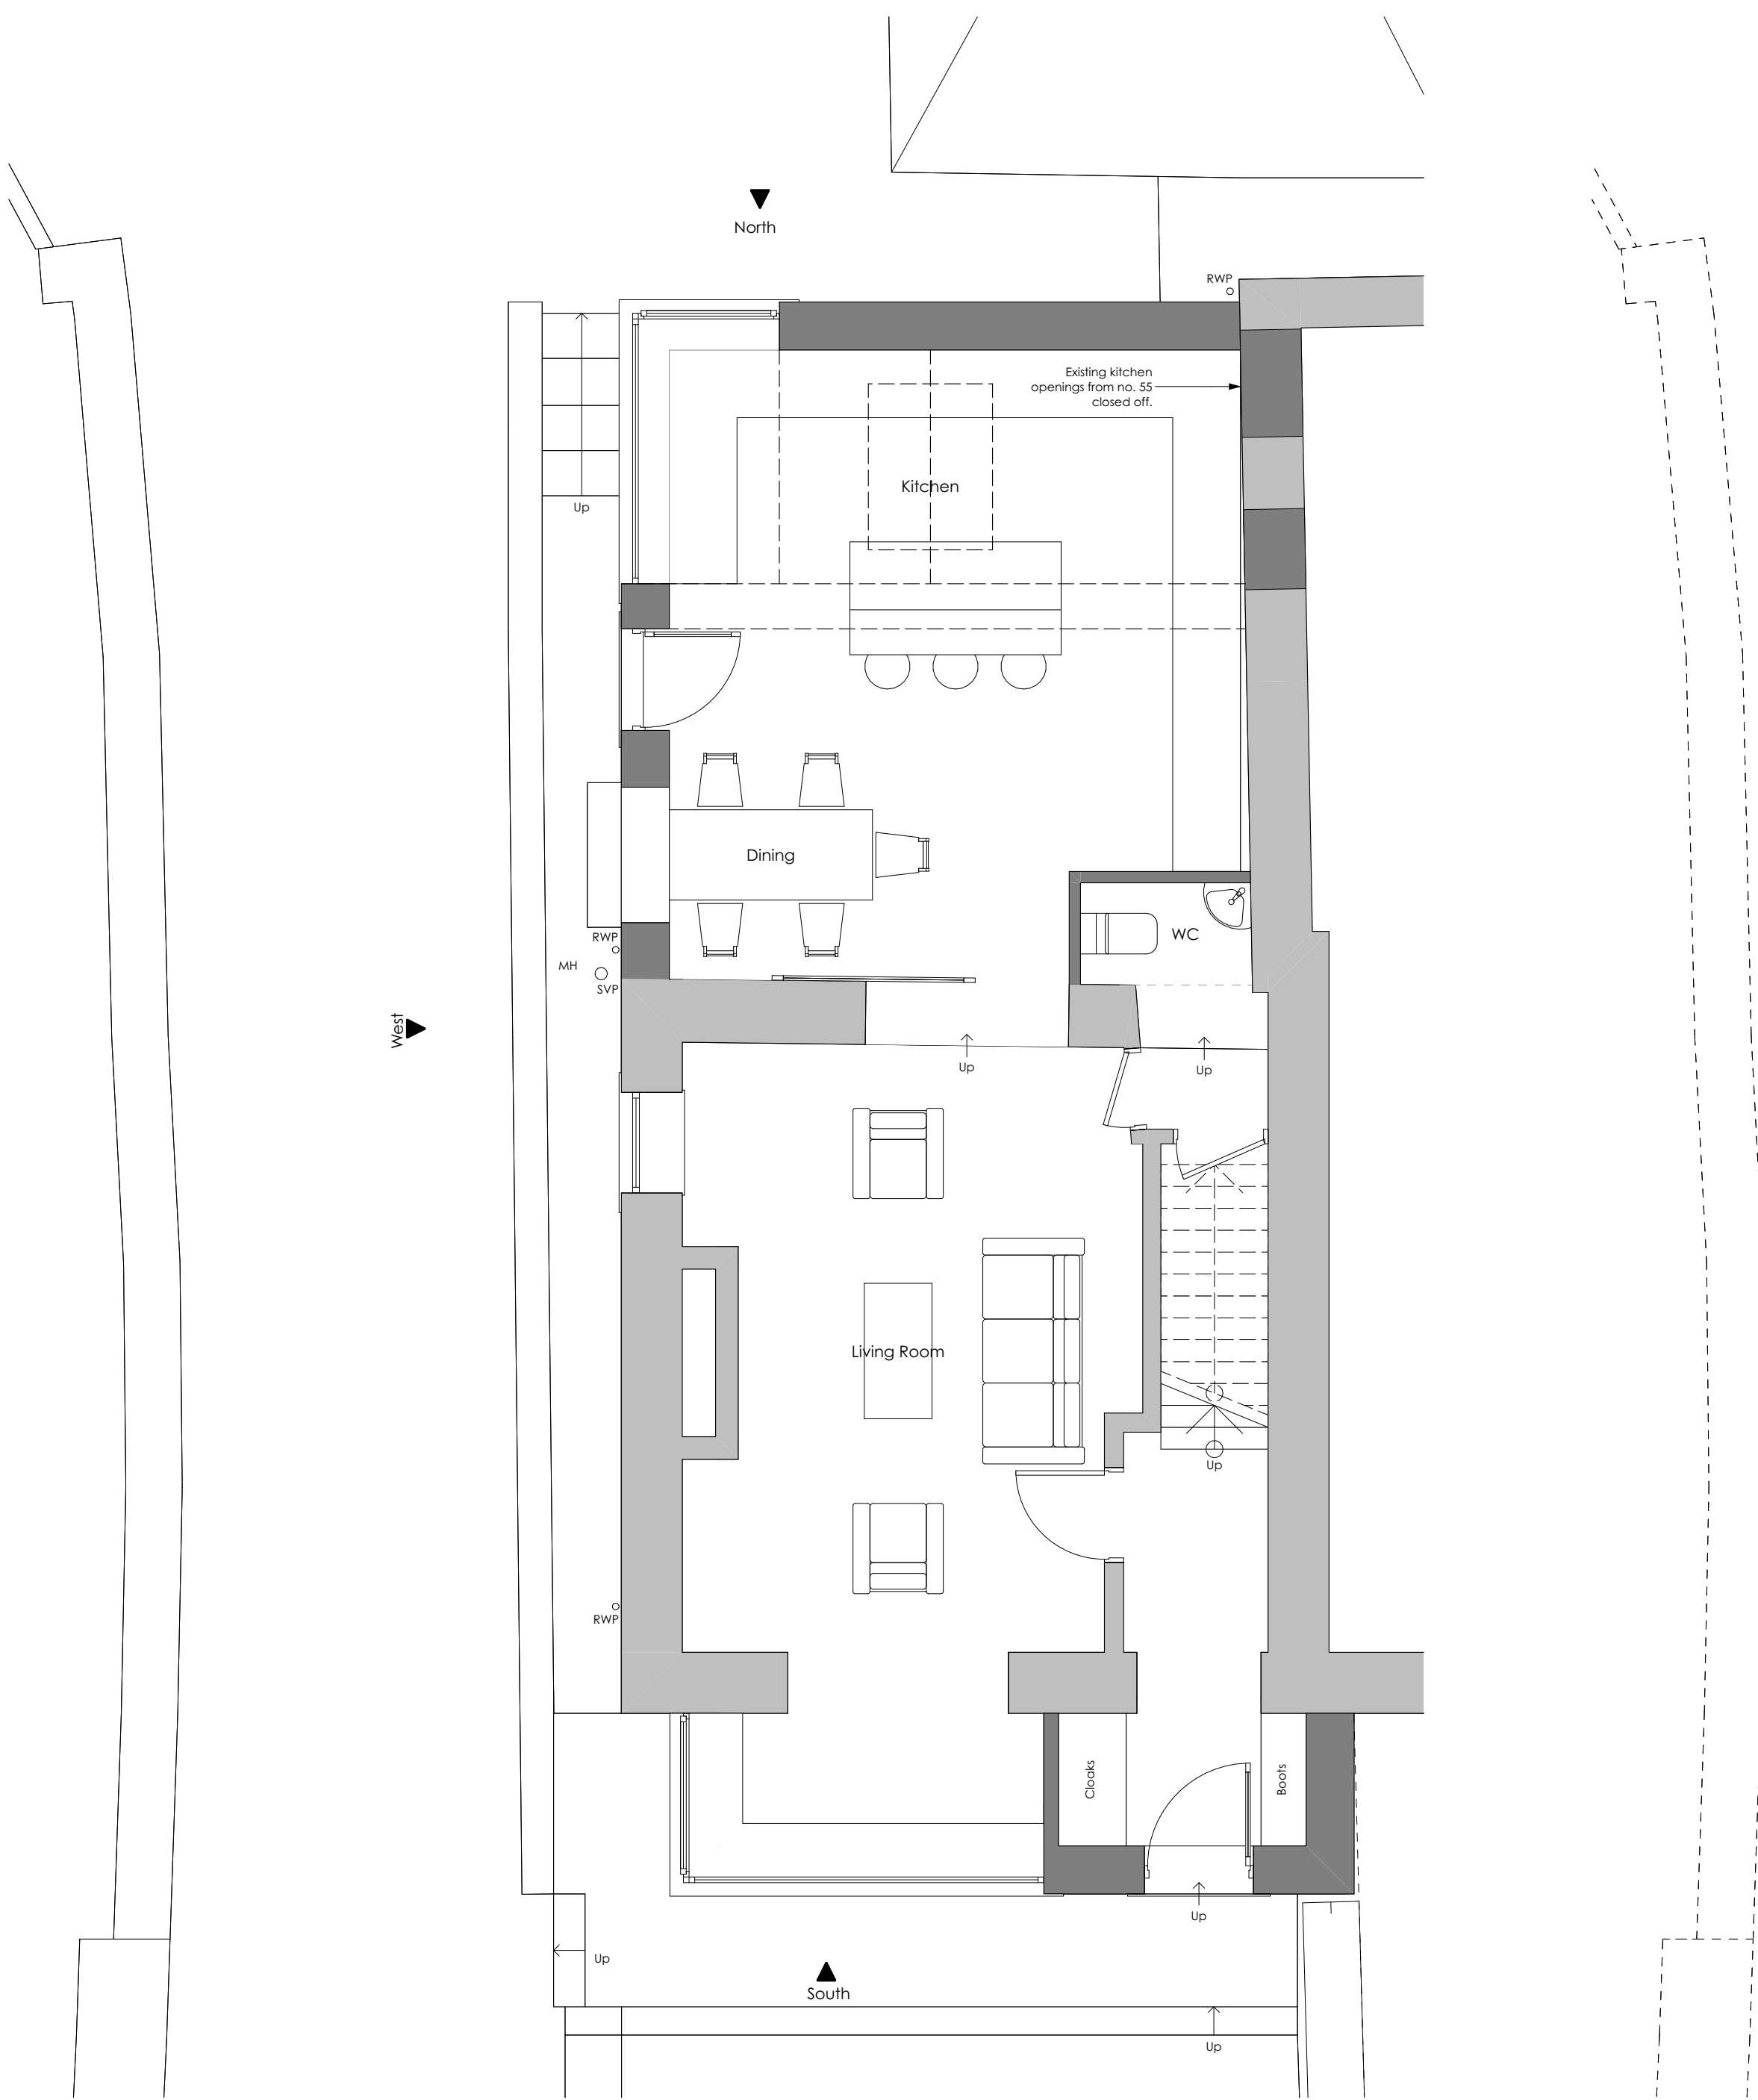

Ground Floor
1:50

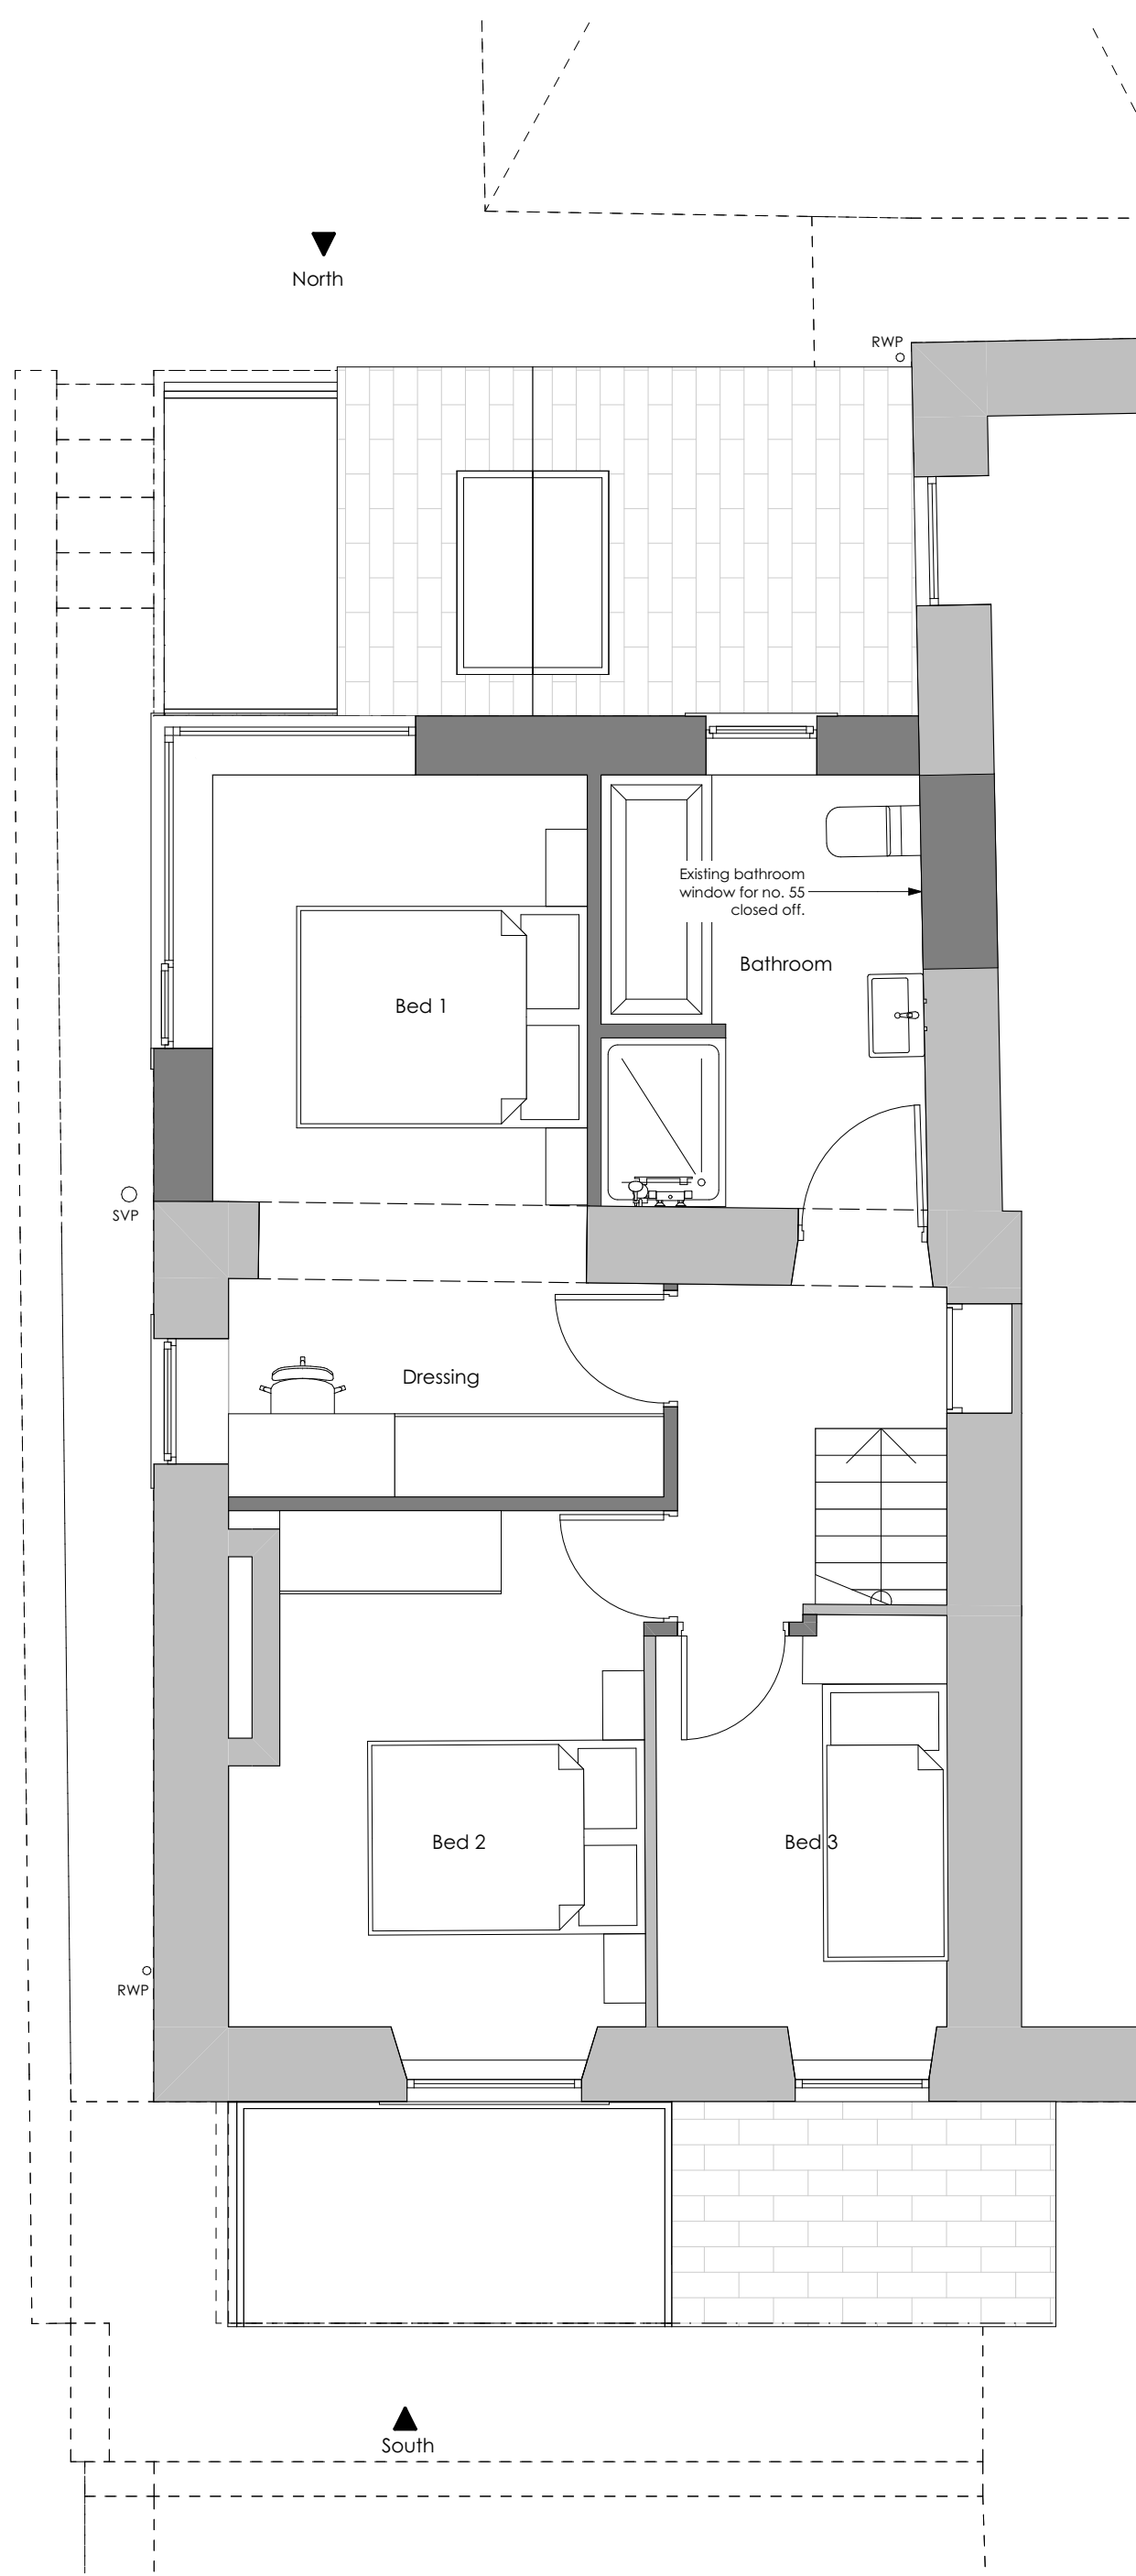

First Floor
1:50

General Notes

THIS DRAWING HAS BEEN PREPARED FROM HAND MEASURED SURVEY INFORMATION AND IS FOR INFORMATION PURPOSES ONLY. DO NOT SCALE FROM DRAWING. USE FIGURED DIMENSIONS ONLY. ALL DIMENSIONS MUST BE CHECKED AND VERIFIED ON SITE PRIOR TO COMMENCEMENT OF WORK AND DESIGNER TO BE NOTIFIED OF ANY DISCREPANCIES.

C	Steps to side amended.	AB		30/10/2024
B	Door amended.	AB		30/10/2024
A	Scheme amended to remove side extensions. Outbuilding added.	AB		25/10/2024
Revision	Description	Issued	Checked	Date

Client: Riordan & Lundgren
Project: 53 Gynn Lane, Honley, Holmfirth
Drawing: Scheme As Proposed

Drawing Status:

PLANNING

Date:	Scale @ A1:	Drawn by:
OCT 24	As noted	AB
Project No:	Drawing No:	Revision:
256	(0-) 03	C