



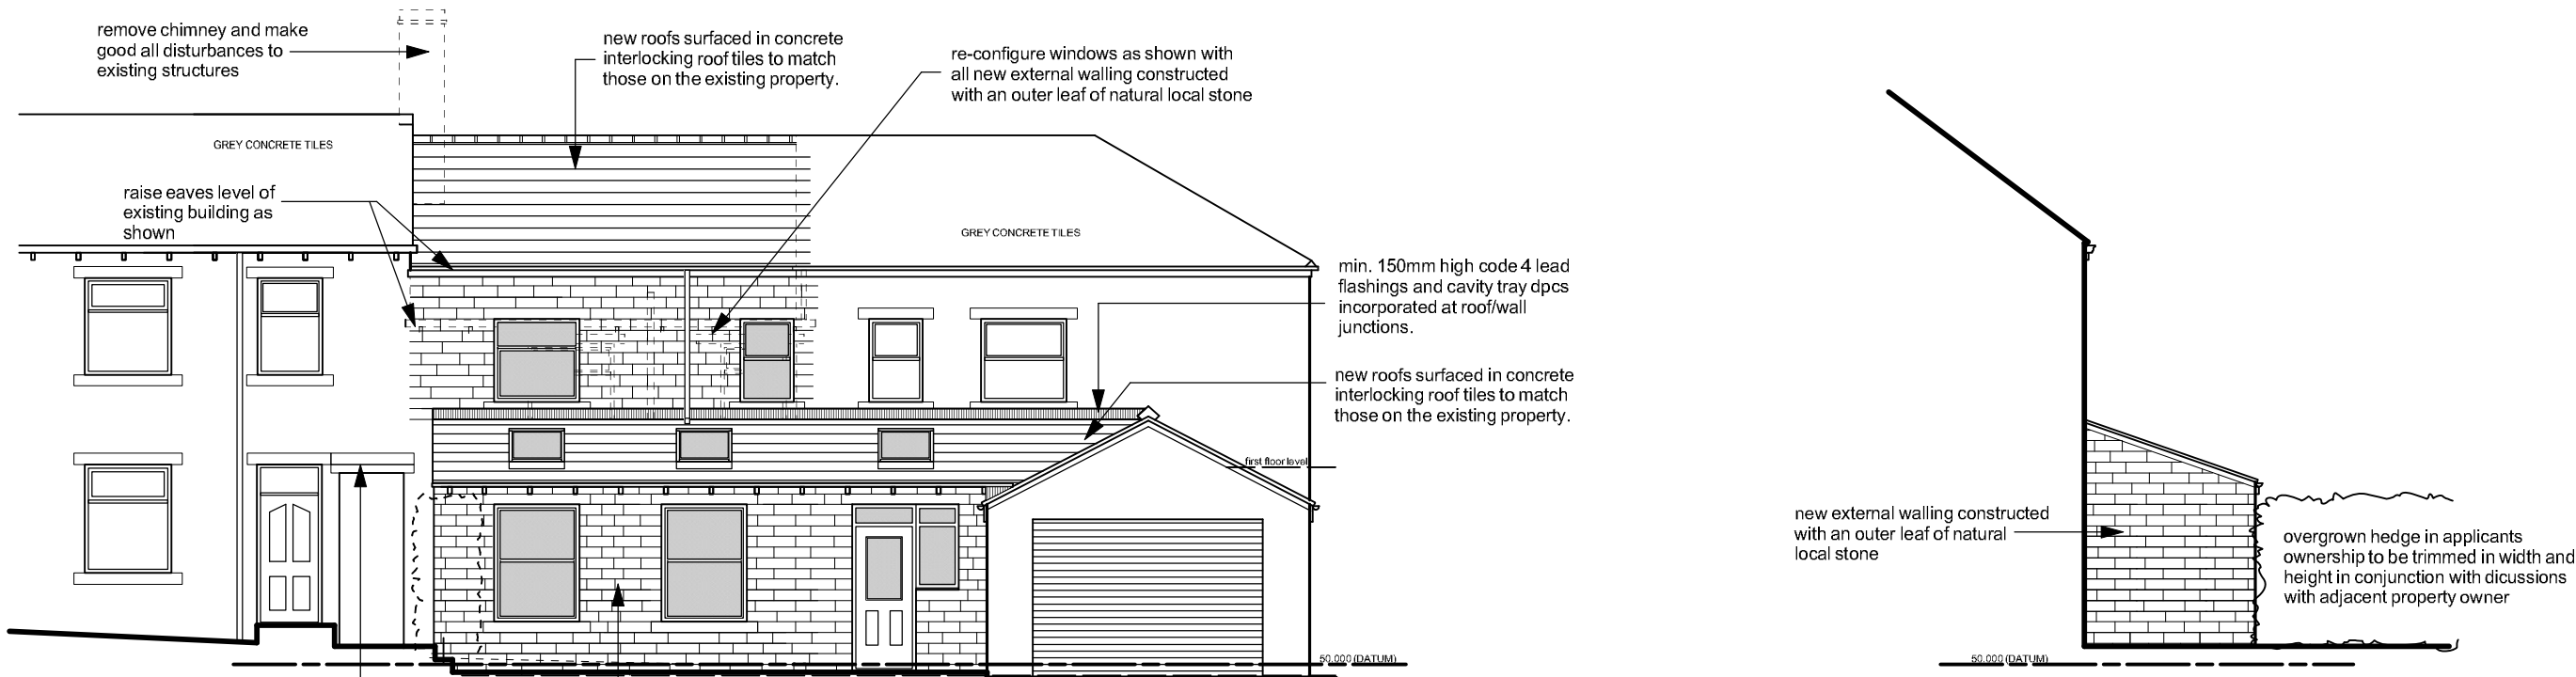


south east elevation


south west elevation

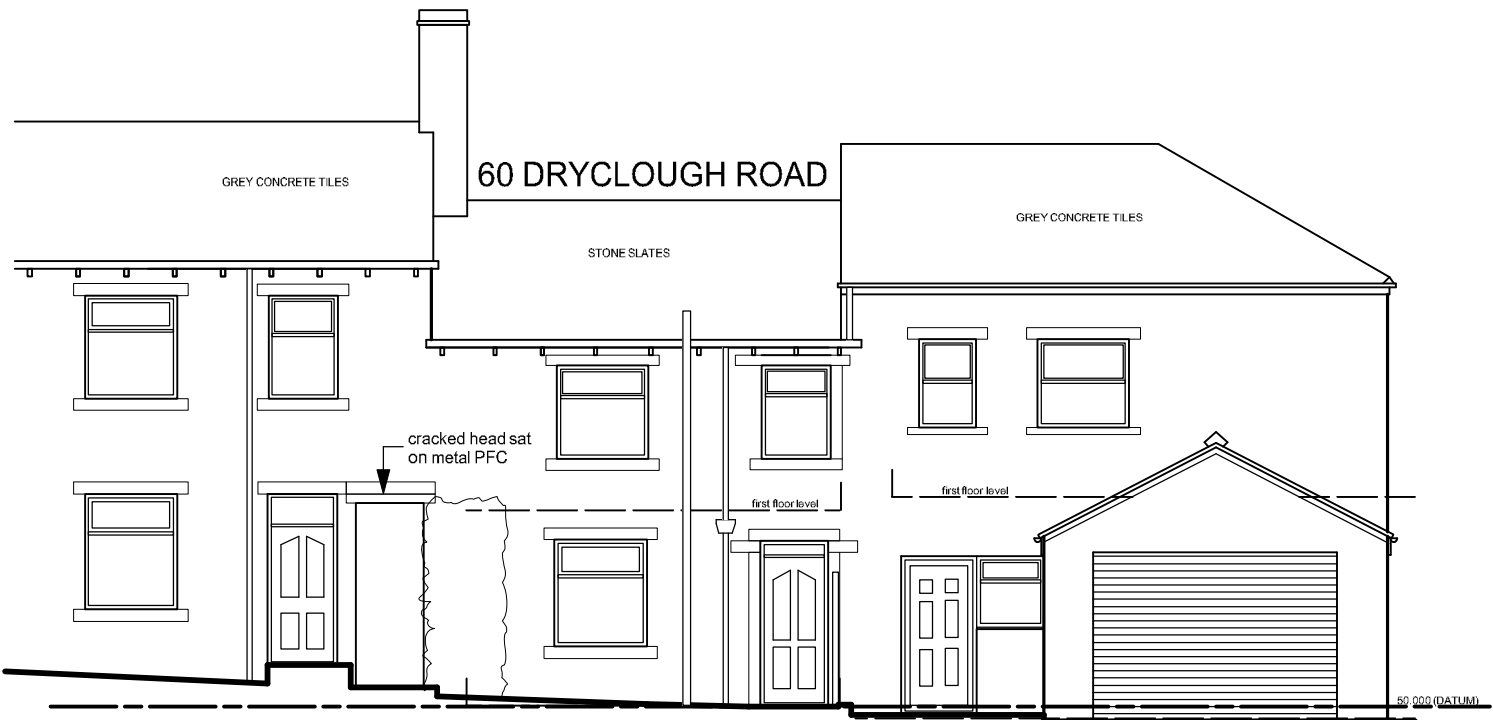


south east elevation (as exg)

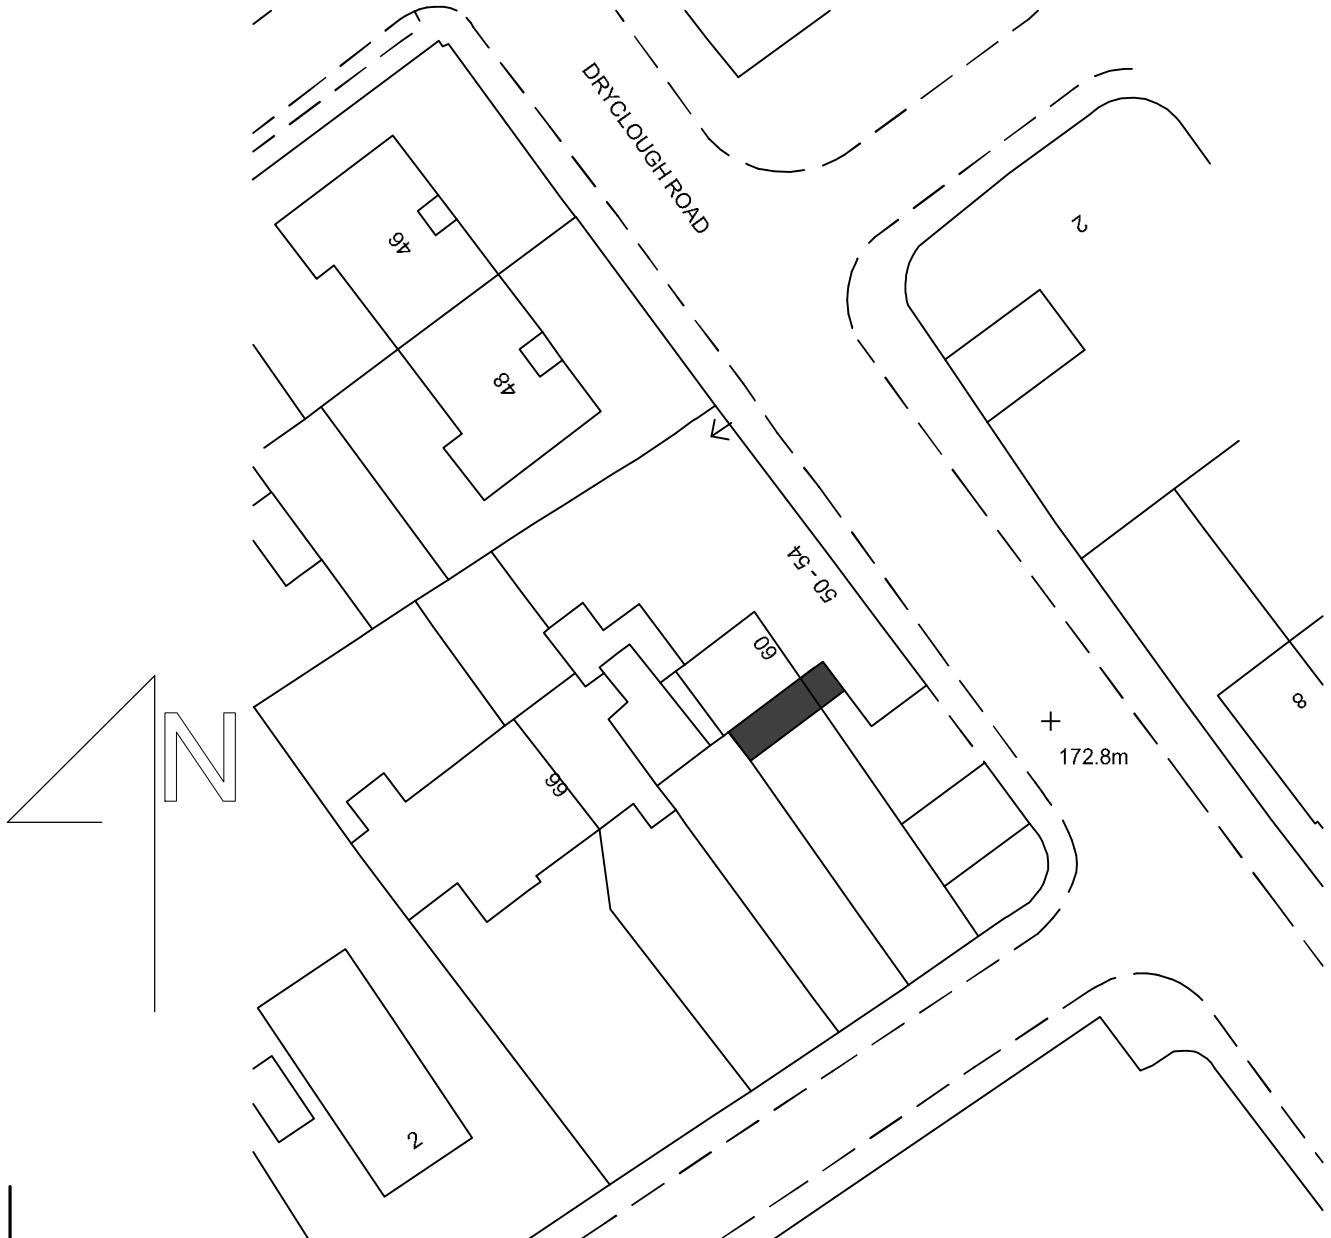


Site Plan - 1/500

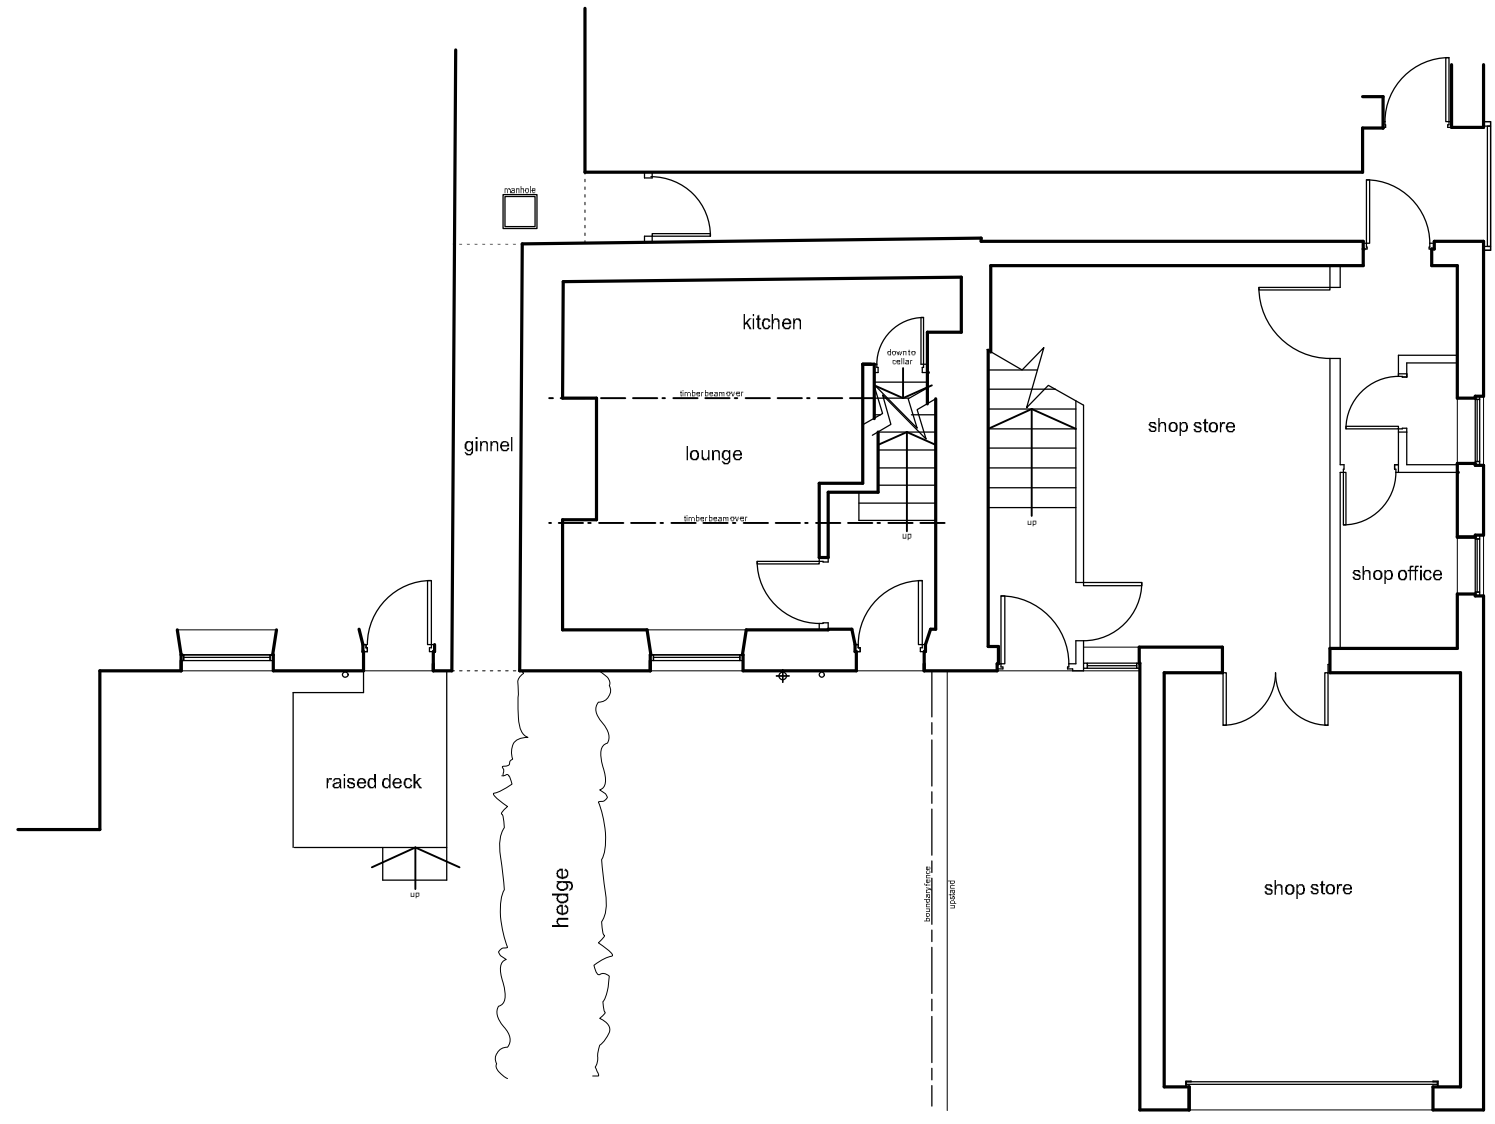


ground floor plan (as exg)

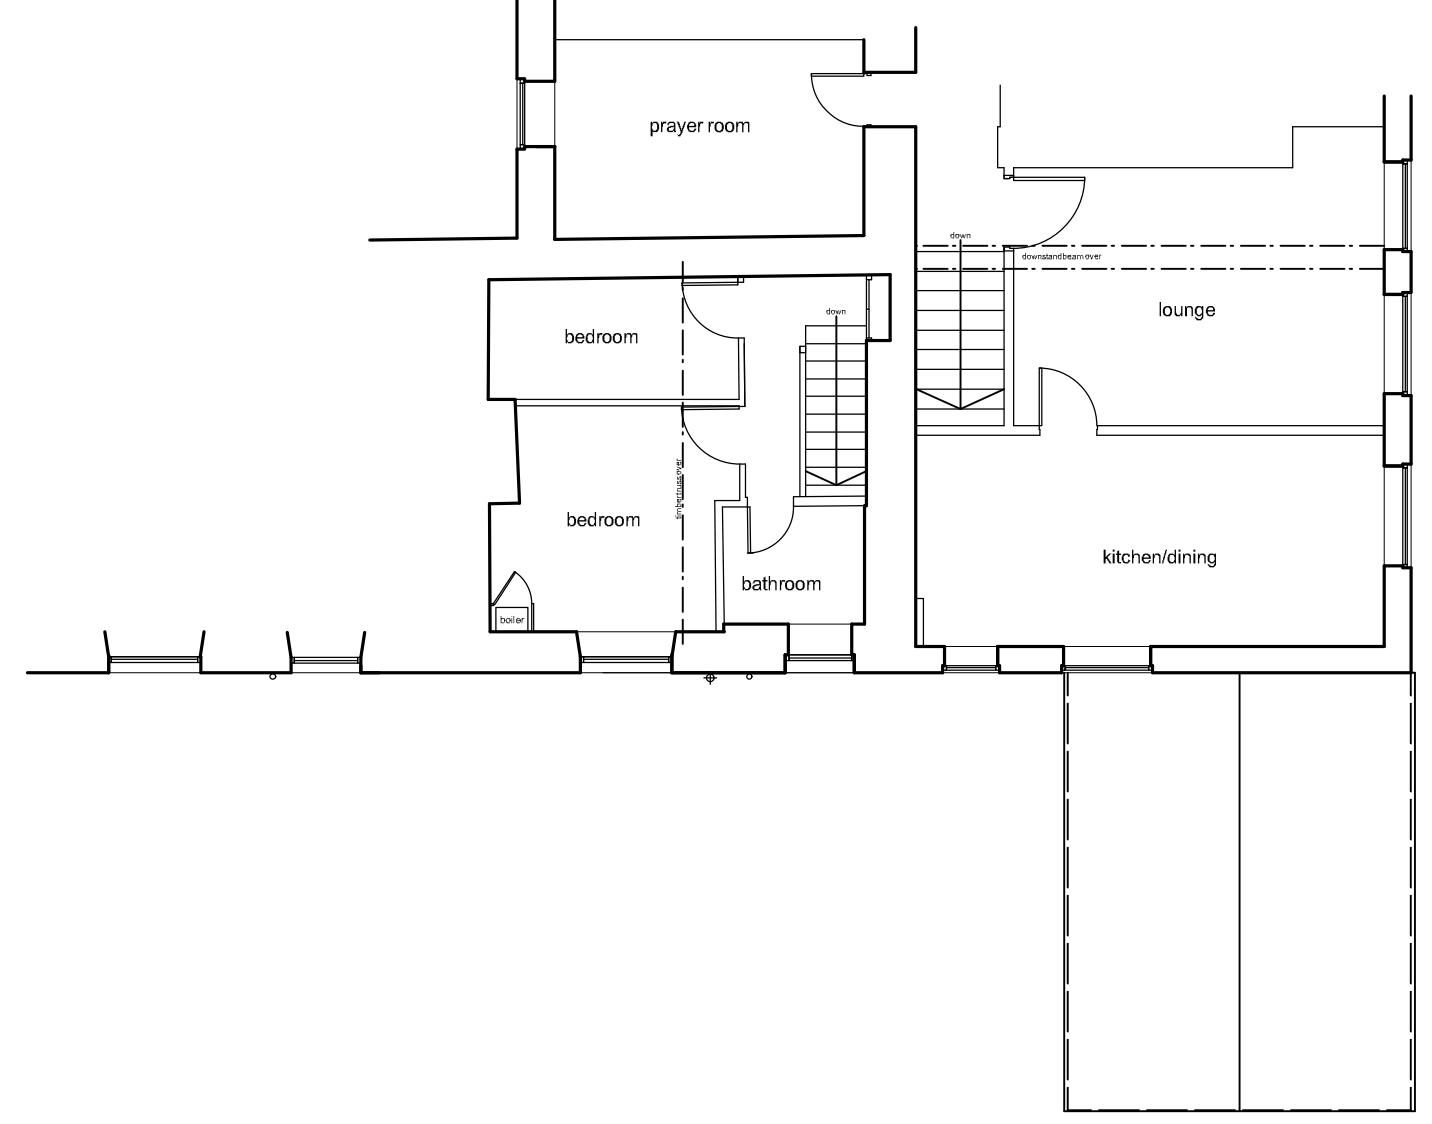

first floor plan (as exg)

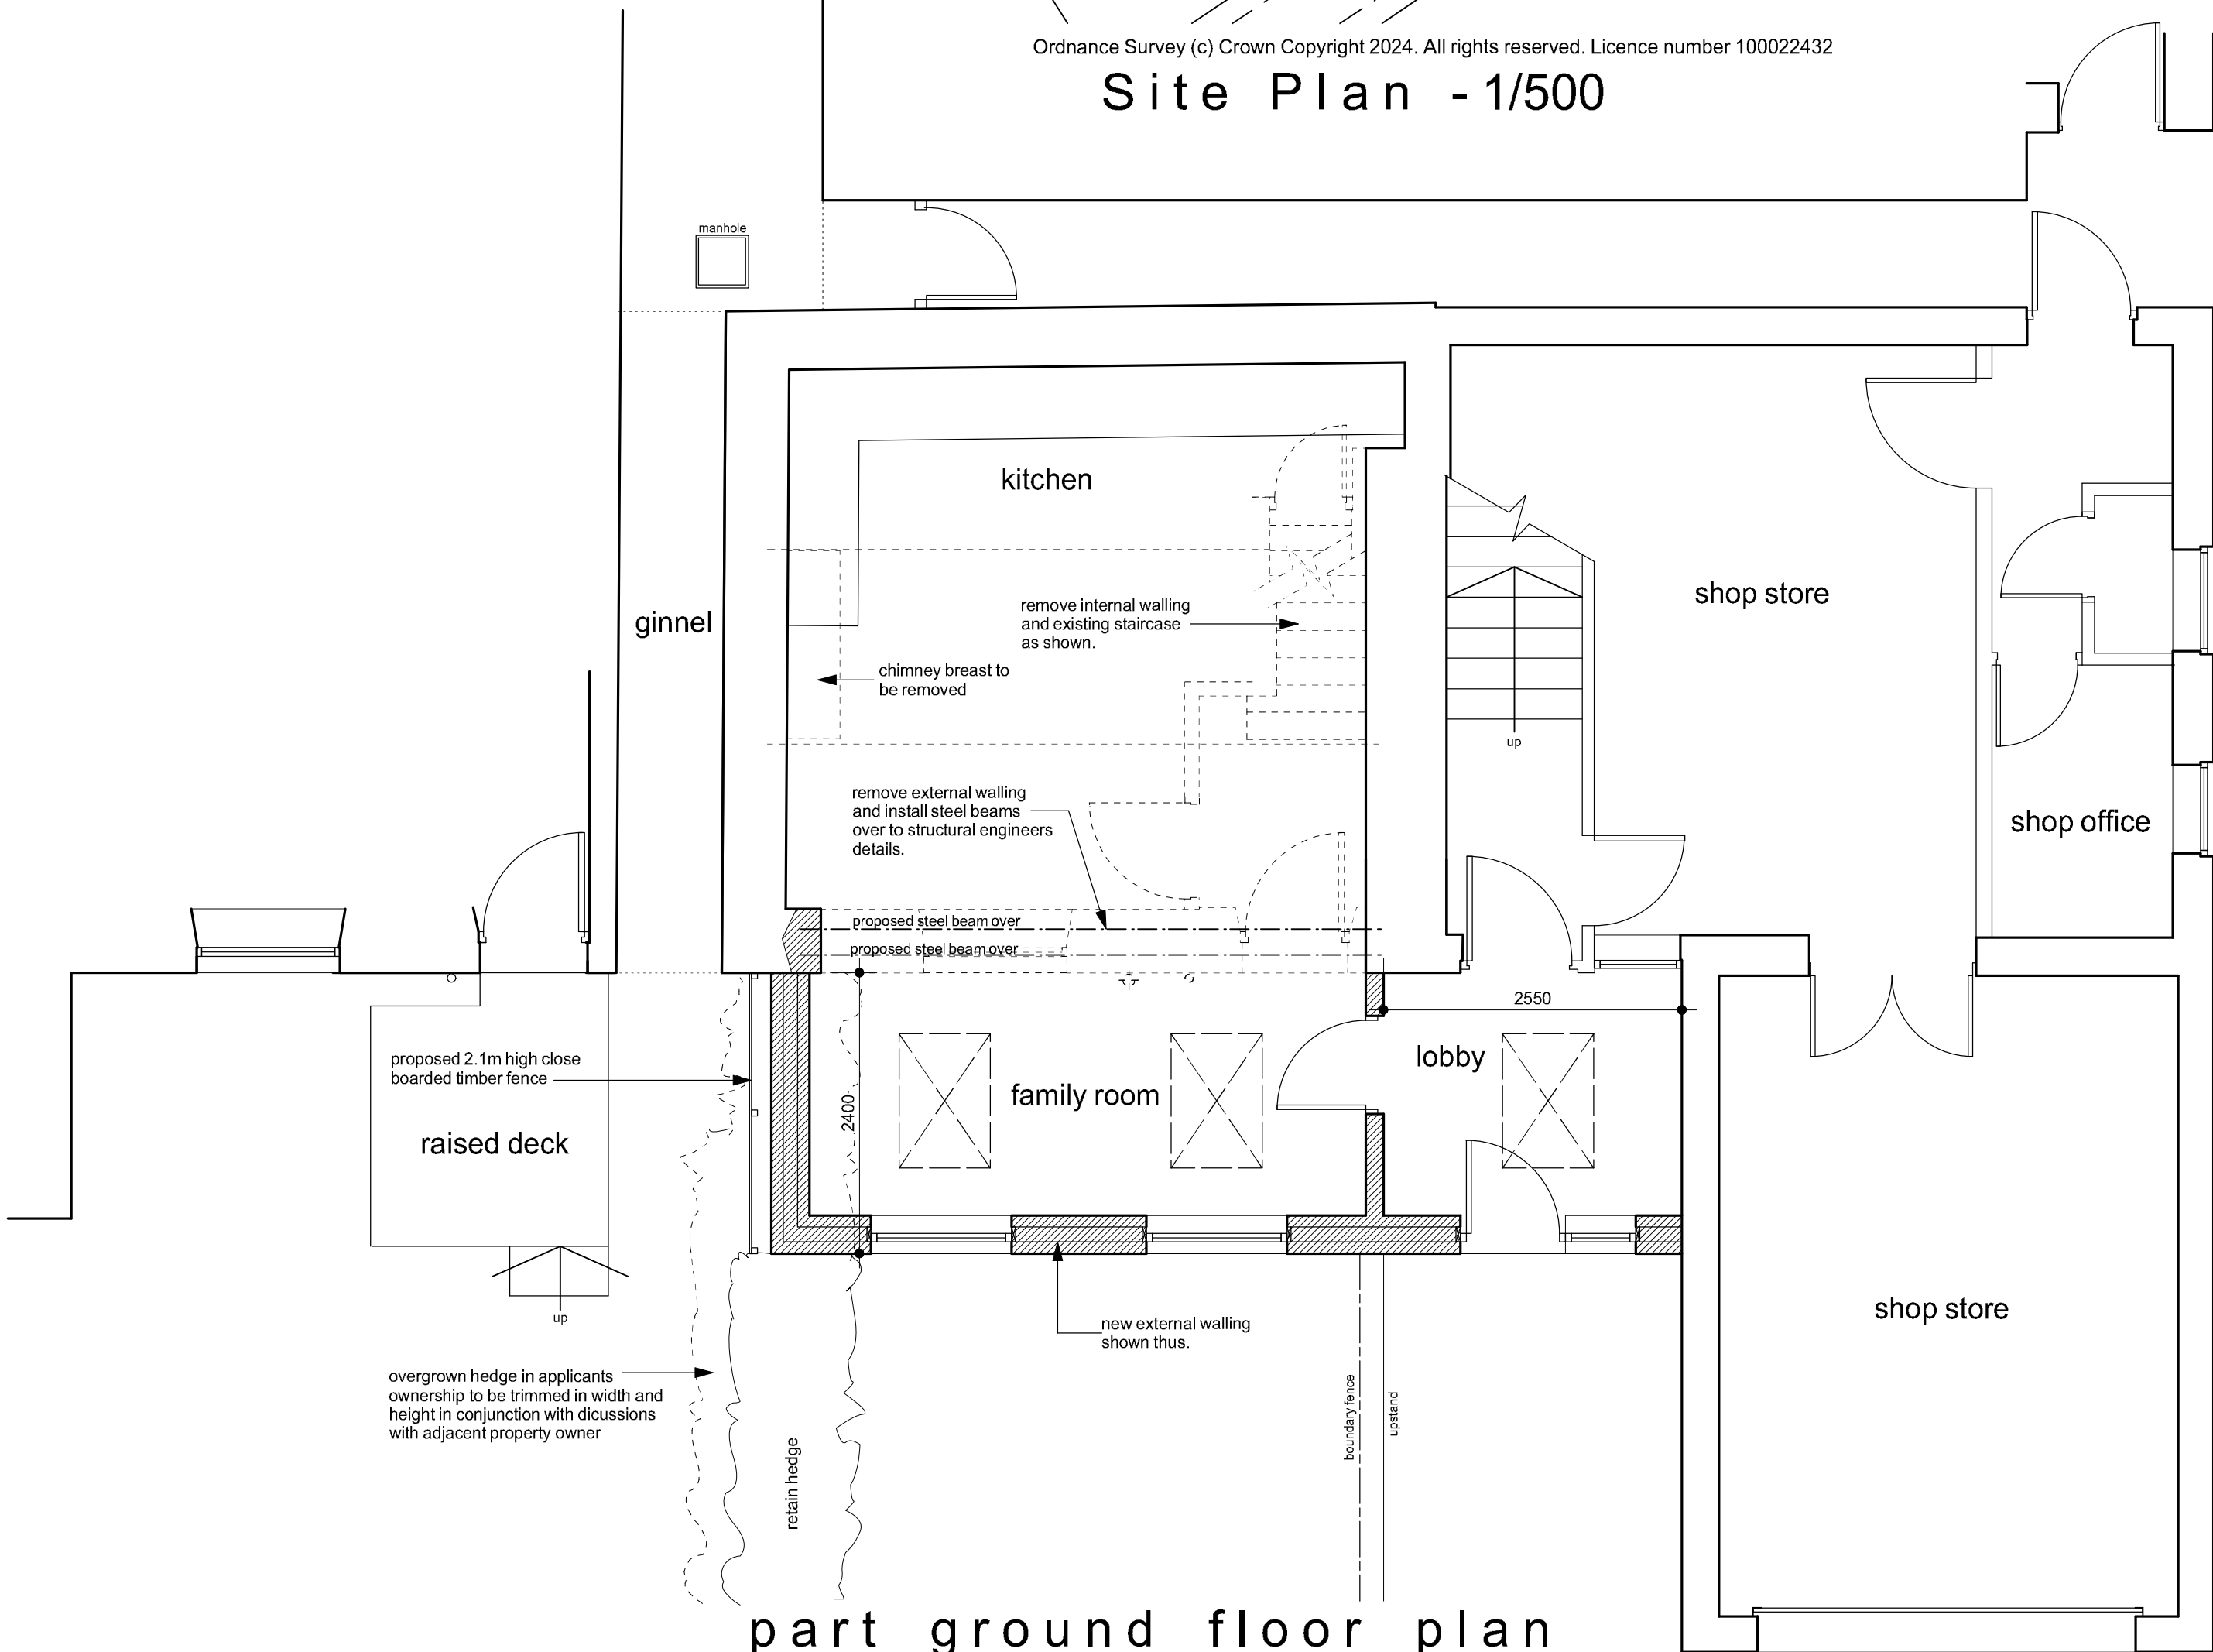

part ground floor plan

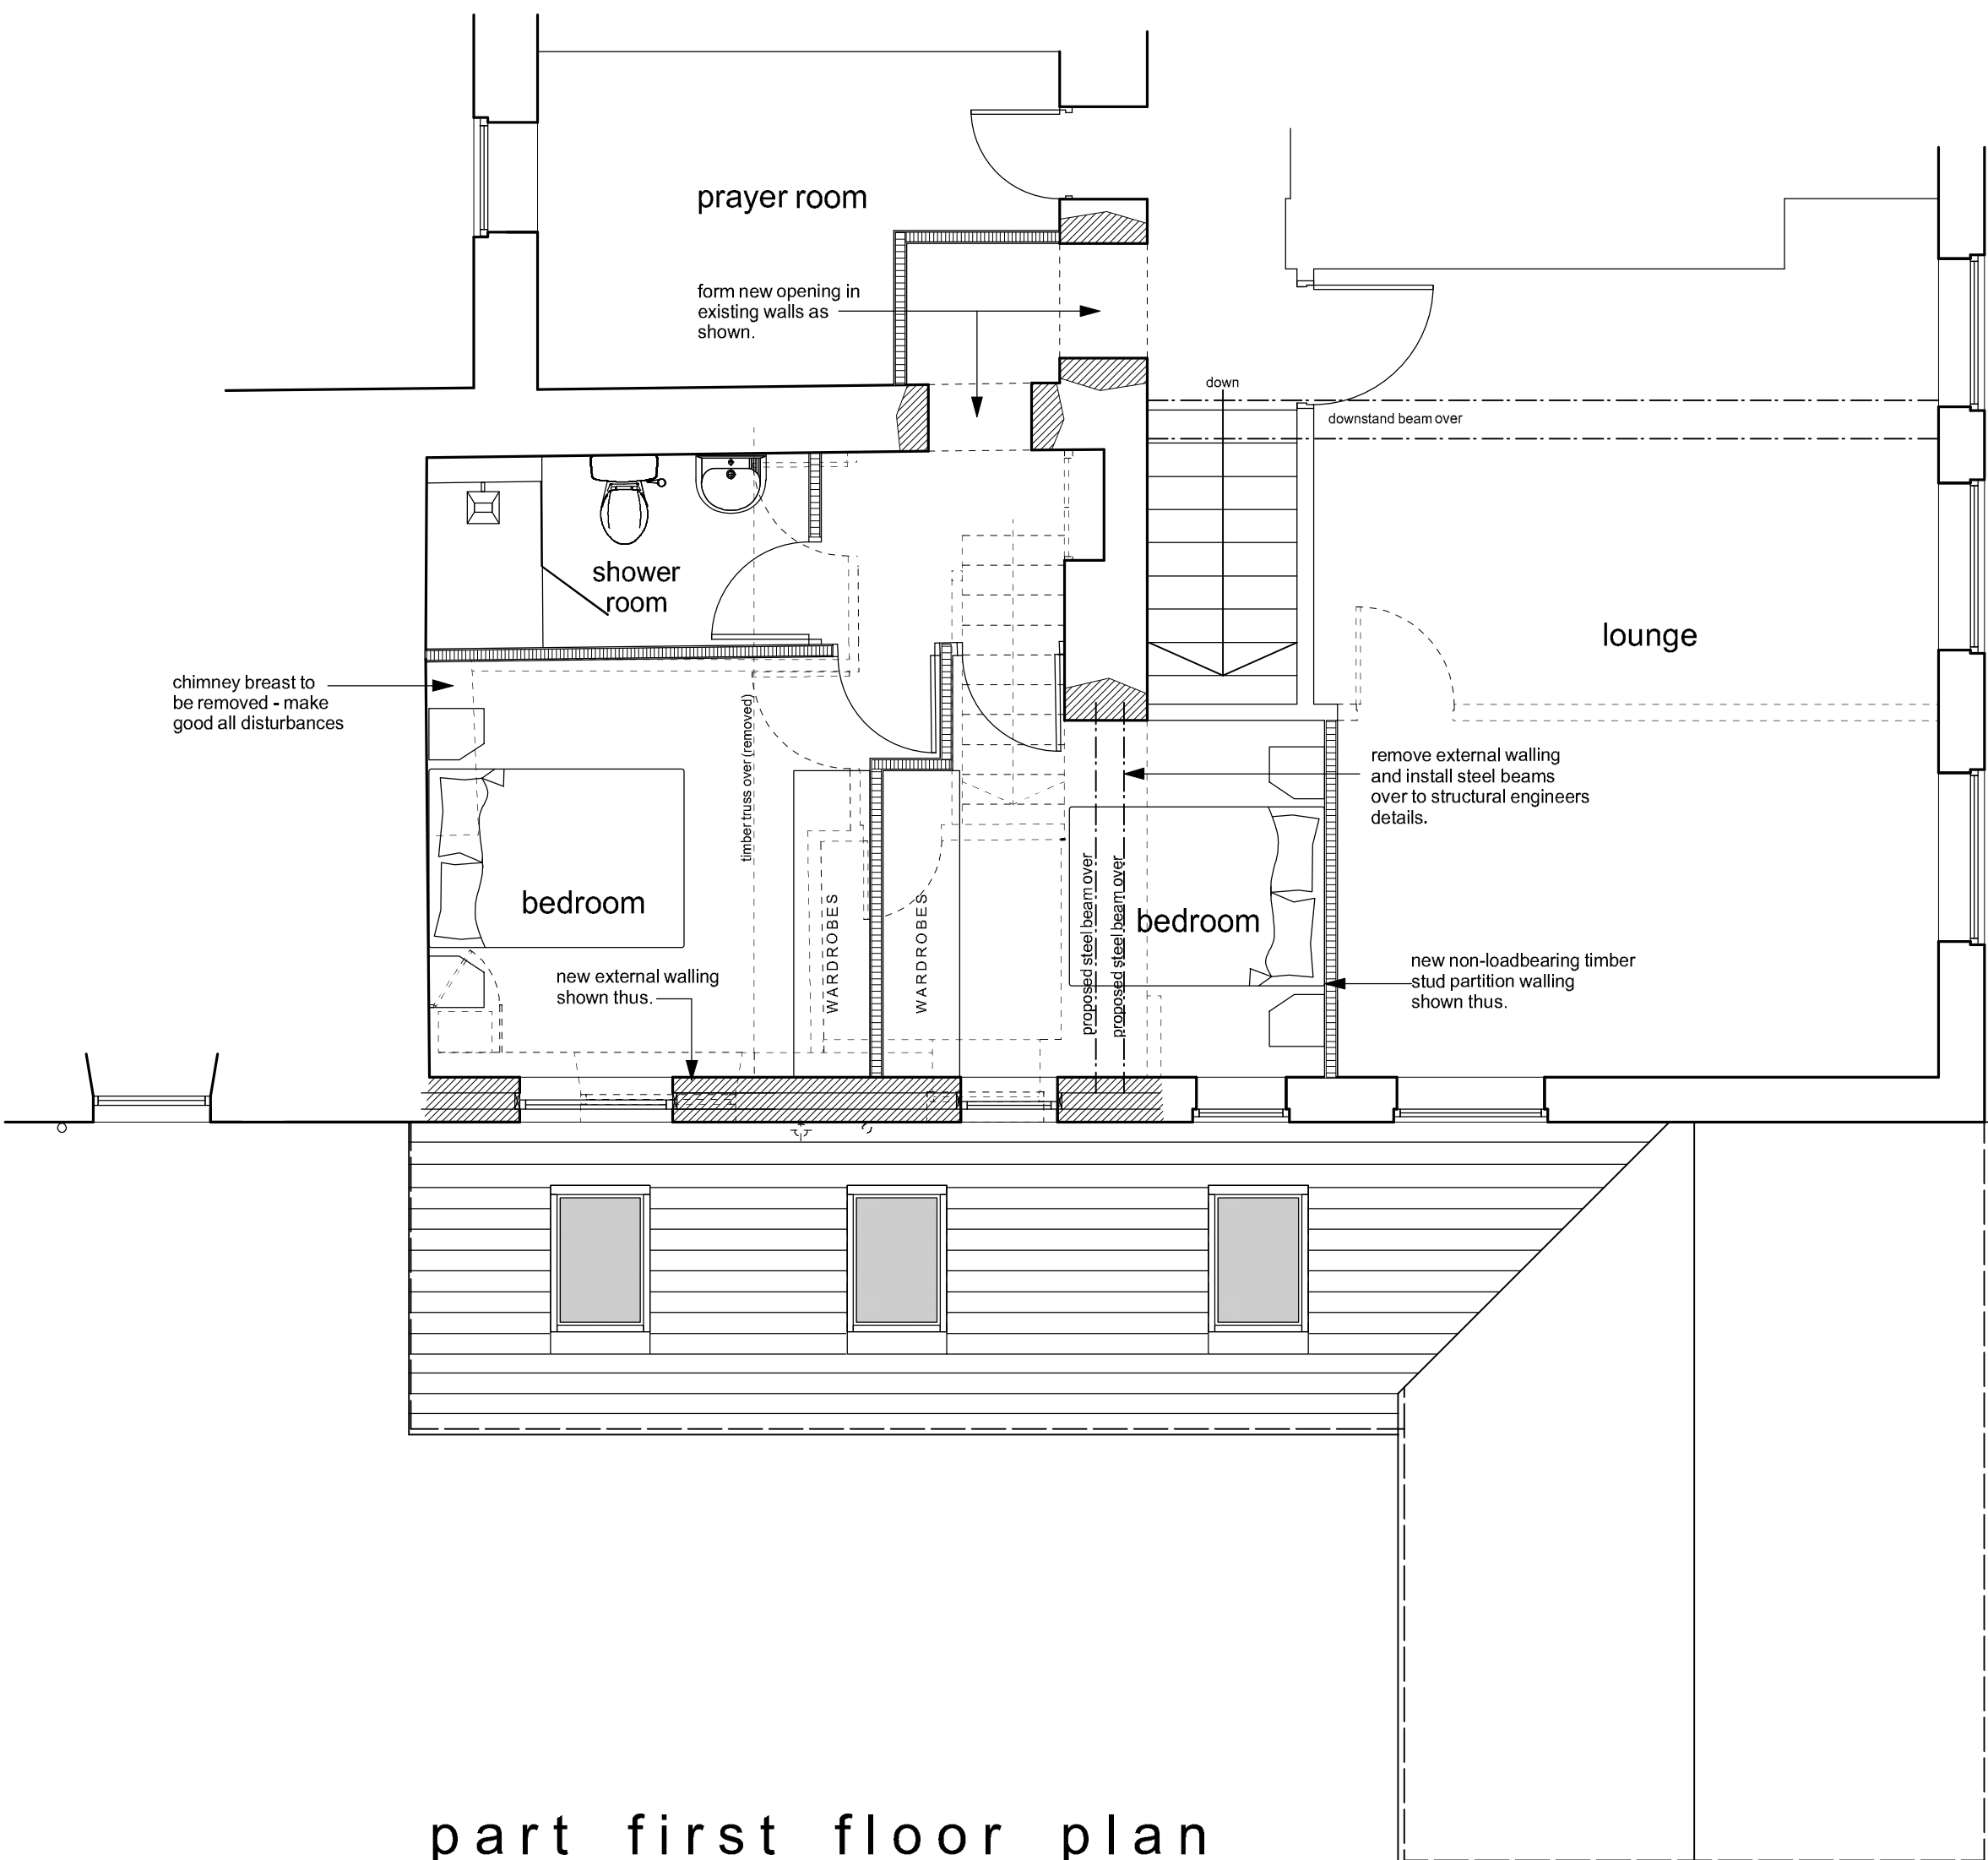

part first floor plan



Location Plan - 1/1250

Notes:
This drawing has been prepared specifically for the purpose of Planning Permission (where appropriate) & Building Regulation Approval. Valley Properties accept no liability for errors or omissions. The drawing may be used for estimating purposes, but the Principal Contractor must cost fully from a site investigation. The Contractor is responsible for checking site dimensions, materials etc., and all building work, such work being checked by Building Control on site, as may be appropriate. Valley Properties disclaim any liability for works carried out.

Revisions:
Rev.A (21-10-2024) - Drawing generally updated.
Rev.B (29-10-2024) - Drawing generally updated.
Rev.C
Rev.D
Rev.E

VALLEY PROPERTIES
ARCHITECTURAL DESIGN SERVICES
5 Holmfirth Road
Meltham
Holmfirth HD9 4AA
Tel: 01484 854100 Mob: 07769736142
Email: vproperties@upanet.com

Client Details

Mr Singh

Project Title
Proposed alterations and extension to 60 Drycough Rd in order to extend living accommodation of 50-58 Drycough Rd Crosland Moor Huddersfield

Drawing Title
Planning Drawing

Scale: 1/50 & 1/100	Drawing Number 2024/034/03	Rev. B	Date Drawn September 2024	Drawn By Andrew Smith
------------------------	-------------------------------	-----------	------------------------------	--------------------------