




EXISTING REAR VIEW, WEST ELEVATION

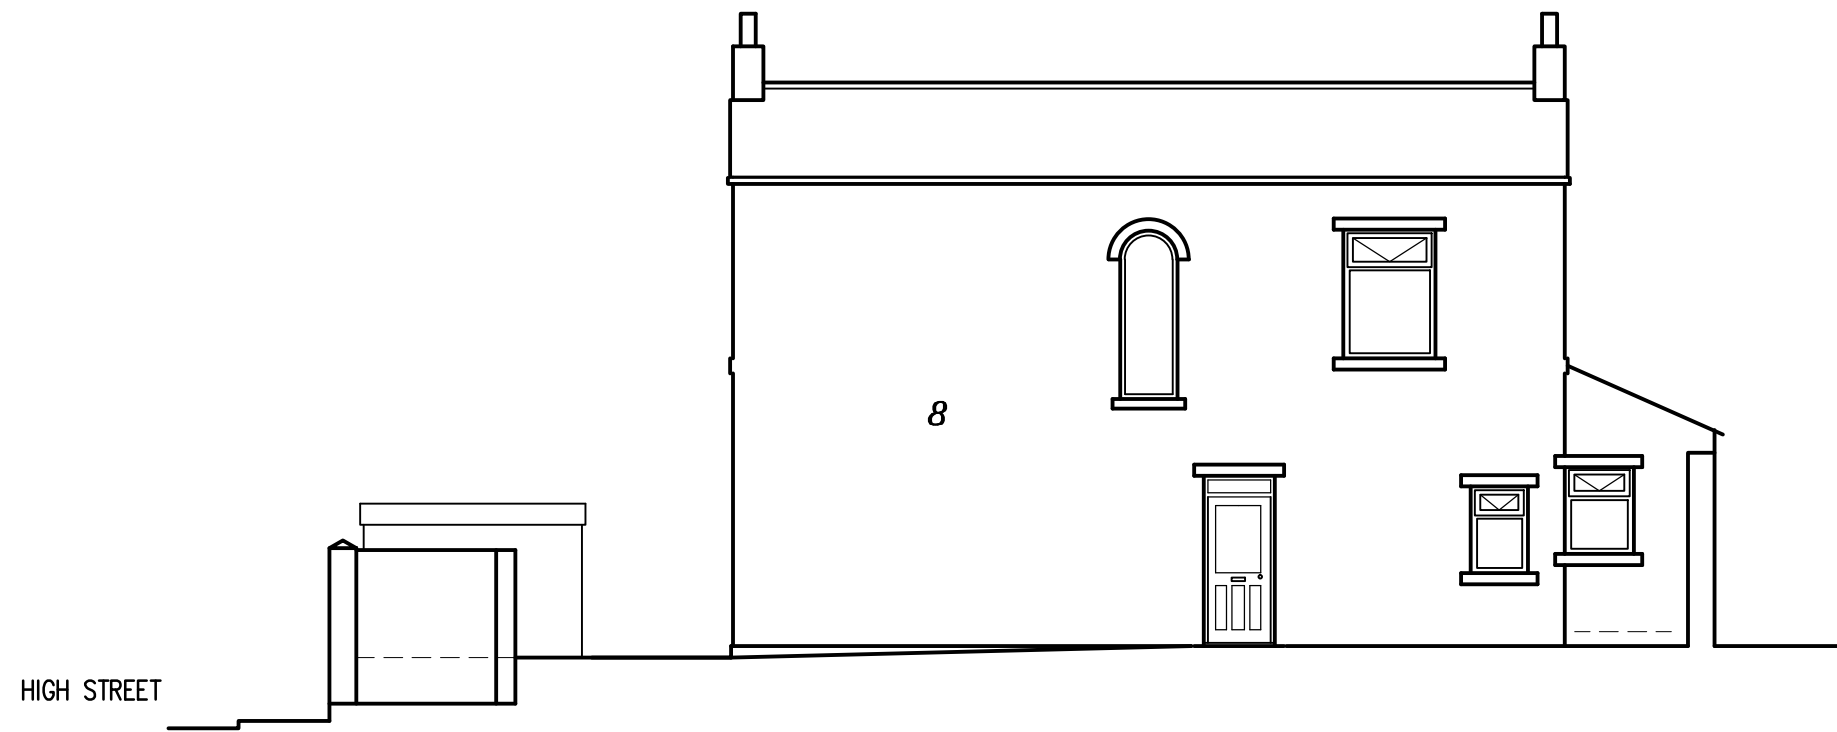


EXISTING FRONT VIEW, EAST ELEVATION


NOTES
EXISTING STONE BUILT DETACHED HOUSE,
PRE 1900, VICTORIAN ERA.
WITH GREY SLATE ROOF.

THIS DRAWING TO BE READ IN
CONJUNCTION WITH DRAWING
NUMBER 002.


DO NOTE SCALE FROM THIS DRAWING

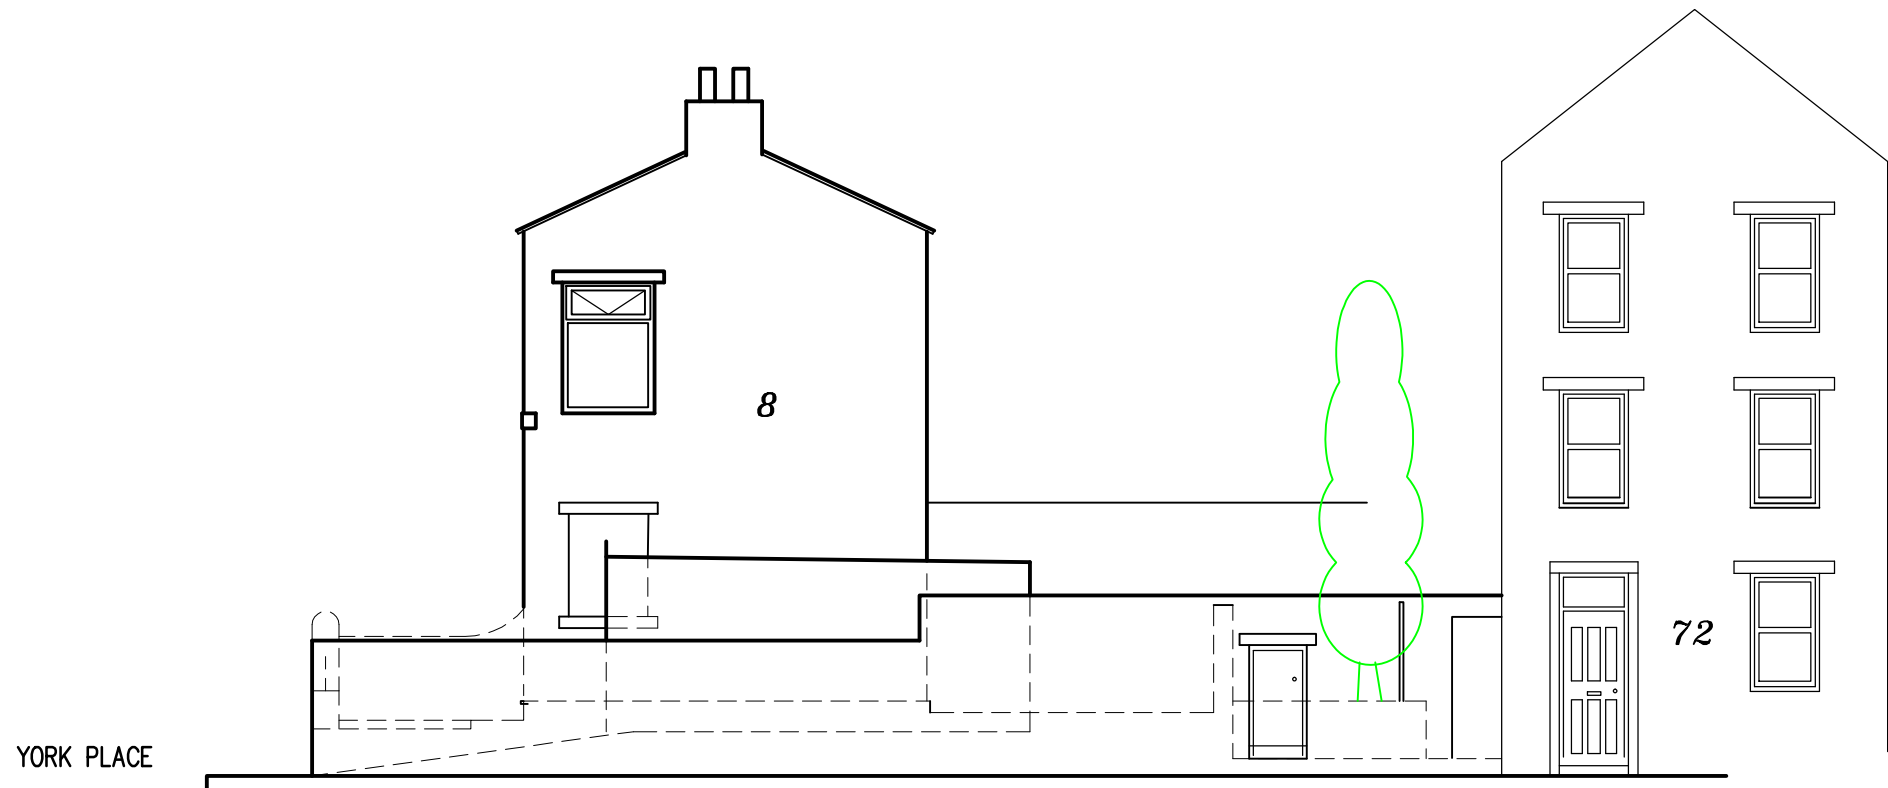


EXISTING END VIEW, NORTH ELEVATION

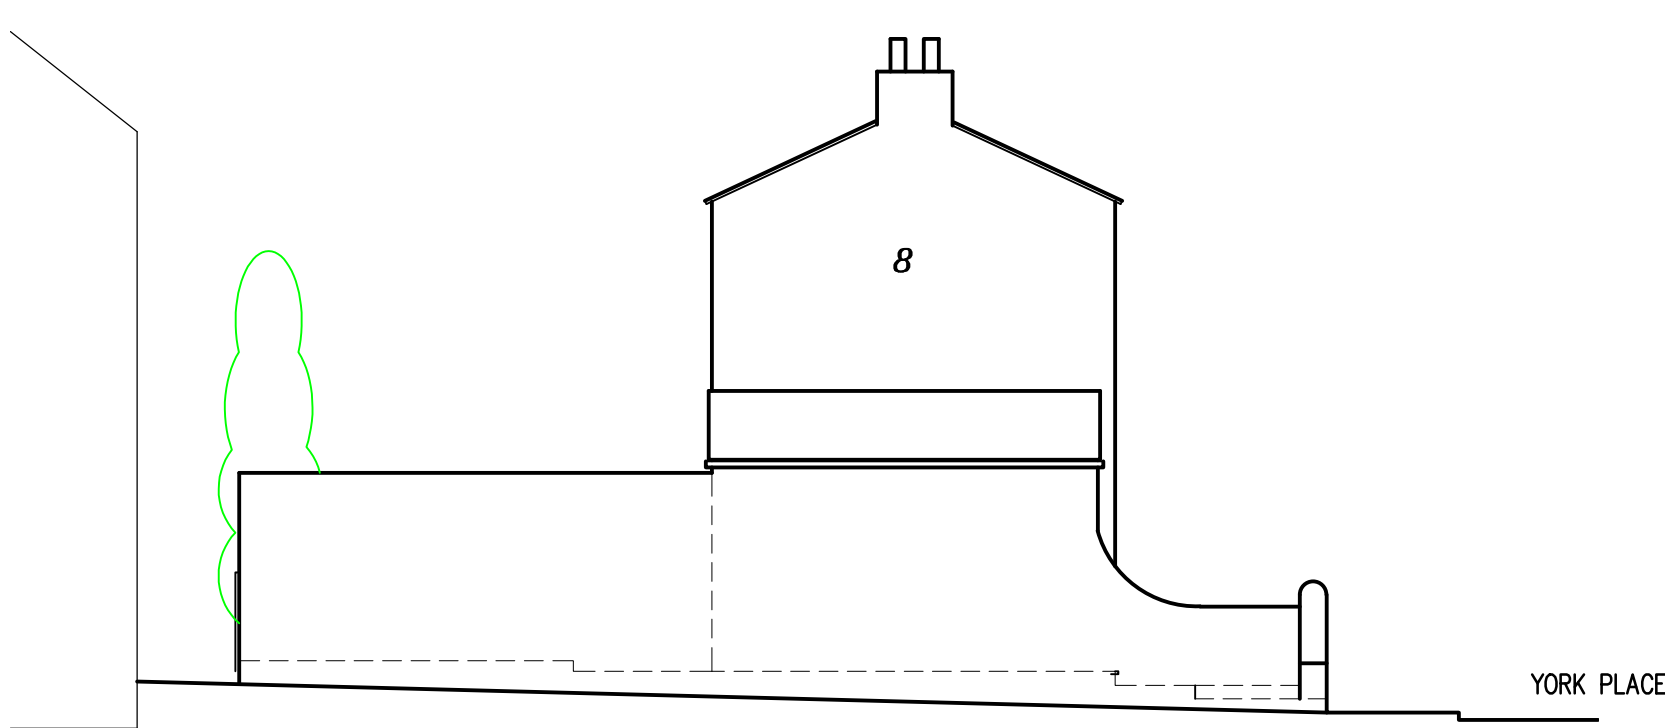


EXISTING END VIEW, SOUTH ELEVATION

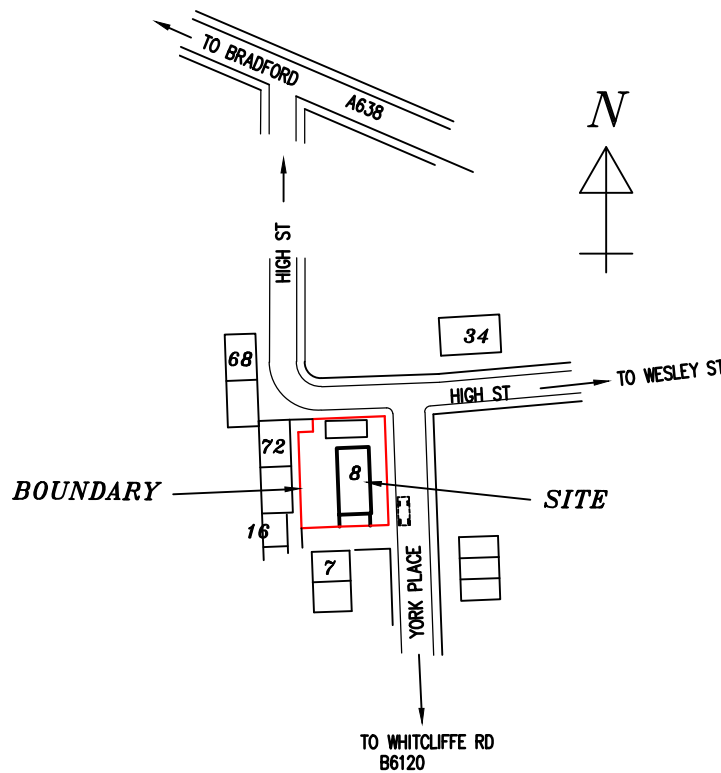


EXISTING SITE PLAN
SCALE 1:1250

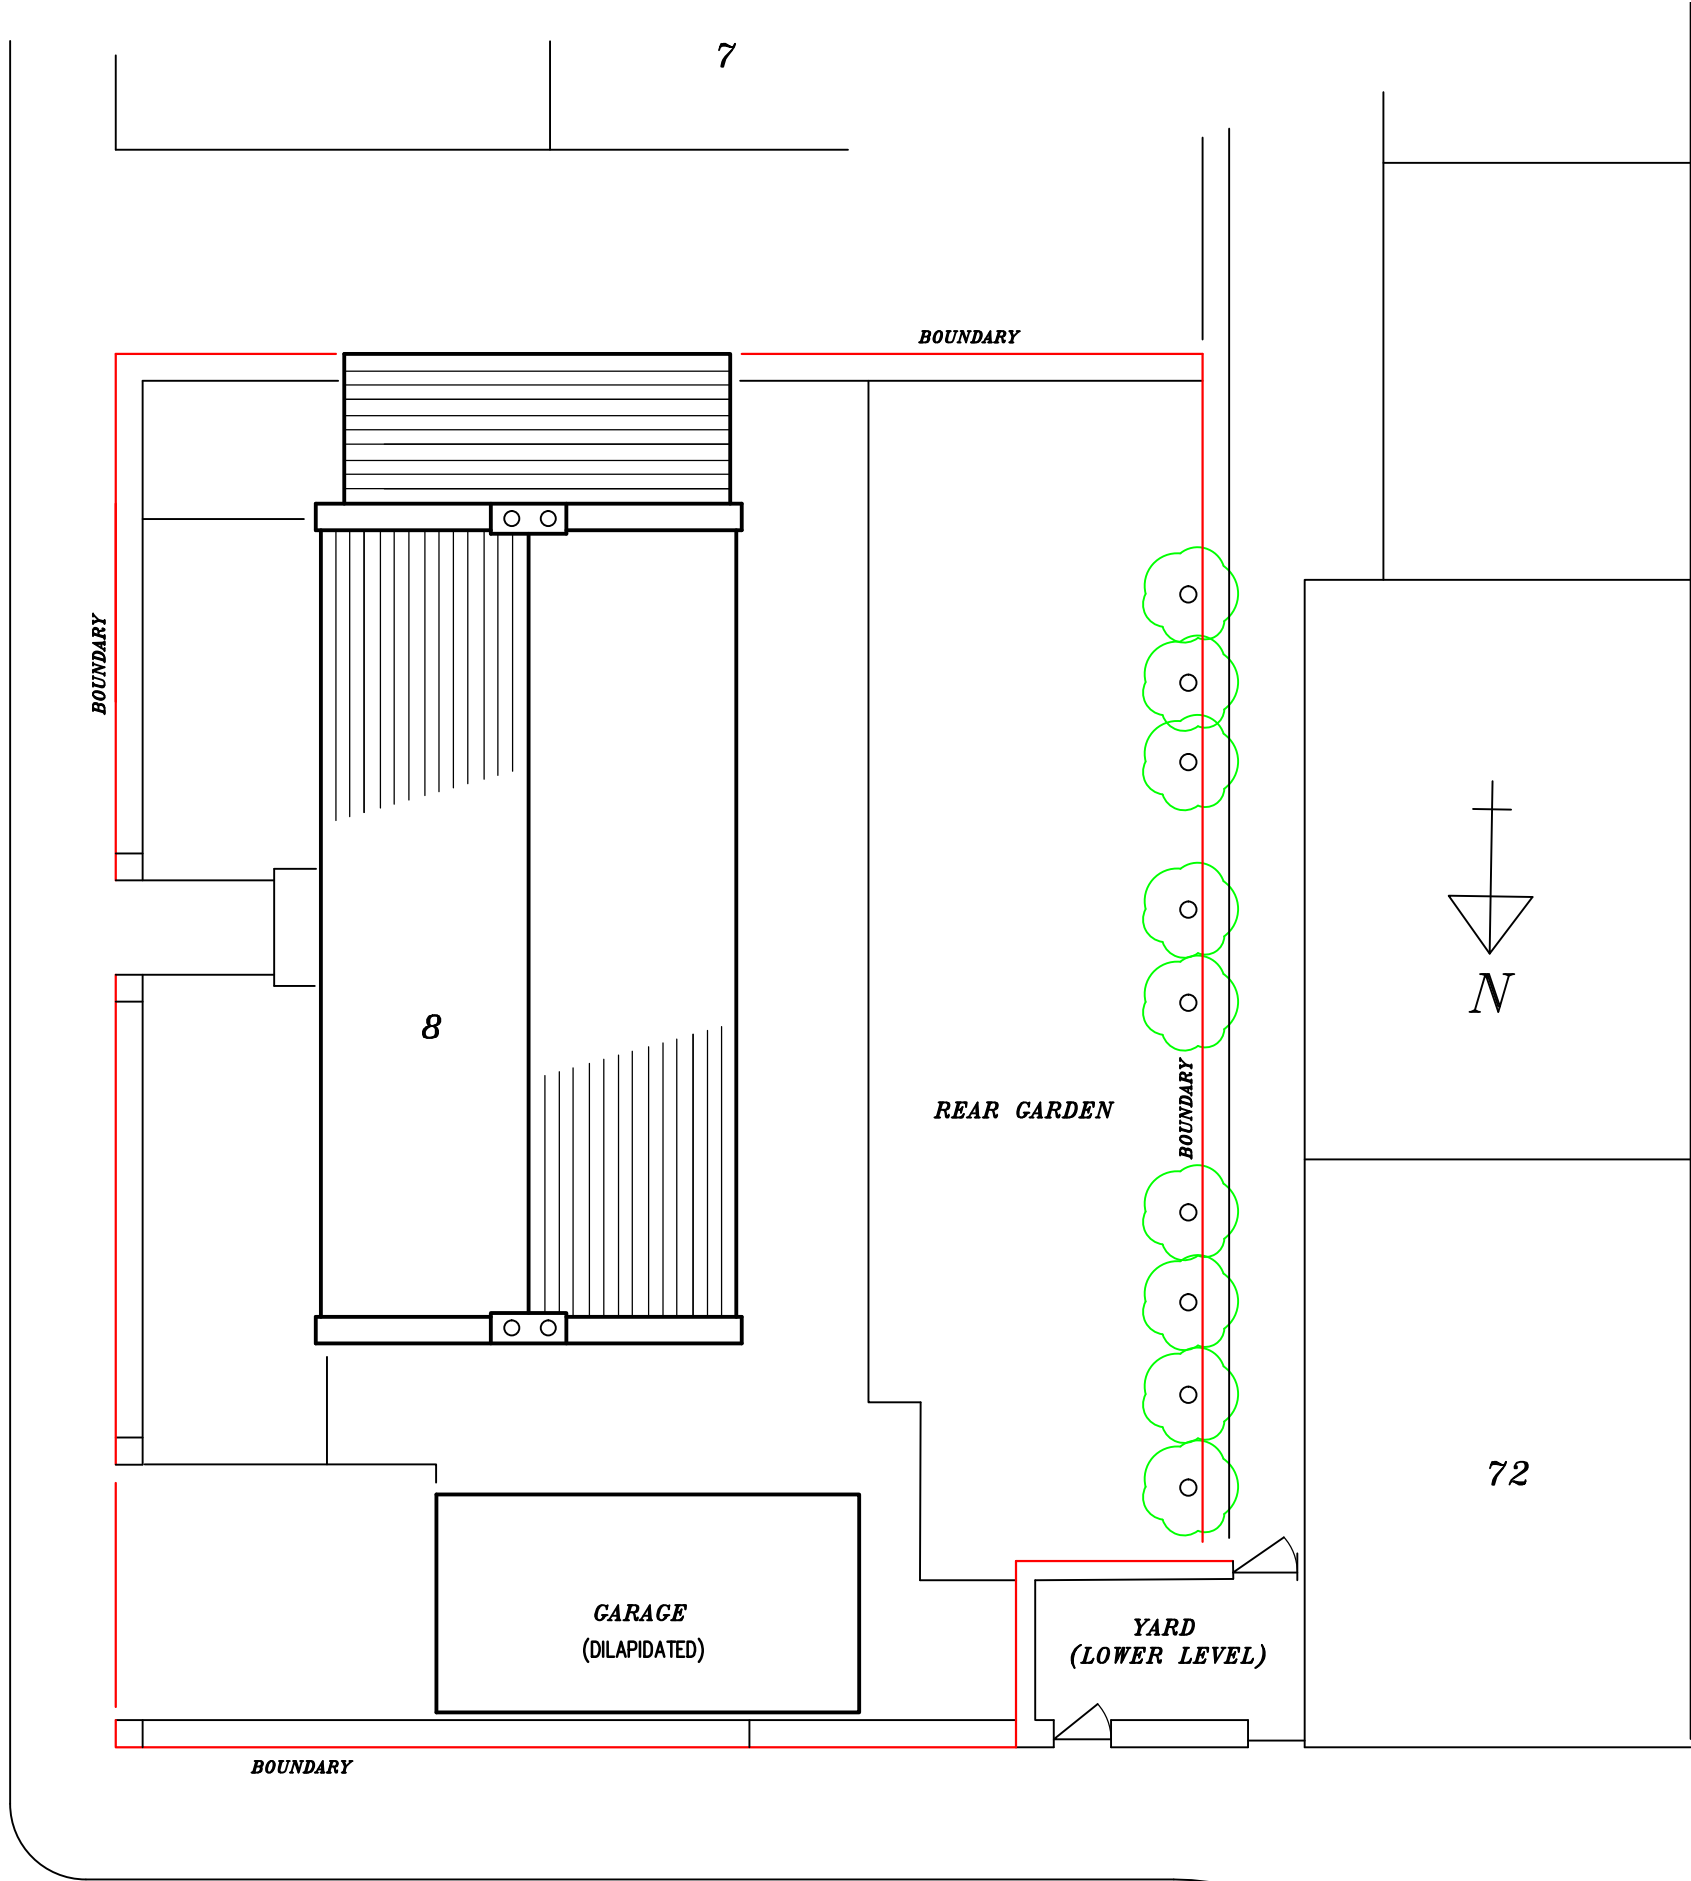


EXISTING ROOF PLAN

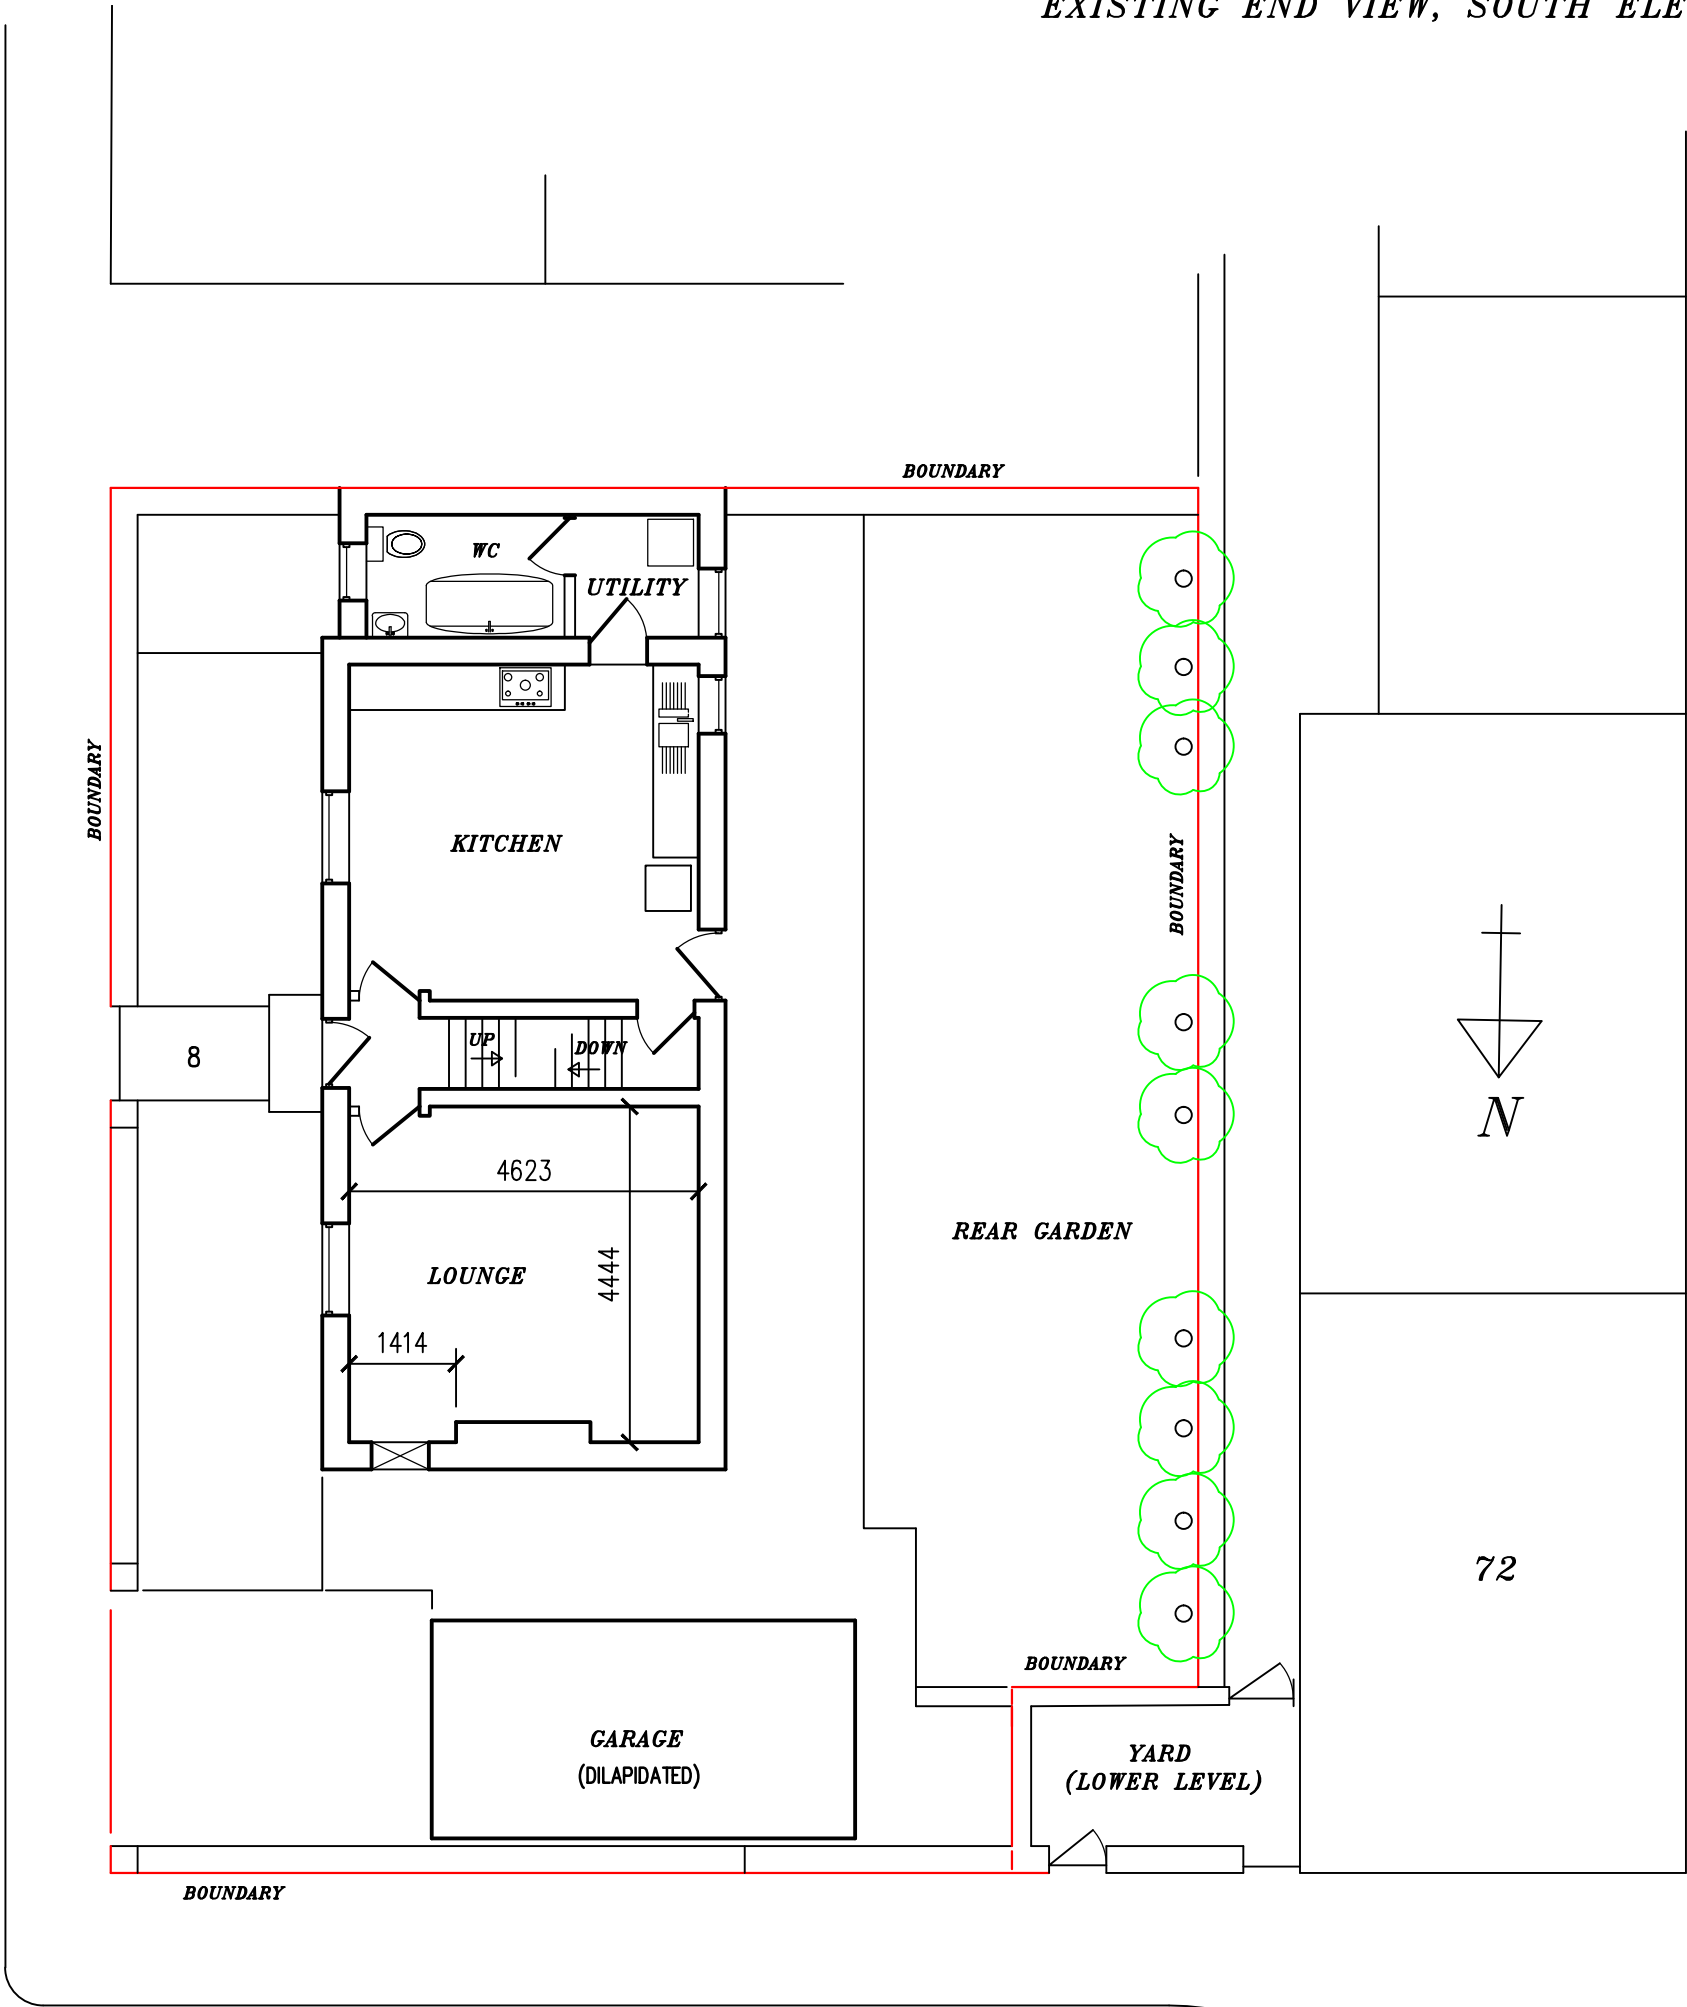

EXISTING GROUND FLOOR PLAN

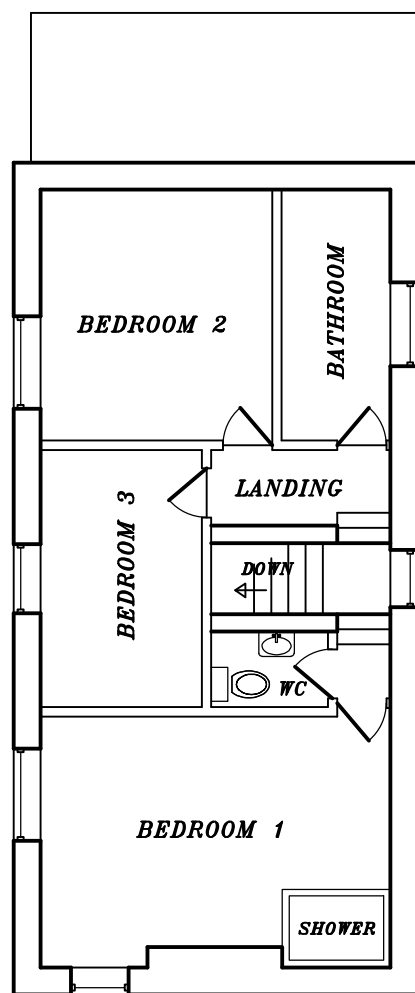

EXISTING FIRST FLOOR PLAN

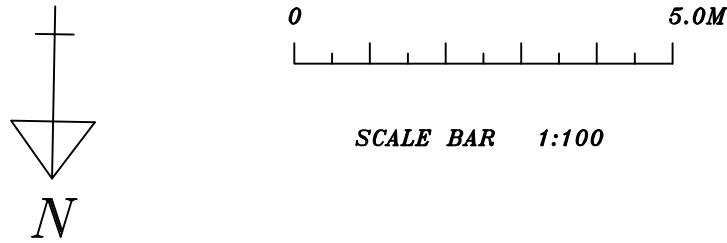

DATE	INITIAL	DESCRIPTION
AT		EXISTING DETACHED DWELLING
8 YORK PLACE		
CLECKHEATON		
WEST YORKSHIRE		
BD19 3PA		
FOR MRS VIKKI LISTER		
PLANNING DRAWING		
SCALE	1:100	1:1250
DATE	OCT 2024	DRAWN MB
MARTIN BUTLER AND ASSOCIATES		
	DRG. NO	001