



IF IN ANY DOUBT PLEASE ASK THE ARCHITECT FOR CLARIFICATION.
DO NOT SCALE FROM DRAWING. ALL DIMENSIONS TO BE CHECKED ON SITE
THE COPYRIGHT FOR THESE DRAWINGS REMAINS THE PROPERTY OF THE ARCHITECT. THEY MUST NOT BE REPRODUCED IN ANY WAY WITHOUT THE ARCHITECT'S PRIOR WRITTEN CONSENT.




PROPOSED VISUALS

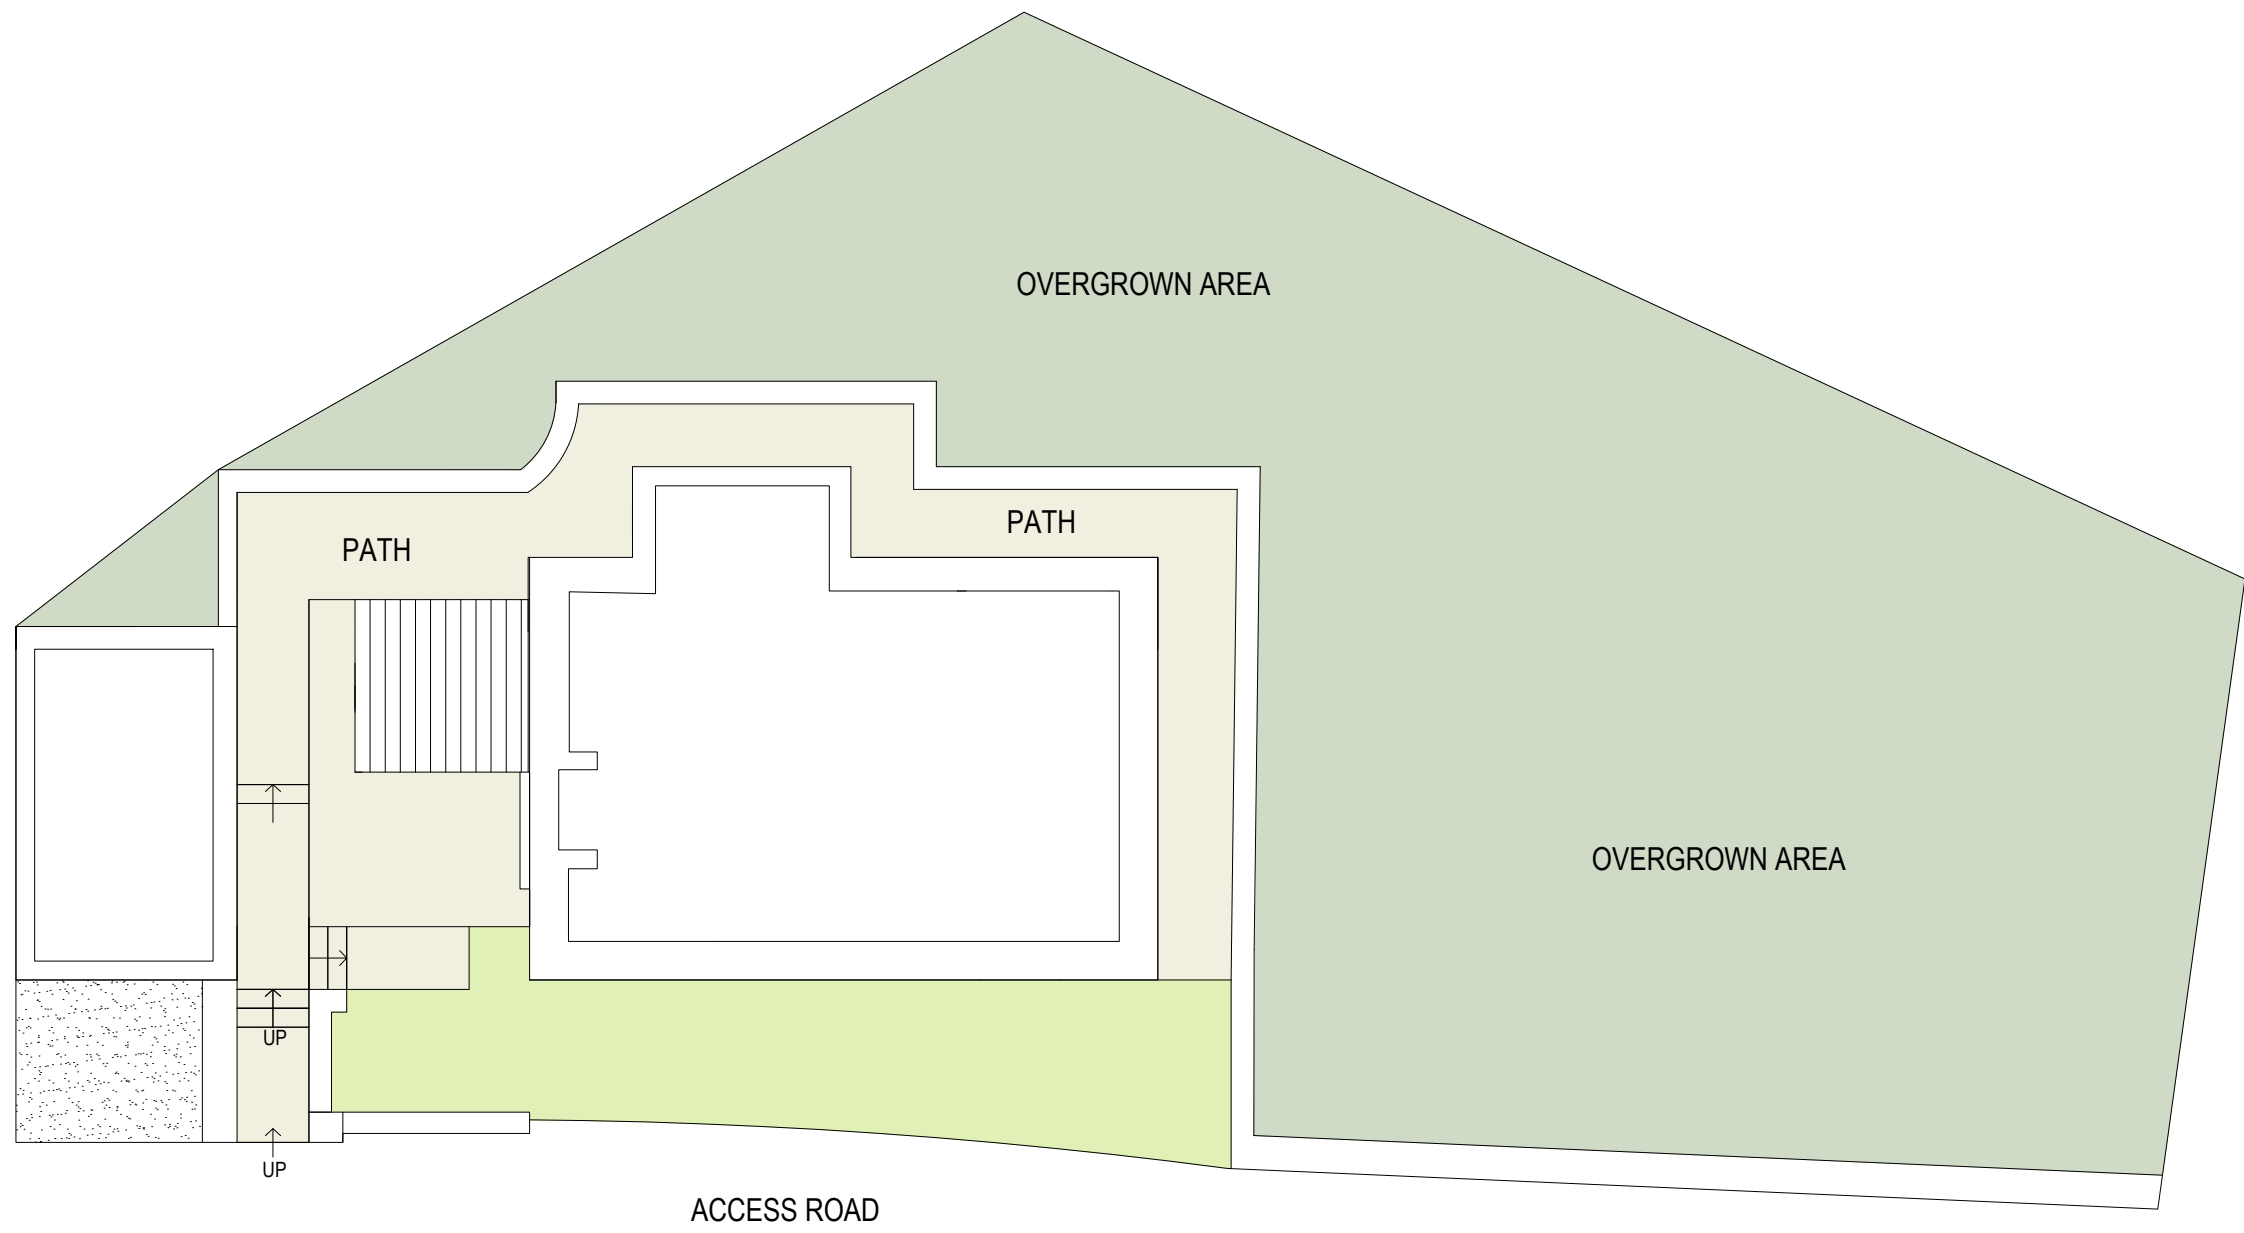

EXISTING SITE PLAN 1:100

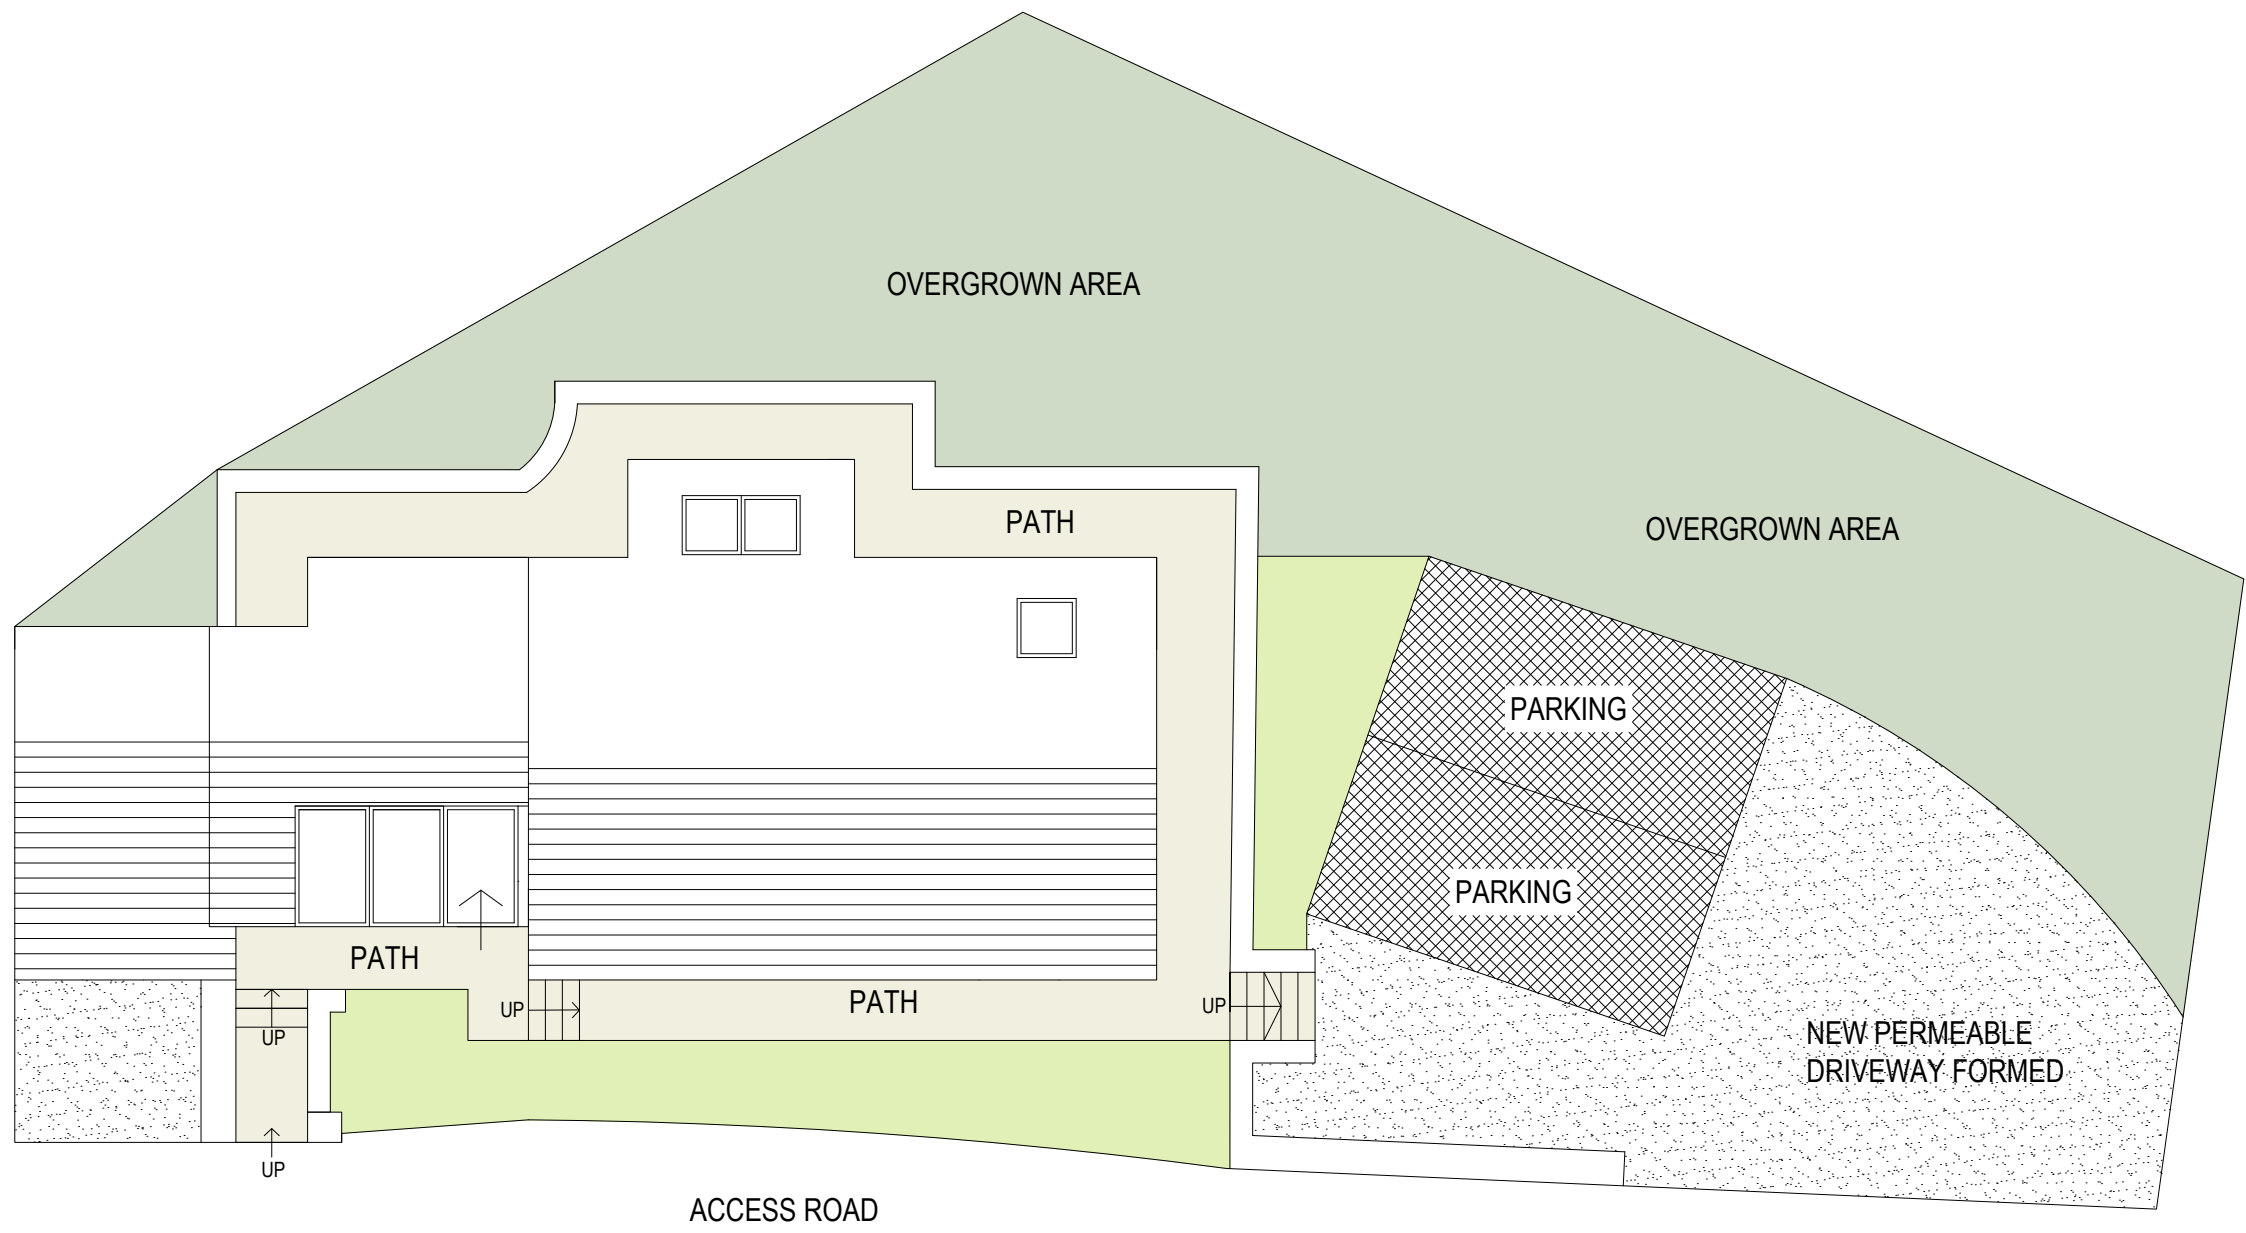

PROPOSED SITE PLAN 1:100

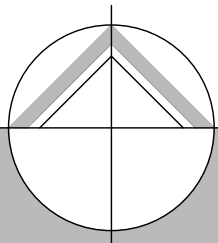

northern design
partnership

Chartered Architects
The Chapel, Millmoor Road,
Meltham, Holmfirth, HD9 5JU

www.northerndesignpartnership.co.uk
Instagram: @northerndesignp
Telephone: (01484) 854848

client	MR & MRS HORNE		
project	HERMIT HOUSE STUBBIN LANE DENBY DALE HD8 8YW		
drawing	PROPOSED SITE PLAN AND VISUALS		
revision	notes	date	drawn
*	*	*	*
scale :	1:100 AT A1	09.24	PB
project no.	drawing no.	revision	
2379	03		