


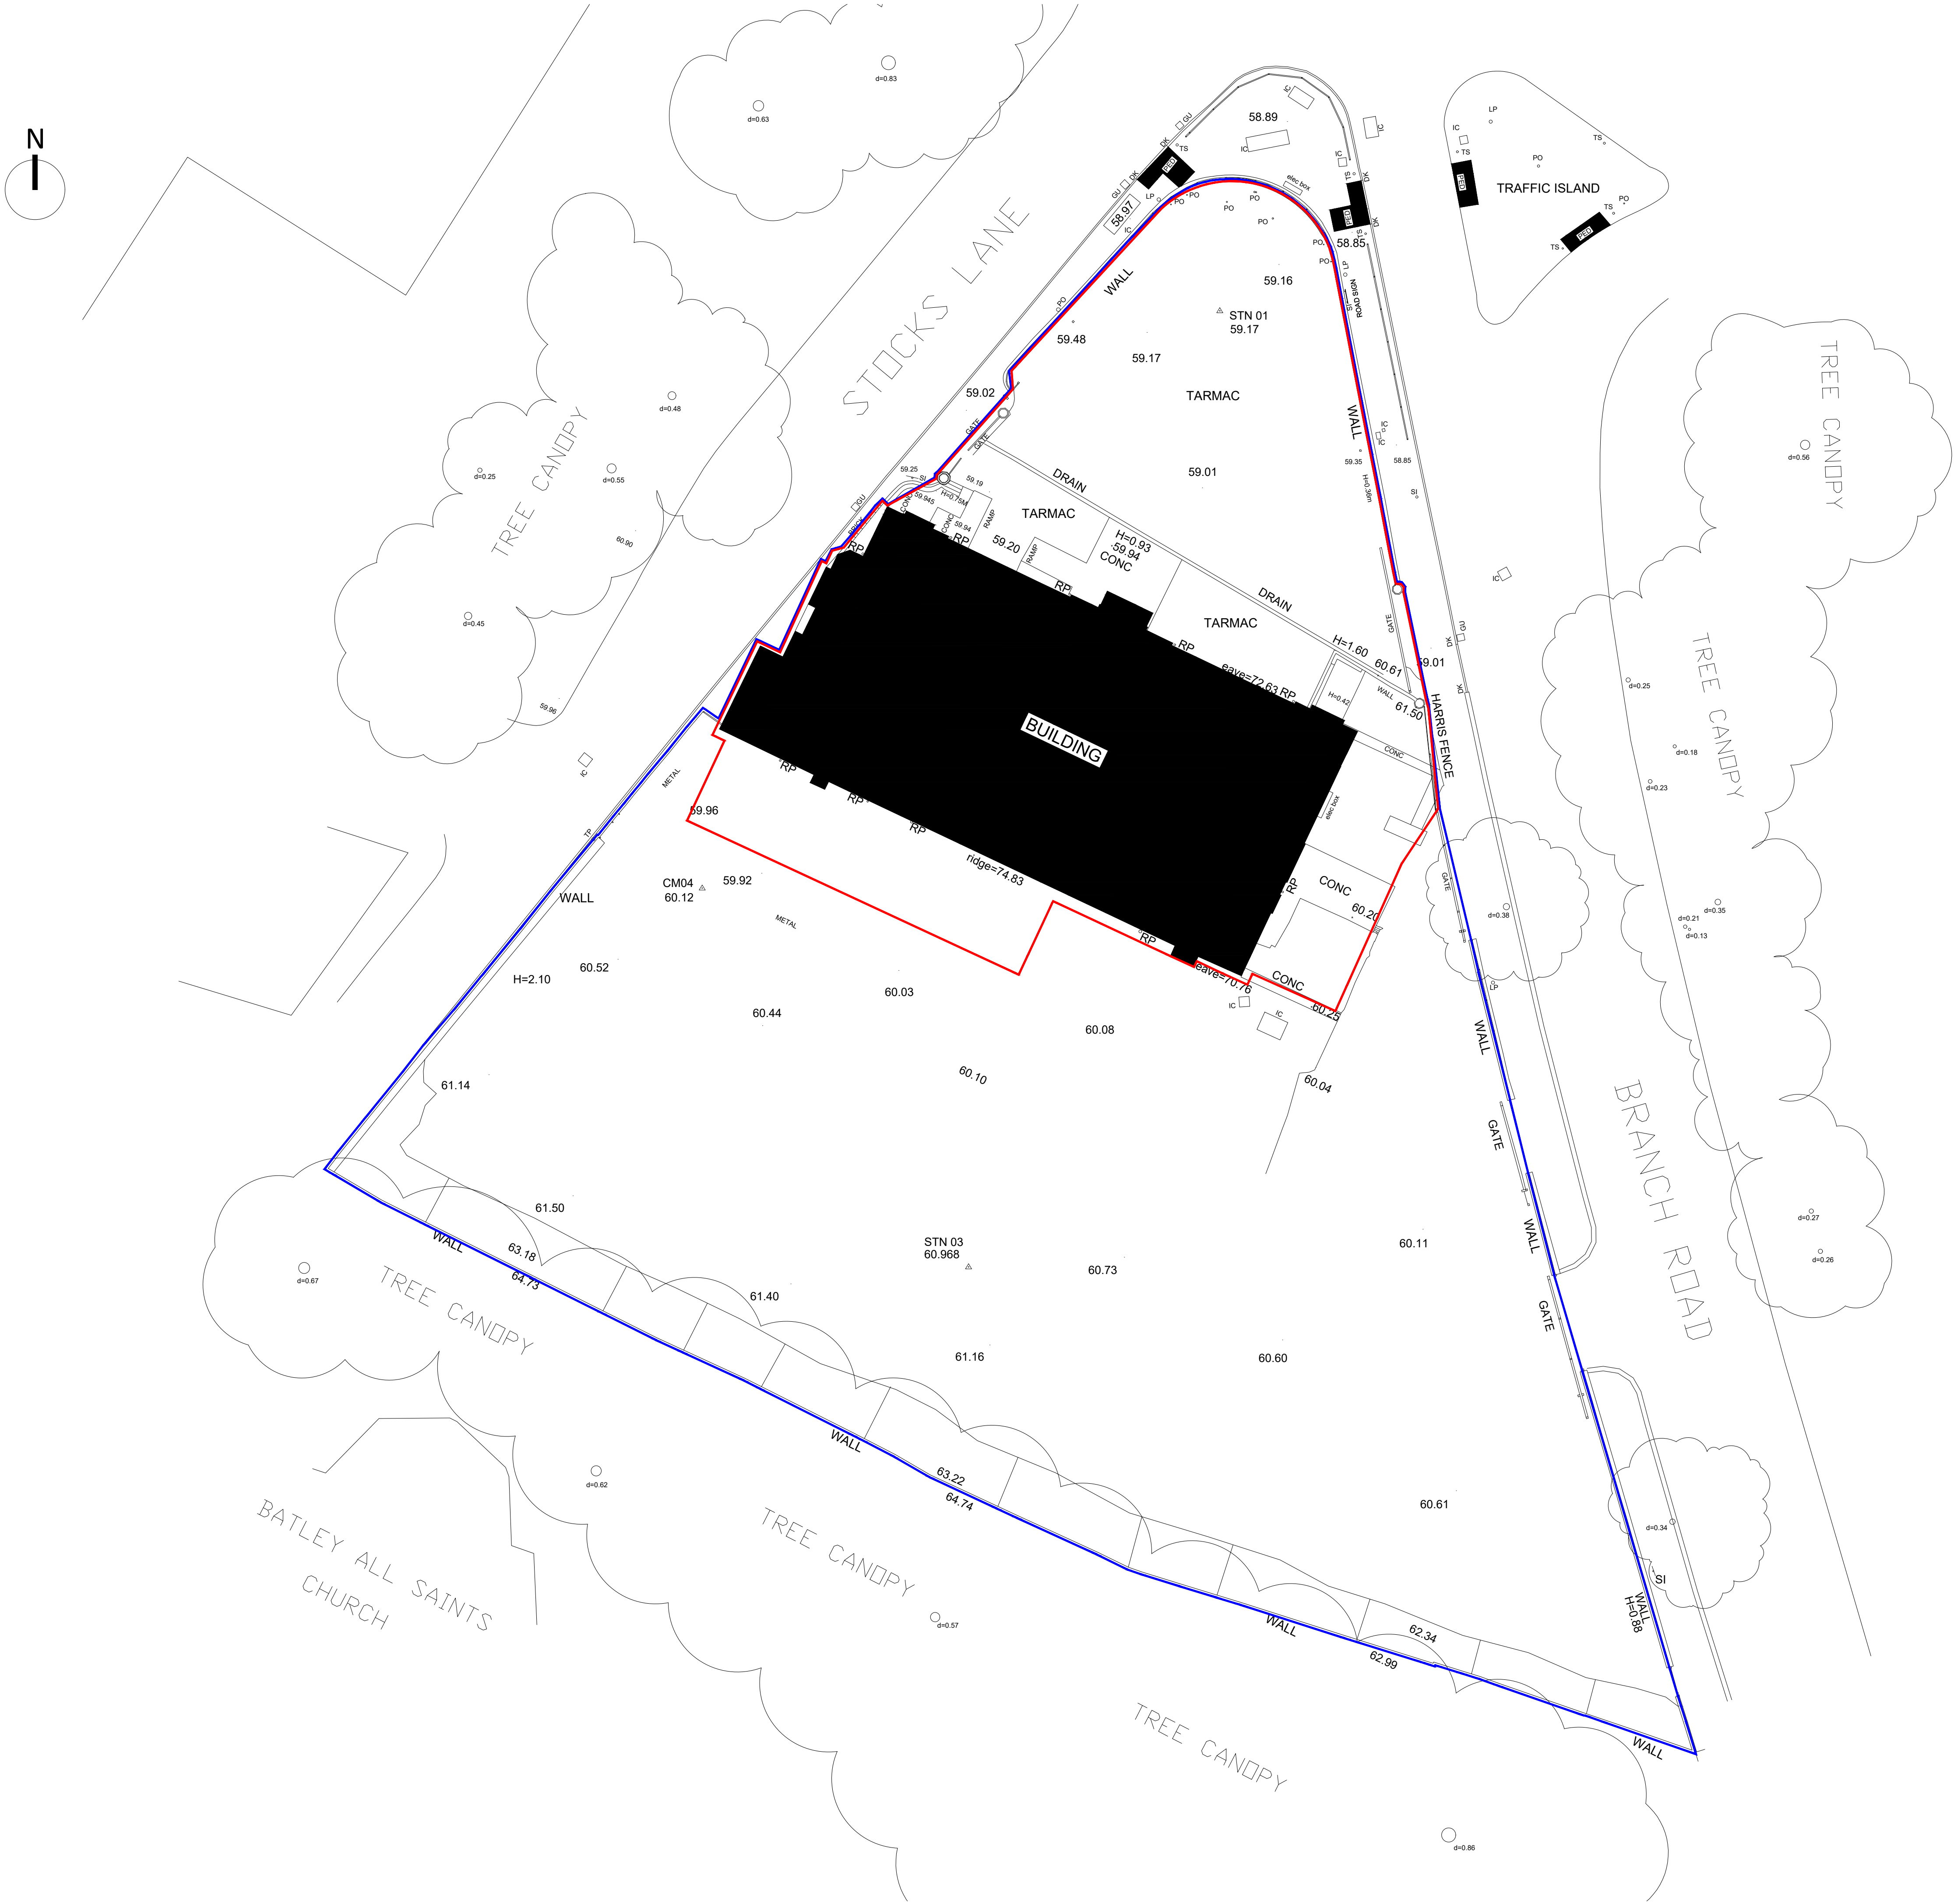

P2	PLANNING DRAWING	TD	MR	18.10.24
P1	FIRST ISSUE	TD	MR	09.10.24
Rev	Description	Drawn	Checked	Date

Document Status : **S2** Purpose of Issue: **FOR PLANNING**



Firth Buildings, 99 - 103 Leeds Rd, Dewsbury, WF12 7BU t: 01924 464342
e: info@martinwalsh.co.uk w: www.martinwalsh.co.uk

Project
Proposed Change of Use at Batley Conservative Club,
Bradford Road, Batley, WF17 5SB

Title
Proposed Site Plan

Client
Heeleys

MWA Project Ref	Scale	Original Paper Size	Paper Orientation	Drawn
6611	1:200	@A1	Landscape	TD

File Identifier	Originator	Volume	Level	Type	Role	Number	Revision
Project	HEBR - MWA - XX - XX - DR - A - 0002					P2	

Copyright © 2024 Martin Walsh Architectural. All Rights Reserved.
Martin Walsh Architectural is the trading name of Martin Walsh Architectural Limited. Registered in England Number 449049