


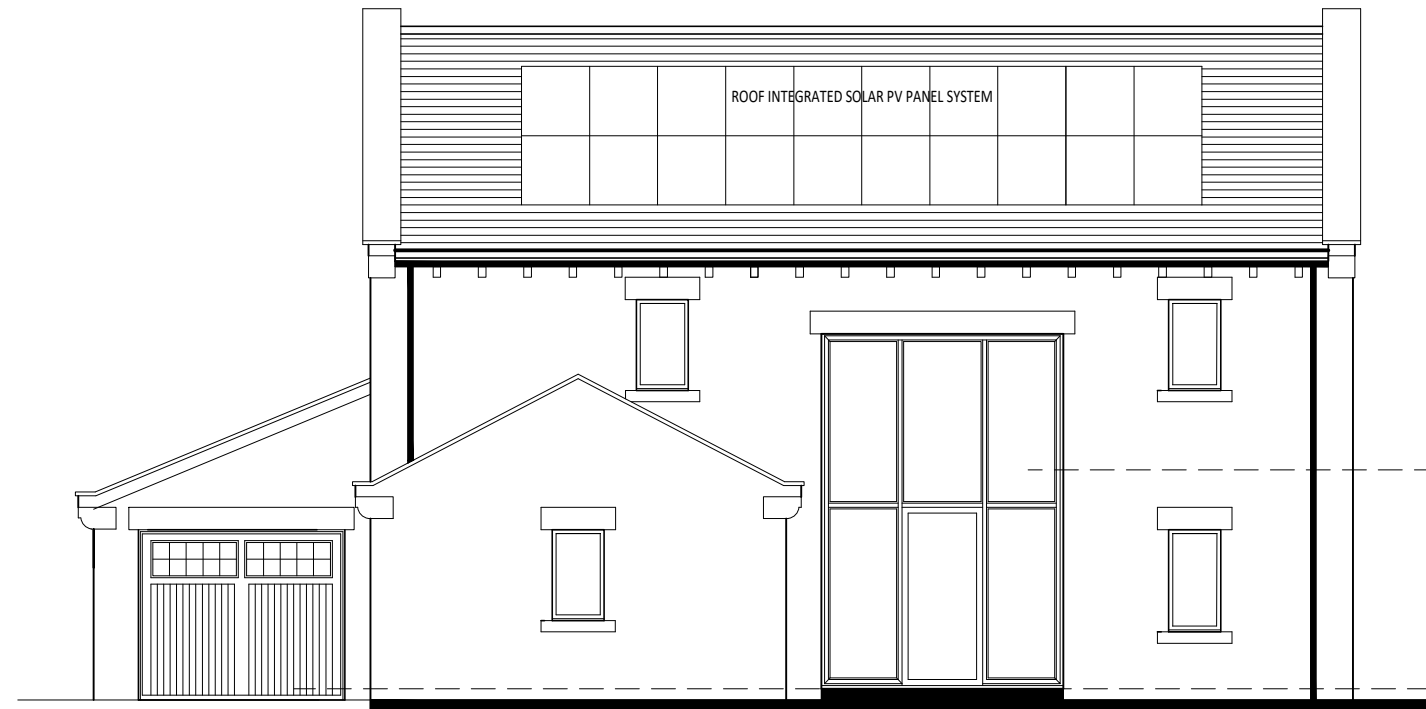

South Elevation




East Elevation



North Elevation



West Elevation

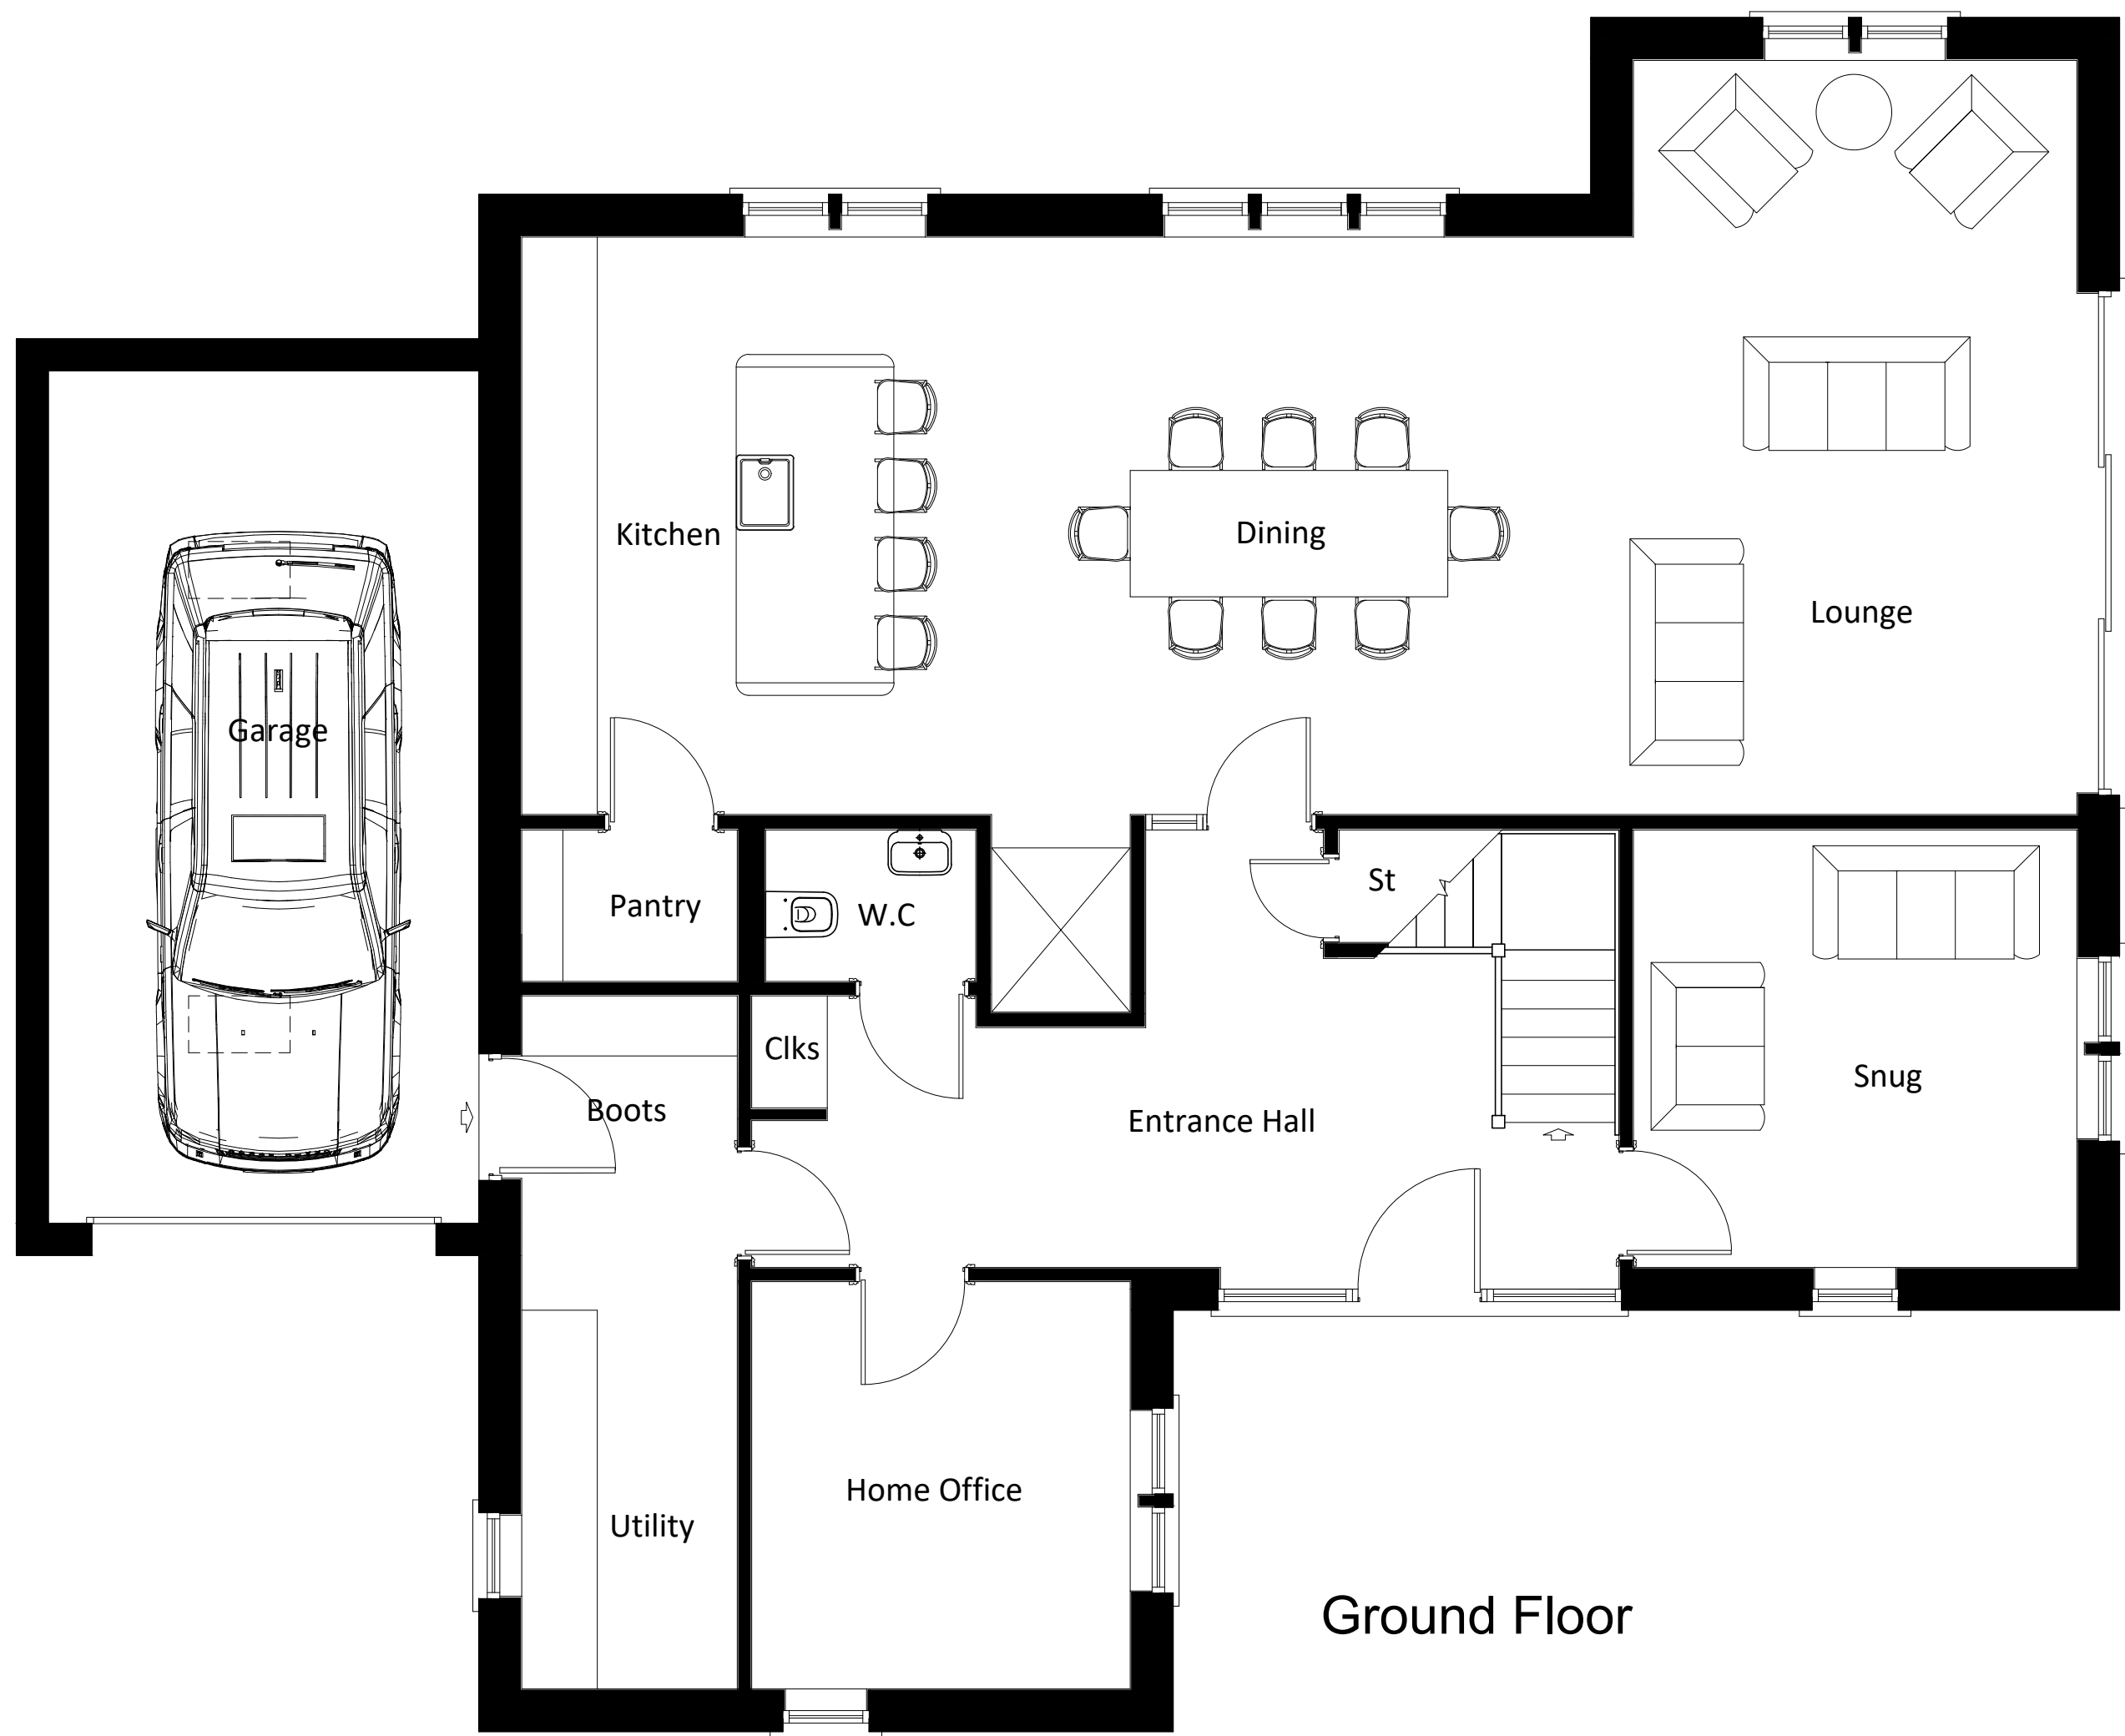

Ground Floor



First Floor

P5	Attached garage house type	09.24		MW(J)
P4	Detached garage house type	09.24		MW(J)
P3	Garage amendments requested by the client	09.24		MW(J)
P2	Annex amendments requested by the client	09.24		MW(J)
Rev	Description	Drawn	Checked	Date

Document Status : **S2** Purpose of Issue: **WORK IN PROGRESS**

MARTIN WALSH
ARCHITECTURAL
MWA

Firth Buildings, 99 - 103 Leeds Rd, Dewsbury, WF12 7BU t: 01924 464342
e: info@martinwalsh.co.uk w: www.martinwalsh.co.uk

Project
Proposed Residential Development at Broadyards,
289 Oxford Road, Gomersal BD19 4JP

Title
Proposed Plans and Elevations

Client
Mr & Mrs D.Green

MWA Project Ref	Scale	Original Paper Size	Paper Orientation	Drawn
6624	1:50/100	@A1	Landscape	MW(J)

File Identifier	Originator	Volume	Level	Type	Role	Number	Revision
Project							
DGOR - MWA - XX - XX - DR - A - 0004							P5

Copyright © 2024 Martin Walsh Architectural. All Rights Reserved.
Martin Walsh Architectural is the trading name of Martin Walsh Architectural Limited. Registered in England Number 4490409