

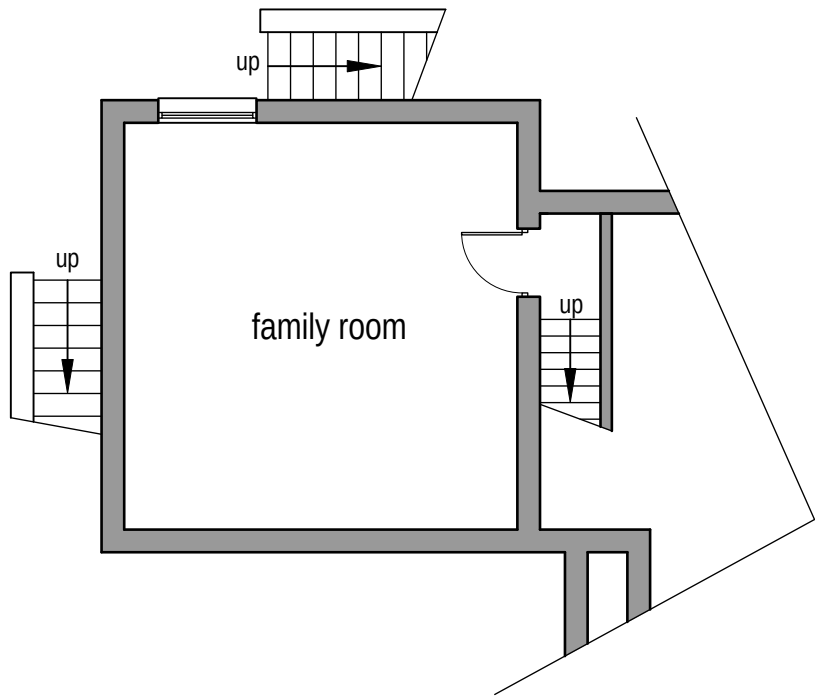



Notes:
1. Setting out to be the responsibility of contractor.
2. Contractor to pay particular attention to pitch of roof and headroom at stairs.
3. Any discrepancies to be reported to Colne Valley Design.

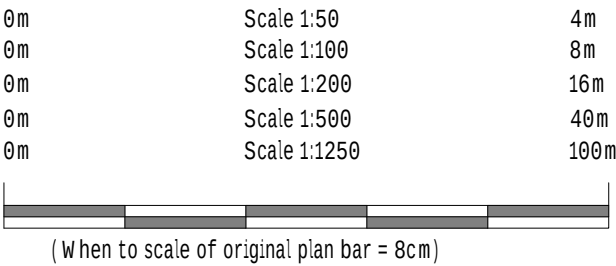


Existing lower ground floor layout (1:100)

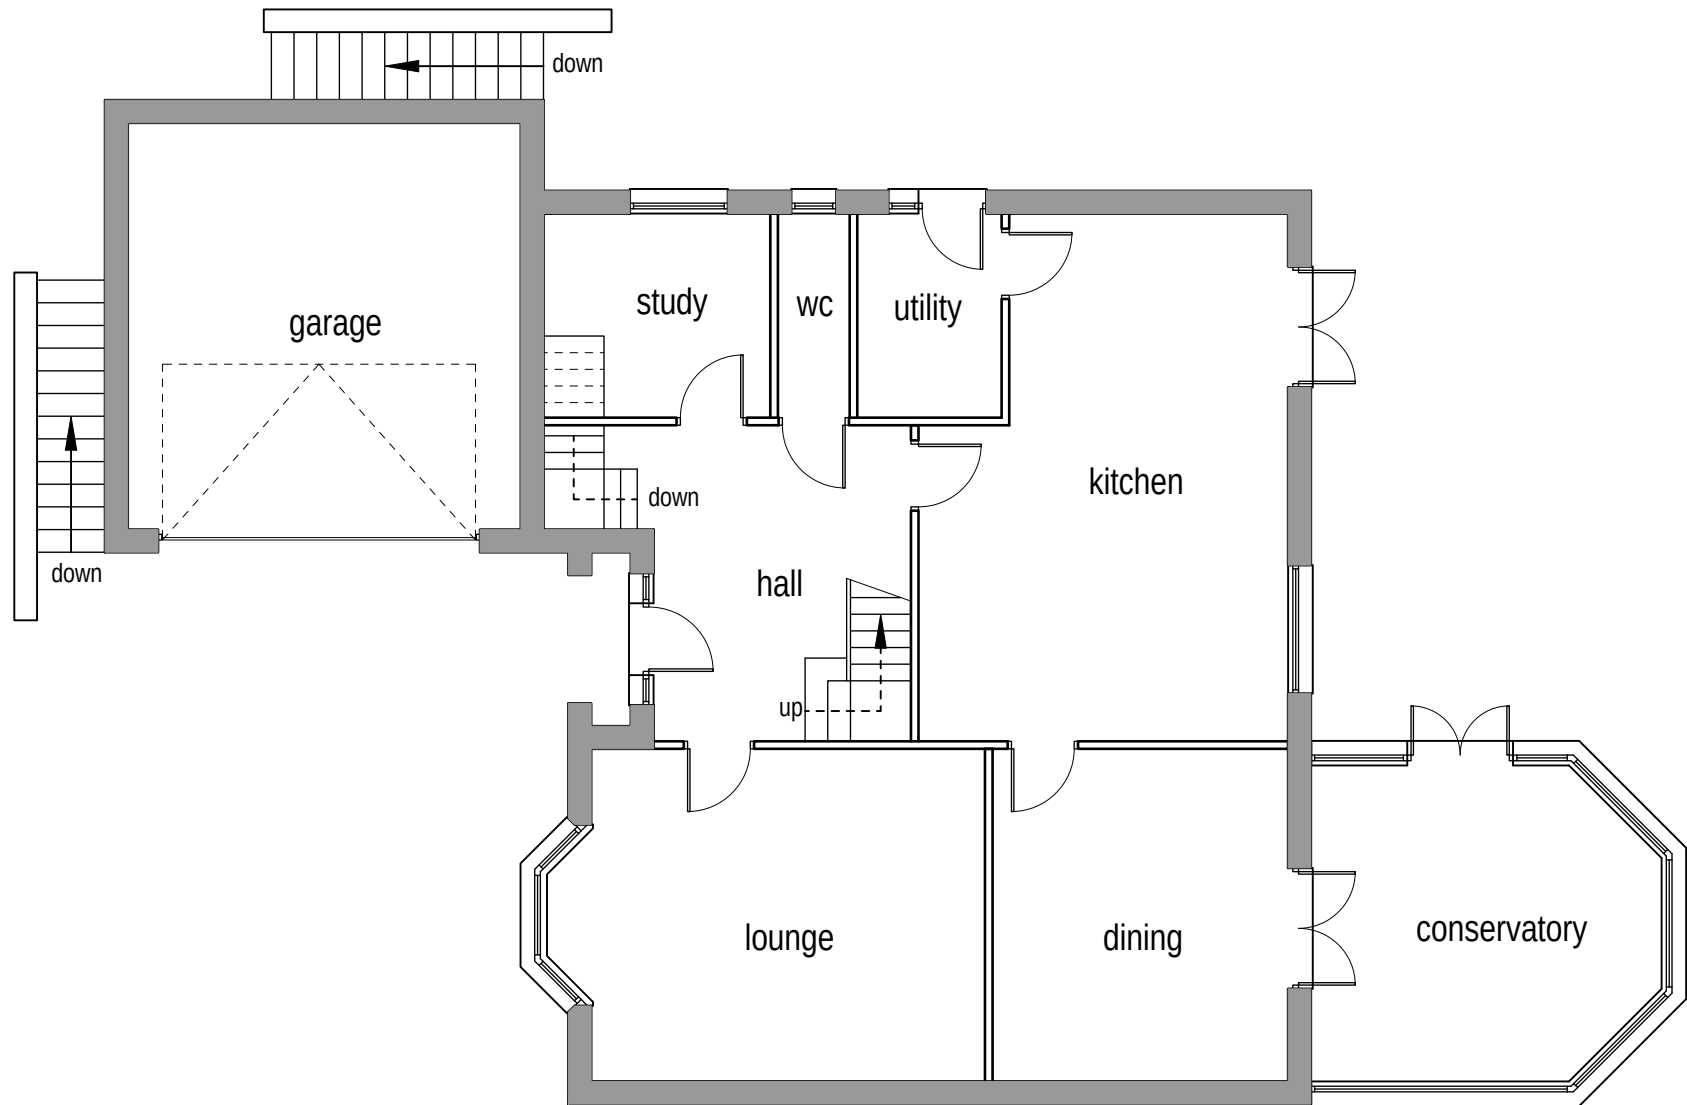

Existing ground floor layout (1:100)

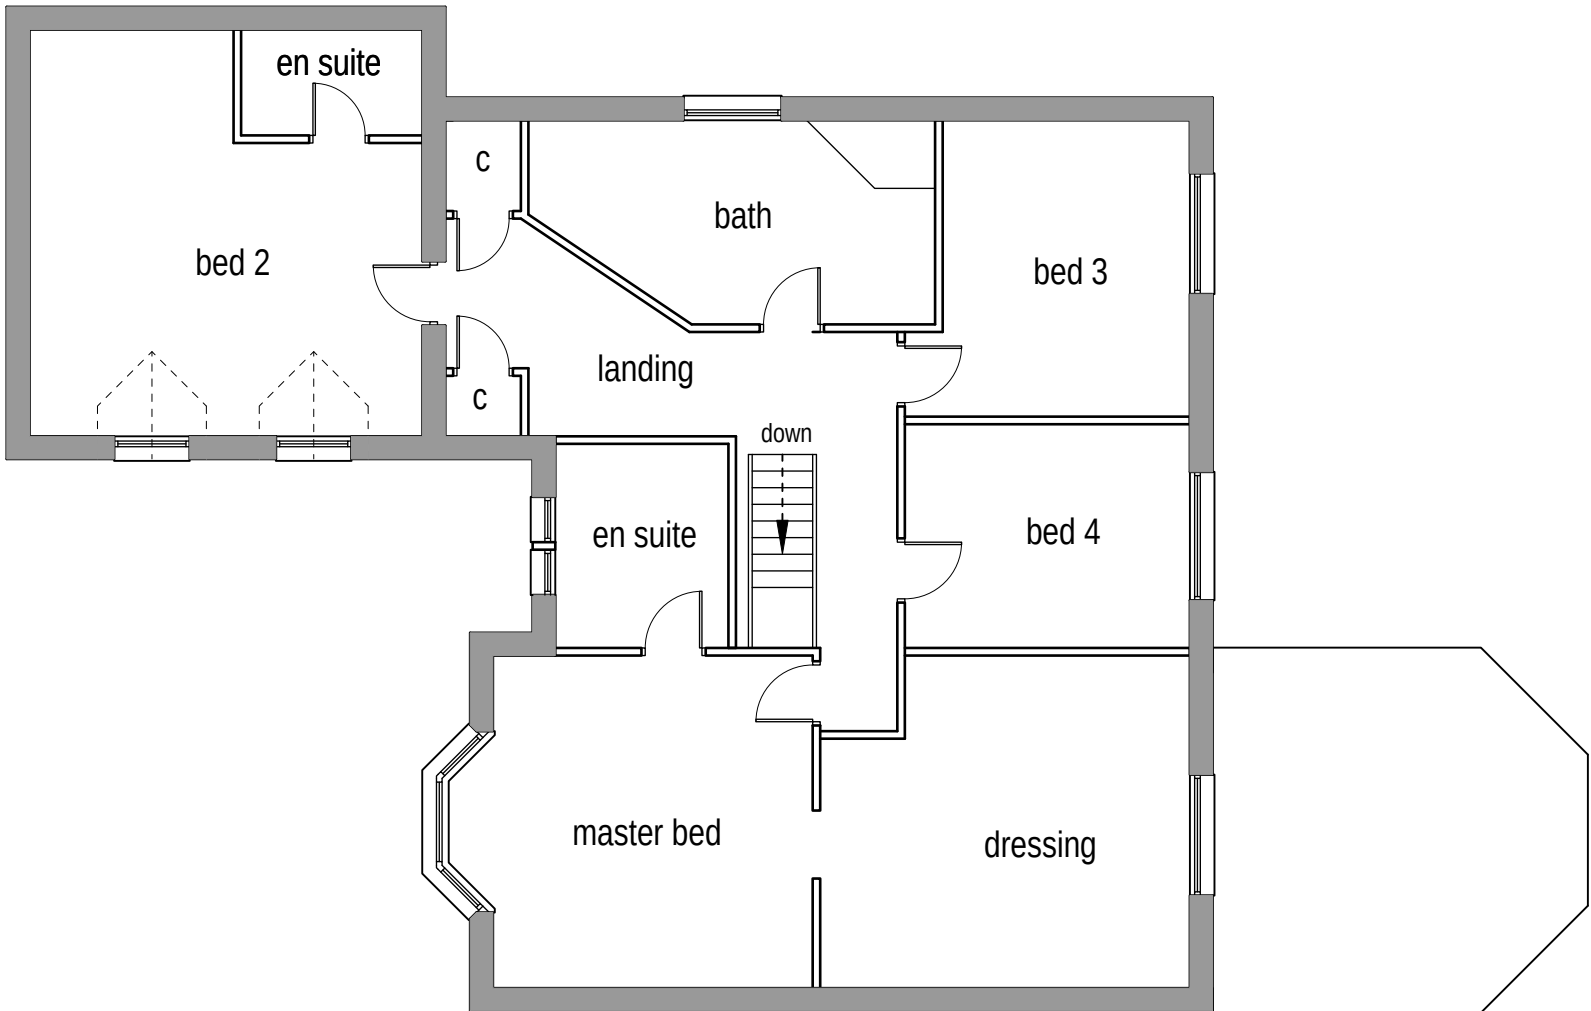


Existing first floor layout (1:100)

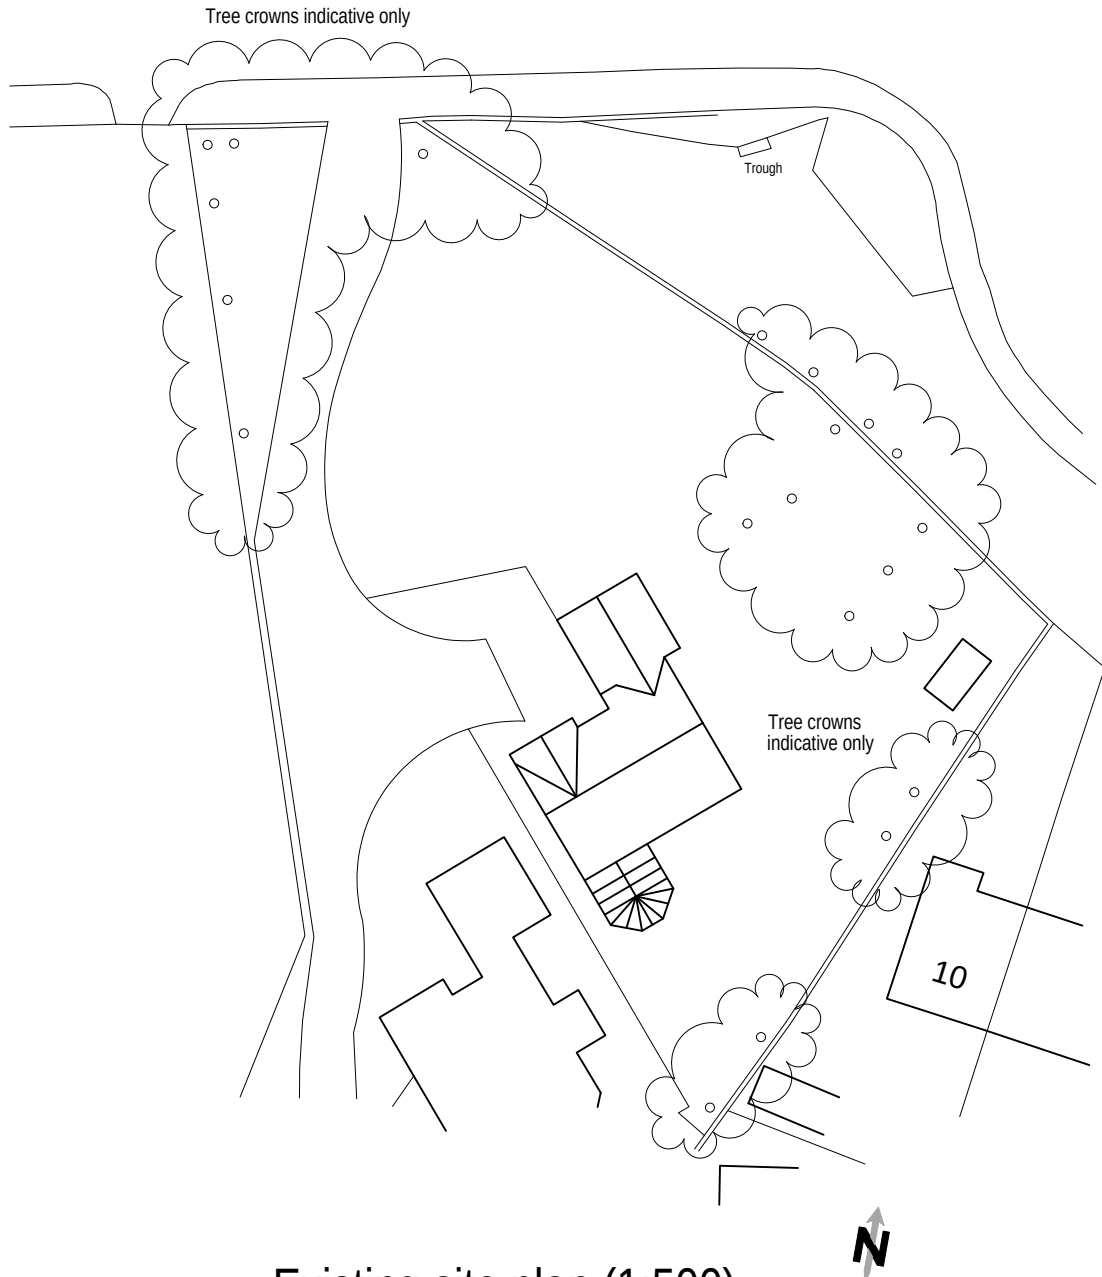

Existing site plan (1:500)




Existing front elevation (1:100)

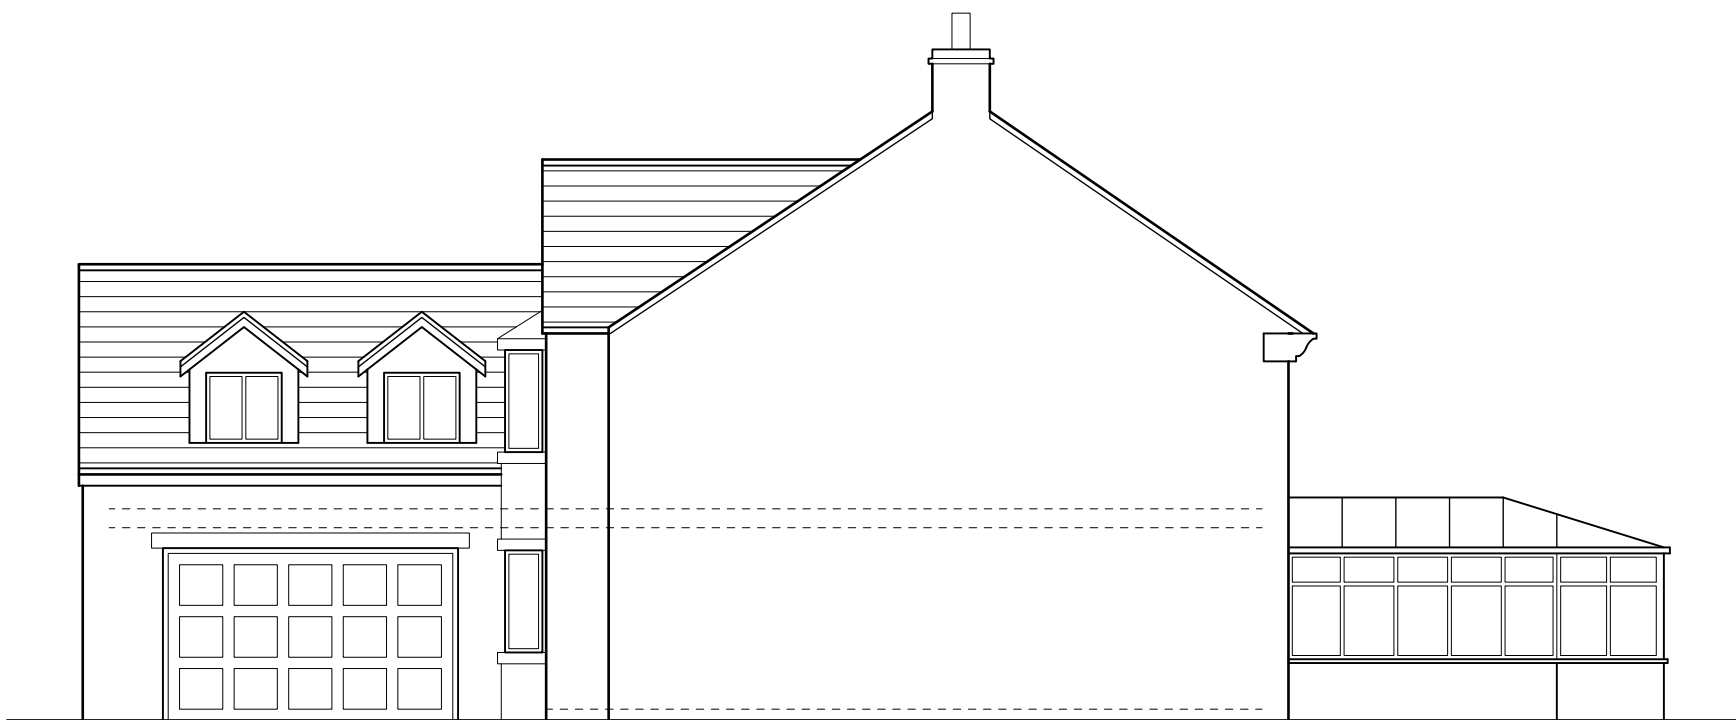


Existing side elevation (1:100)



Existing rear elevation (1:100)

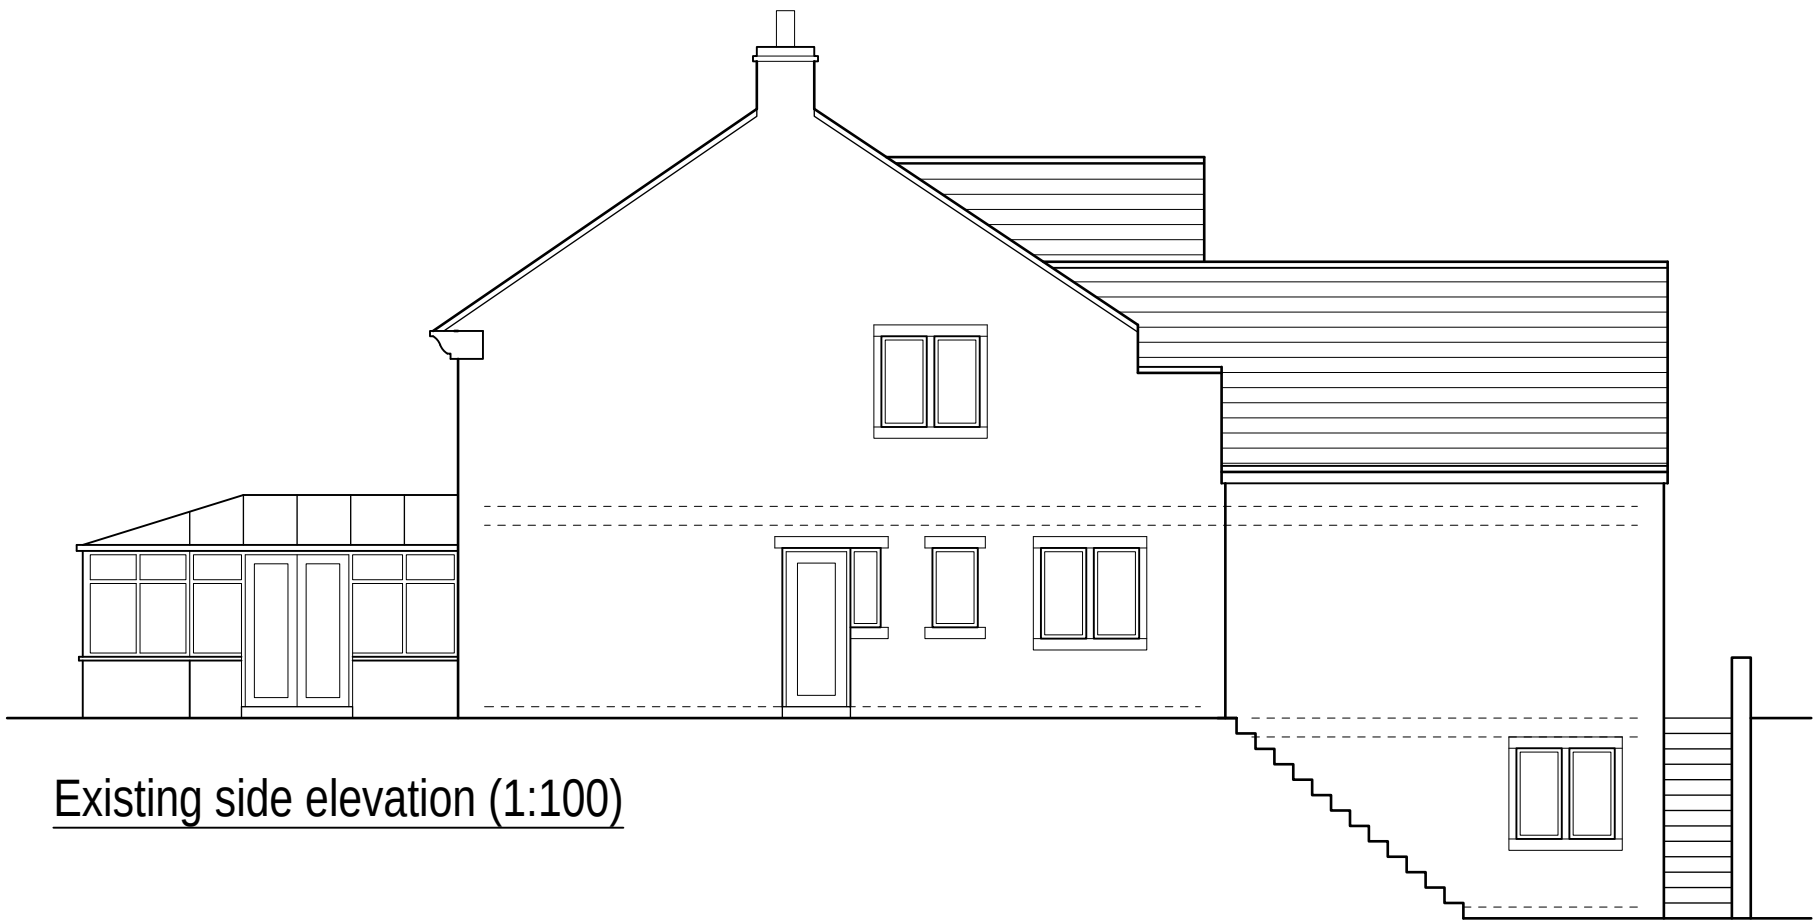

Existing side elevation (1:100)

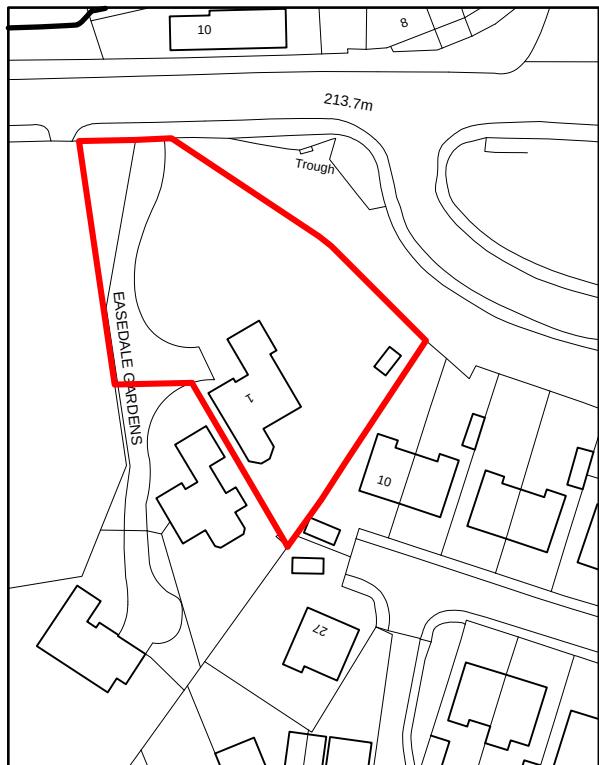

Location plan (1:1250)



Colne Valley Design
8 Meadow Lane
Slaithwaite
Huddersfield HD7 5EX

Tel: 01484 842097
Mobile: 07867 803312
E-mail: mitchell@sbhomes.co.uk

Proprietor: S.A. Mitchell (A10B)

Project
Proposed extension.

For
Mr R Dhesi.

Address
1 Easedale gardens
Lindley
HD3 3UR.

Title
Existing Layouts and Elevations.

Job No.
22 J 49.

Drawing number
P 01.

Date
Nov 2024.