



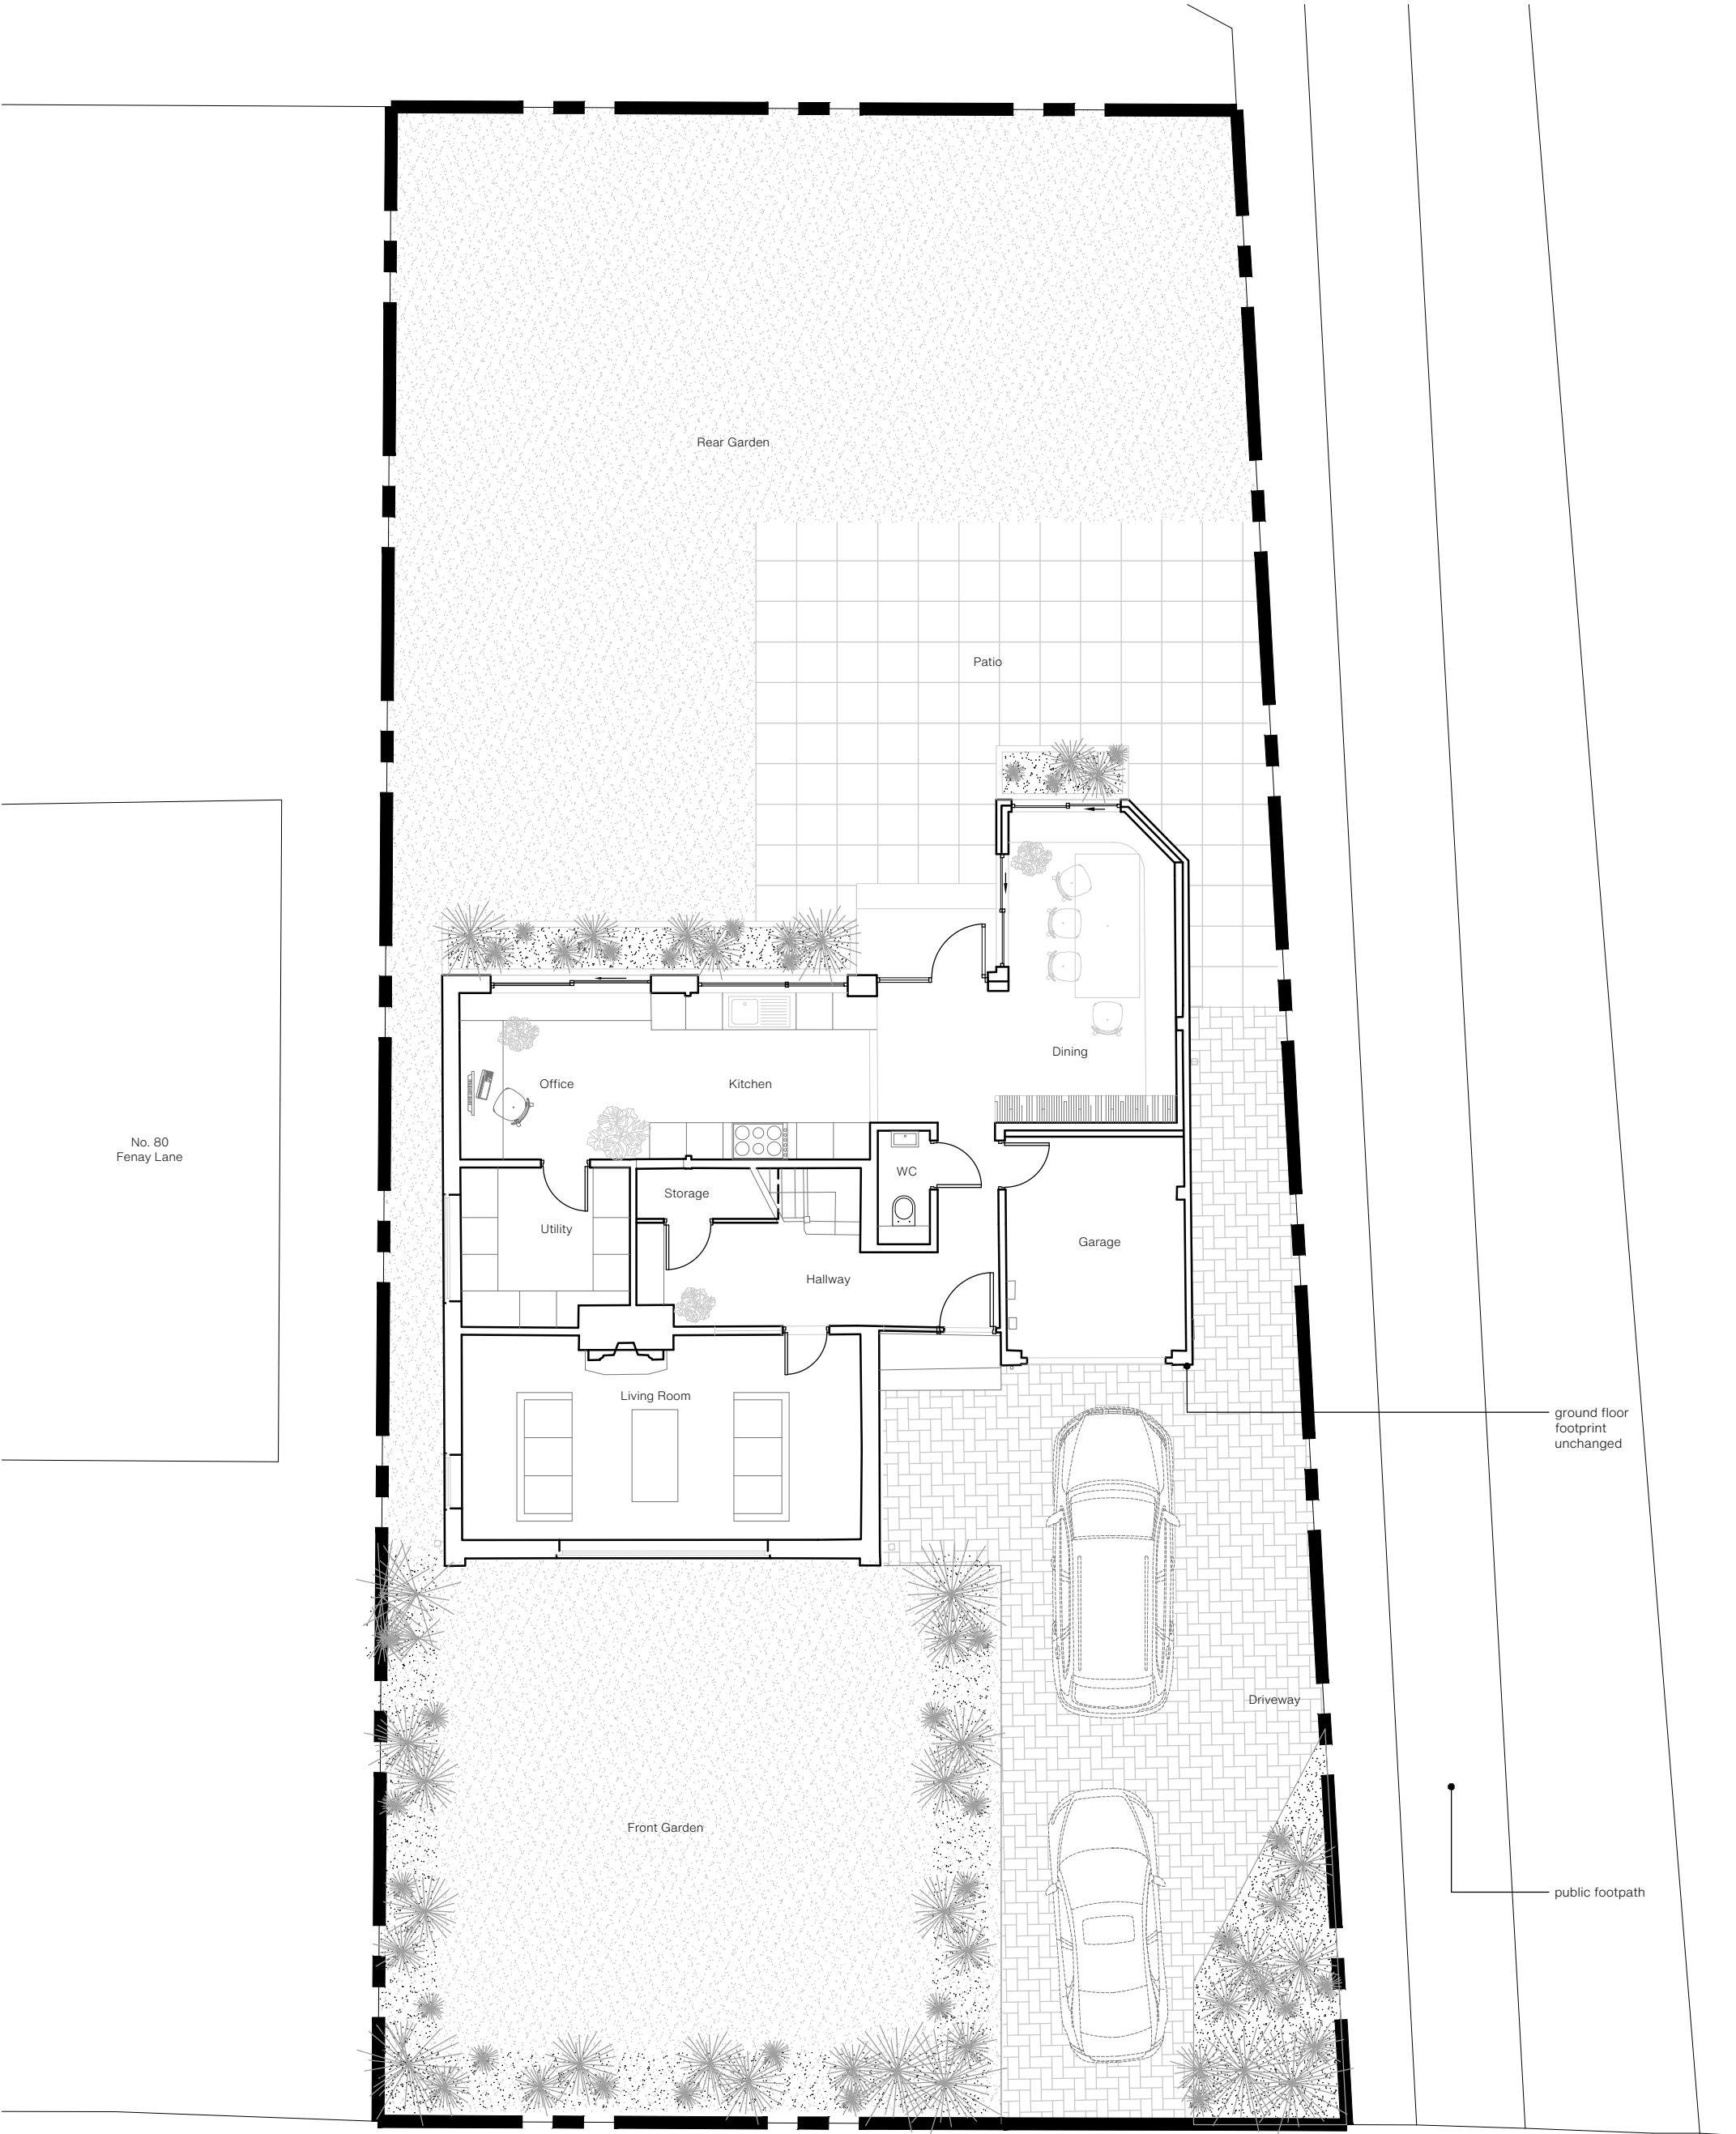

Dempsey + Gannon

1. Do not scale this drawing
2. Drawing to be used for the status indicated only
3. All dimensions and settings shall be checked and confirmed and any discrepancies to be reported to the Architect prior to commencement of any work
4. All work and materials to be in accordance with current statutory legislation, relevant codes of practice and British Standards
5. Drawing to be read in accordance with relevant consultants and sub-contractors drawings and specifications
6. This drawing is copyright of Dempsey + Gannon Ltd and is not to be used in whole or in part without written consent

 

REV	DESCRIPTION	BY	CHK	DATE
C00	Planning Application	JD	PODG	24.11.11

project: Fenay Lane	title: Proposed Ground Floor Plan	rev: C00
client: Private Client	drawing number: 246-GA-100	date: 2024
scale: 1:100	sheet: A3	drawn by: JD
	date: -	checked by: PG
		drawing status: Planning