



North Elevation
1:100



South Elevation
1:100



West Elevation
1:100



East Elevation
1:100

- Materials
- ① Natural walling stone.
 - ② Grey / black flat roof.
 - ③ Grey windows / doors.
 - ④ Black rain water goods.
 - ⑤ Oak frame.




Proposed Sketch 1




Proposed Sketch 2



Proposed Sketch 3

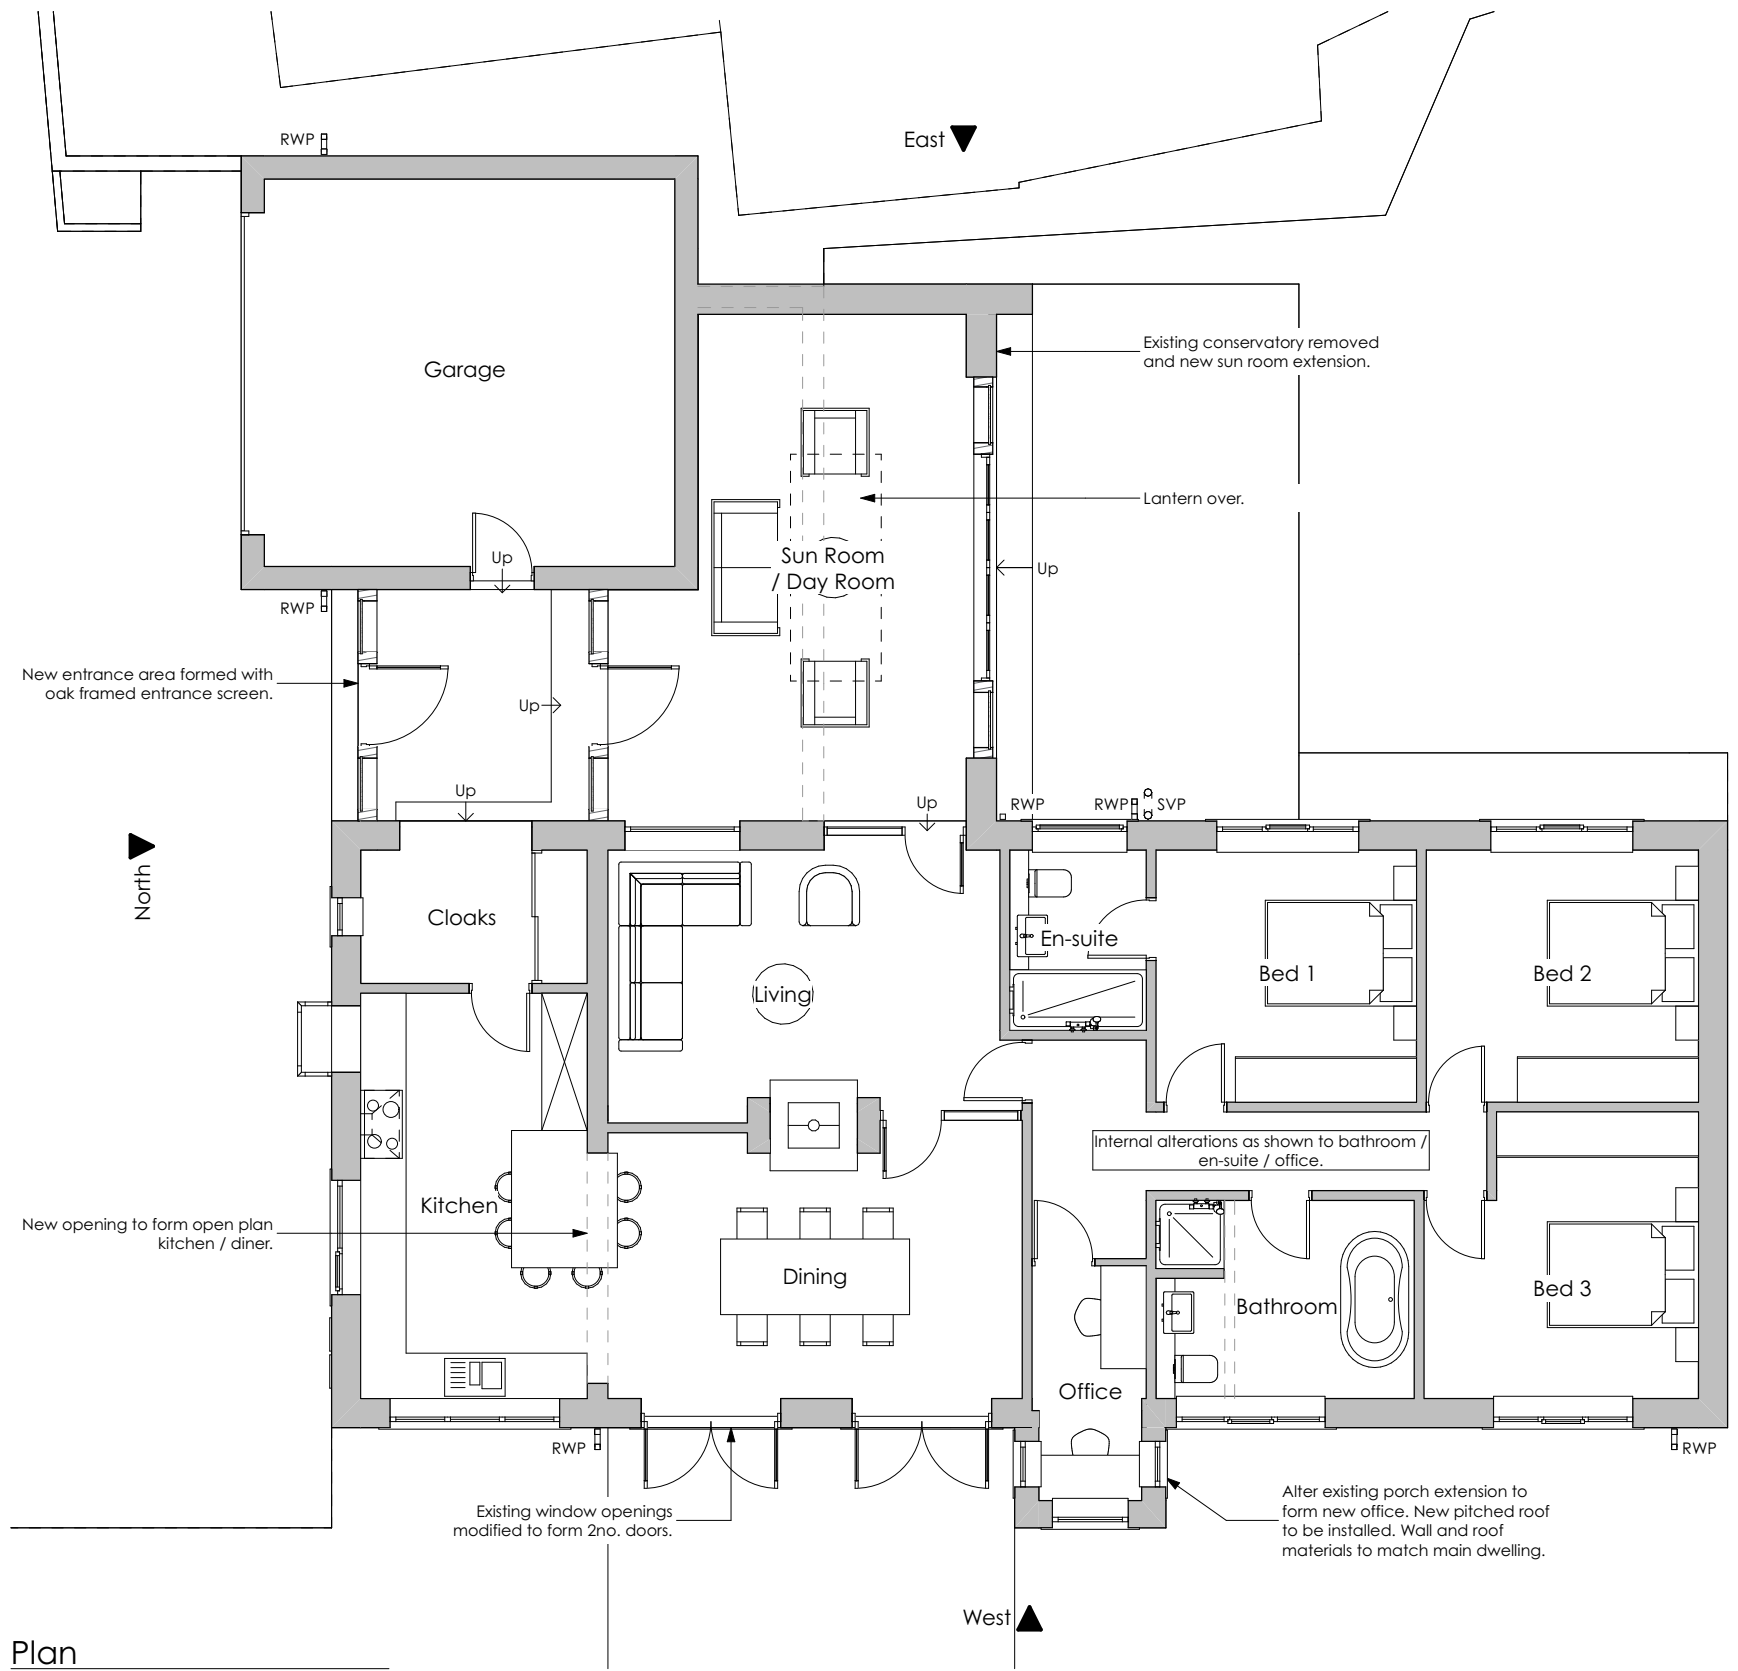

Plan
1:100

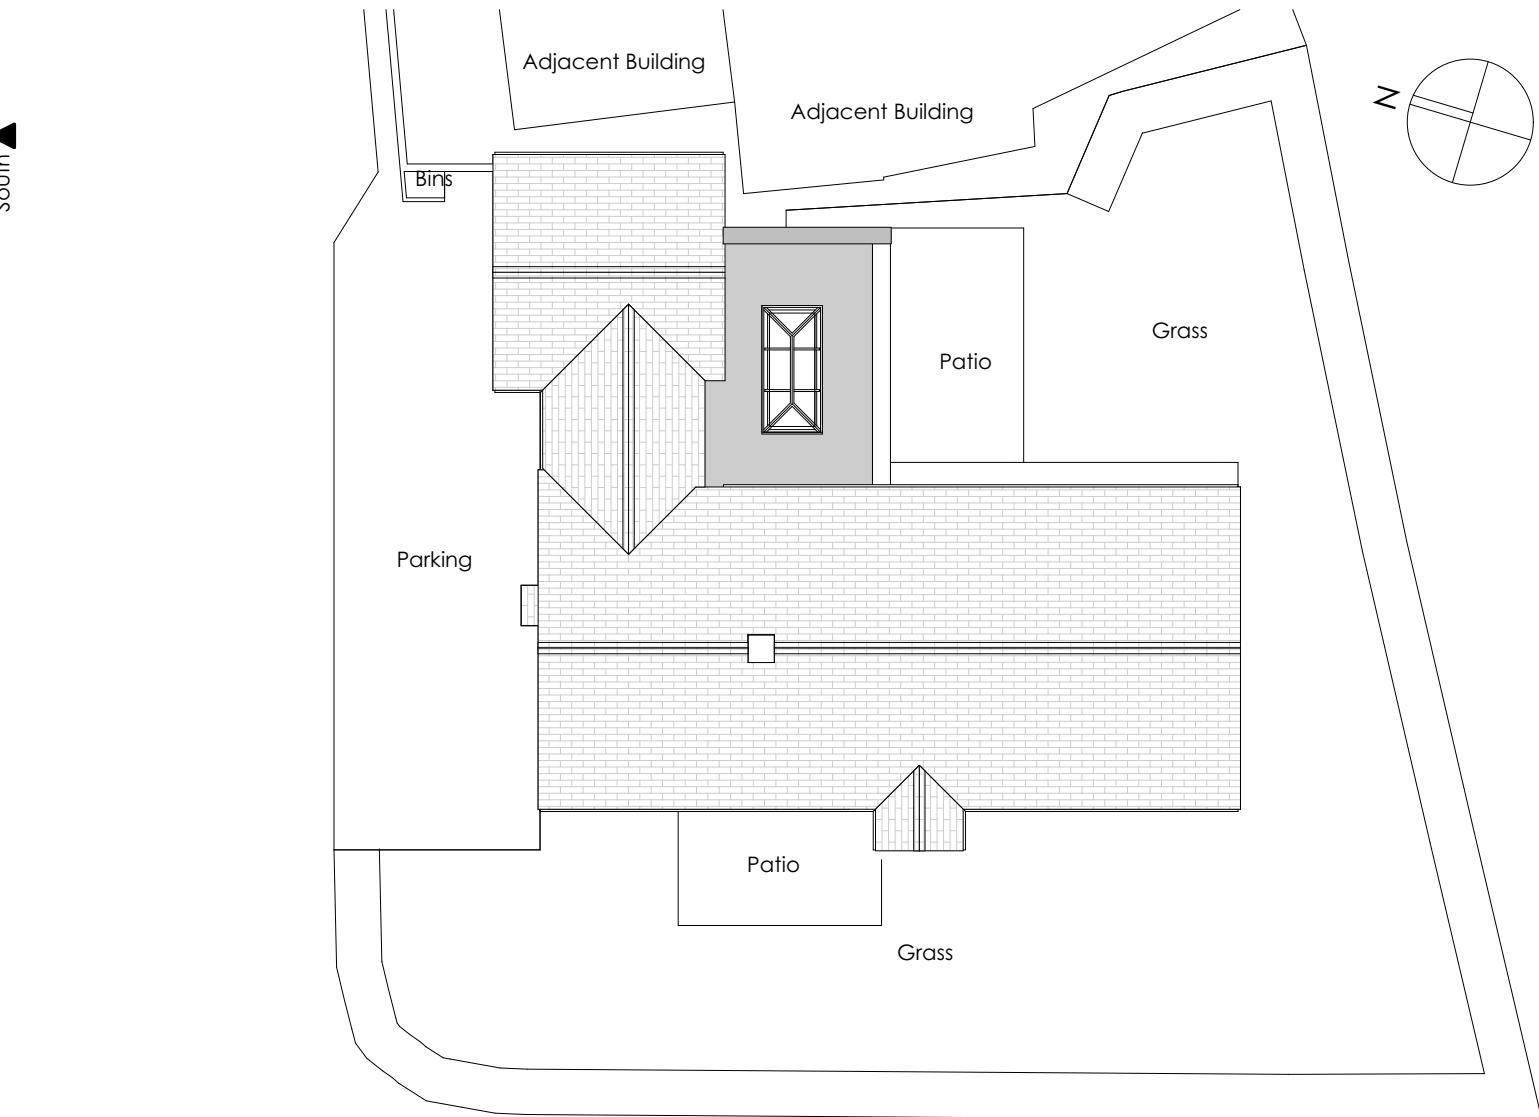

Block Plan
1:200

General Notes

THIS DRAWING HAS BEEN PREPARED FROM HAND MEASURED SURVEY INFORMATION AND IS FOR INFORMATION PURPOSES ONLY. DO NOT SCALE FROM DRAWING. USE FIGURED DIMENSIONS ONLY. ALL DIMENSIONS MUST BE CHECKED AND VERIFIED ON SITE PRIOR TO COMMENCEMENT OF WORK AND DESIGNER TO BE NOTIFIED OF ANY DISCREPANCIES.

Revision	Description	Issued	Checked	Date
Client: Mr & Mrs Bower				
Project: 30 Midway, South Crosland, Huddersfield.				
Drawing: Scheme As Proposed				

Drawing Status:

PLANNING

Date:	Scale @ A1:	Drawn by:
NOV 24	1:100/200/1250	AB
Project No:	Drawing No:	Revision:
267	(0-) 02	