



- Walls: Natural stone
Roof: Grey Plain Tiles
Windows: White UPVc
Doors: White UPVc
Guttering: Black UPVc



South West Elevation 1:100

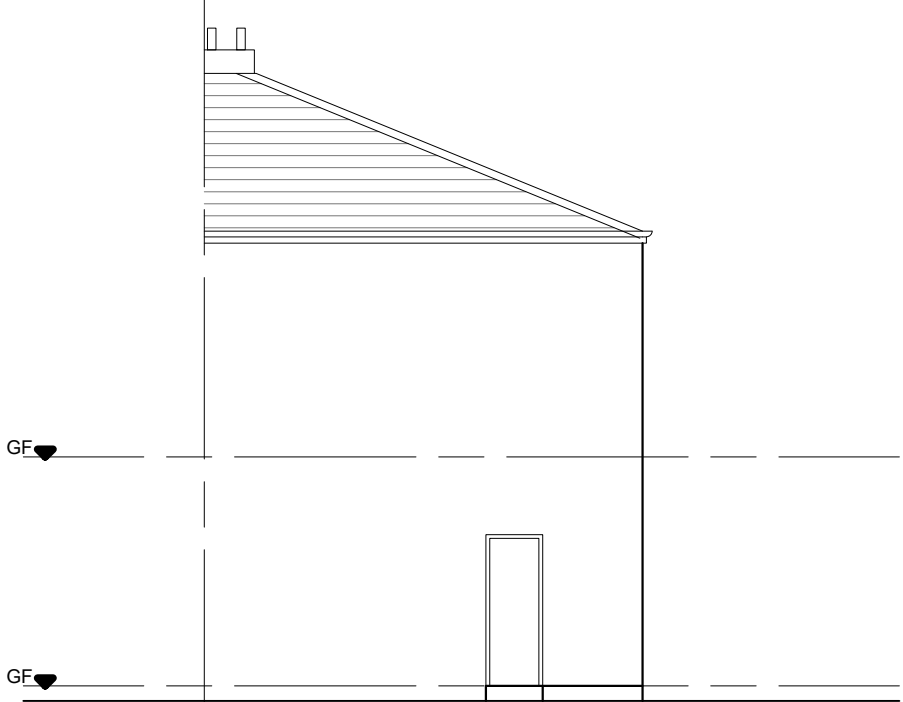


North West Elevation 1:100

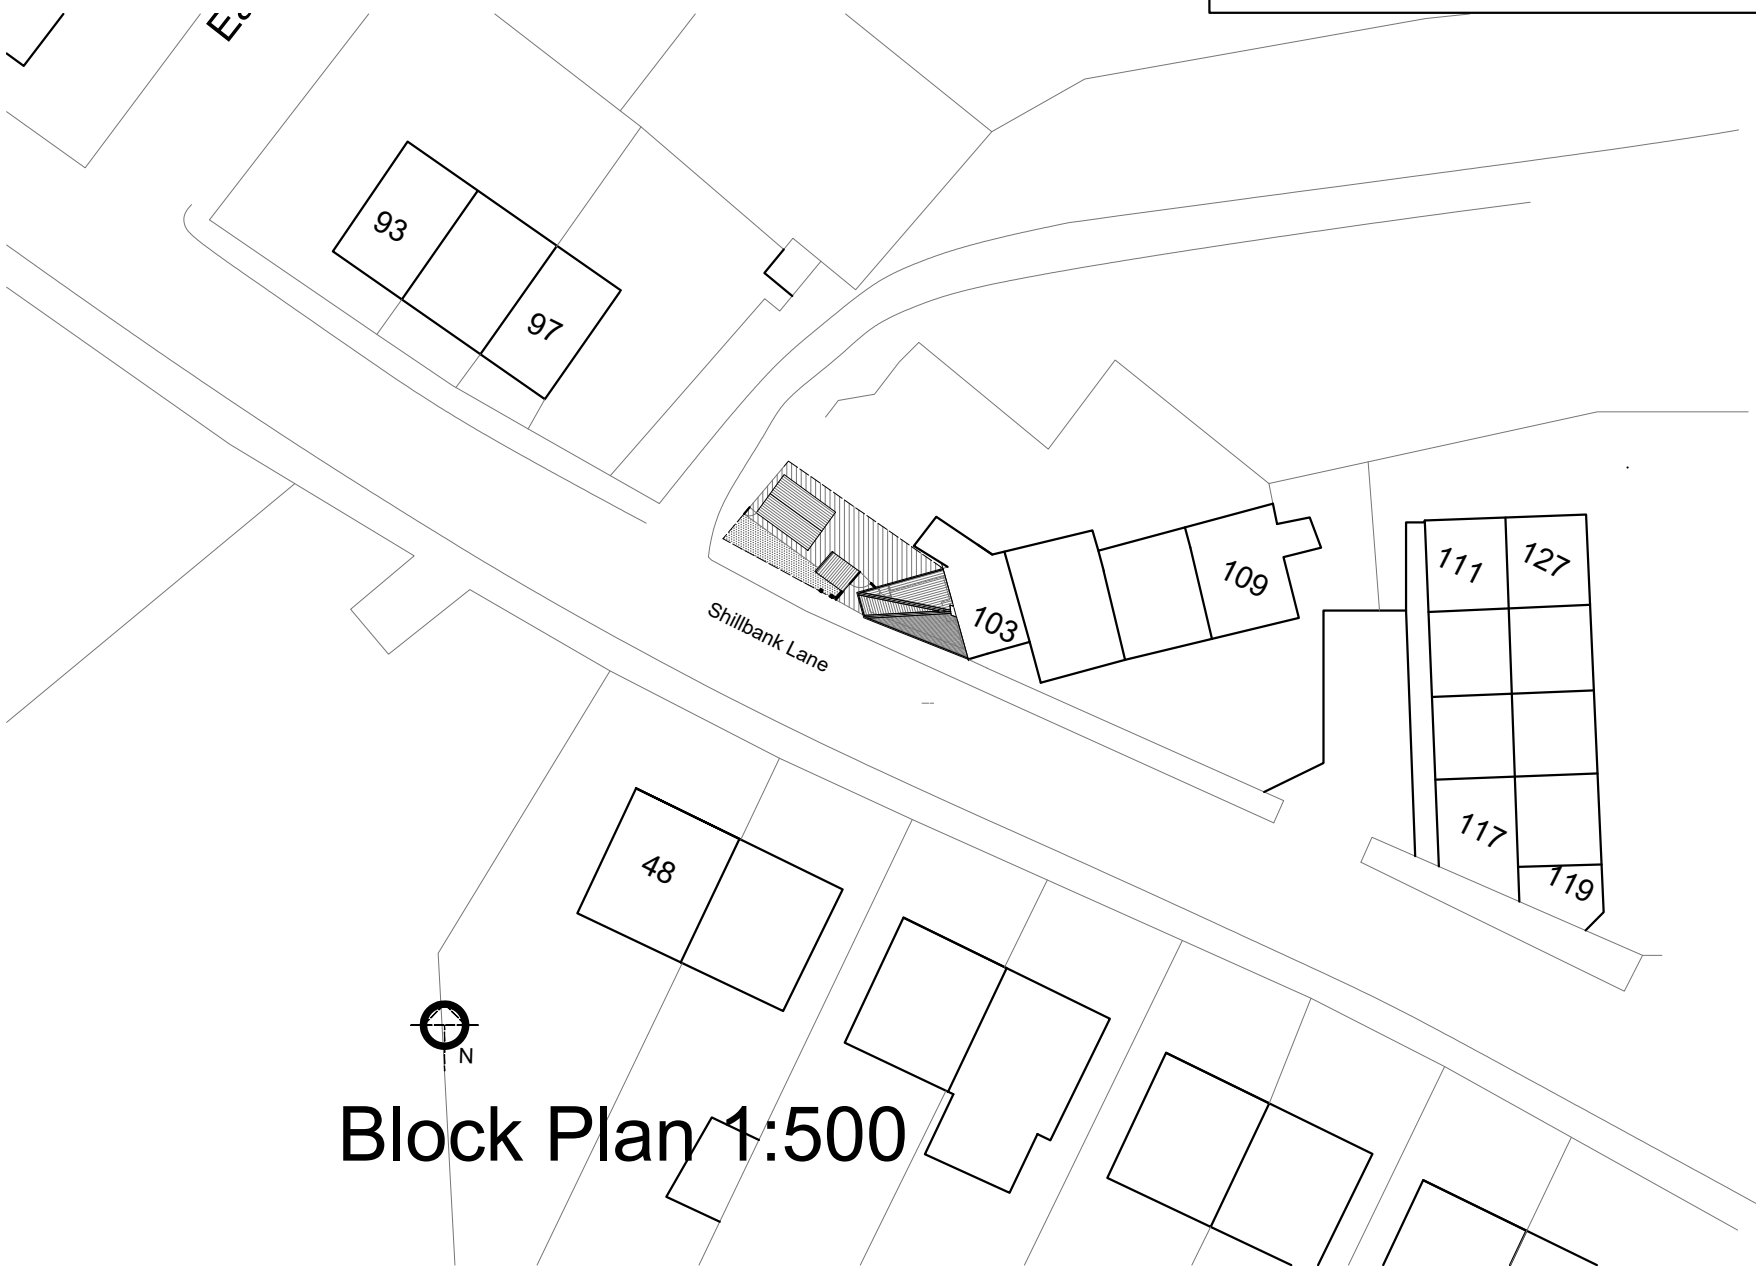


Block Plan 1:500

Site Area:
86m²
0.0086 Hectare

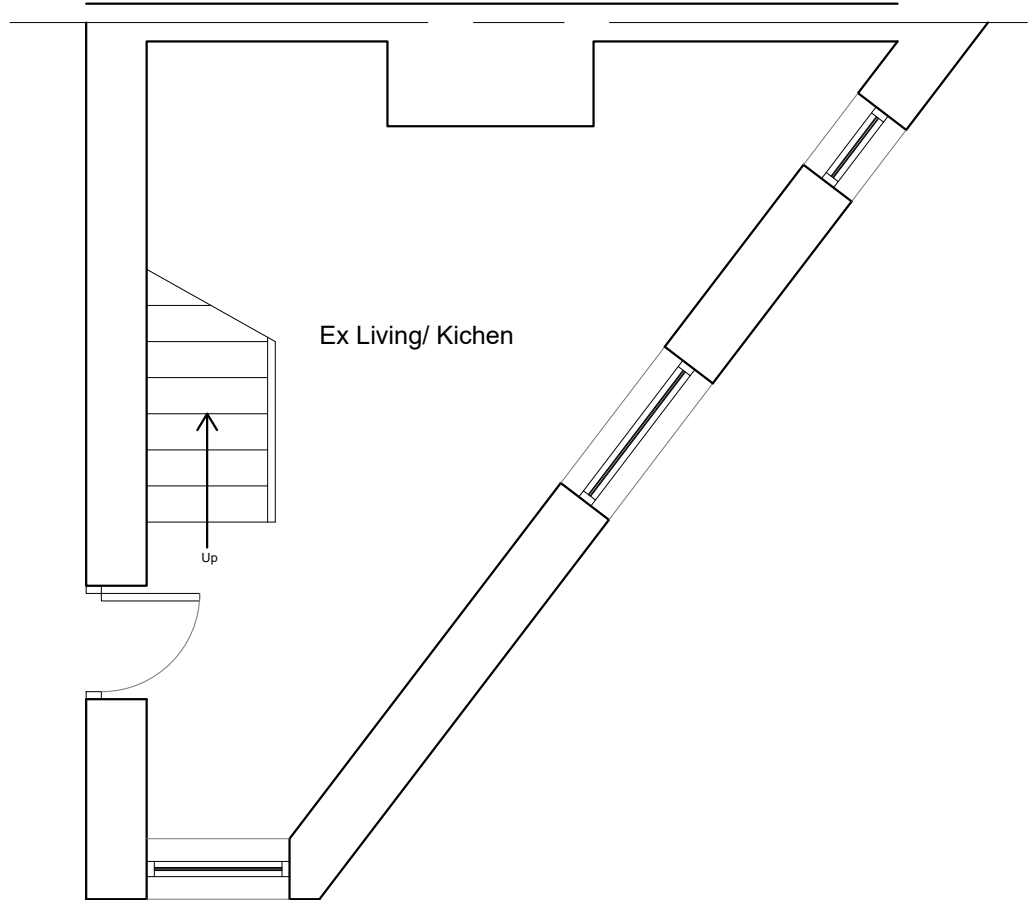

Ground Floor 1:50

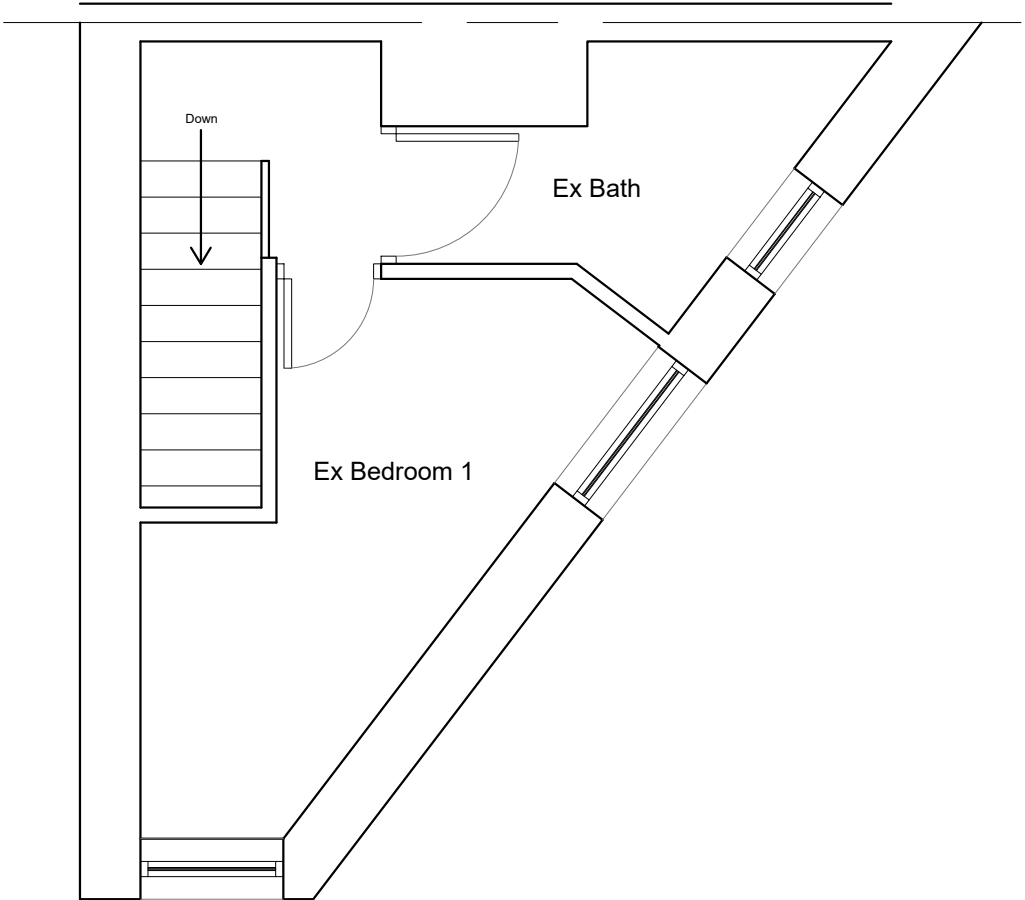

First Floor 1:50


Floor area:

GF 15m²
FF 15m²
Total 30m²



Location Plan 1:1250

Planning			
Job No.	MH01-04		
Dwg No.	PL01	Rev.	*
Drawings as Existing			
Project.	Rear extension to 101 Shillbank		
Client.	Matthew Harrison		
Date:	19.11.24	Scale:	Various@A2
Drawn by:	NA	Checked:	*

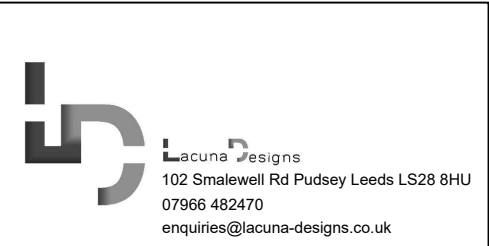

Copyright © Lacuna Designs