




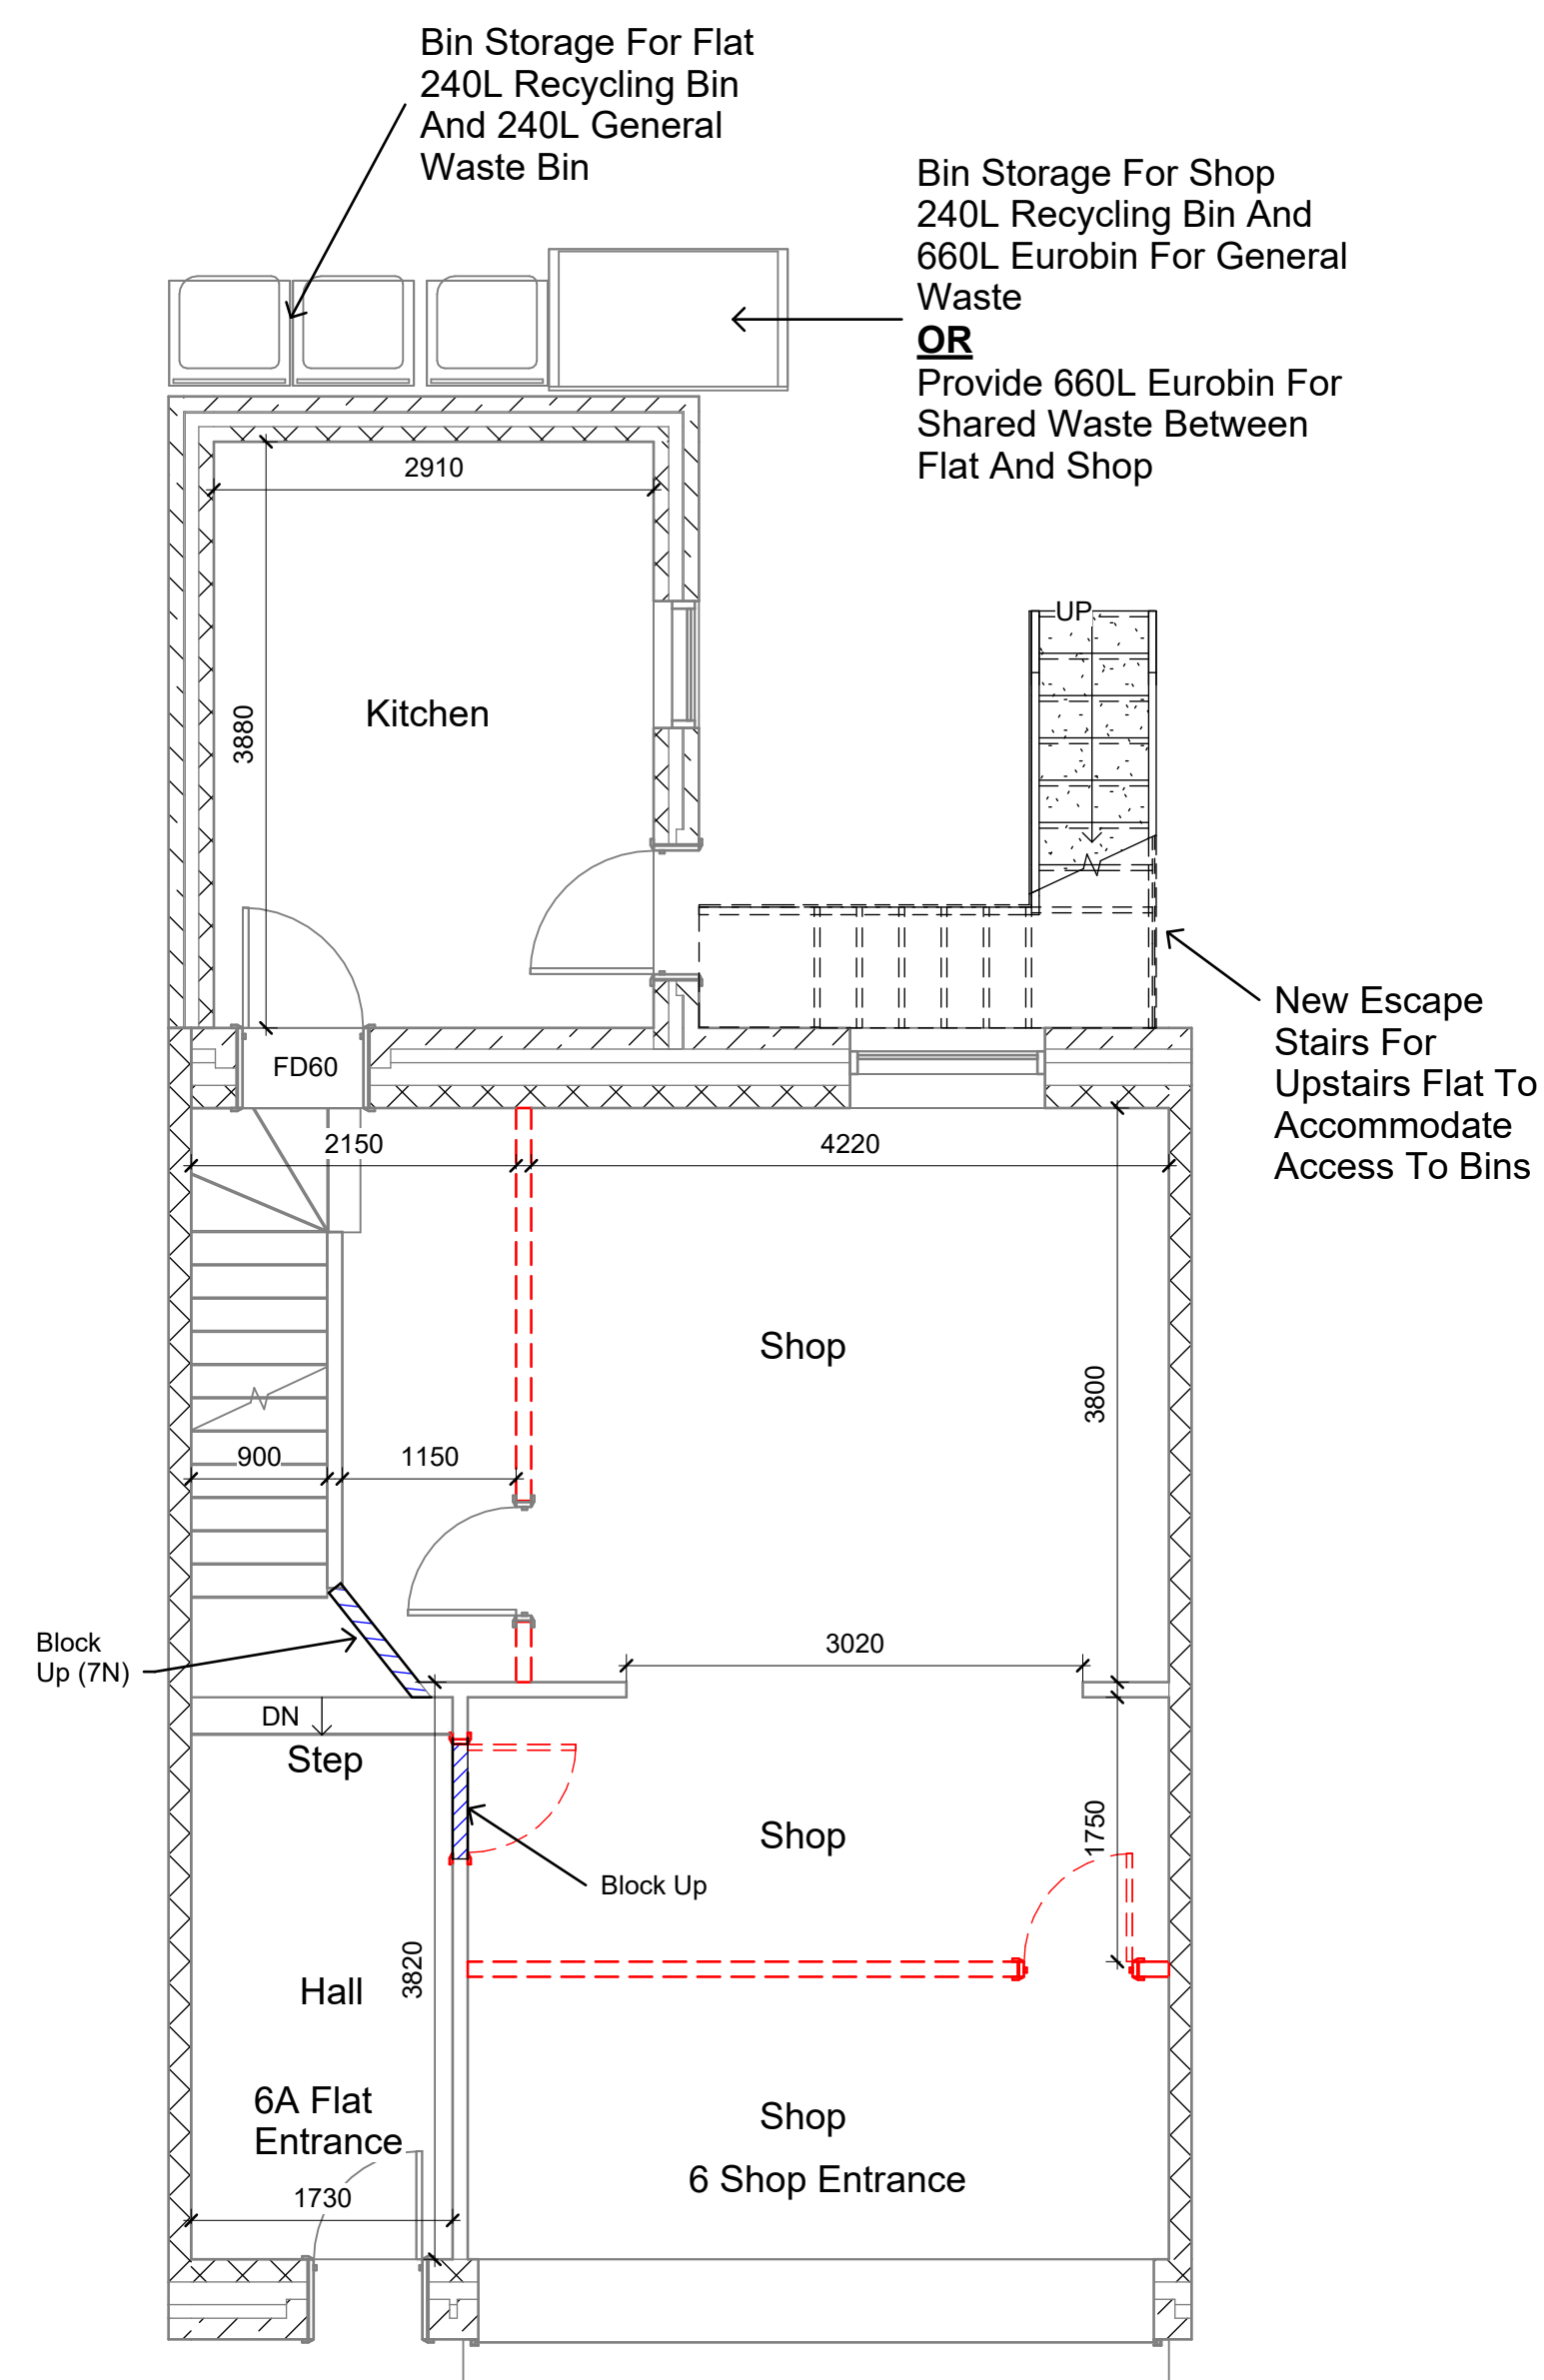


Proposed Ground Floor Plan
1 : 50

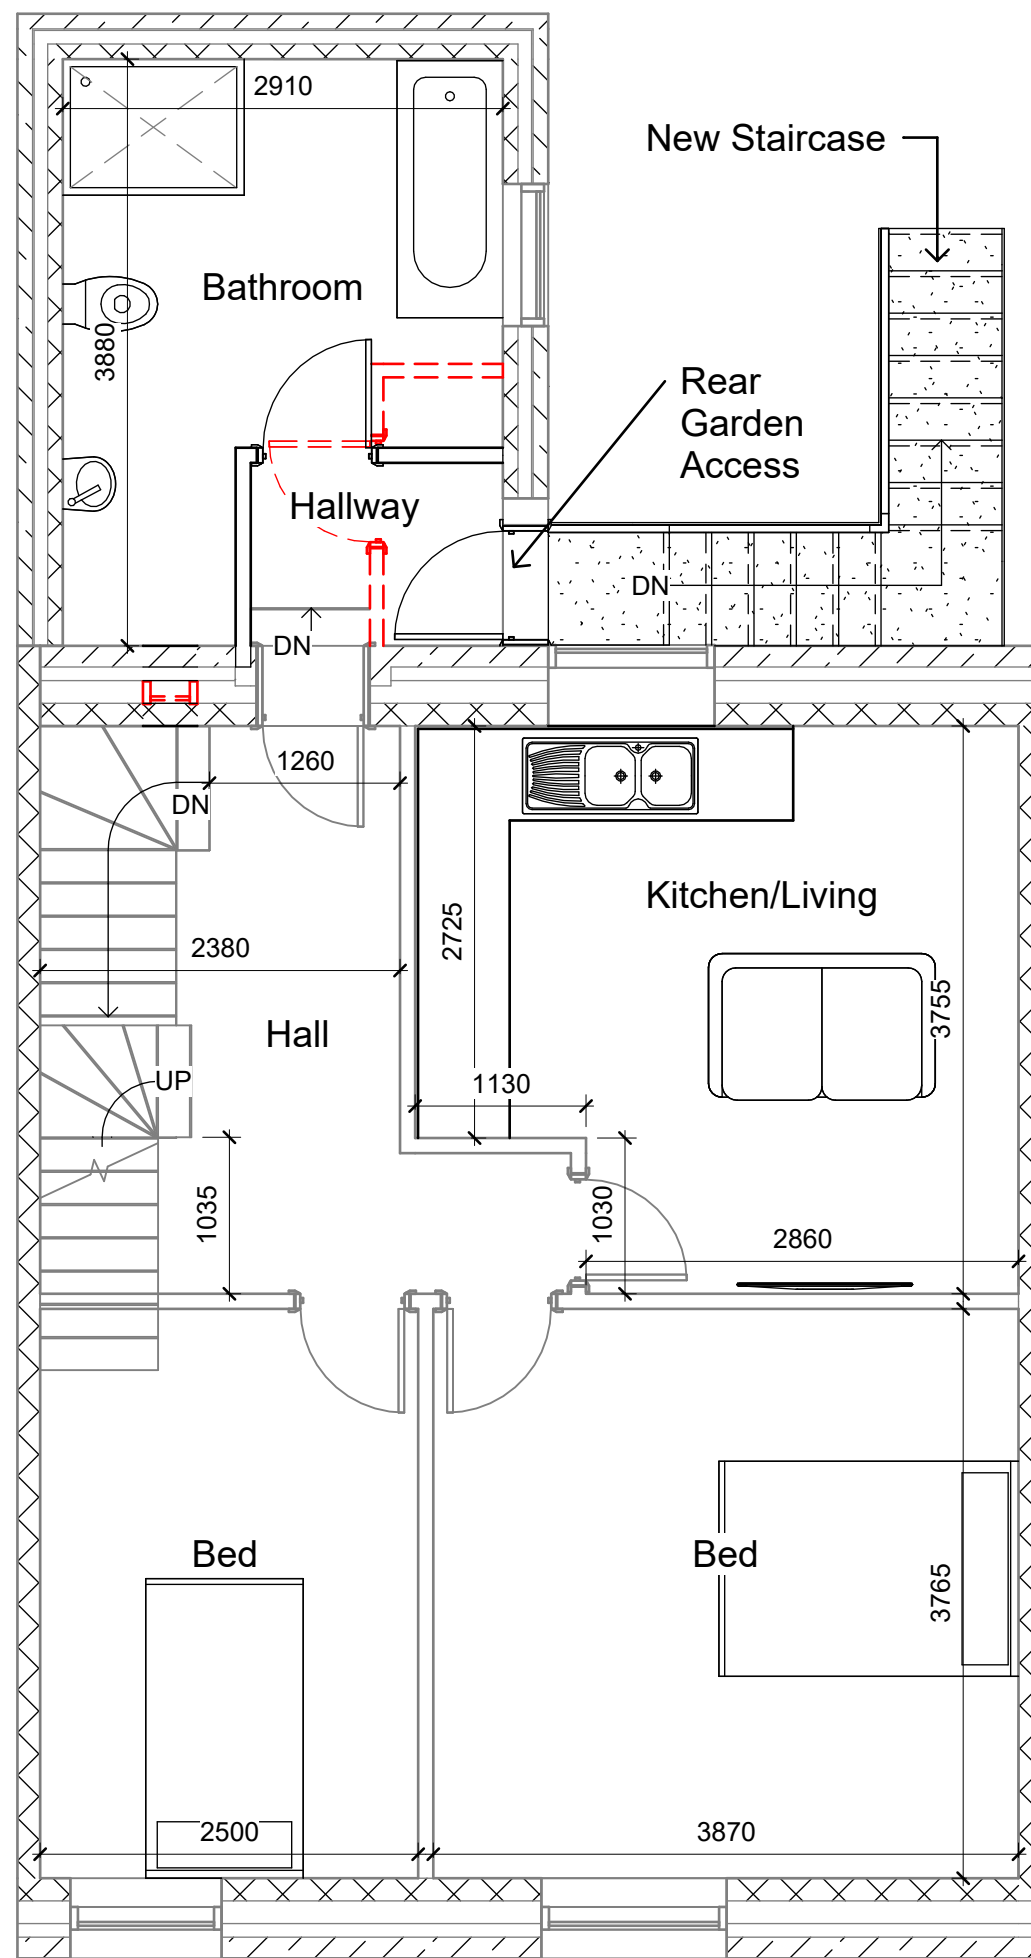


Proposed First Floor Plan
1 : 50

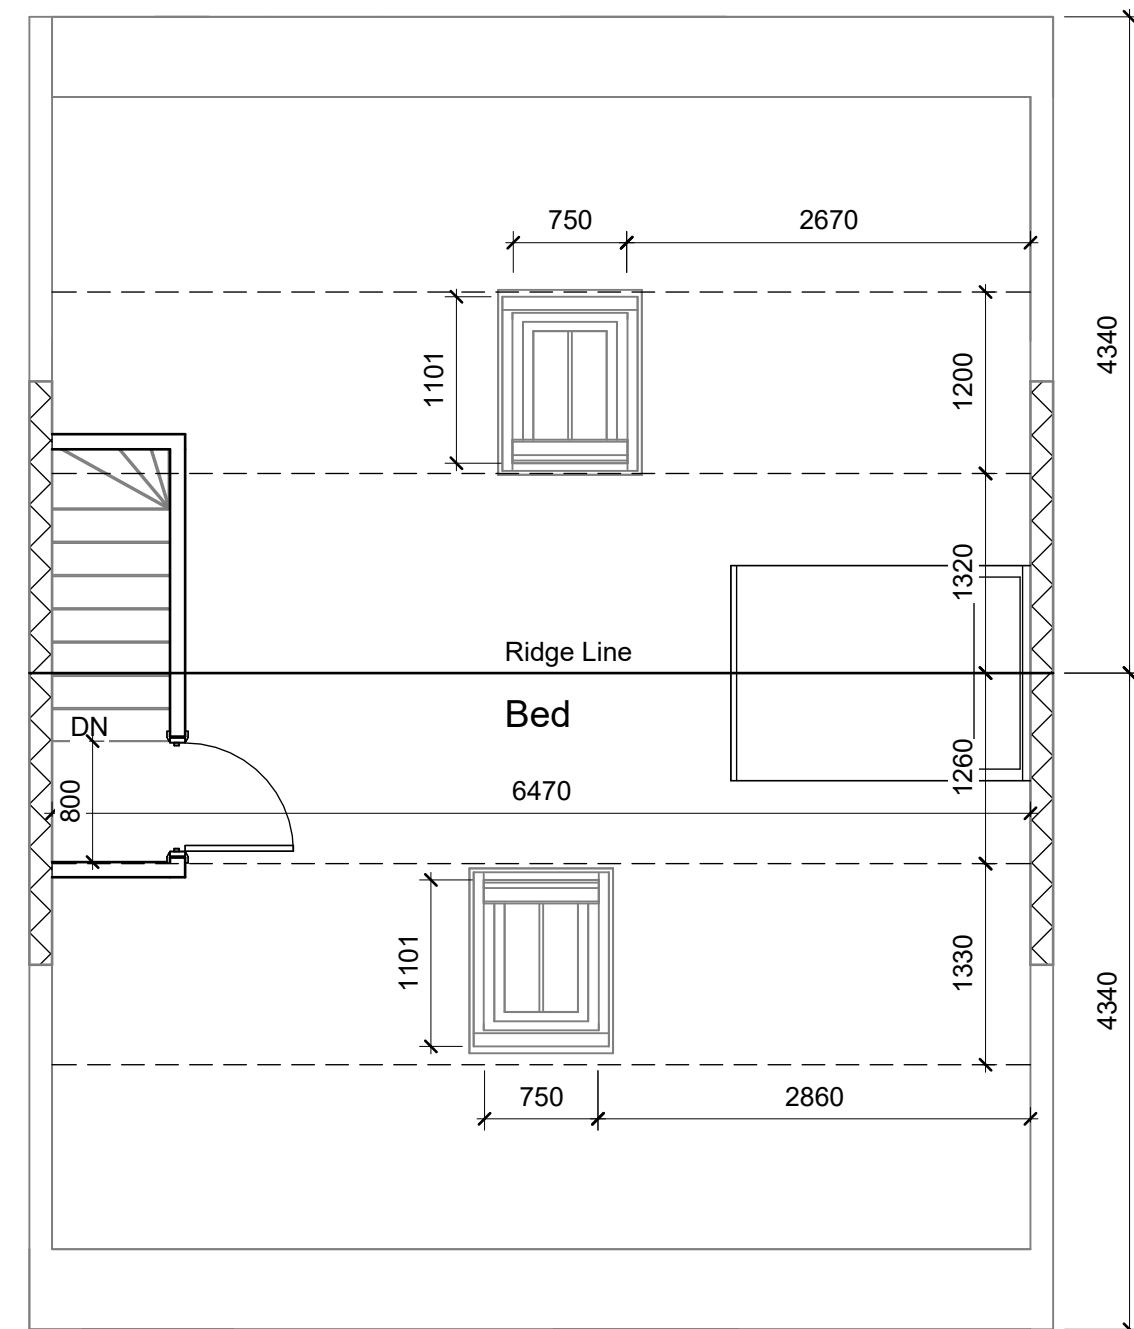


Proposed Attic Plan
1 : 50

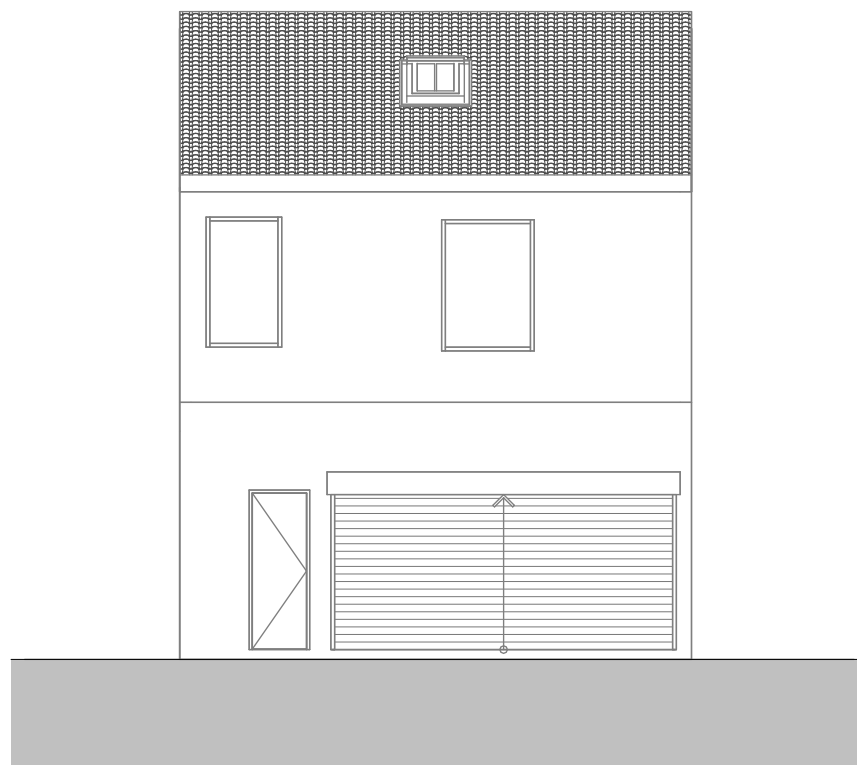


Proposed Front Elevation
1 : 100

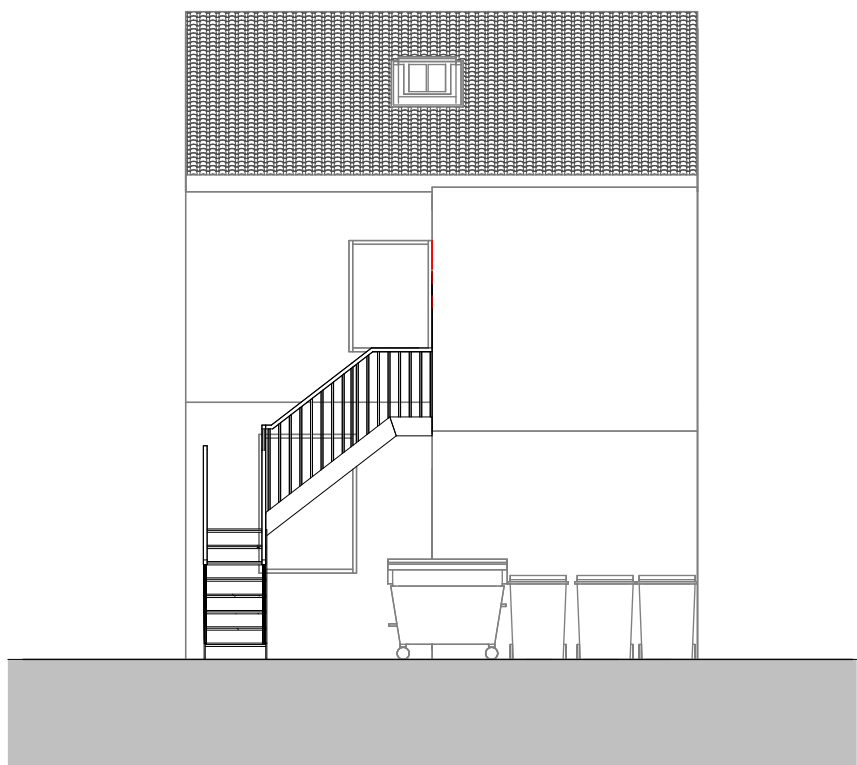

Proposed Rear Elevation
1 : 100

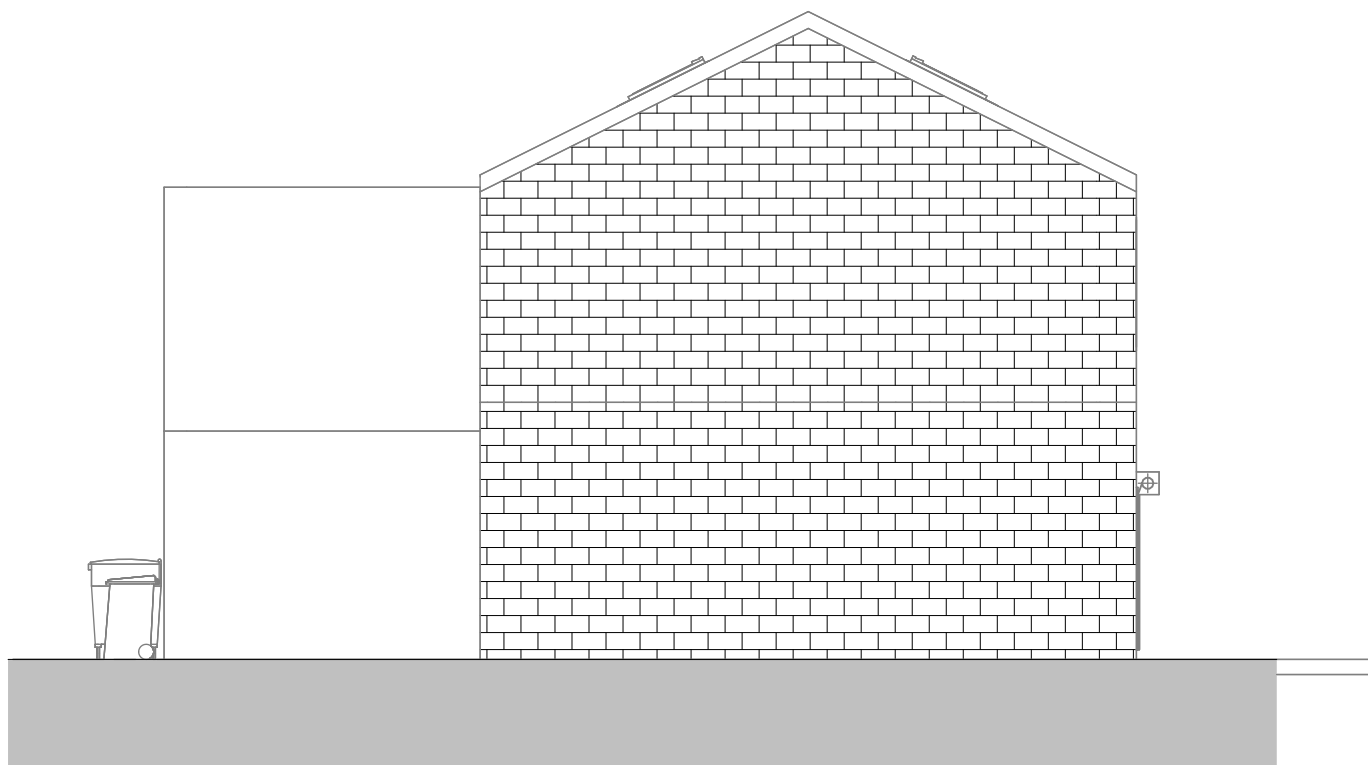

Proposed Left Elevation
1 : 100

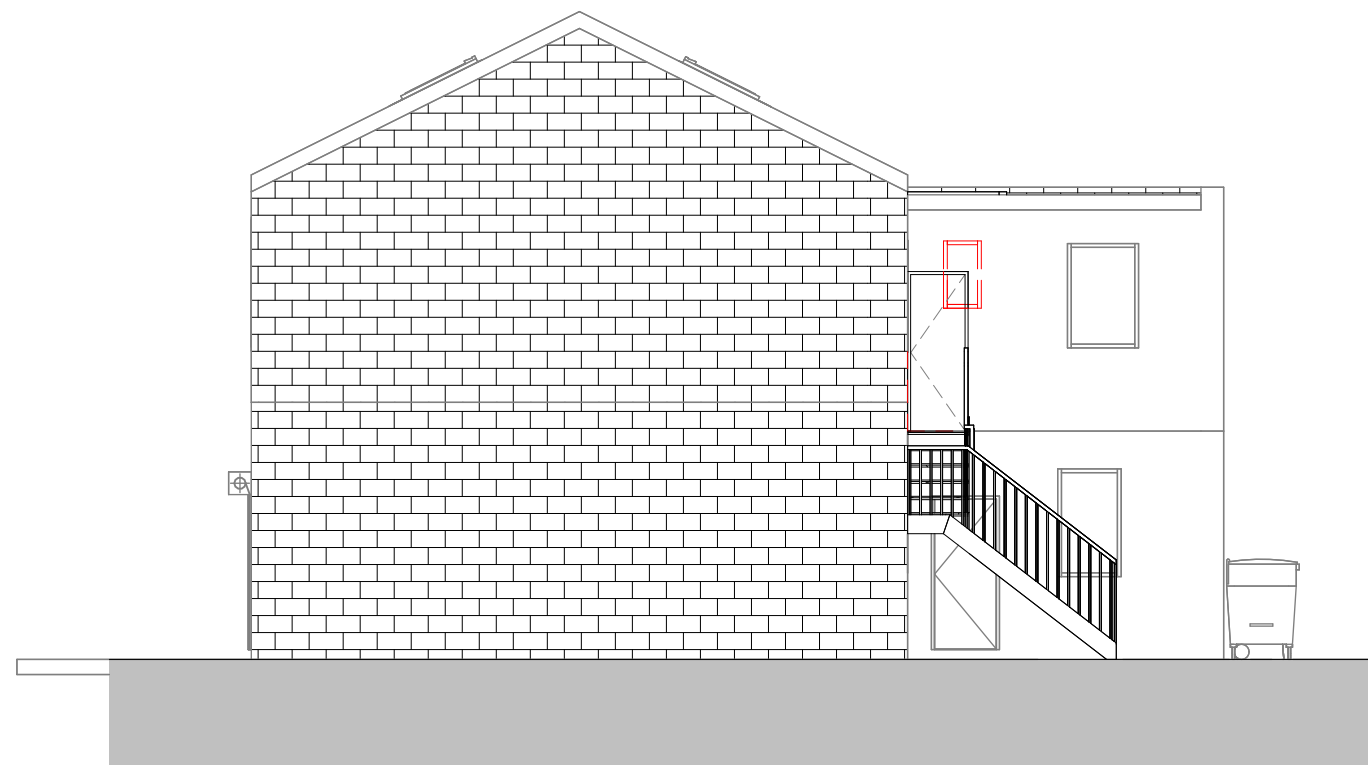

Proposed Right Elevation
1 : 100

Note:
All Dimensions Are Approximate
And TBC On Site By Contractor



Project Name
6 Blacker Road, Birkby, Huddersfield, HD1 5HT

Drawing Title:
Proposed Grouped Plans

Drawing Number: TR-A24-1001-A5
Scale: As indicated@A1

Date: 27/11/24
Revision: A

Drawn By: AM
Checked by: JA

Reason For Issue:
Planning