


Notes:

COPYRIGHT OF STEAD & CO (UK) LTD
DO NOT SCALE OFF THIS DRAWING. WORK TO
FIGURED DIMENSIONS. ANY DISCREPANCY SHOULD BE
REPORTED TO THE ARCHITECT

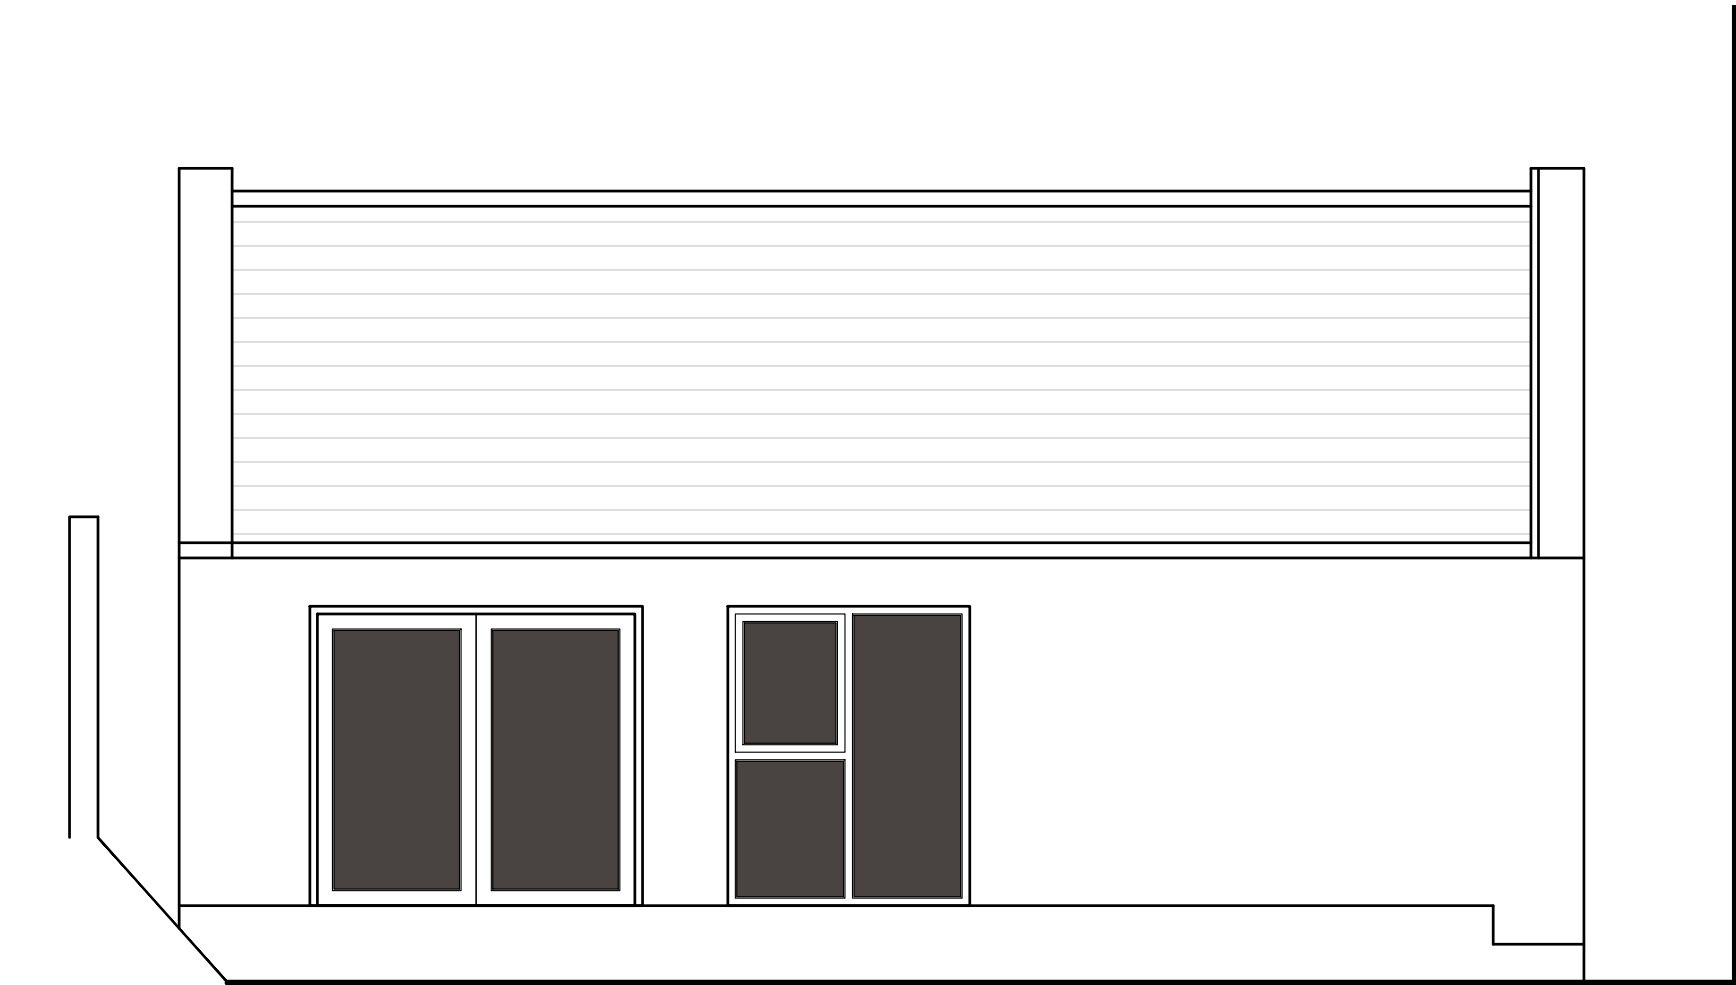

South East Elevation as Proposed without context
1:50



South West Elevation as Proposed
1:50



South East Elevation as Proposed
1:50

REV:	DESCRIPTION:	BY:	DATE:
STATUS:			

FEASIBILITY

STEAD&CO.

CHARTERED ARCHITECTS

4 Bay Horse Court, Otley, LS21 1SB
+44 (0)1943 968490
www.steandco.co.uk

CLIENT:	Mr & Mrs Taylor 209 Scar Lane Huddersfield HD3 4PT
---------	---

SITE:			
As Above			
TITLE:			
Elevations 2/2 As Proposed			
SCALE @ A1:	DATE:	DRAWN:	CHECKED:
1:50	OCT 24	SH	SKS
PROJECT NUMBER:	DRAWING NUMBER:		REVISION:
127	106		-