




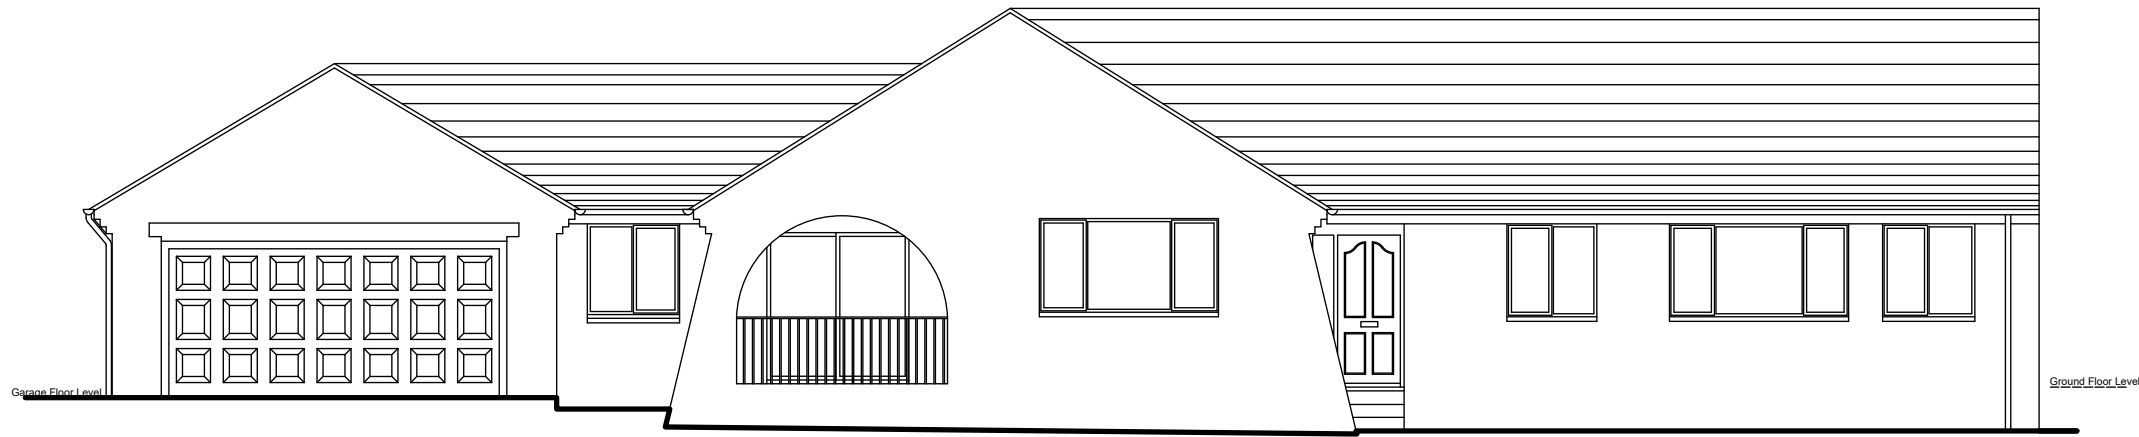


Existing South East Elevation

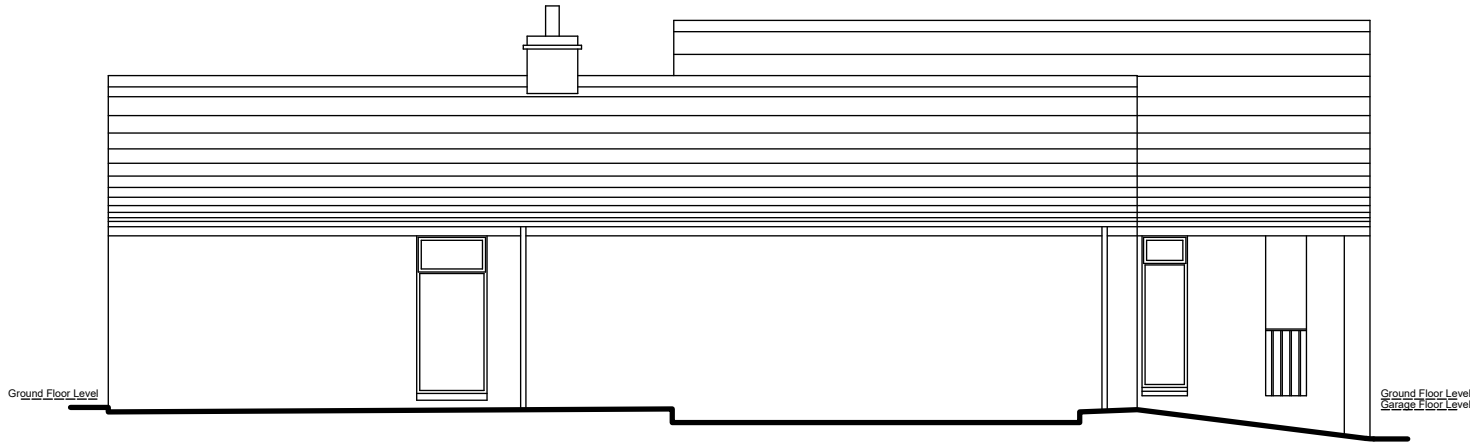

Existing South West Elevation

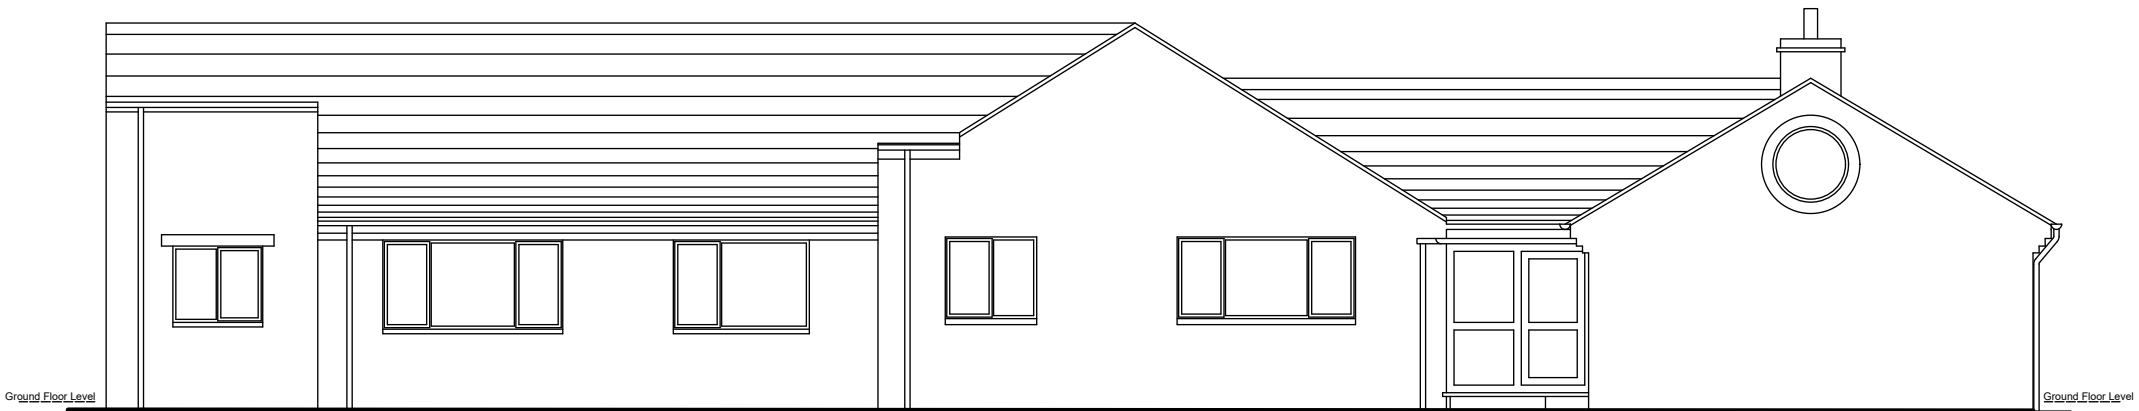

Existing North West Elevation

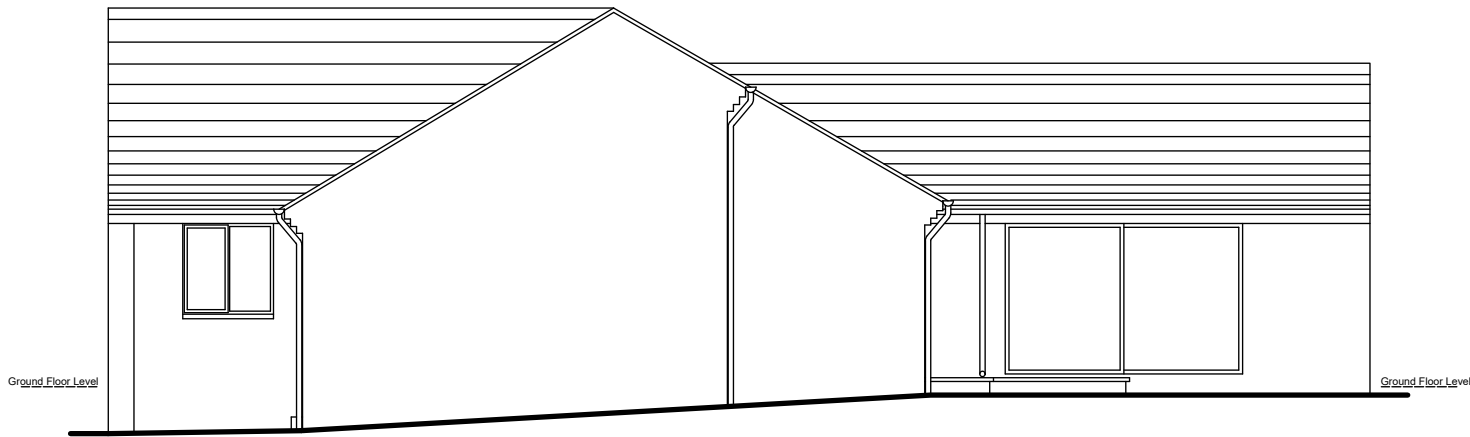

Existing North East Elevation

ARCHITECTURE | PLANNING | DESIGN

Malkin Farm
Brow Lane
Holmfirth
HD9 2RJ
07946872499
paul@paulmatthewsarchitectural.co.uk
www.paulmatthewsarchitectural.co.uk

Company Registration Number: 09898149 – Company
Registered in England and Wales

Project
Extension and Alterations to Existing Dwelling at
Spinneybank, 18 Binns Lane, Holmfirth, HD9 3BL.
Client

Mr & Mrs A Marsh

Drawing Title/Issue

Existing Elevations

scale	date	sheet size	dwg. no.
1:100	09/16	A2	24/1052/04