



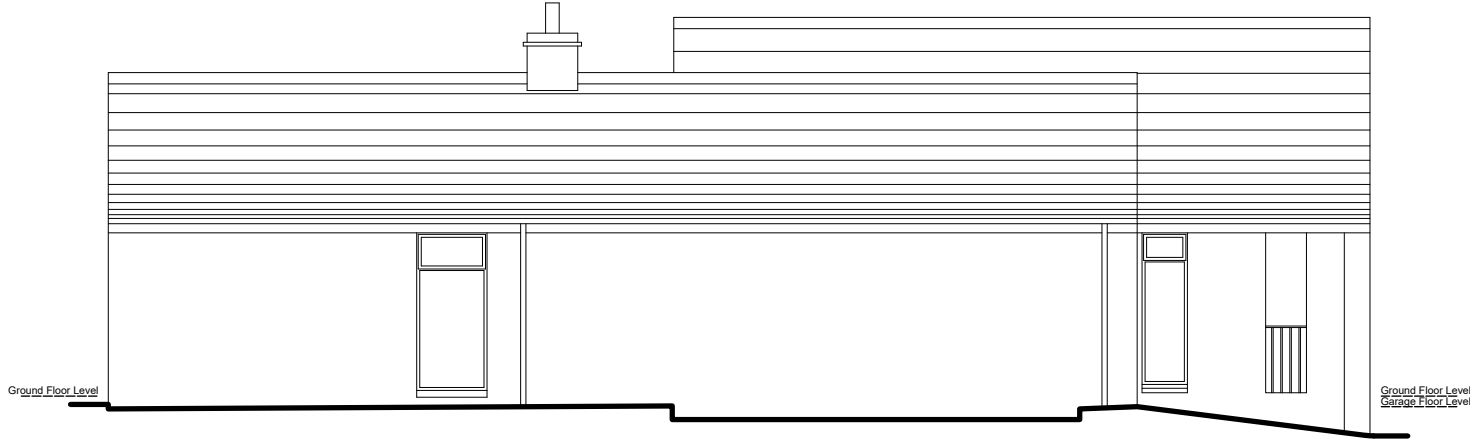


South East Elevation
(front)




South West Elevation
(side)

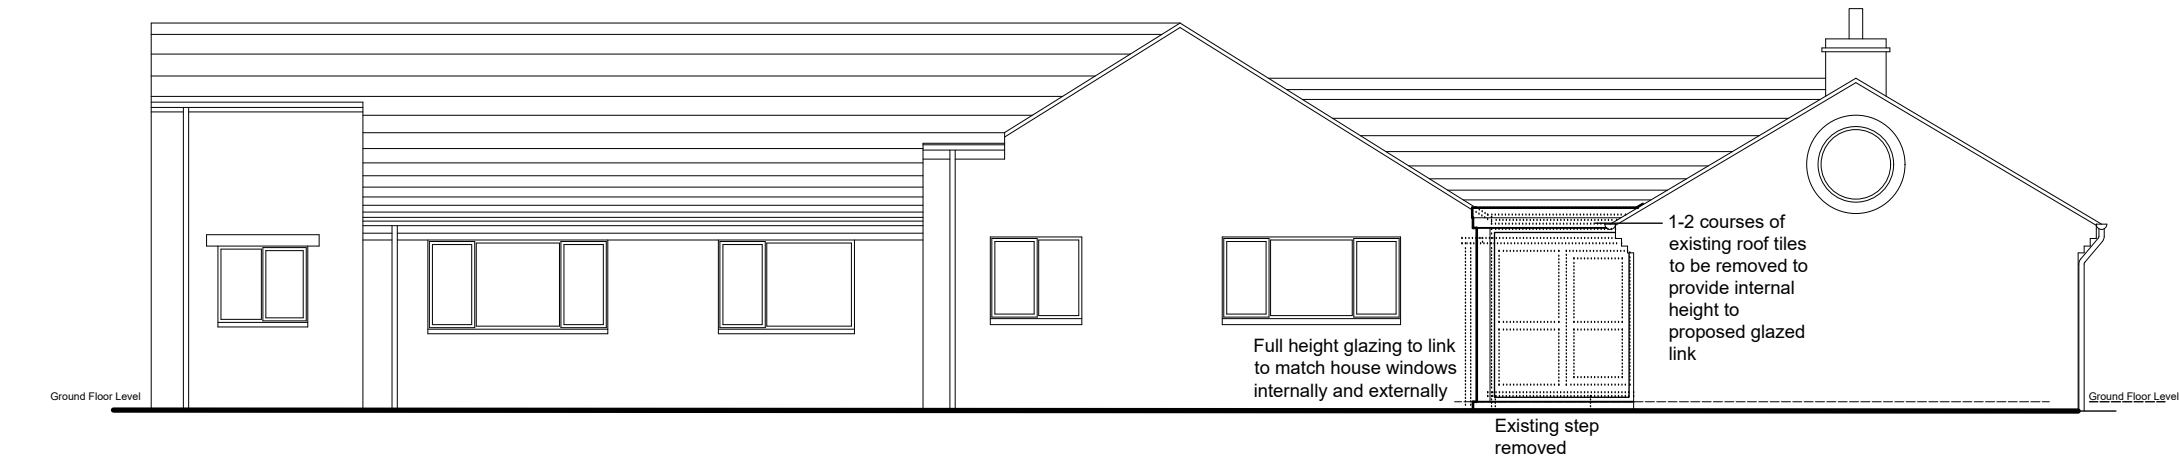


North West Elevation
(rear)

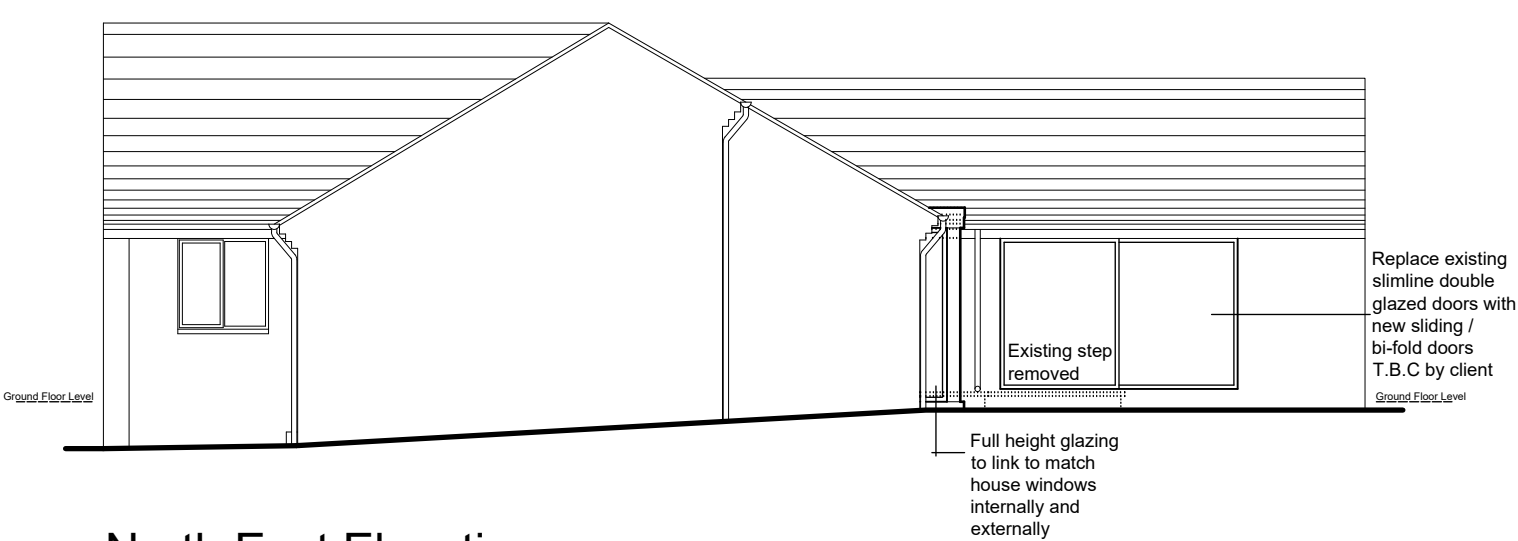

North East Elevation
(side)

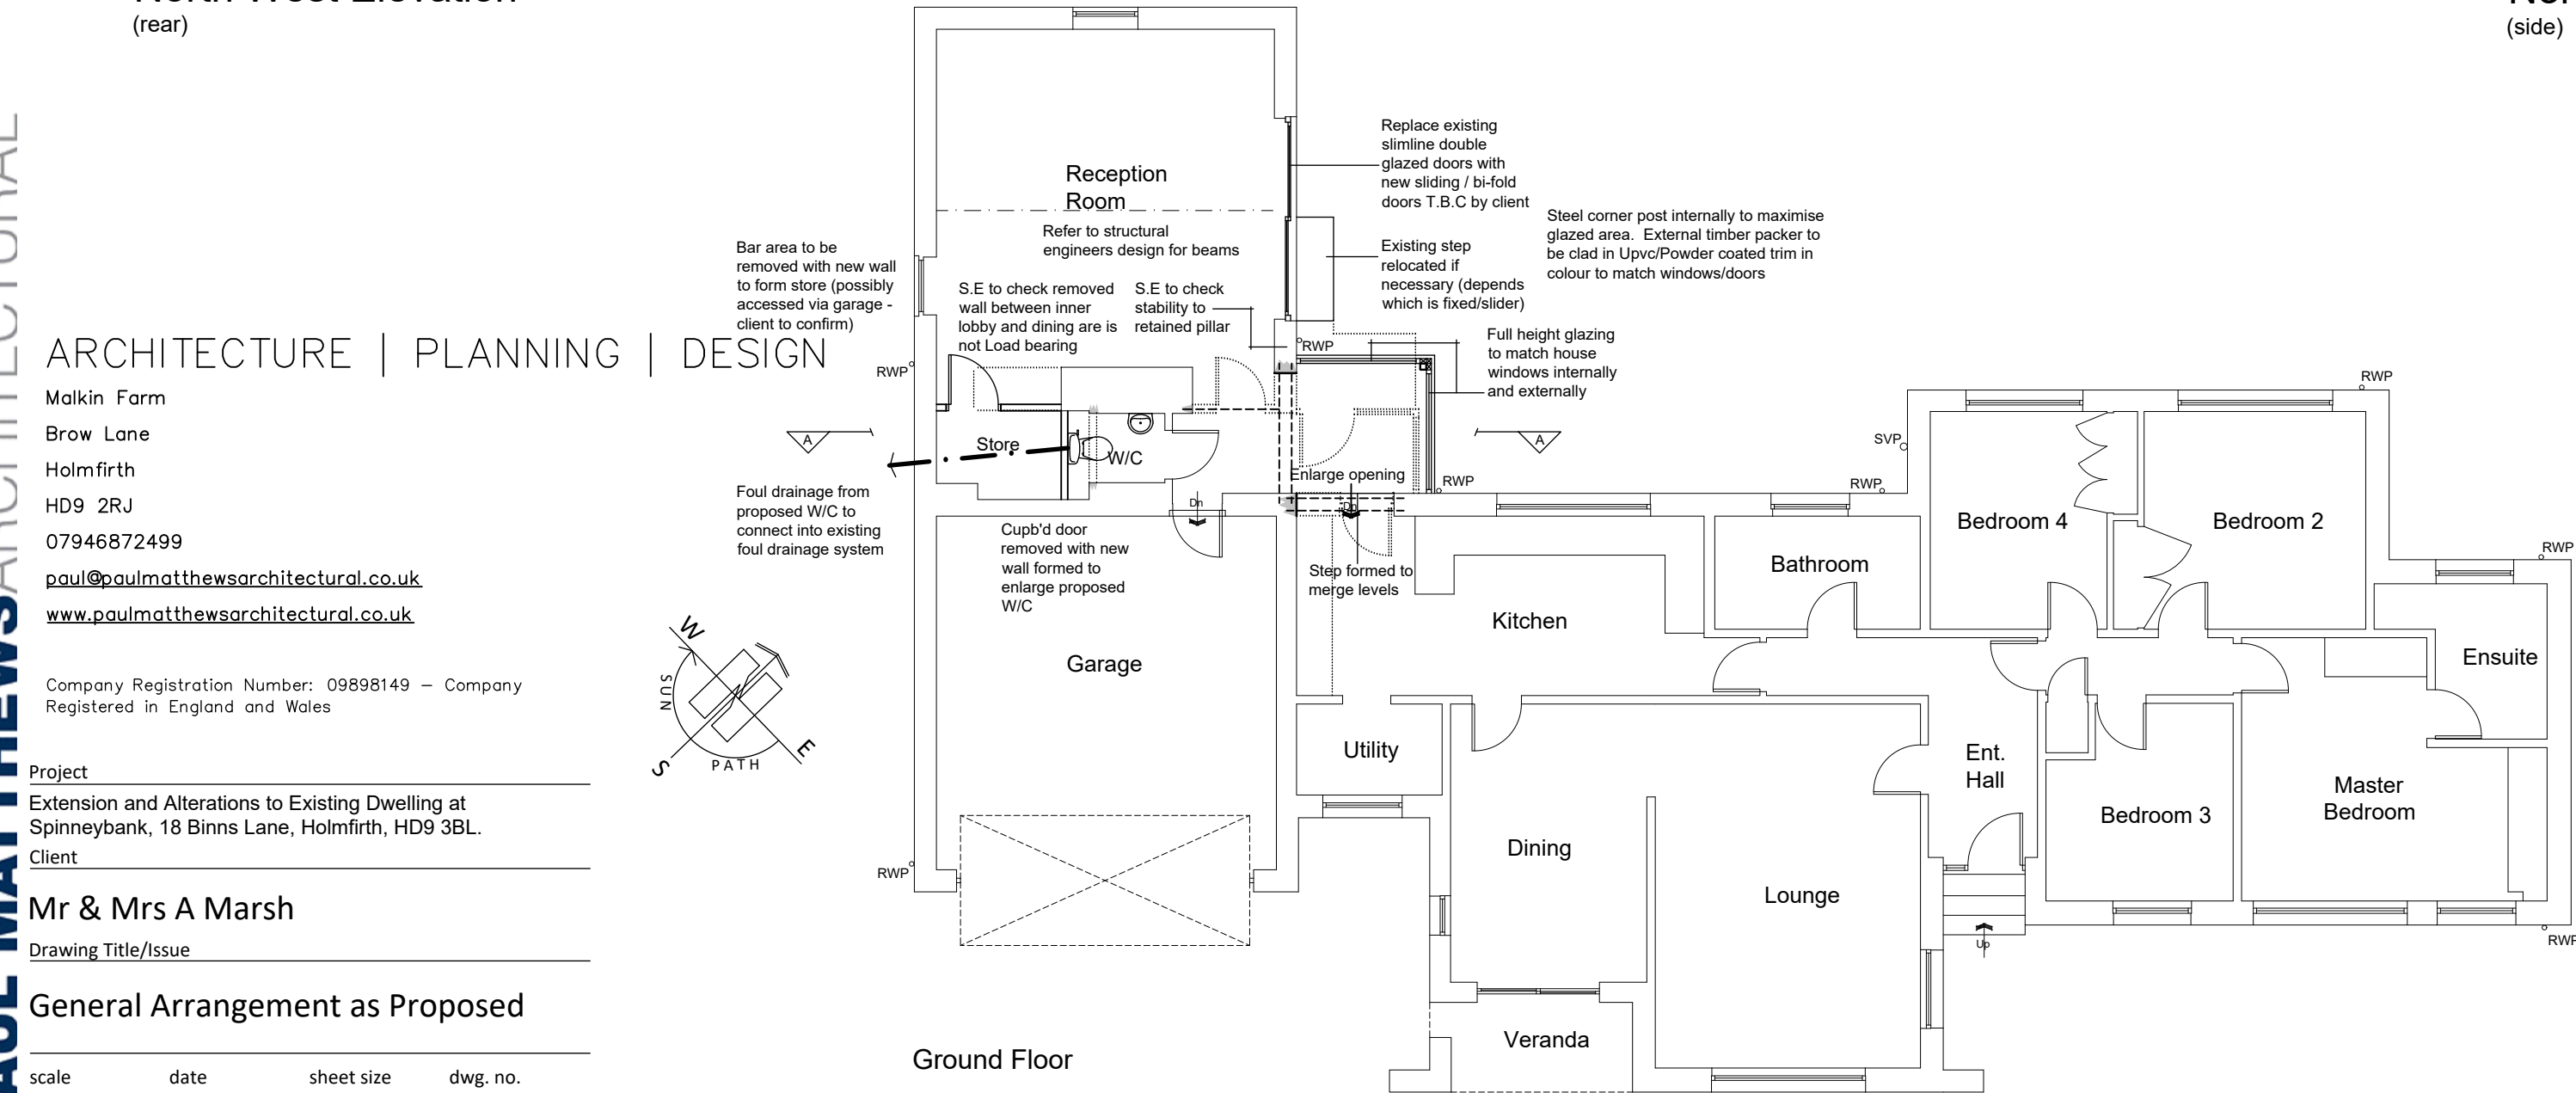

Ground Floor

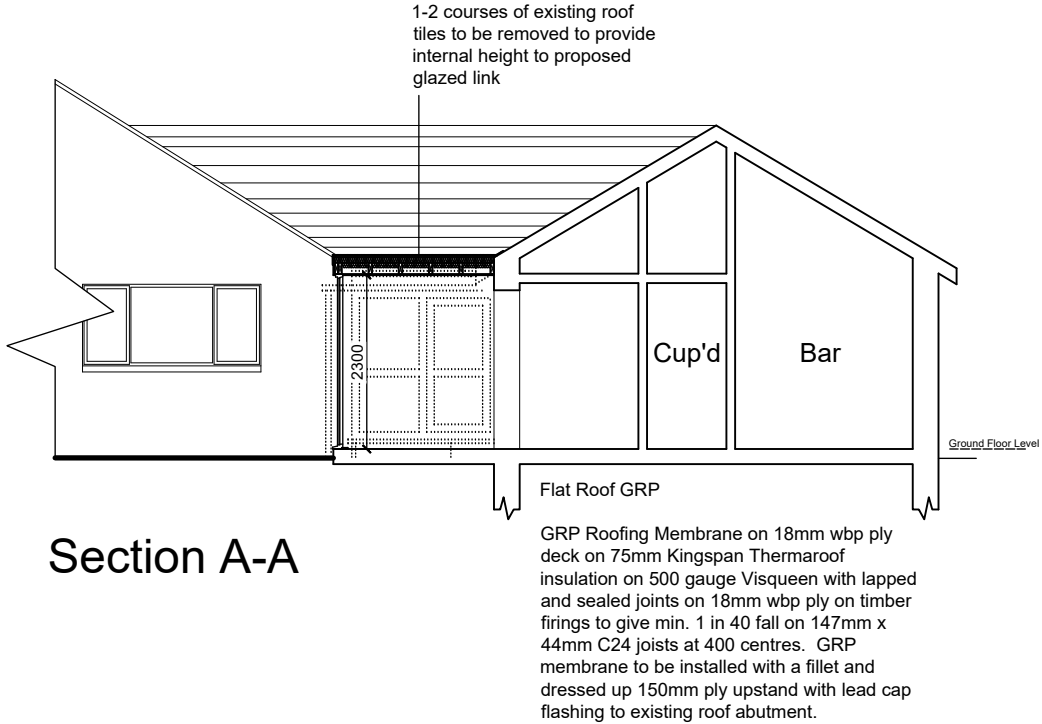

Section A-A

ARCHITECTURE | PLANNING | DESIGN

Malkin Farm
Brow Lane
Holmfirth
HD9 2RJ
07946872499
paul@paulmatthewsarchitectural.co.uk
www.paulmatthewsarchitectural.co.uk

Company Registration Number: 09898149 – Company
Registered in England and Wales

Project
Extension and Alterations to Existing Dwelling at
Spinneybank, 18 Binns Lane, Holmfirth, HD9 3BL.
Client

Mr & Mrs A Marsh

Drawing Title/Issue

General Arrangement as Proposed

scale	date	sheet size	dwg. no.
1:100	09/24	A2	24/1052/05a