


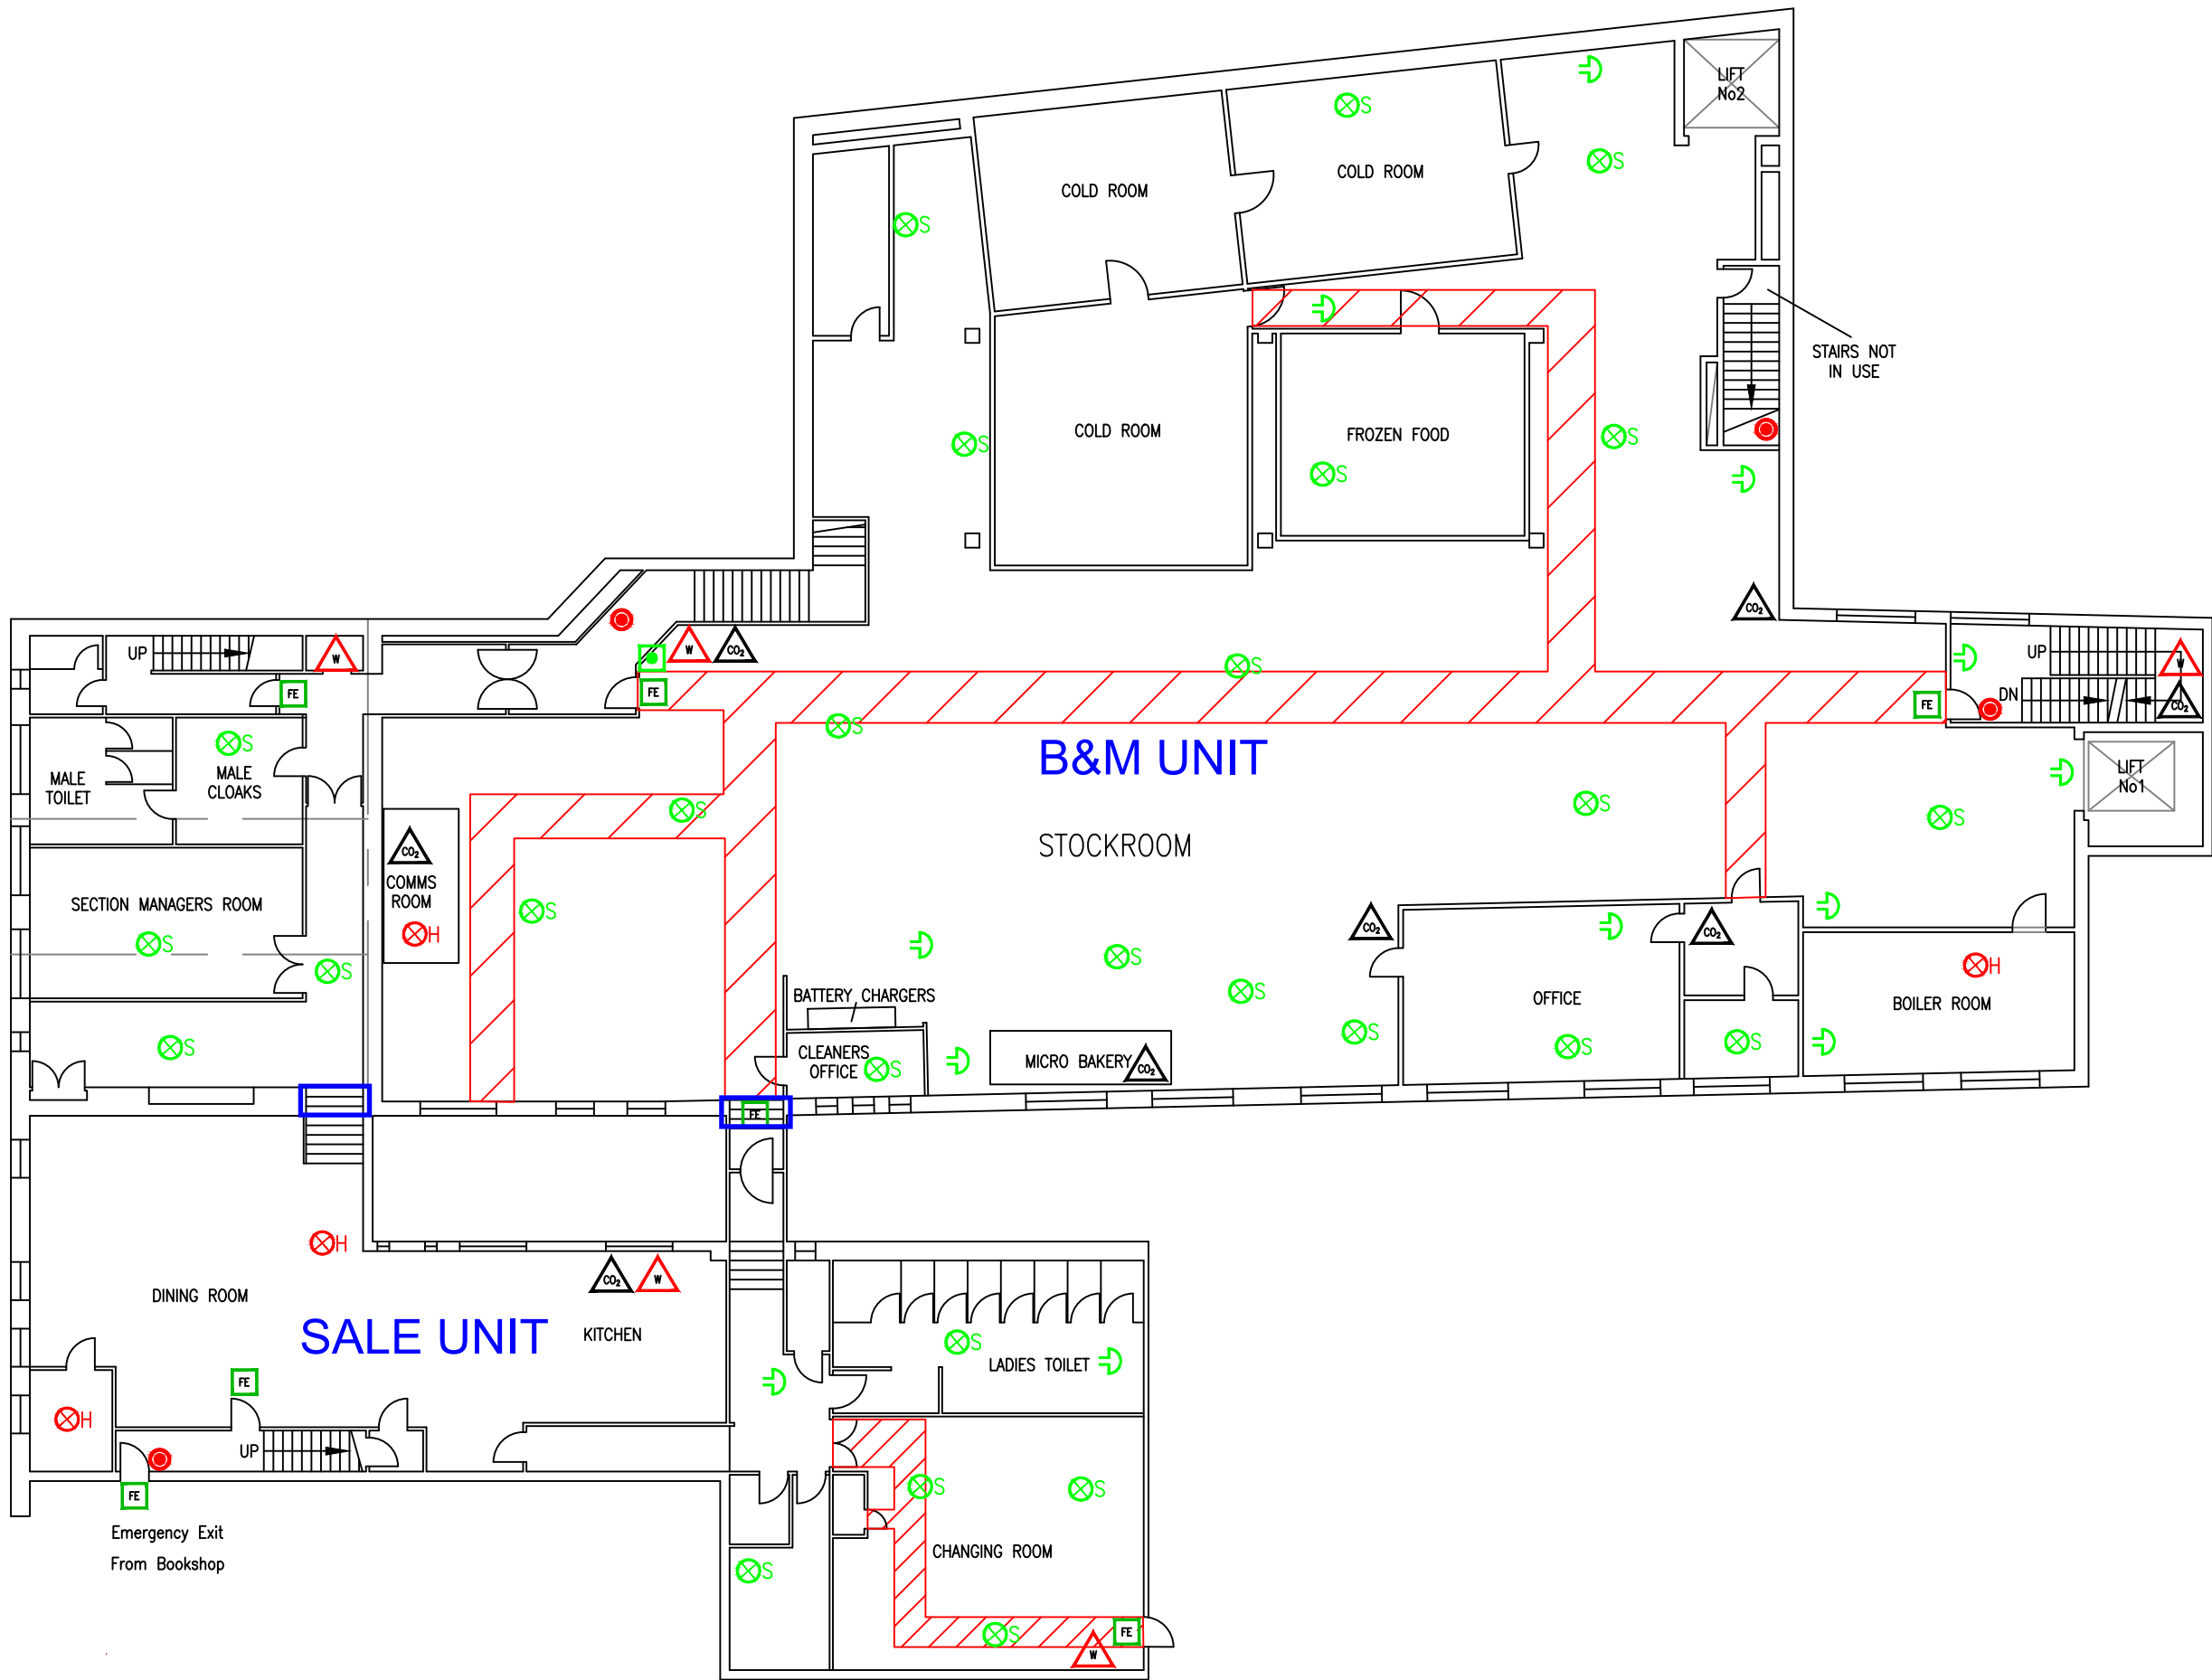

NOTES

ORIGINAL A1

DO NOT SCALE FROM THIS DRAWING.
ALL DIMENSIONS TO BE CHECKED ON SITE.
COPYRIGHT PROTECTED.

Fire Risk Assessment Key Chart

- 1) All maintenance is completed by a competent contractor and records are held centrally.
- 2) All store testing routines are held in the opening and closing book.
- 3) All doors and walls to emergency staircases, corridors and partitions are built to minimum of 30 minutes fire resistance.

Equipment	Contractor Maintenance
 W	Water Fire Extinguisher
 CO2	Carbon Dioxide Fire Extinguisher
 DP	Dry Powder Fire Extinguisher
 F	Foam Fire Extinguisher
 FB	Fire Blanket
 FP	Fire Panel
 FS	Fire Shutter
 FC	Fire Curtain
 HR	Hose Reels
 DR	Dry Riser
 EL	Emergency Lighting Internal & External
 FE	Fire Exit Sign
	Directional Signage
	Fire Alarm Call Point
	Yellow Break Glass Smoke Extract
	Green Break Glass
 XS	Smoke Detectors
 XH	Heat Detectors
	Sounder
	Sounder with Beacon
	Evacuation Chair

03	K 07/17	UPDATED AS PER RECEIVED PLANS	IMD	VIC
02	J 08/16	UPDATED AS PER RECEIVED PLANS	IMD	BELH
01	I 08/15	UPDATED AS PER RECEIVED PLANS	IMD	CAH
REV	DATE	DESCRIPTION	DRAWN	CHECKED

CLIENT

M&S

FireHealthandSafety@marks-and-spencer.com

PROJECT

Fire Risk Assessment

DRAWING

M&S Huddersfield
First Floor Plan

CONSULTANT


CALLIDUS HEALTH & SAFETY
3 LANDMARK COURT
REVIE ROAD
LEEDS, LS11 8JT
TEL: 0113 385 2740

CONSULTANT No	SCALE	DATE	DRAWN	CHECKED
1672	NTS	12/07/2017	VIC	
PROJECT No	DISCIPLINE	DRAWING No	STATUS	REV
1672		1672-1	K	

NB
DRAWINGS BASED ON SCANNED ORIGINAL
DRAWINGS ONLY. NOT A DIGITAL SURVEY
ALL DIMENSIONS TO BE SITE CHECKED