




Existing Floor Plans

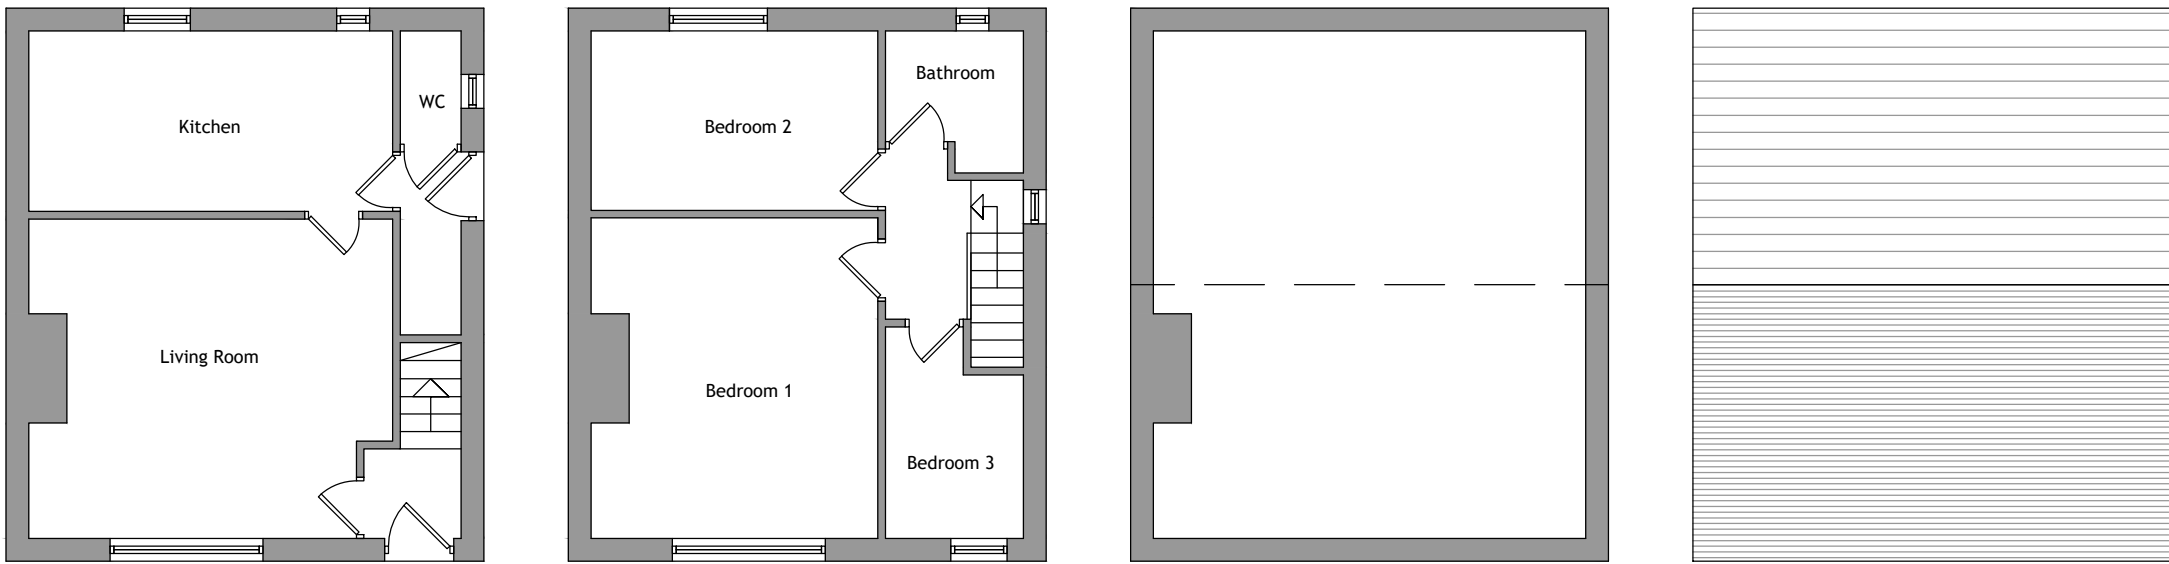

Ground Floor Layout 1.100    First Floor Layout 1.100    Loft Layout 1.100    Roof Layout 1.100

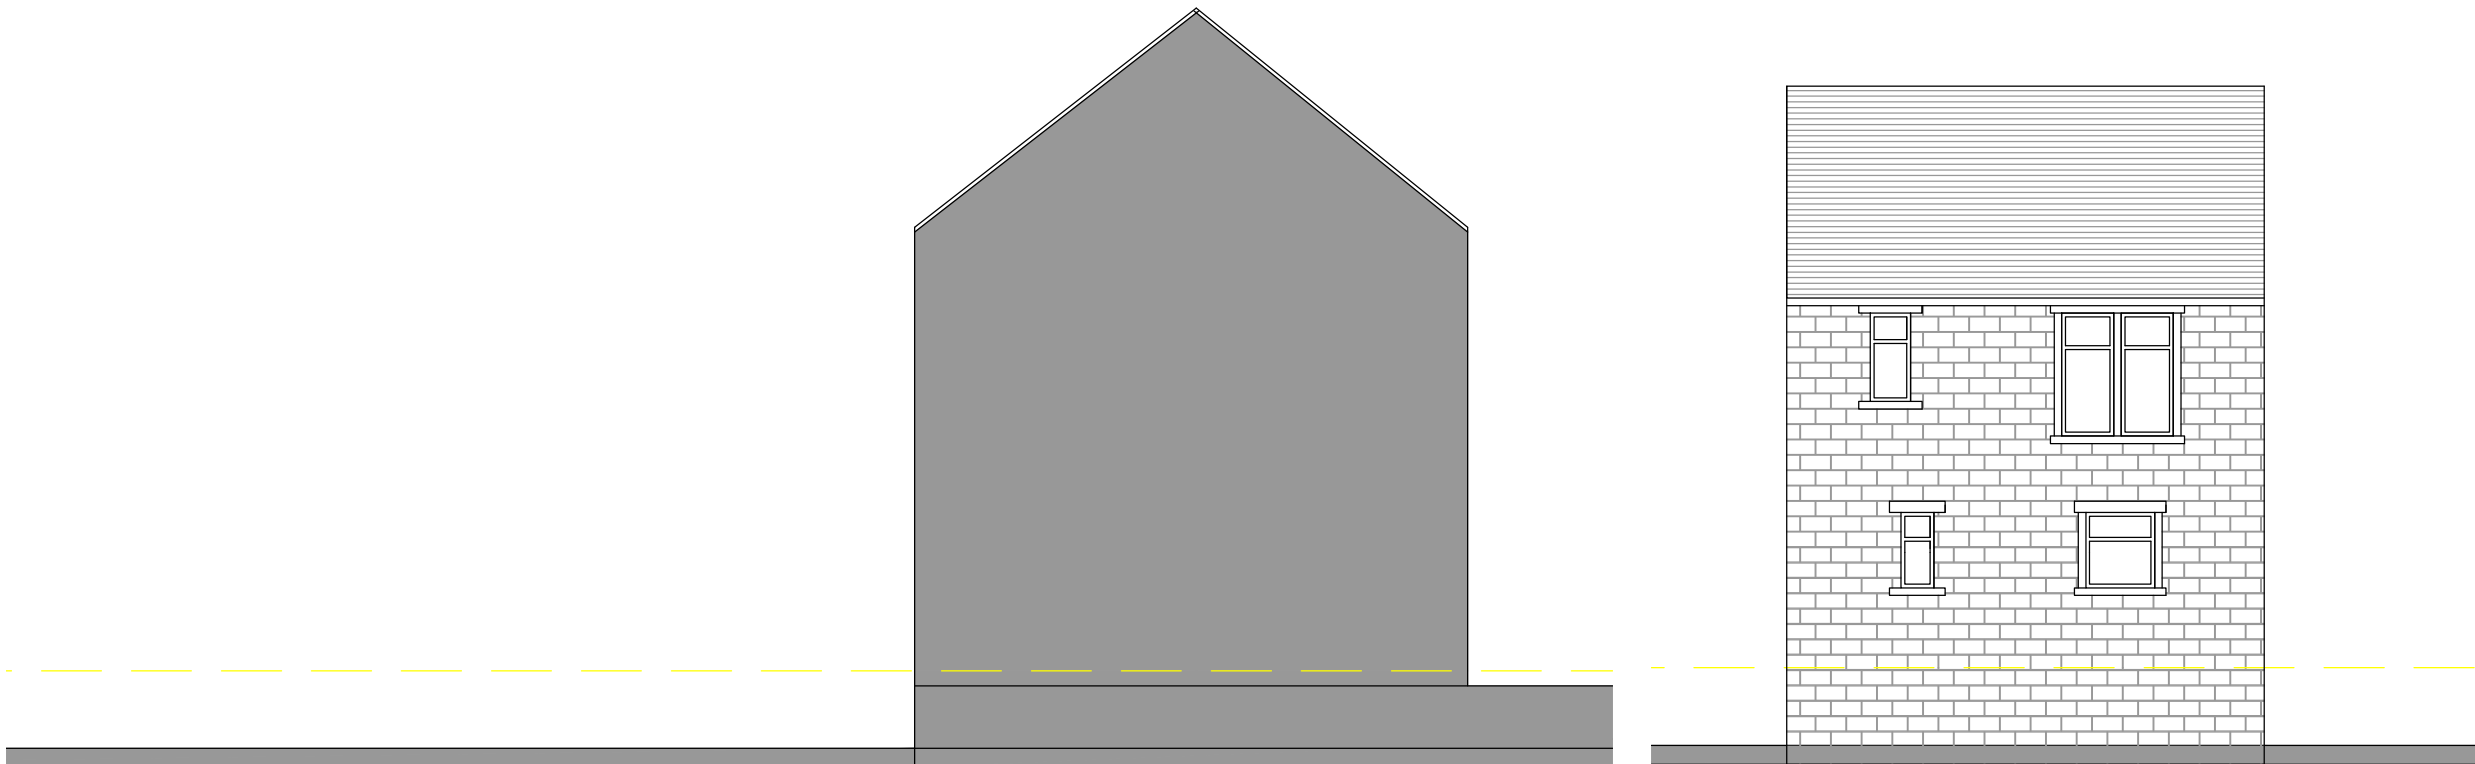

West Elevation (Side) 1.100    North Elevation (Rear) 1.100    East Elevation (Side) 1.100

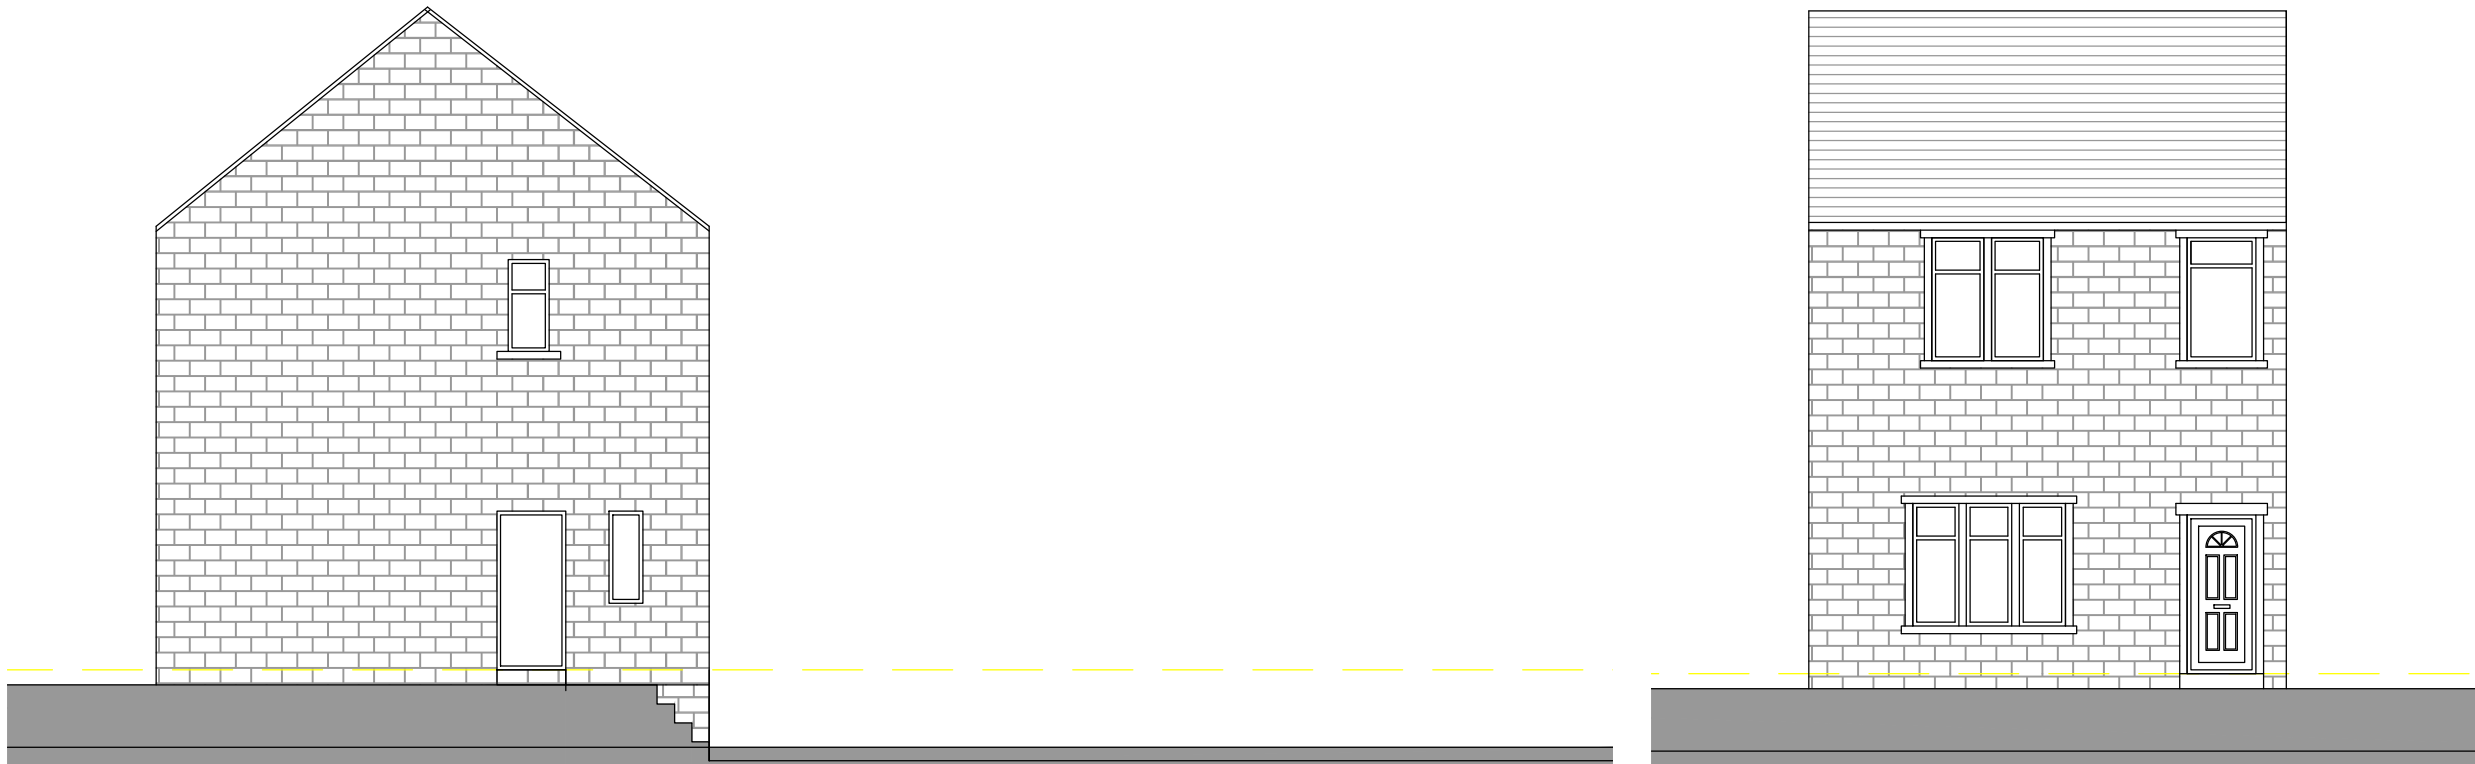

South Elevation (Front) 1.100


Proposed Floor Plans



Ground Floor Layout 1.100    First Floor Layout 1.100    Loft Layout 1.100    Roof Layout 1.100



West Elevation (Side) 1.100    North Elevation (Rear) 1.100    East Elevation (Side) 1.100

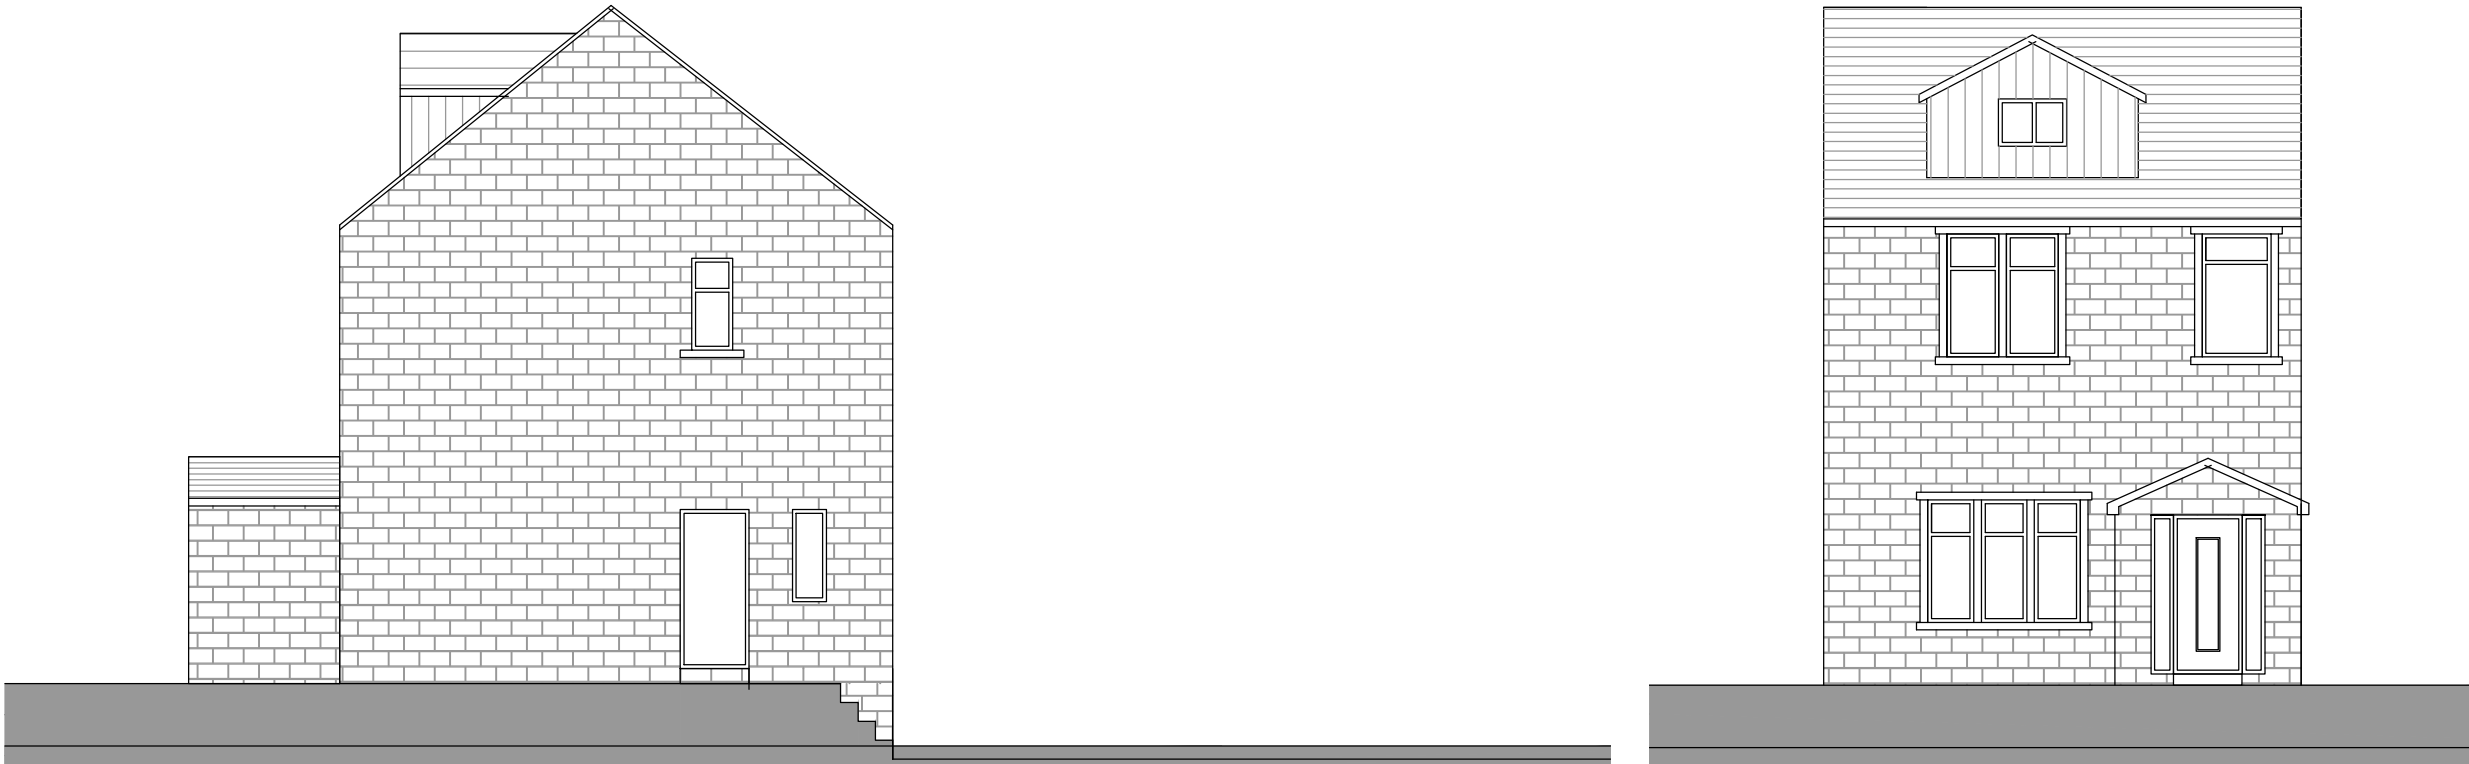


South Elevation (Front) 1.100

Written dimensions on these drawings shall take precedence over scaled dimensions. Contractors shall verify and be responsible for all dimensions and conditions on the project and UHD Architectural Services must be notified of any variations from the dimensions and conditions shown by these drawings prior to commencement of any work. All contractors are deemed to have made themselves aware of site conditions prior to entering into any contract.


|    |       |  |    |   |   |   |   |
|----|-------|--|----|---|---|---|---|
| A1 | 1:50  |  | 1m | 2 | 3 | 4 | 5 |
| A3 | 1:100 |  |    |   |   |   |   |



Location Plan 1.1250

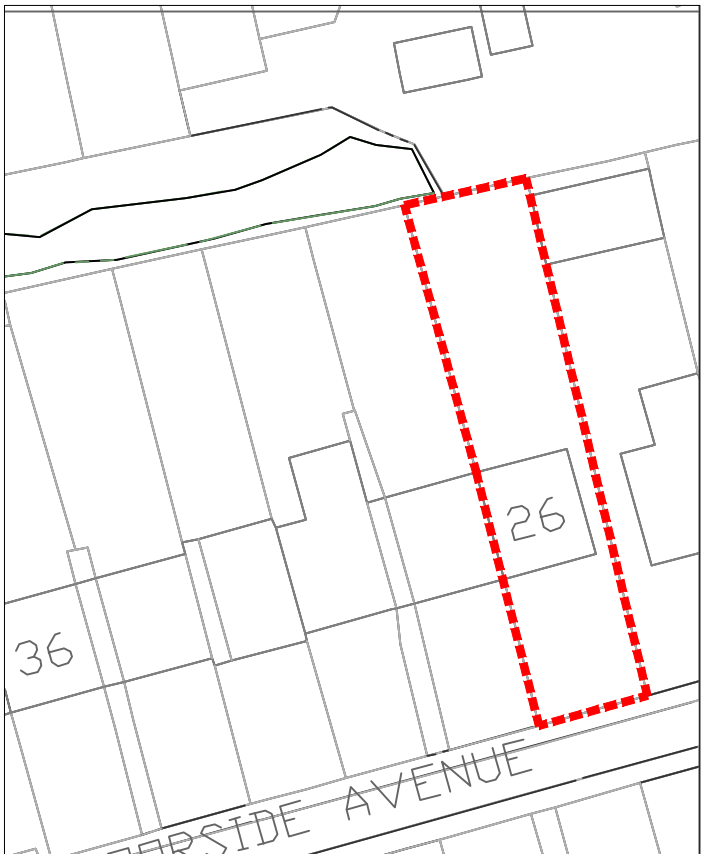


Site Plan 1.500

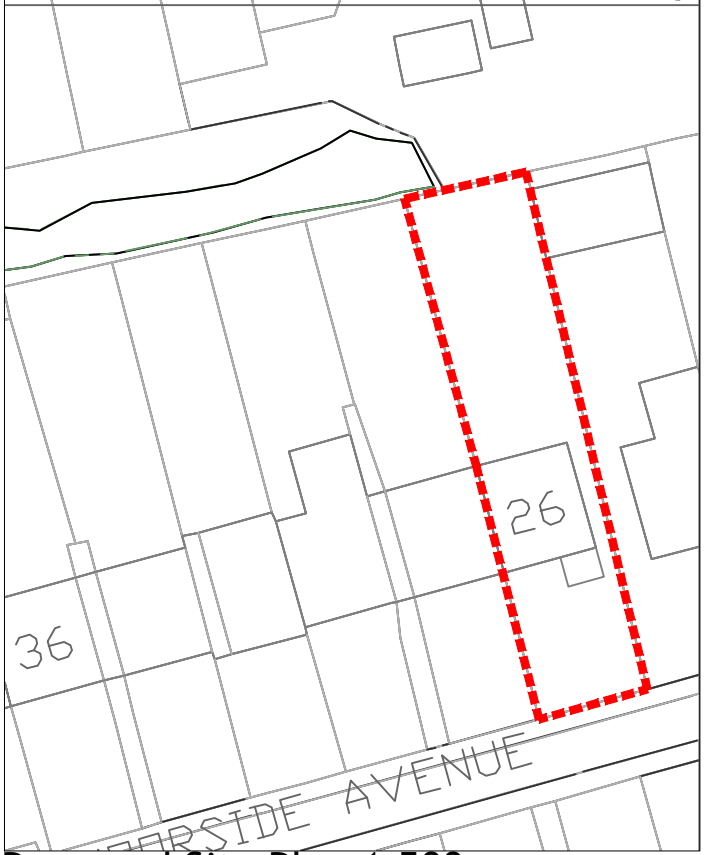

Proposed Site Plan 1.500

| REV | DESCRIPTION | DATE | DRAWN |
|-----|-------------|------|-------|
|-----|-------------|------|-------|

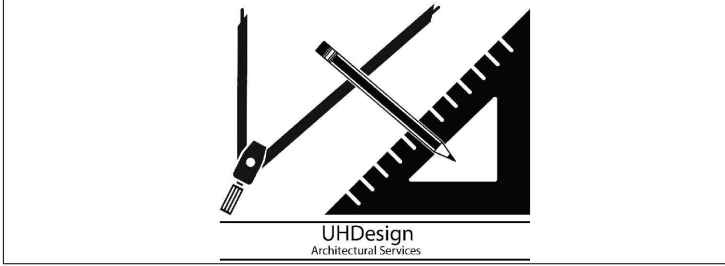

|         |                                             |      |        |
|---------|---------------------------------------------|------|--------|
| CLIENT  | Osman Hussain                               |      |        |
| ADDRESS | 26 Moorside Avenue<br>Huddersfield, HD4 5BH |      |        |
| PROJECT | Porch and Front Dormer                      |      |        |
| DRAWING | Existing and Prop Layout and Elevations     |      |        |
| DRAWN   | UH                                          | DATE | Oct 24 |
| DWG No. | 2447/01HHPP                                 |      |        |
| STATUS  | Existing and Proposed                       |      |        |
| SCALE   | 1.50@A1                                     |      |        |