



CDM REGULATIONS 2015
1) Principal Contractor to provide client with Construction Phase Health and Safety File prior to works commencing on site.
GENERAL 2) This drawing should be read in conjunction with all relevant drawings and specifications issued by PAD Architecture the Engineer and other specialists.
3) Unless agreed otherwise, the client or contractor shall be responsible for serving the local authority or approved inspector any required commencement notice eg. building notice, full plans.
4) This drawing is not to be scaled from. Prior to the fabrication of any built in elements, all existing dimensions are to be checked on site and any discrepancy brought to the attention of PAD Architecture immediately.
5) Unless stated otherwise, all dimensions shown are in millimetres (mm). CONTACT PAD ARCHITECTURE IN CASE OF QUERIES.

DIMENSIONS IN mm - IF IN DOUBT ASK - DO NOT SCALE


REVISIONS					
Rev	Details of Amendment	Date	Name	Checked	
SPECIFICATION					

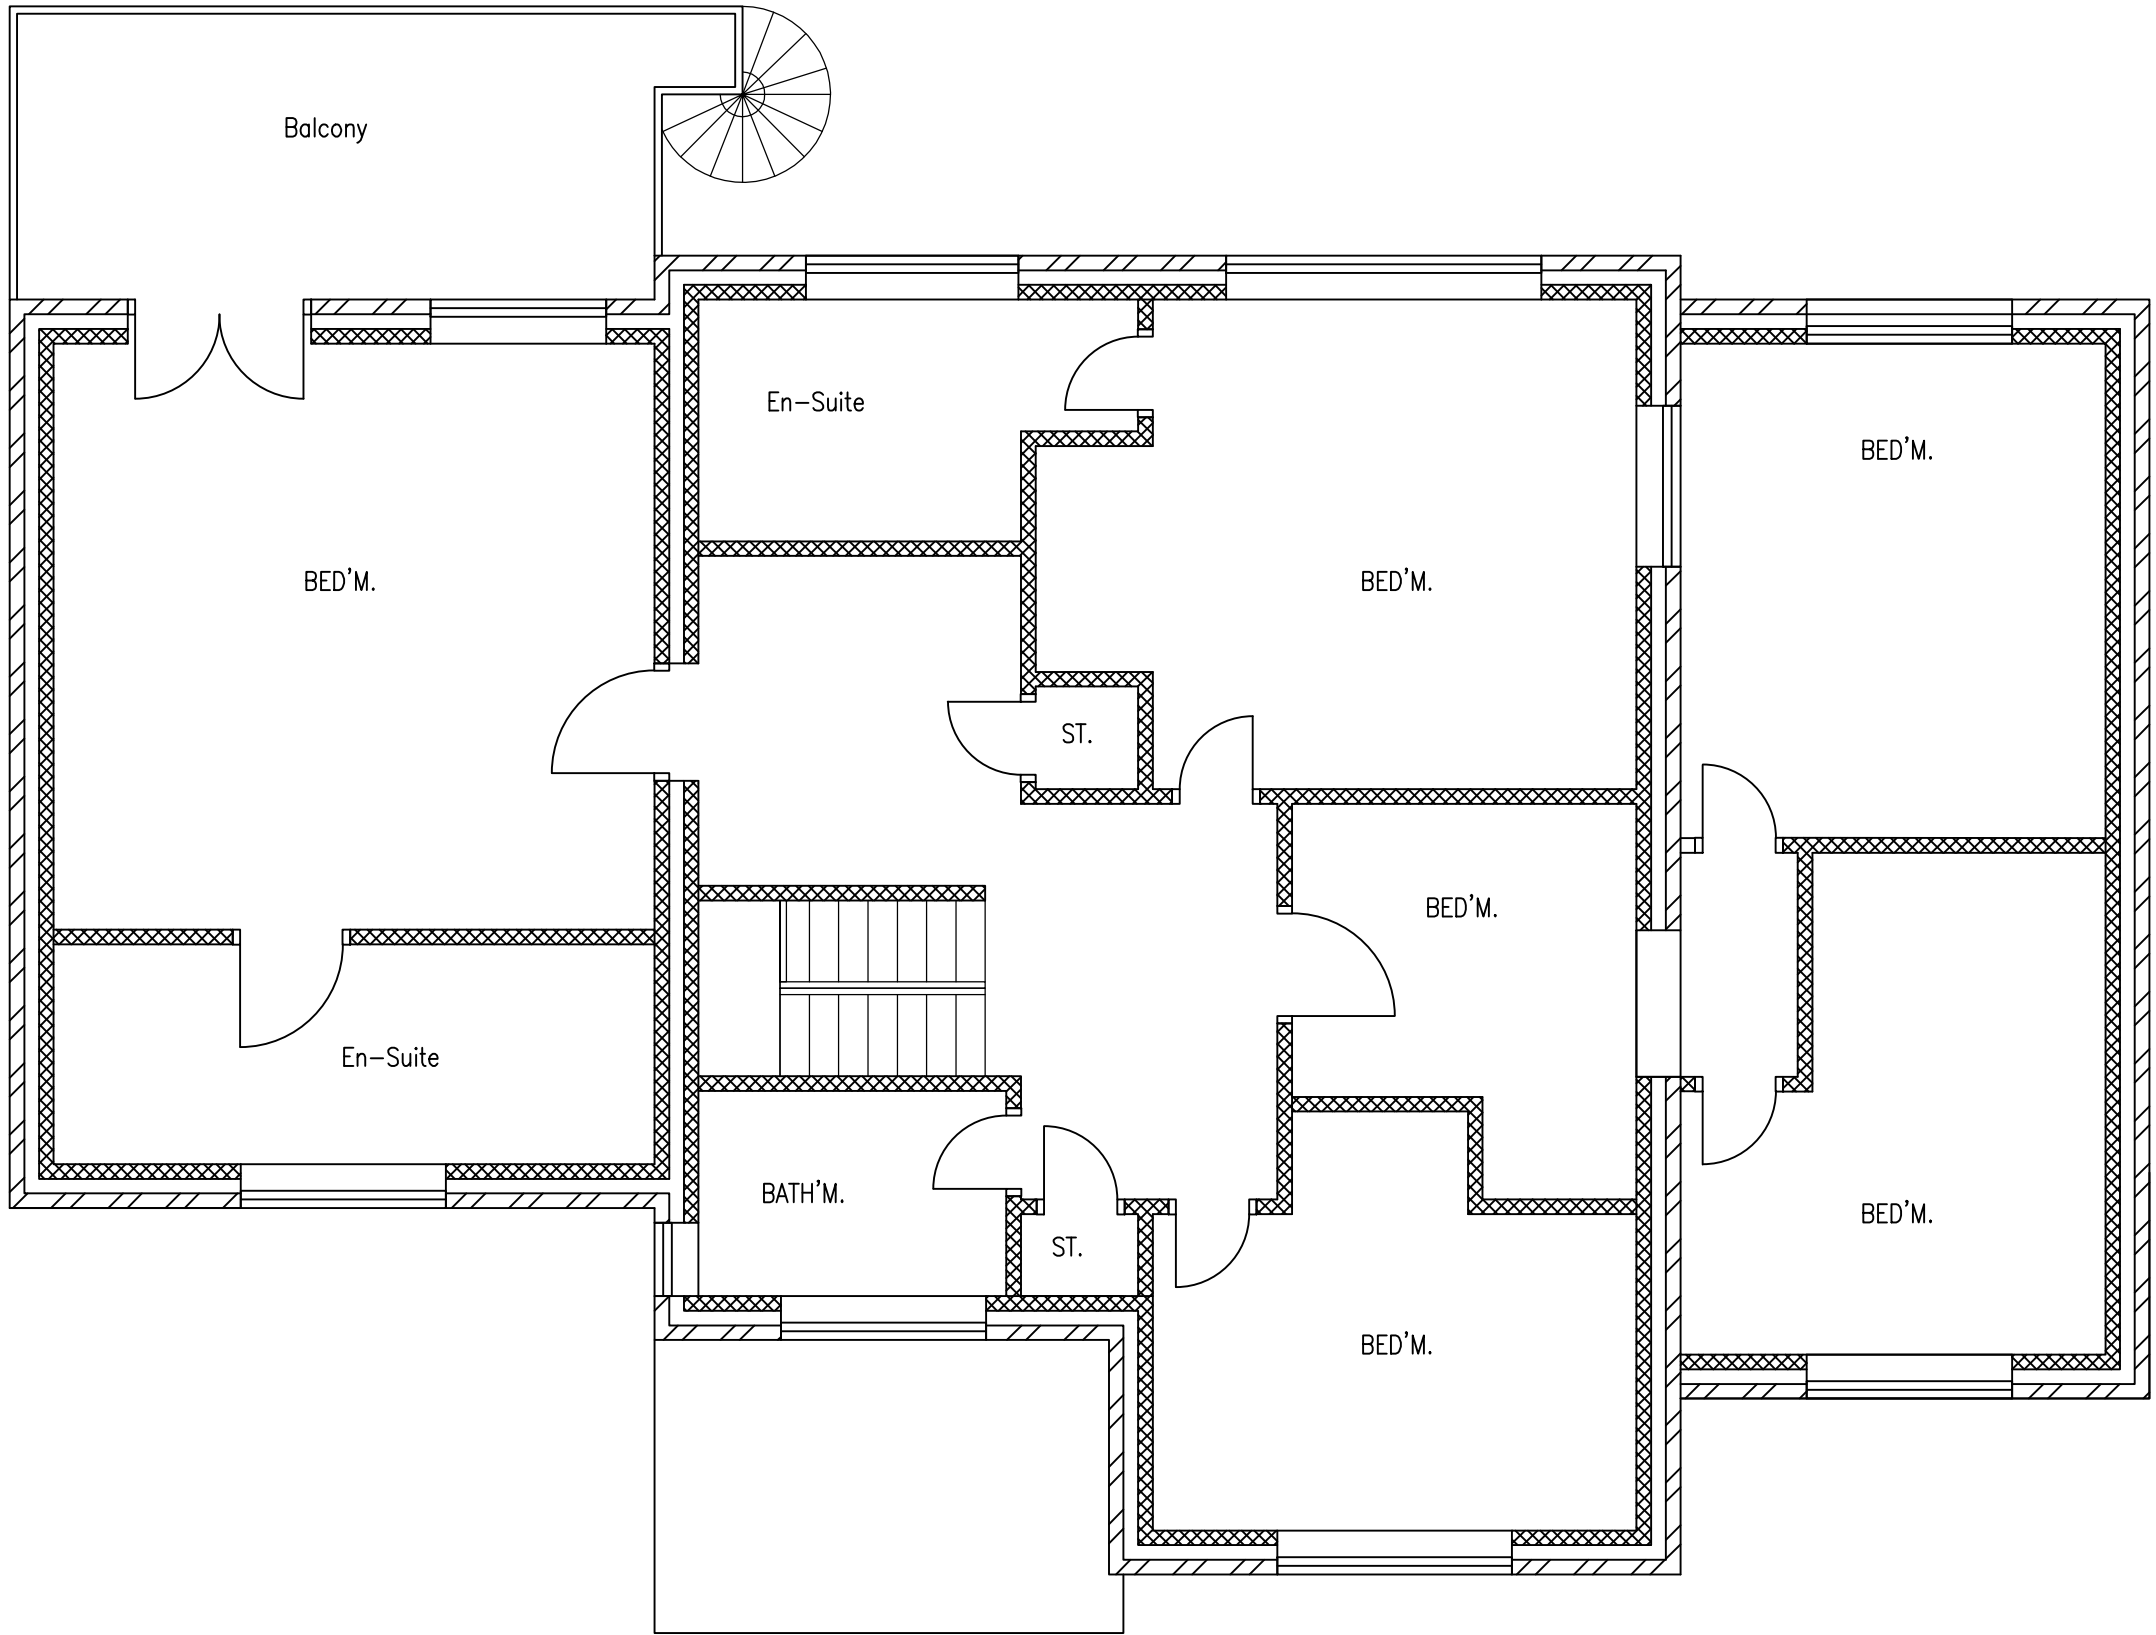


PROPOSED FIRST FLOOR PLAN
SCALE 1:50.

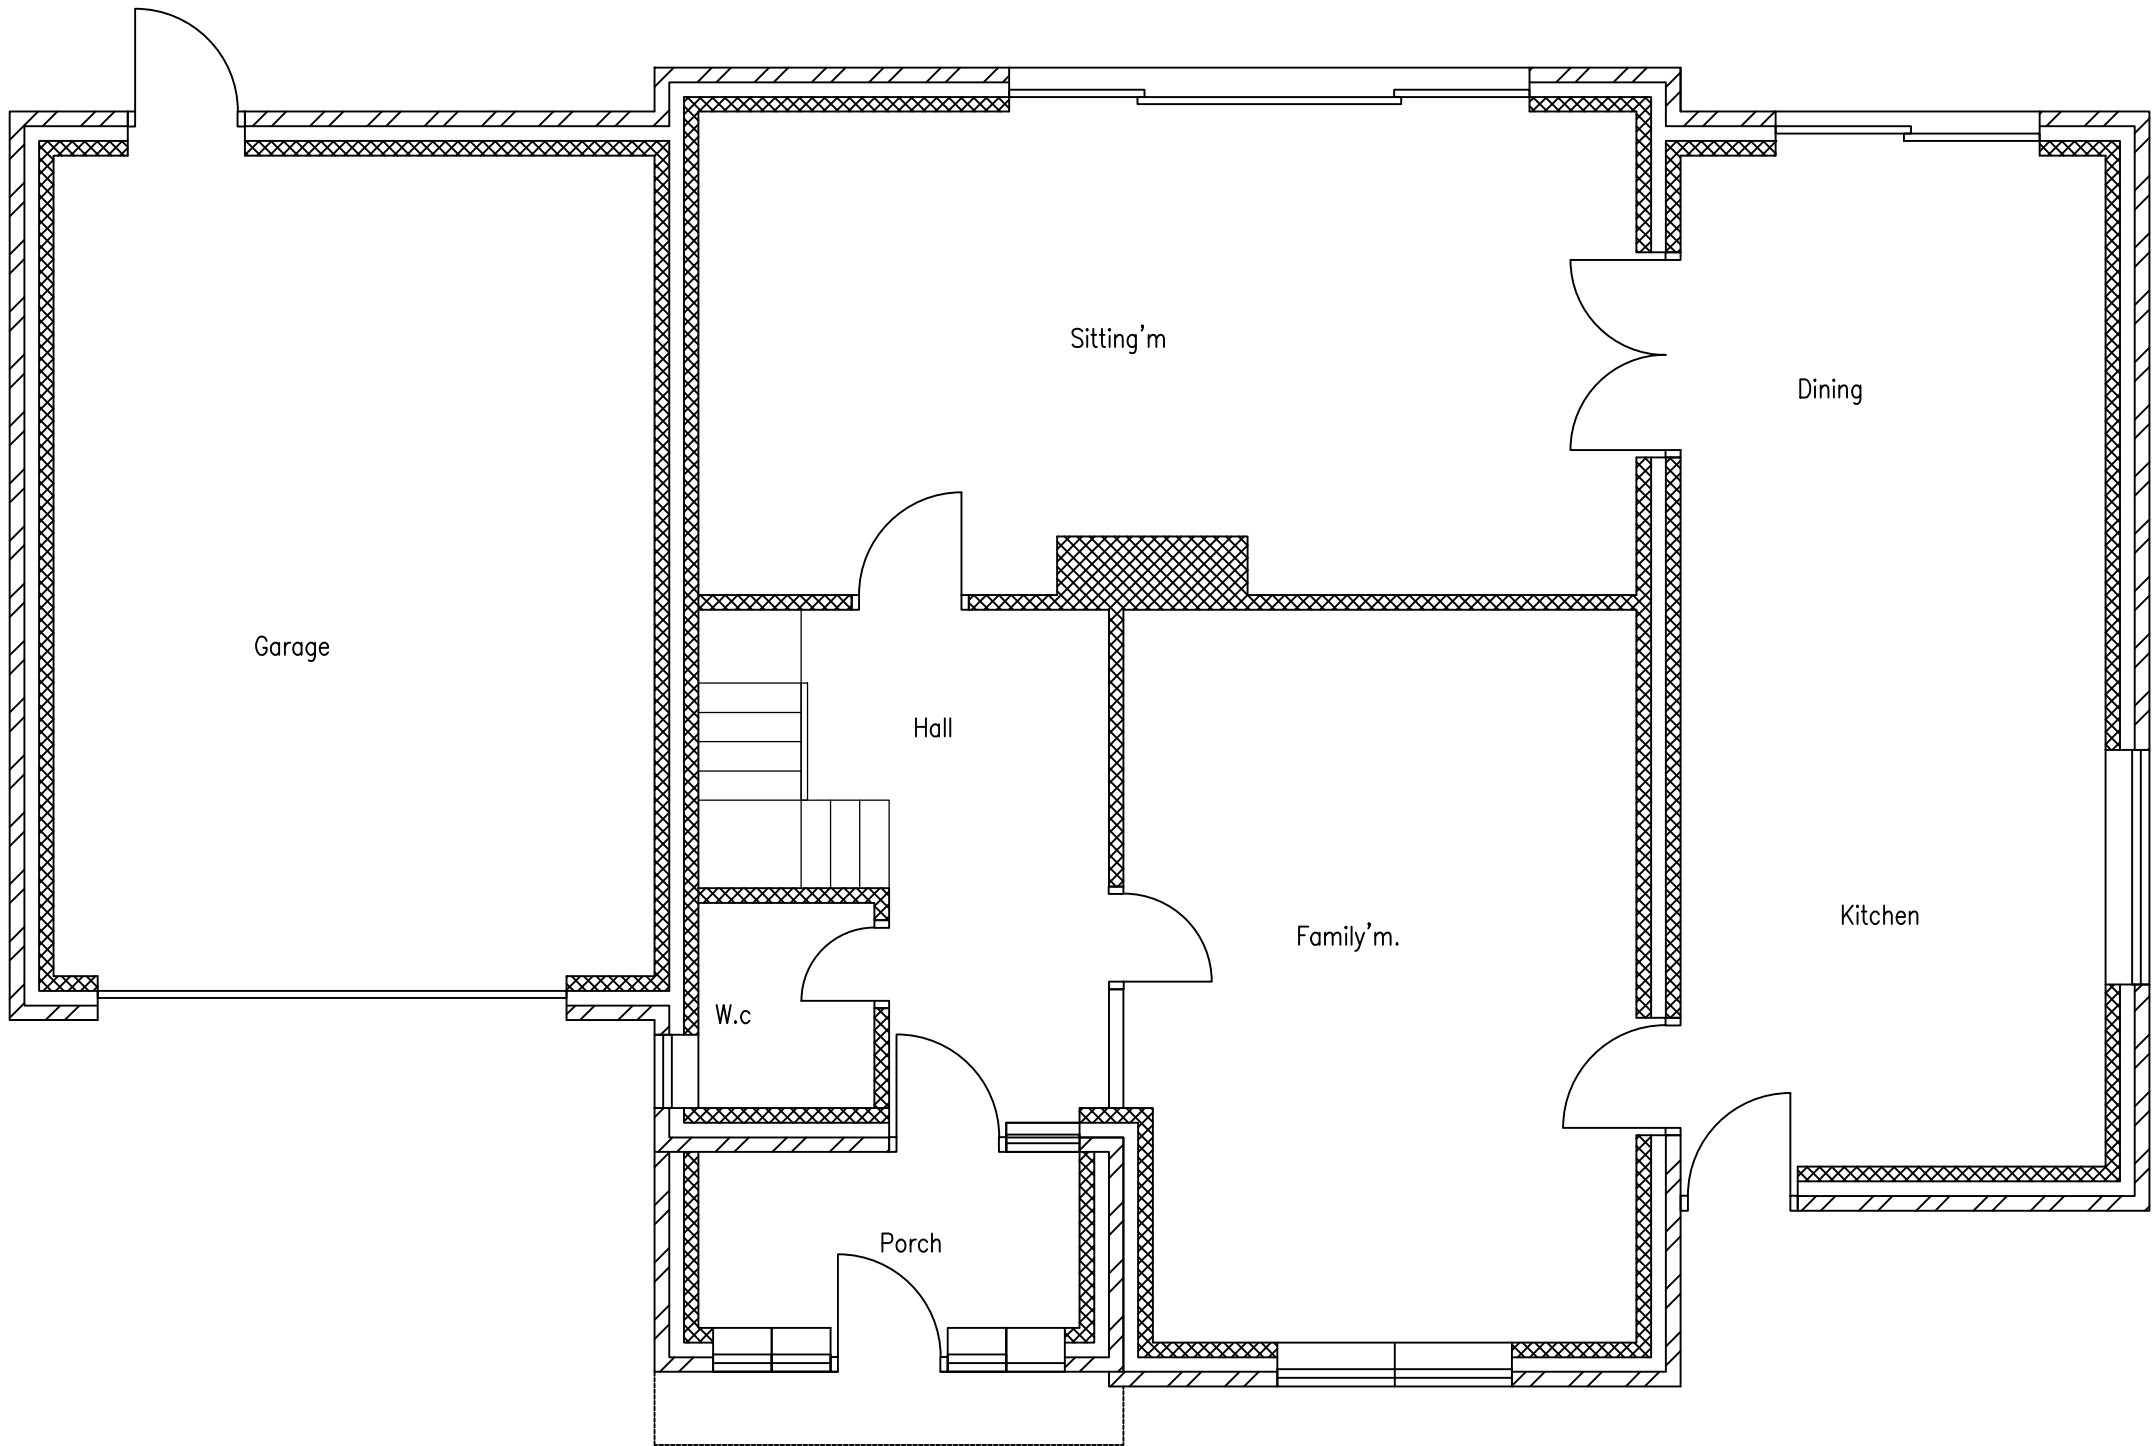

PROPOSED GROUND FLOOR PLAN
SCALE 1:50.

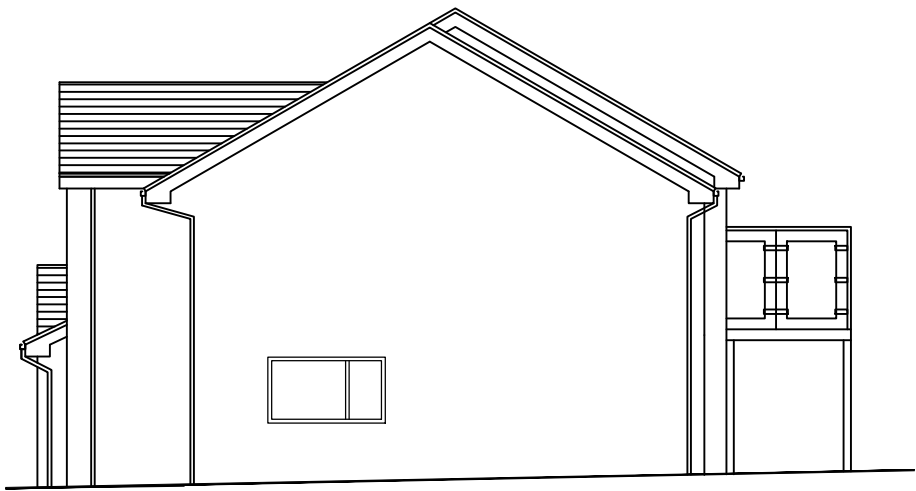

PROPOSED SIDE ELEVATION.
SCALE 1:100.

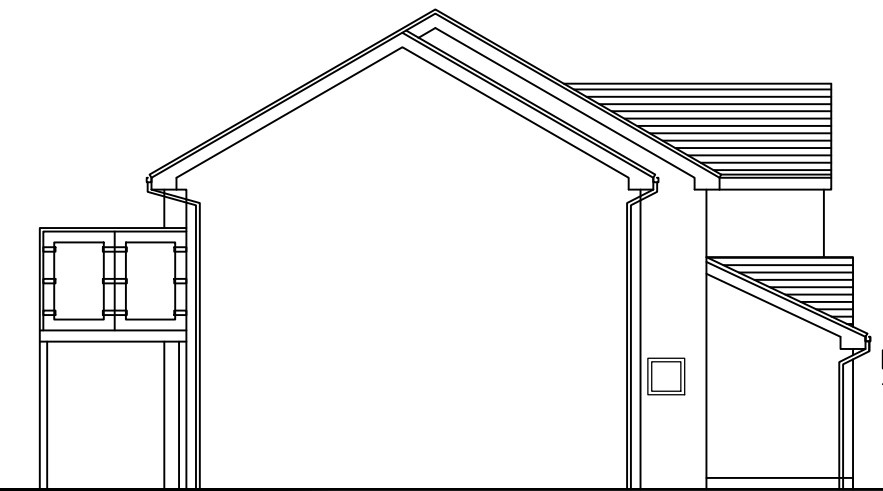

PROPOSED SIDE ELEVATION.
SCALE 1:100.

CONCRETE
INTERLOCKING TILES
TO ROOF TO
MATCH EX'TG.

UPVC DOUBLE GLAZED
WINDOWS TO
MATCH EX'TG.

FACING BRICKWORK
TO MATCH EX'TG.



PROPOSED FRONT ELEVATION.
SCALE 1:100.



PROPOSED REAR ELEVATION.
SCALE 1:100.

CONCRETE
INTERLOCKING TILES
TO ROOF TO
MATCH EX'TG.

UPVC DOUBLE GLAZED
WINDOWS TO
MATCH EX'TG.

FACING BRICKWORK
TO MATCH EX'TG.

THIS DRAWING IS THE PROPERTY OF
PAD ARCHITECTURE.
IT MUST NOT BE COPIED OR REPRODUCED IN
ANY WAY WITHOUT THE PRIOR PERMISSION OF
THE OWNERS OR THEIR DULY AUTHORISED
REPRESENTATIVE

PAD ARCHITECTURE
SUITE 2, MARTIN HOUSE,
2, MARTIN STREET
BRIGHOUSE
HD6 1DA
Tel: 01484 443191
Web: www.project1designs.co.uk



CLIENT	MR MUHAMMED SARWAR DRAWING STATUS: PLANNING PERMISSION				
PROJECT	FIRST FLOOR EXTENSION TO FORM BEDROOMS				
TITLE	21 EDGERTON GREEN EDGERTON HUDDERSFIELD HD1 5RD PROPOSED FLOOR PLANS & ELEVATIONS				
DATE	12.11.2024	SCALES	AS SHOWN @ A1.	DRAWING NUMBER	REVISION
DRAWN	M.A	CHECKED	APPROVED	PAD.400.900	