



field
l Park

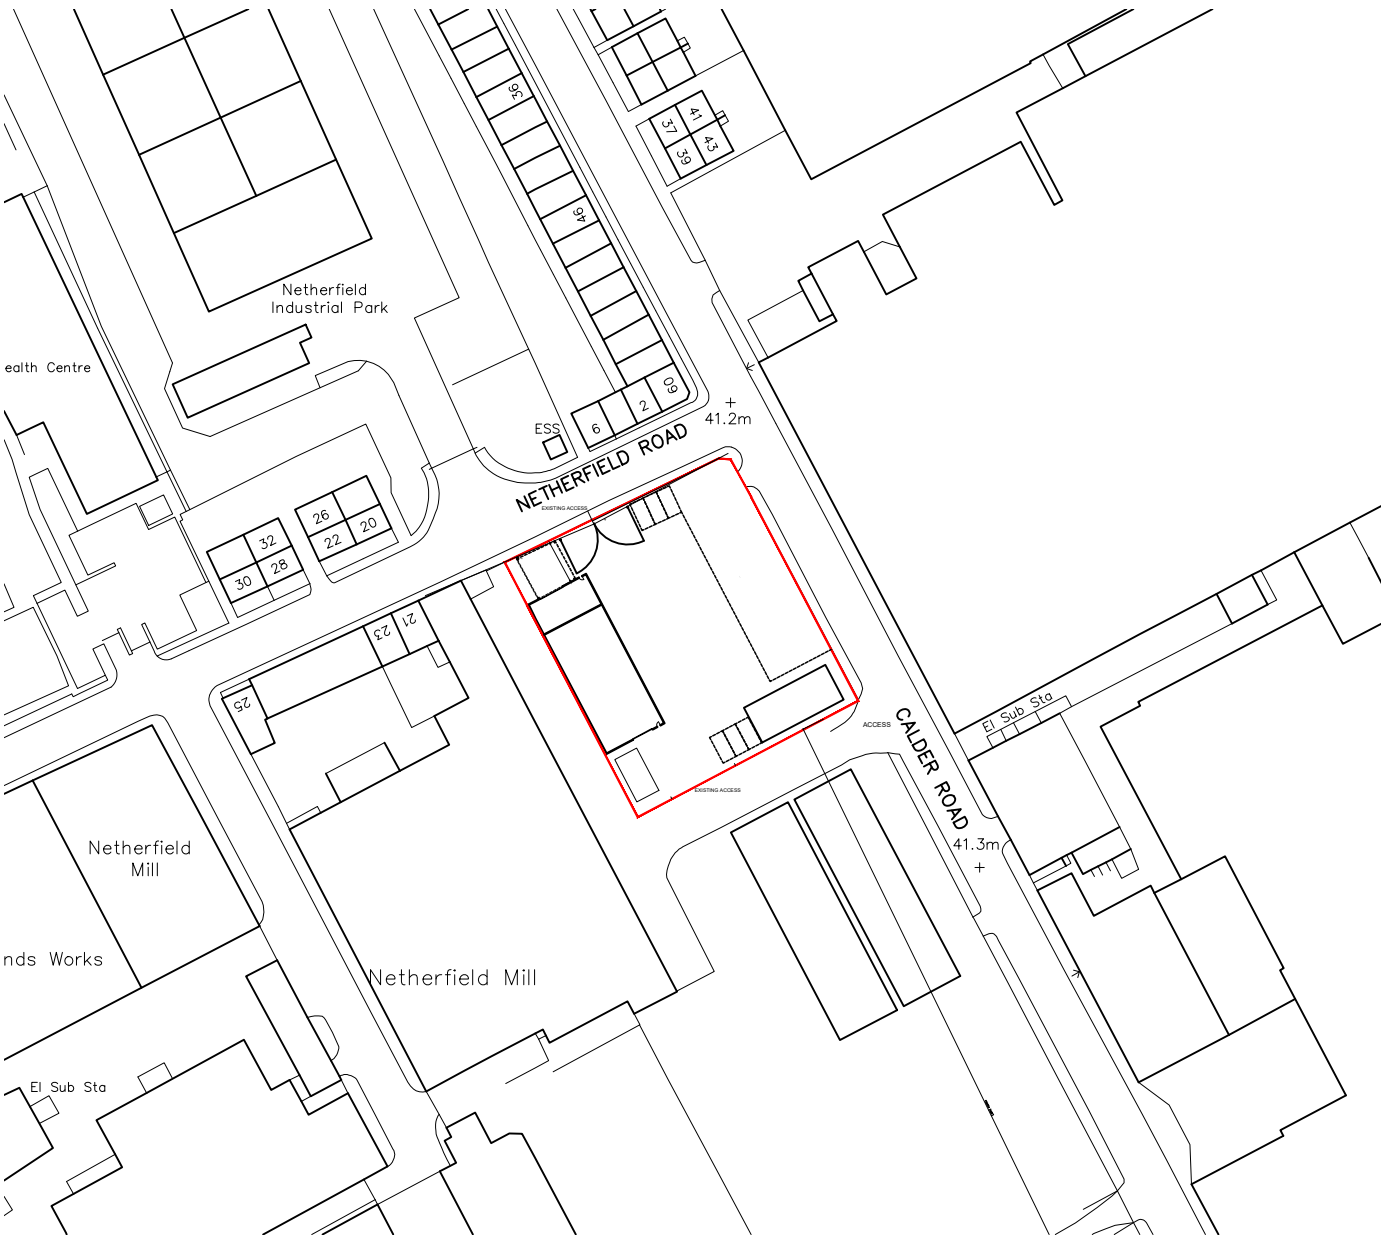

01 Existing Site Plan
Scale 1:200

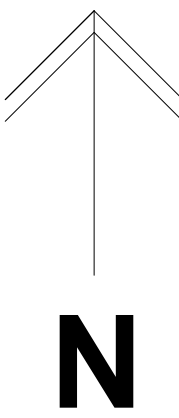

02 Location Plan
Scale 1:1250

STUDIO H78

ARCHITECTURAL DESIGN

Address: 2 Medlock Road Sheffield S13 9AY

Telephone: 07890261186

Email: michael@studioh78.com

Project

Unit 1, Netherfield Mills,
Calder Road, Dewsbury

Client

Mr Hassan Marden

Proposed Site and Location Plan

Scale	Date	Drawn	Checked
Various	16.11.24	MH	
Job No.	Category/Dwg No.	Revision	
1070	(90)001		

DESIGN