


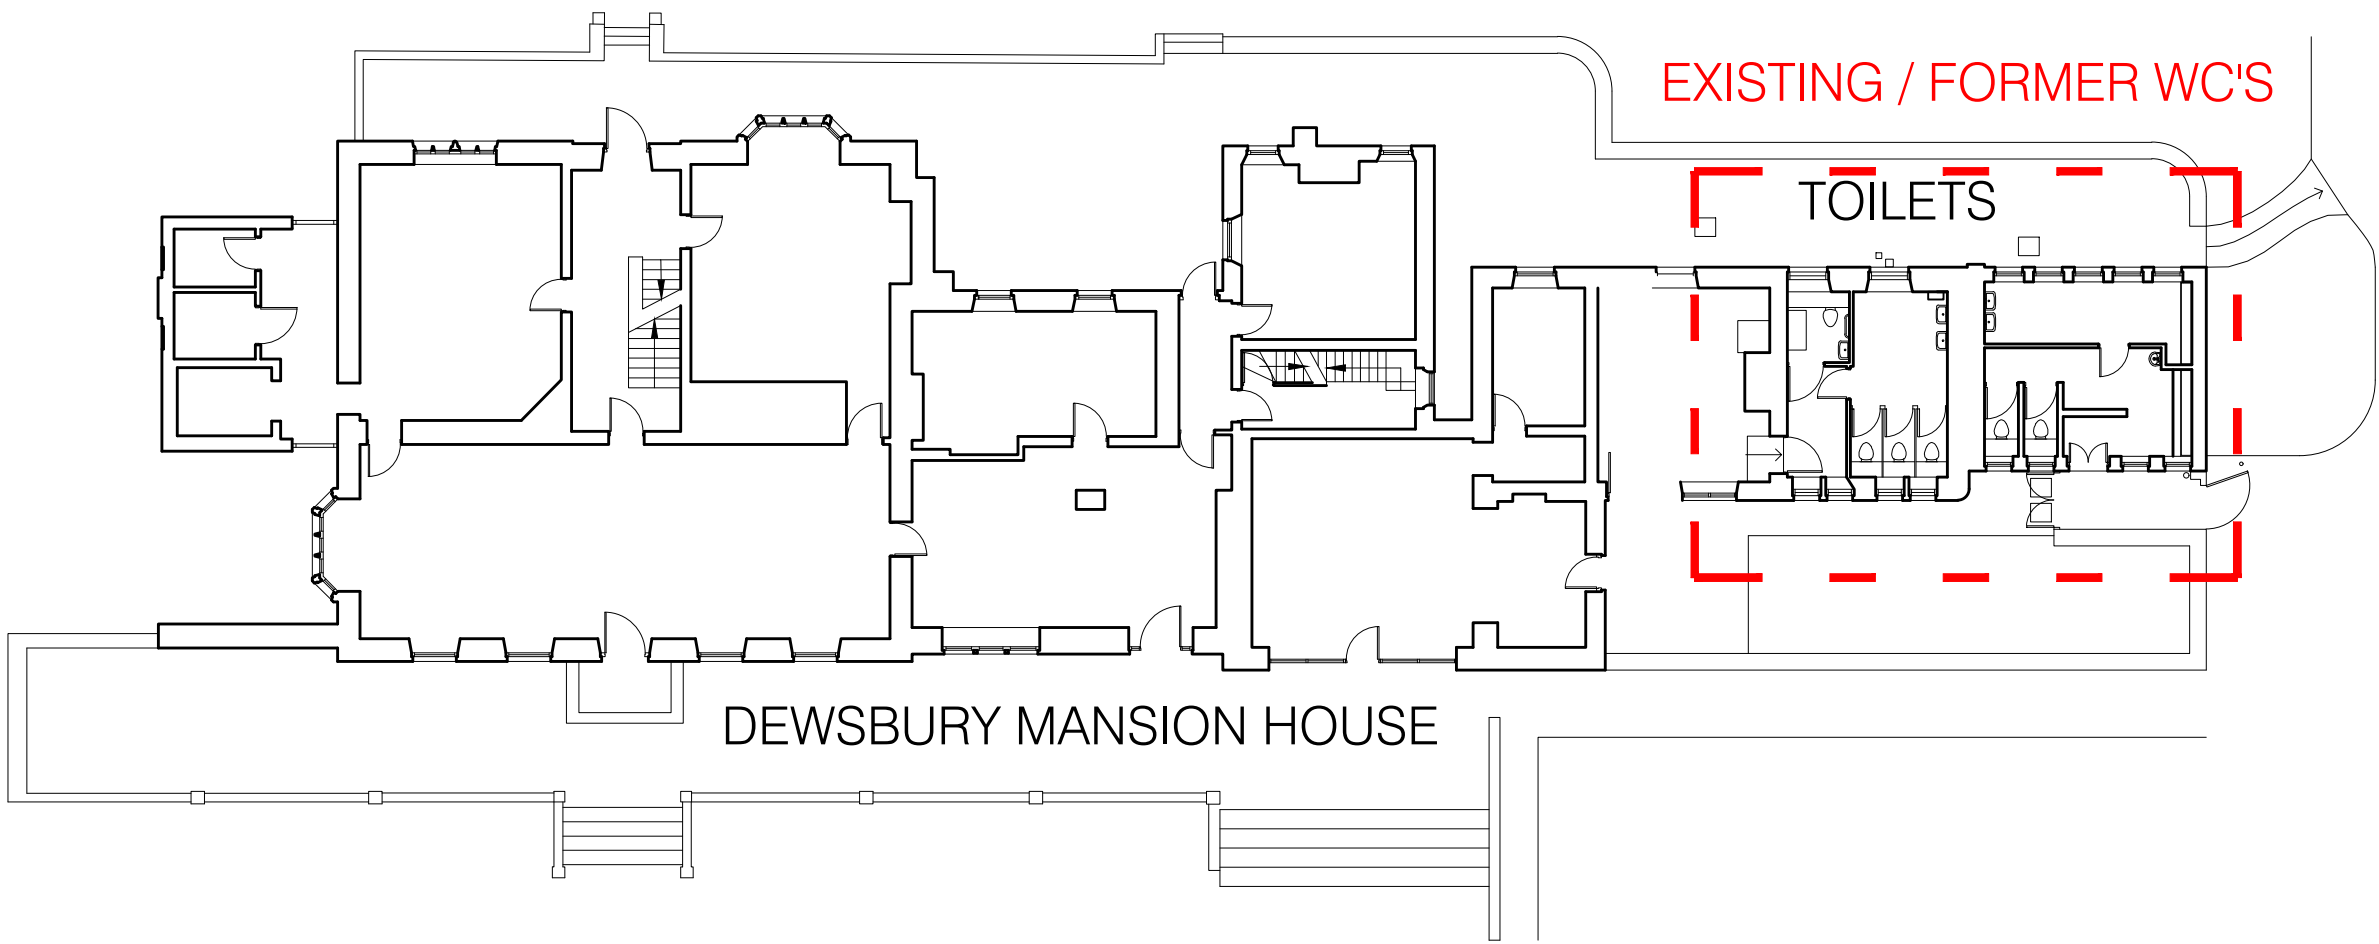
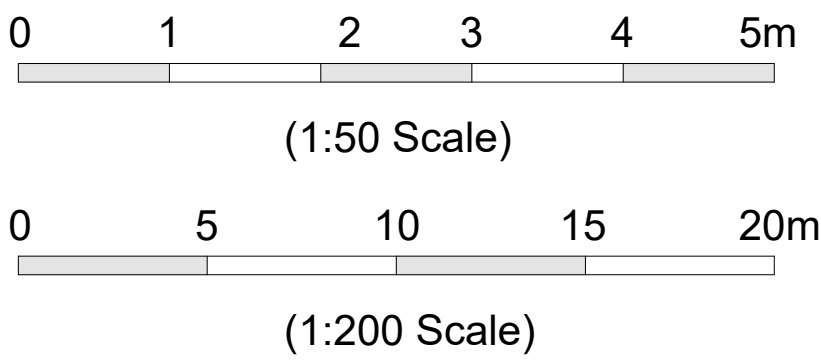


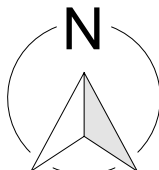


Existing Dewsbury Mansion House Ground Floor Plan
Scale 1:200

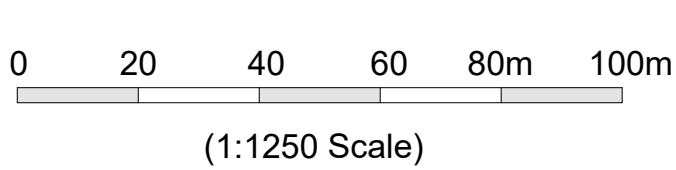


Dewsbury Mansion House,
Crow Nest Park,
Dewsbury,
West Yorkshire

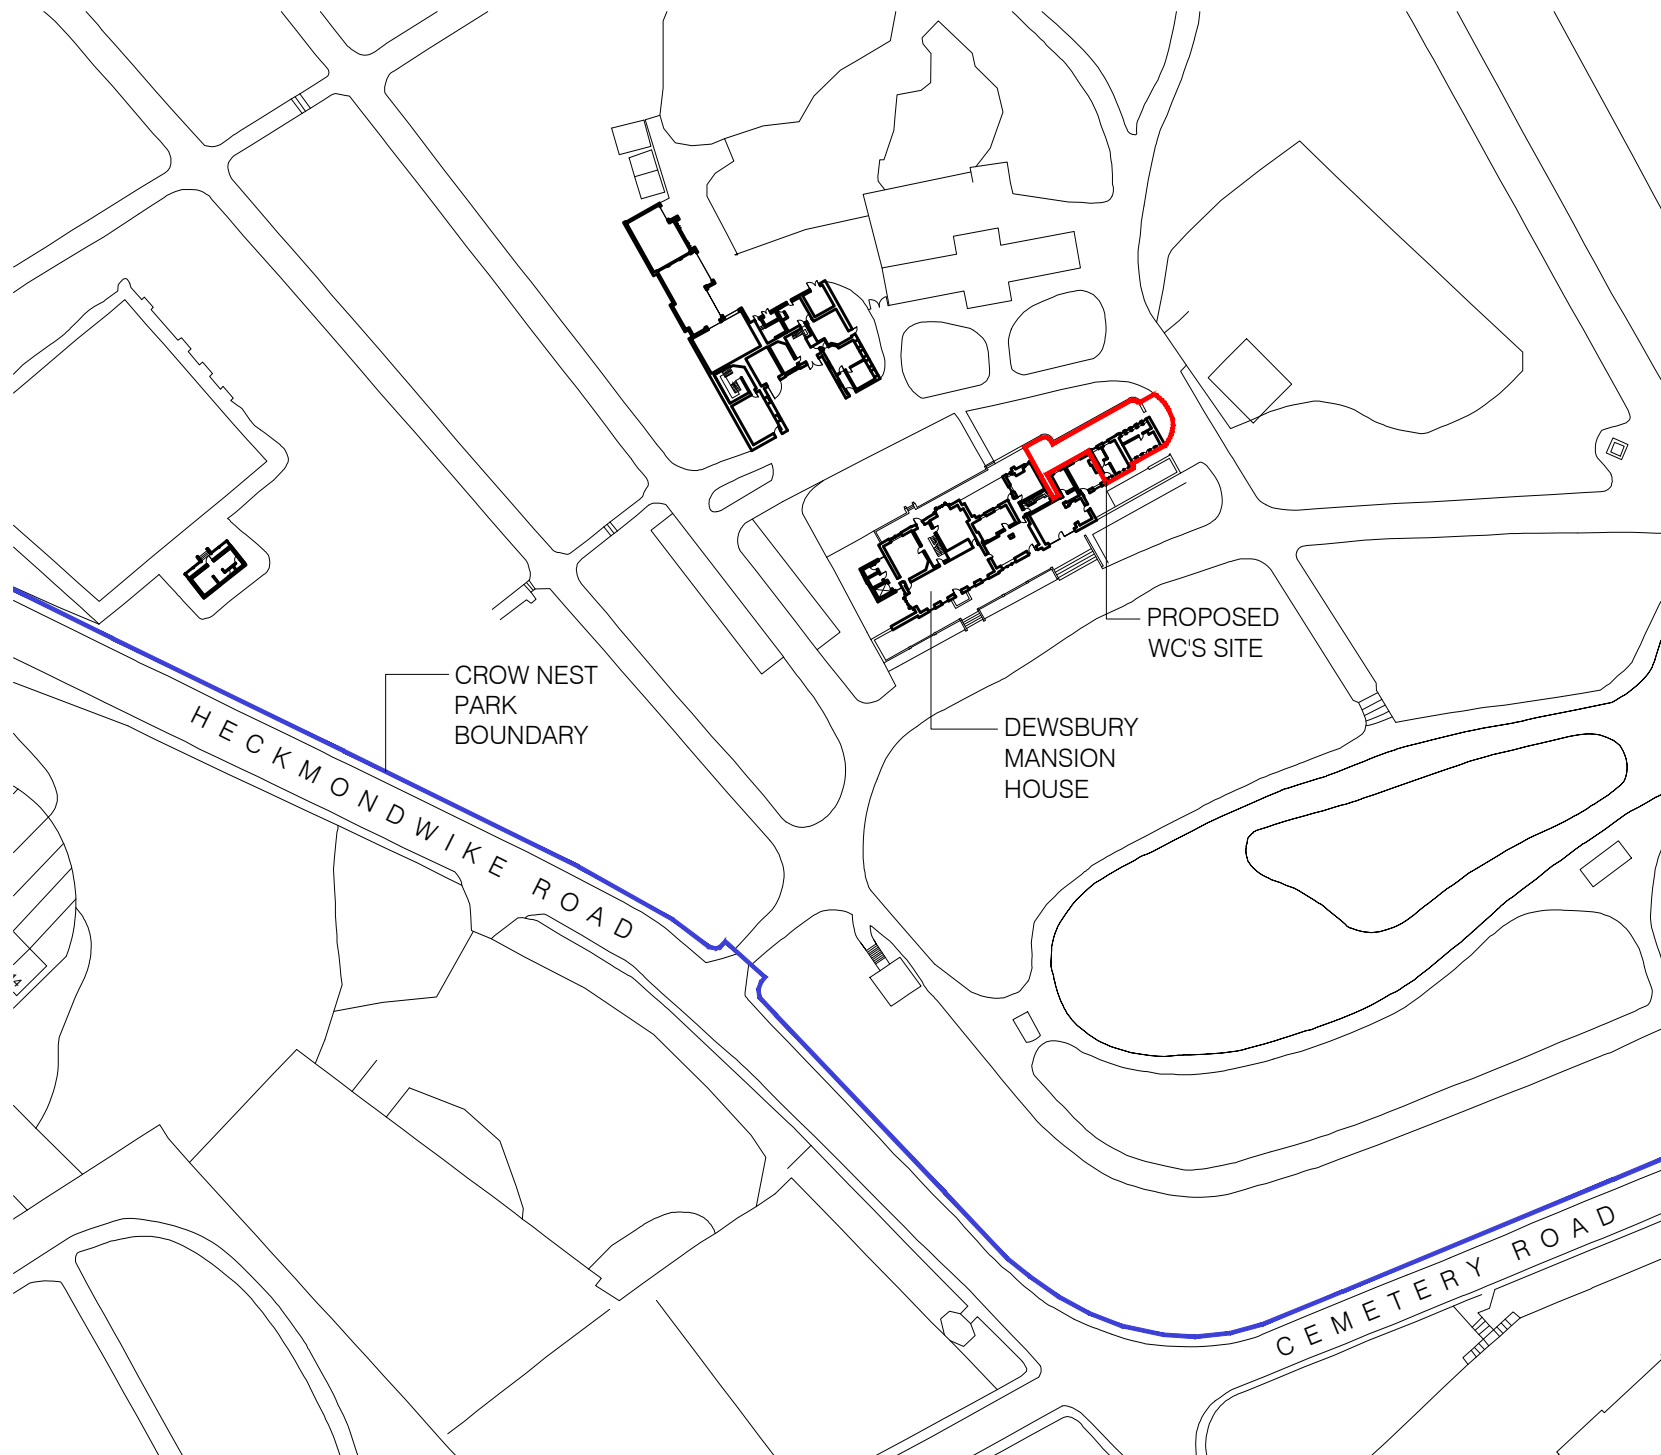

Location Plan
Scale 1:1250

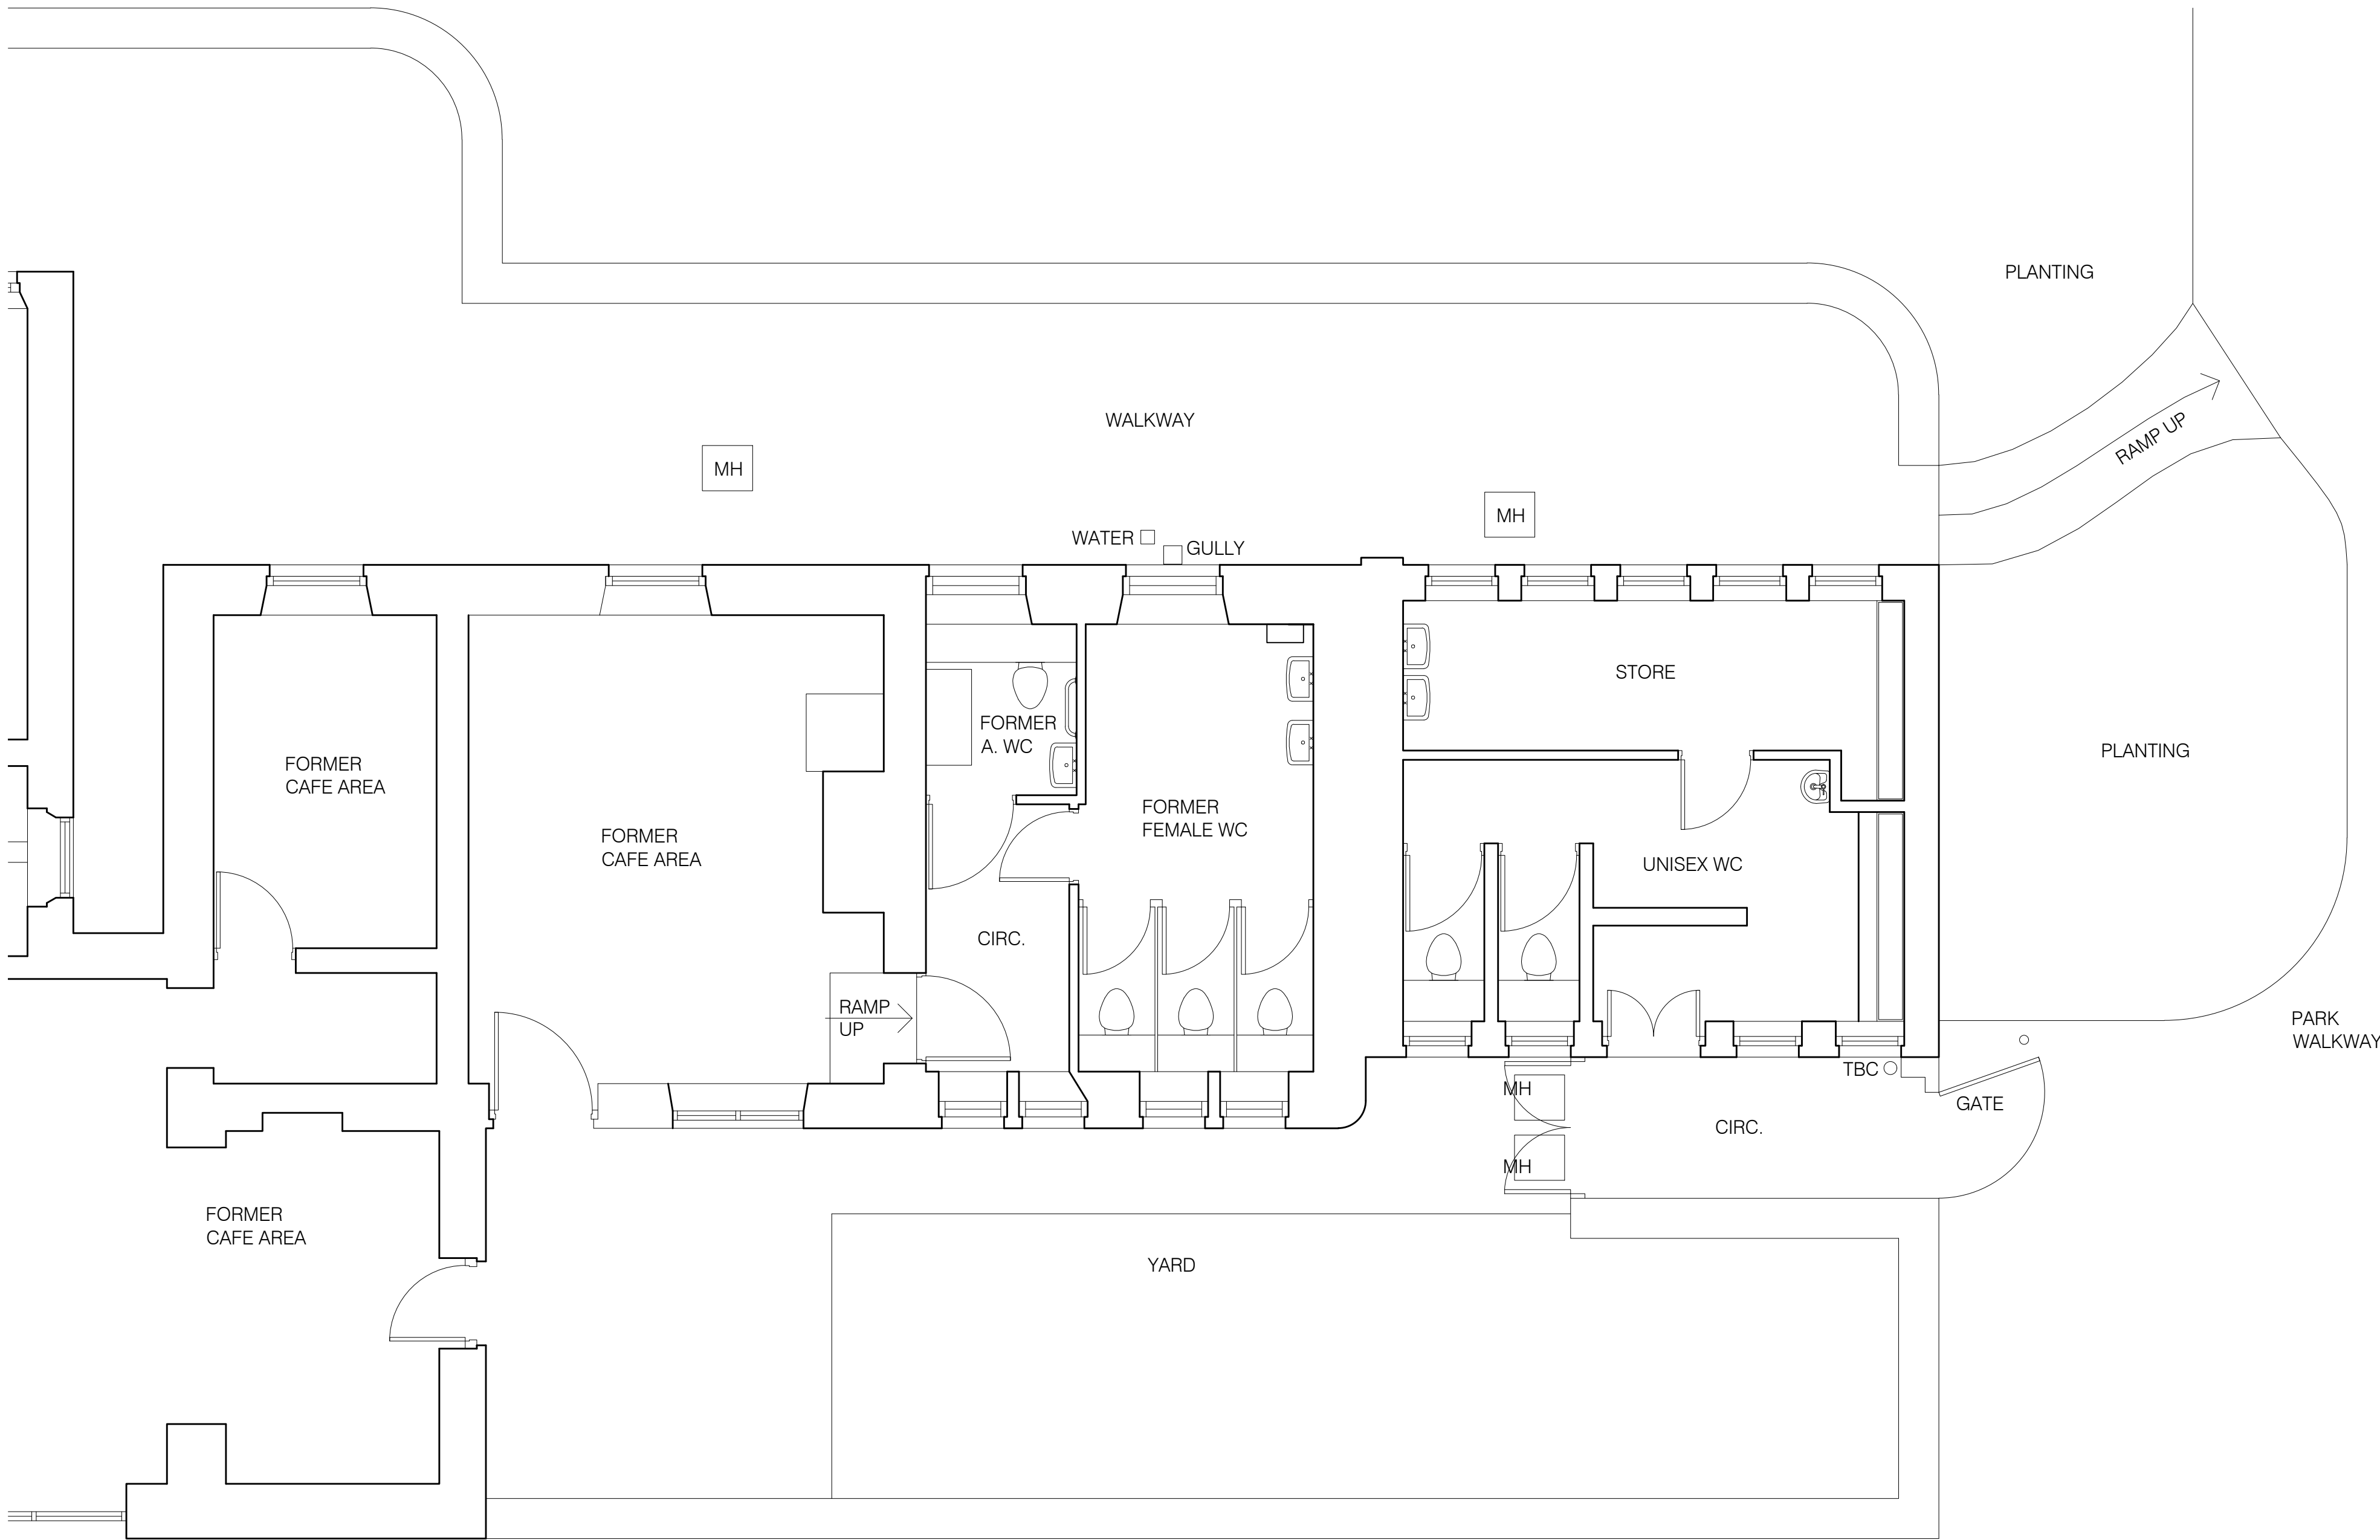

Existing Toilets Plan
Scale 1:50

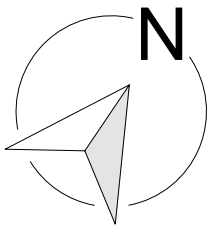

ALL DIMENSIONS TO BE
CHECKED ON SITE PRIOR TO
ANY CONSTRUCTION WORKS



Client

Kirklees Council

Project

Crow Nest Park Toilets

Drawing Title

Existing Floor Plans &
Location Plan

Drawn	Nov'24	Checked	
Project Number	CLA650020	Issue Status	PLANNING
Drawing Number	P1	Revision	Scale
			as shown
			A1

Cad Ref: s:\timemaster\hdd\060020\c\drawings\planning - crow nest park toilets - 21.11.2024
This drawing is to be read in conjunction with all other drawings and contract documents issued. All dimensions must be checked and verified on site before commencing any works.
This drawing is copyright and remains the property of Kirklees Council.