




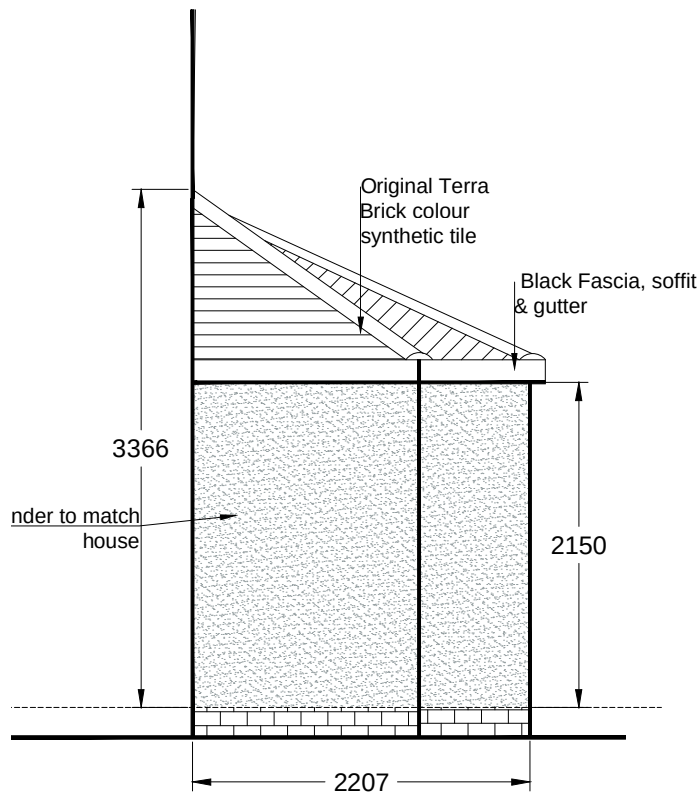


Proposed Left Elevation - 1:50

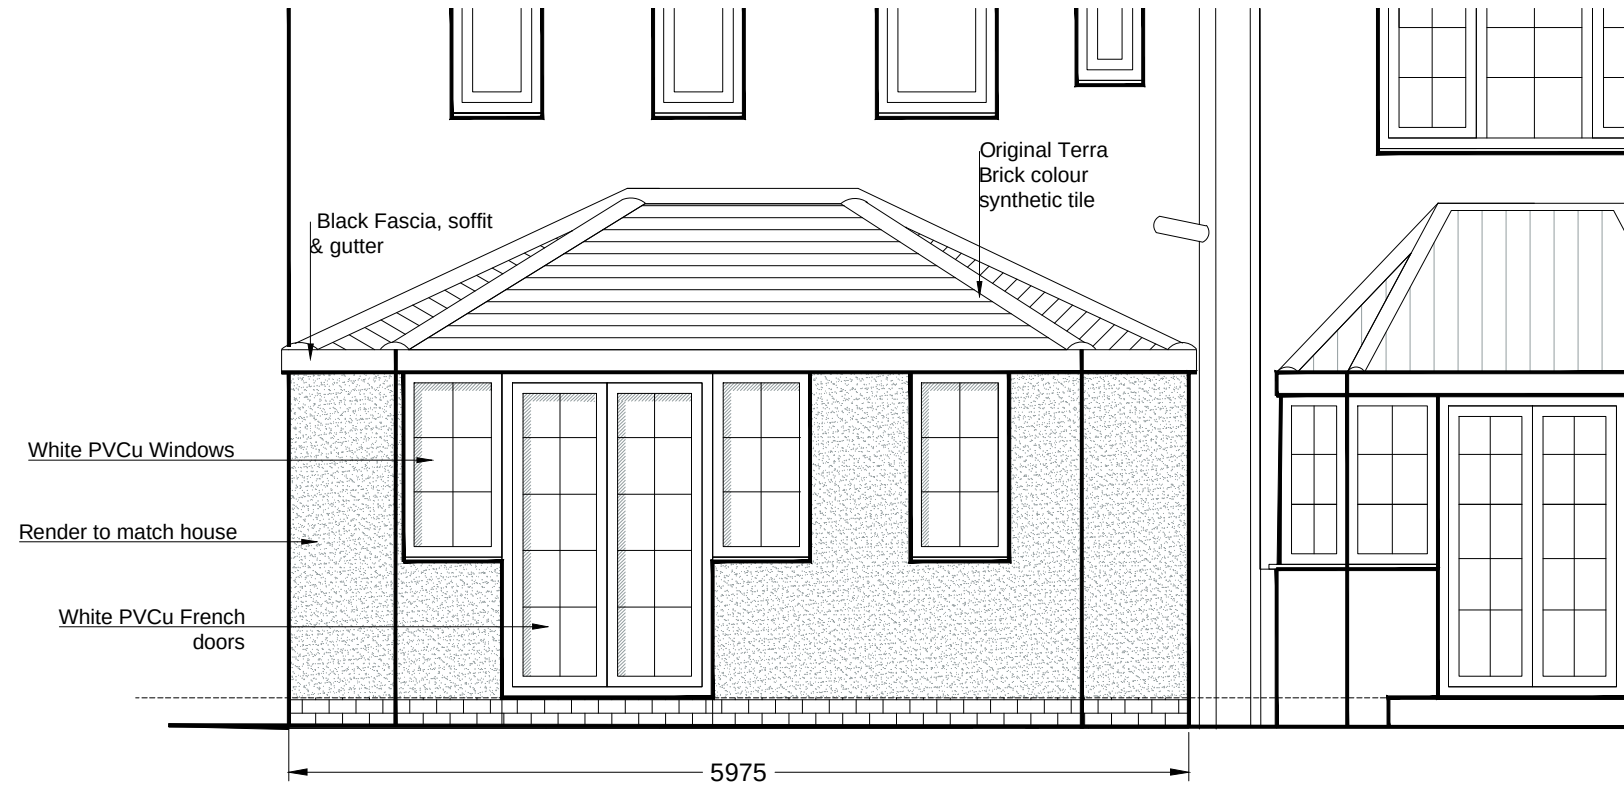

Proposed Rear Elevation - 1:50

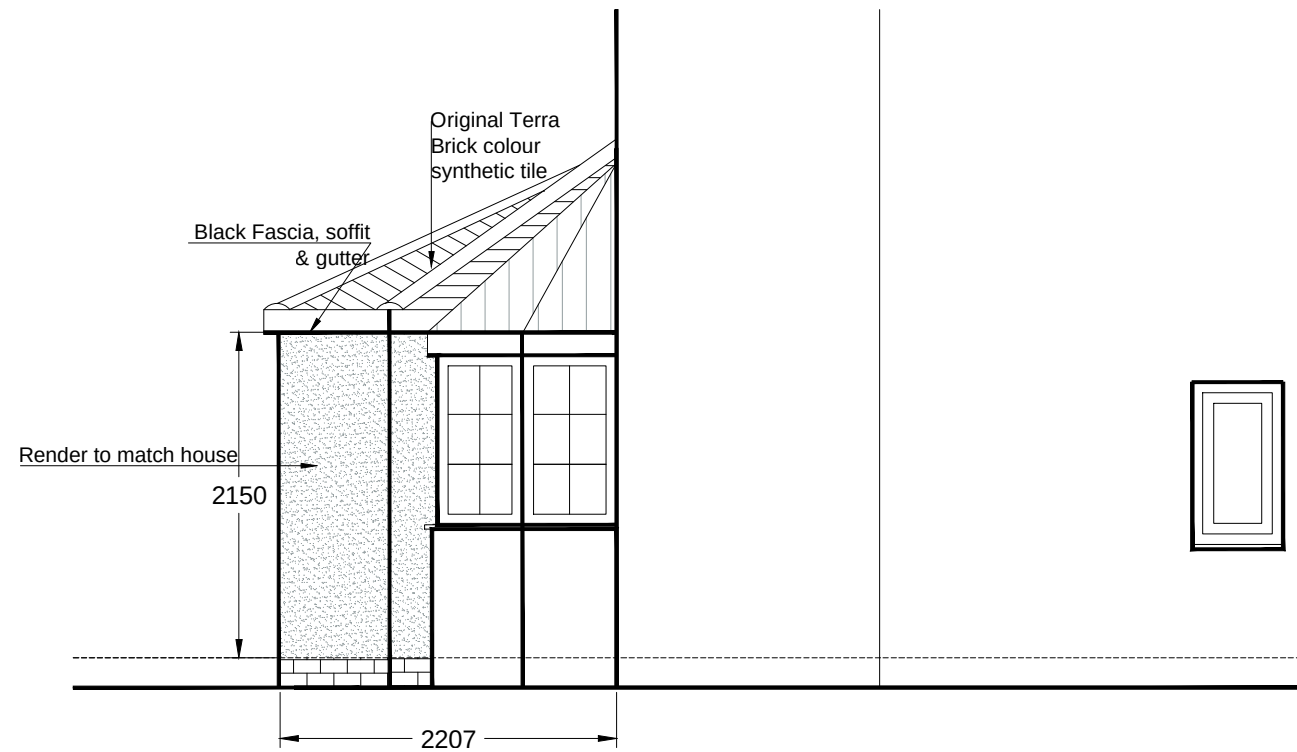

Proposed Right Elevation - 1:50

 

All dimensions to be checked on site.
Do not scale from this drawing, work to figured dimensions only.
Any omissions or discrepancies shall be reported to Orion windows

Notes:

REV:	DESCRIPTION:	BY:	DATE:
STATUS:			



West Yorkshire windows
Unit 8 Headway Business Park,
Denby Dale Rd,
Wakefield
WF2 7AZ

0800 026 4455

CLIENT:	Mr & Mrs Clark 587 Bradford road Huddesfield HD2 2LA
DESIGNER:	ANDY MACLENNAN West Yorkshire Windows

SITE:				587 Bradford Road HD2 2LA	
TITLE: PROPOSED					
SCALE AT A3: 1:50		DATE: 28/11/24	DRAWN: AM		CHECKED: AM
PROJECT NO:		DRAWING NO: A3/ 28.11.24		REVISION: B	