


GENERAL NOTES


THIS GENERAL ARRANGEMENT DRAWING HAS BEEN PREPARED FROM MEASURED SURVEY NOTES AND ORDNANCE SURVEY INFORMATION. THIS DRAWING IS PURELY FOR INFORMATION PURPOSES ONLY.

DO NOT SCALE FROM THIS DRAWING AND USE THE FIGURED DIMENSIONS ONLY. ALL FIGURED DIMENSIONS ARE TO BE CHECKED AND VERIFIED ON SITE PRIOR TO COMMENCEMENT OF ANY WORKS AND THE DESIGNER IS TO BE NOTIFIED OF ANY DISCREPANCIES IMMEDIATELY.

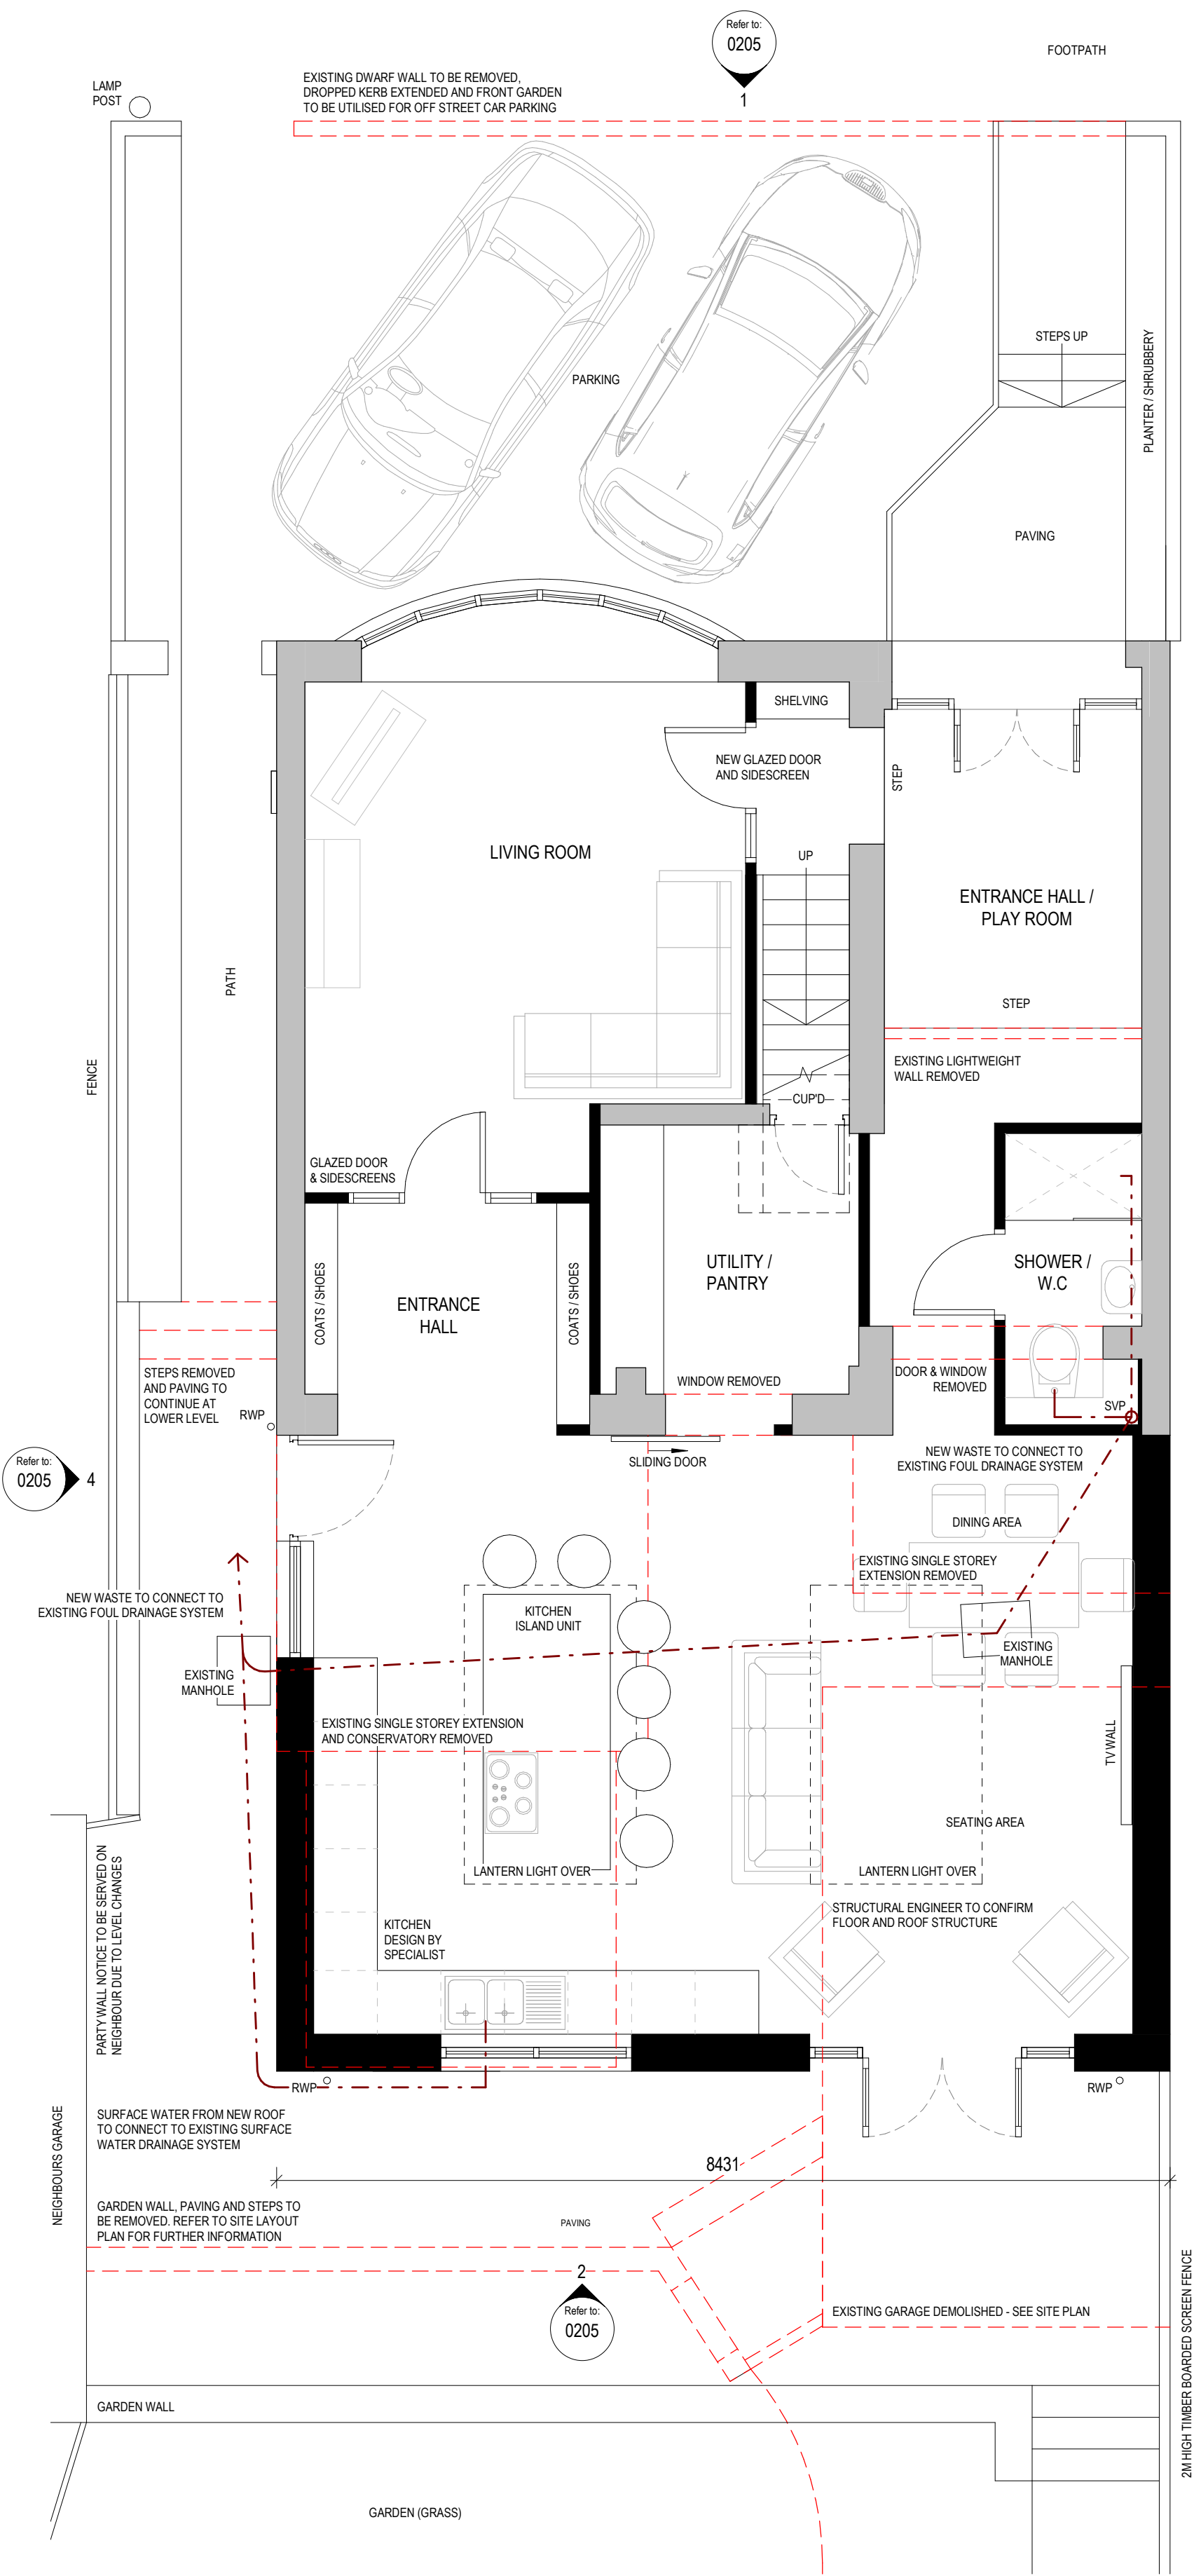


GROUND FLOOR PLAN

1 : 50

 


ELEVATION 1

1 : 100

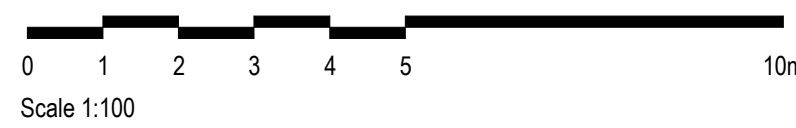

ELEVATION 2

1 : 100

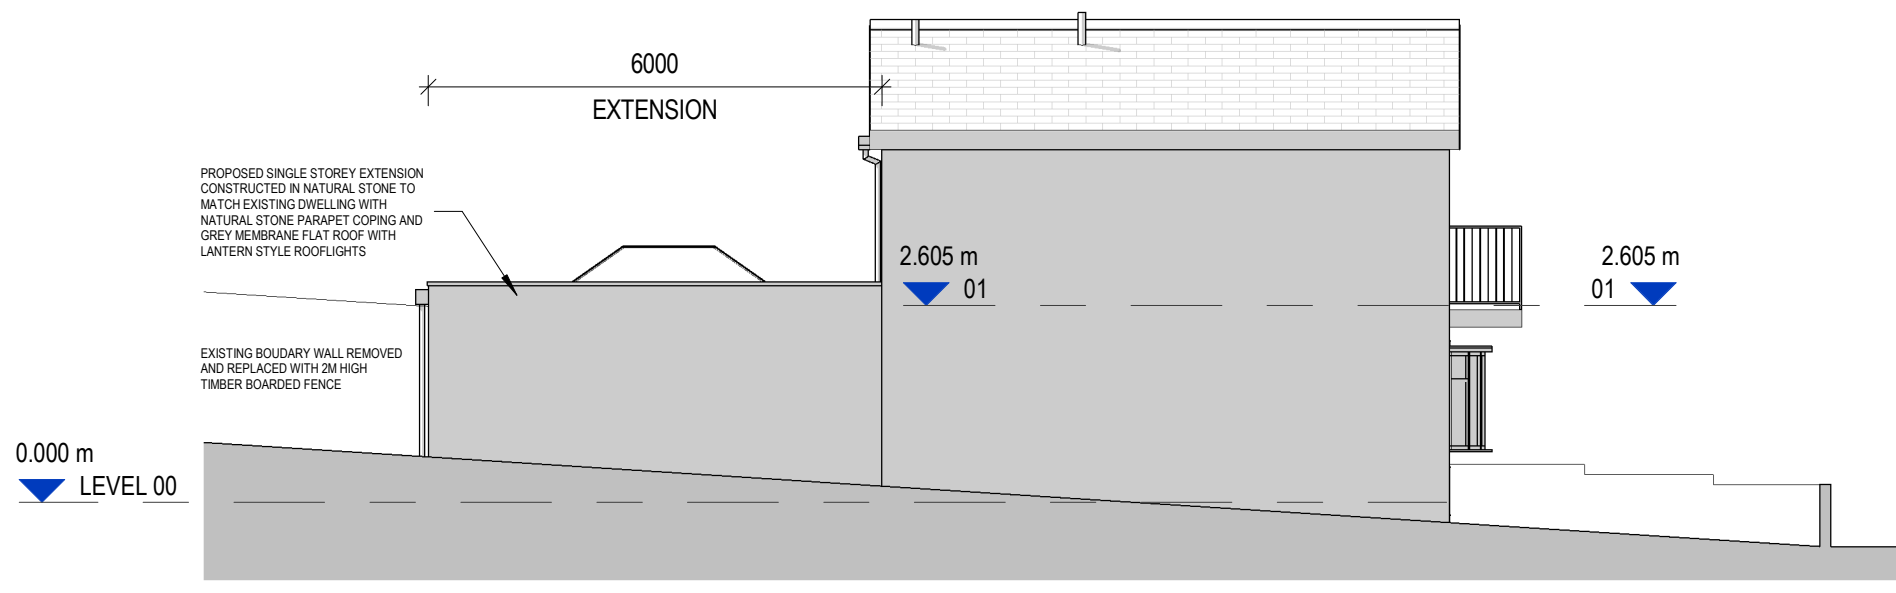


ELEVATION 3

1 : 100




ELEVATION 4

1 : 100

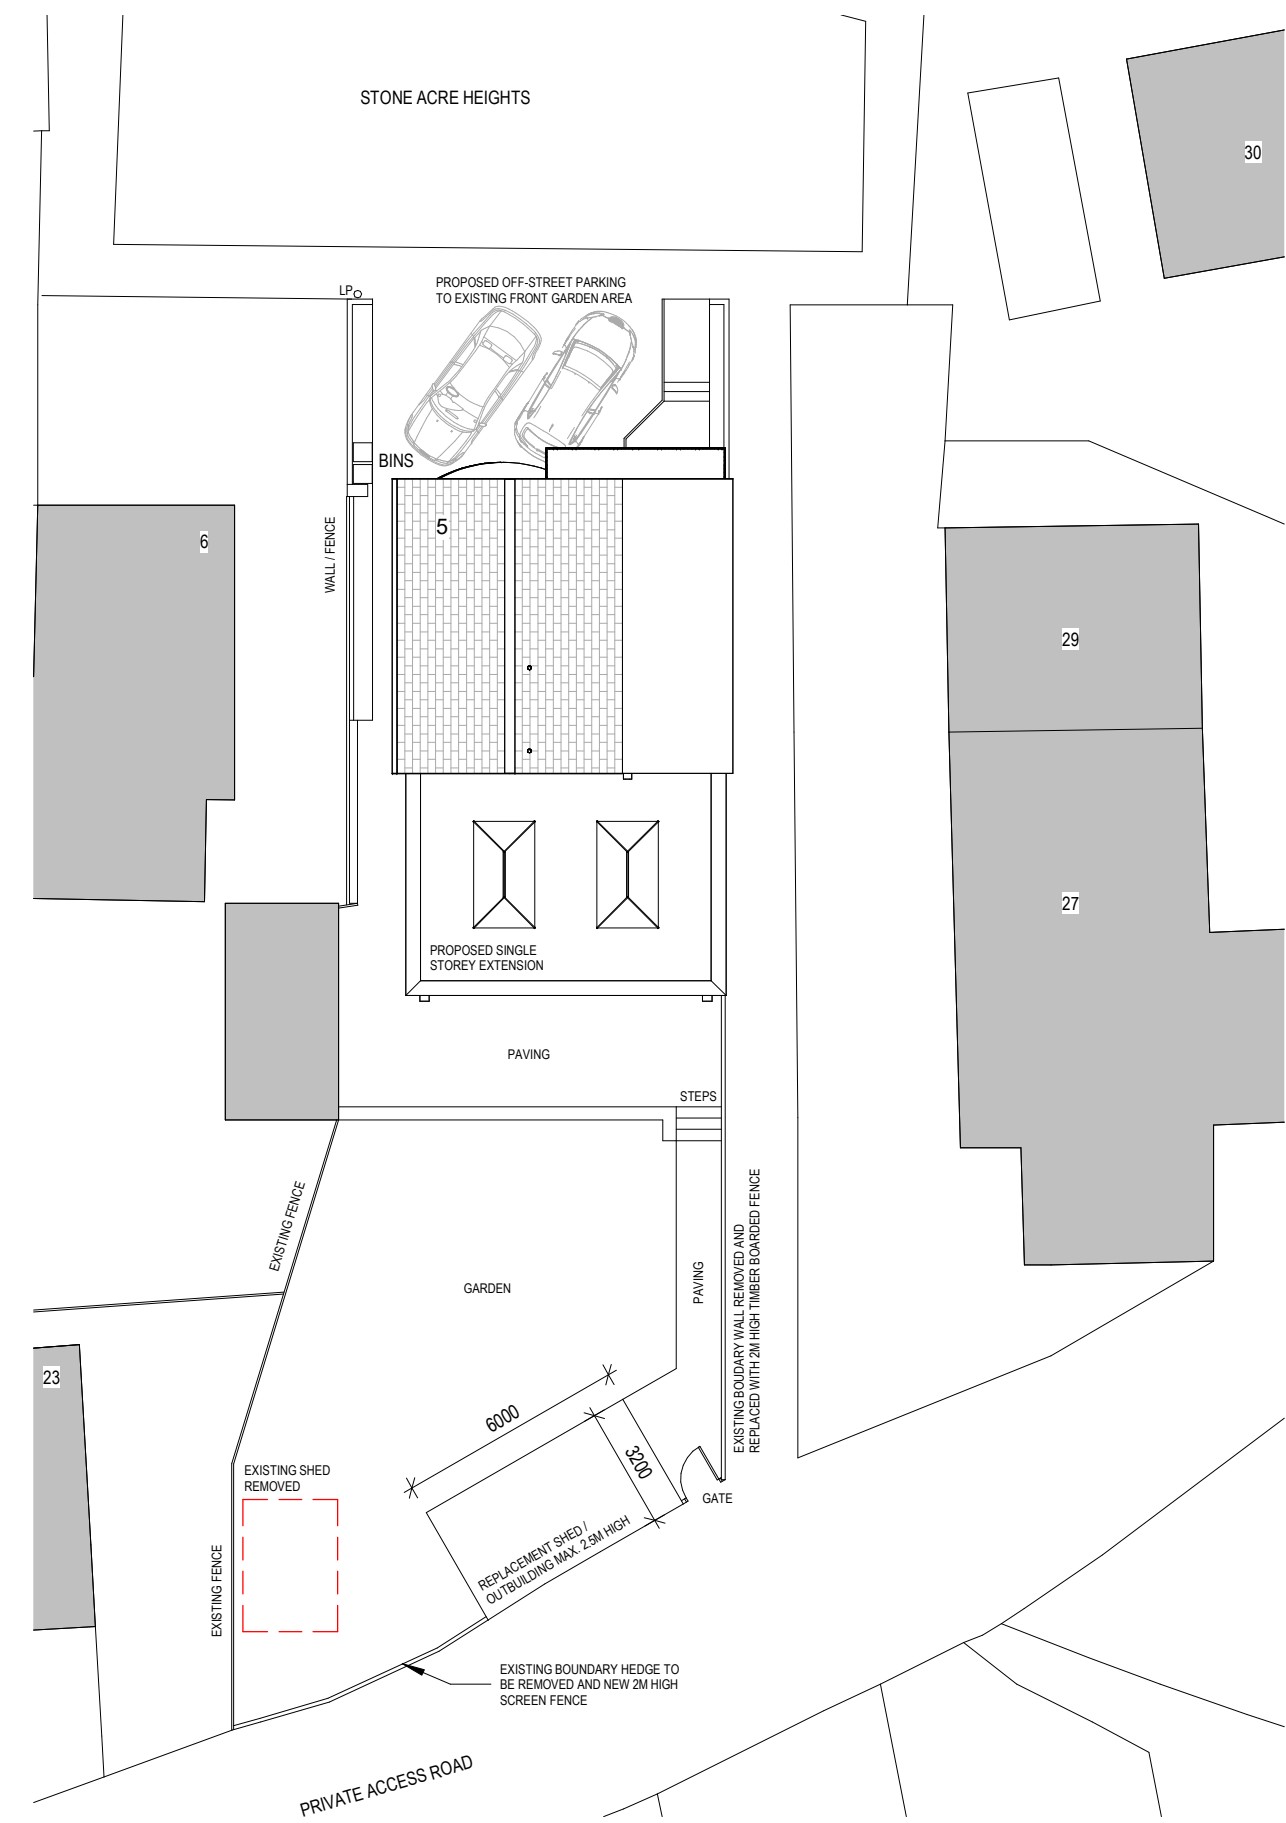

SITE BLOCK PLAN

1 : 200

 

|     |                                  |    |          |
|-----|----------------------------------|----|----------|
| P02 | CLIENT UPDATES                   | JH | 25.11.24 |
| P01 | FIRST ISSUE FOR REVIEW & COMMENT | JH | 05.11.24 |

| REVISION | DESCRIPTION | BY | DATE |
|----------|-------------|----|------|
|----------|-------------|----|------|

**Project:**  
PROPOSED SINGLE STOREY REAR EXTENSION

**Address:**  
5 STONE ACRE HEIGHTS,  
MELTHAM, HOLMFIRTH, HD9 4EF

**Client:**  
MS D TAYLOR & MR J HAMBY

**Drawing Title:**

GENERAL ARRANGEMENT AS PROPOSED FLOOR  
PLANS & ELEVATIONS

|                            |                                    |                         |
|----------------------------|------------------------------------|-------------------------|
| <b>Project No:</b><br>2406 | <b>Drawing No:</b><br>0205         | <b>Revision:</b><br>P02 |
| <b>Date:</b><br>16/10/24   | <b>Scale:</b><br>As indicated @ A1 | <b>Drawn By:</b><br>JH  |

**Drawing Status:** PRELIMINARY

This drawing has been prepared specifically for the purpose of obtaining Planning and/or Building Regulations Approval. Its suitability for other purposes without additional supplementary details and specifications cannot be guaranteed. Only figured dimensions are to be used and all stated dimensions are to be checked on site with any discrepancies being reported to the architectural consultant. This drawing together with the design is the property & copyright of the architectural consultant and must not be reproduced without prior permission.