




ARCHITECTURE | PLANNING | DESIGN

Malkin Farm
Brow Lane
Holmfirth
HD9 2RJ
07946872499
paul@paulmatthewsarchitectural.co.uk
www.paulmatthewsarchitectural.co.uk
Company Registration Number: 09898149 – Company
Registered in England and Wales
Project
Detached Garage (ancillary outbuilding) and
Alterations/Extensions to Dwelling at Weather Hill
House, Cartworth Moor, Holmfirth, HD9 2SE.
Client
Mr & Mrs M Fenton
Drawing Title/Issue
General Arrangement as Proposed
scale 1:100 date 12/2024 sheet size A1 dwg. no. 23PD/961/04a


Do not scale from drawing, use figured dimensions only.
All dimensions must be checked and verified on site prior to commencement of works and architect to be notified of any discrepancies.
The copyright for these drawings remains the property of Paul MatthewsArchitectural Ltd. They must not be reproduced in any way without prior written consent from the originator (Paul MatthewsArchitecturalLtd).

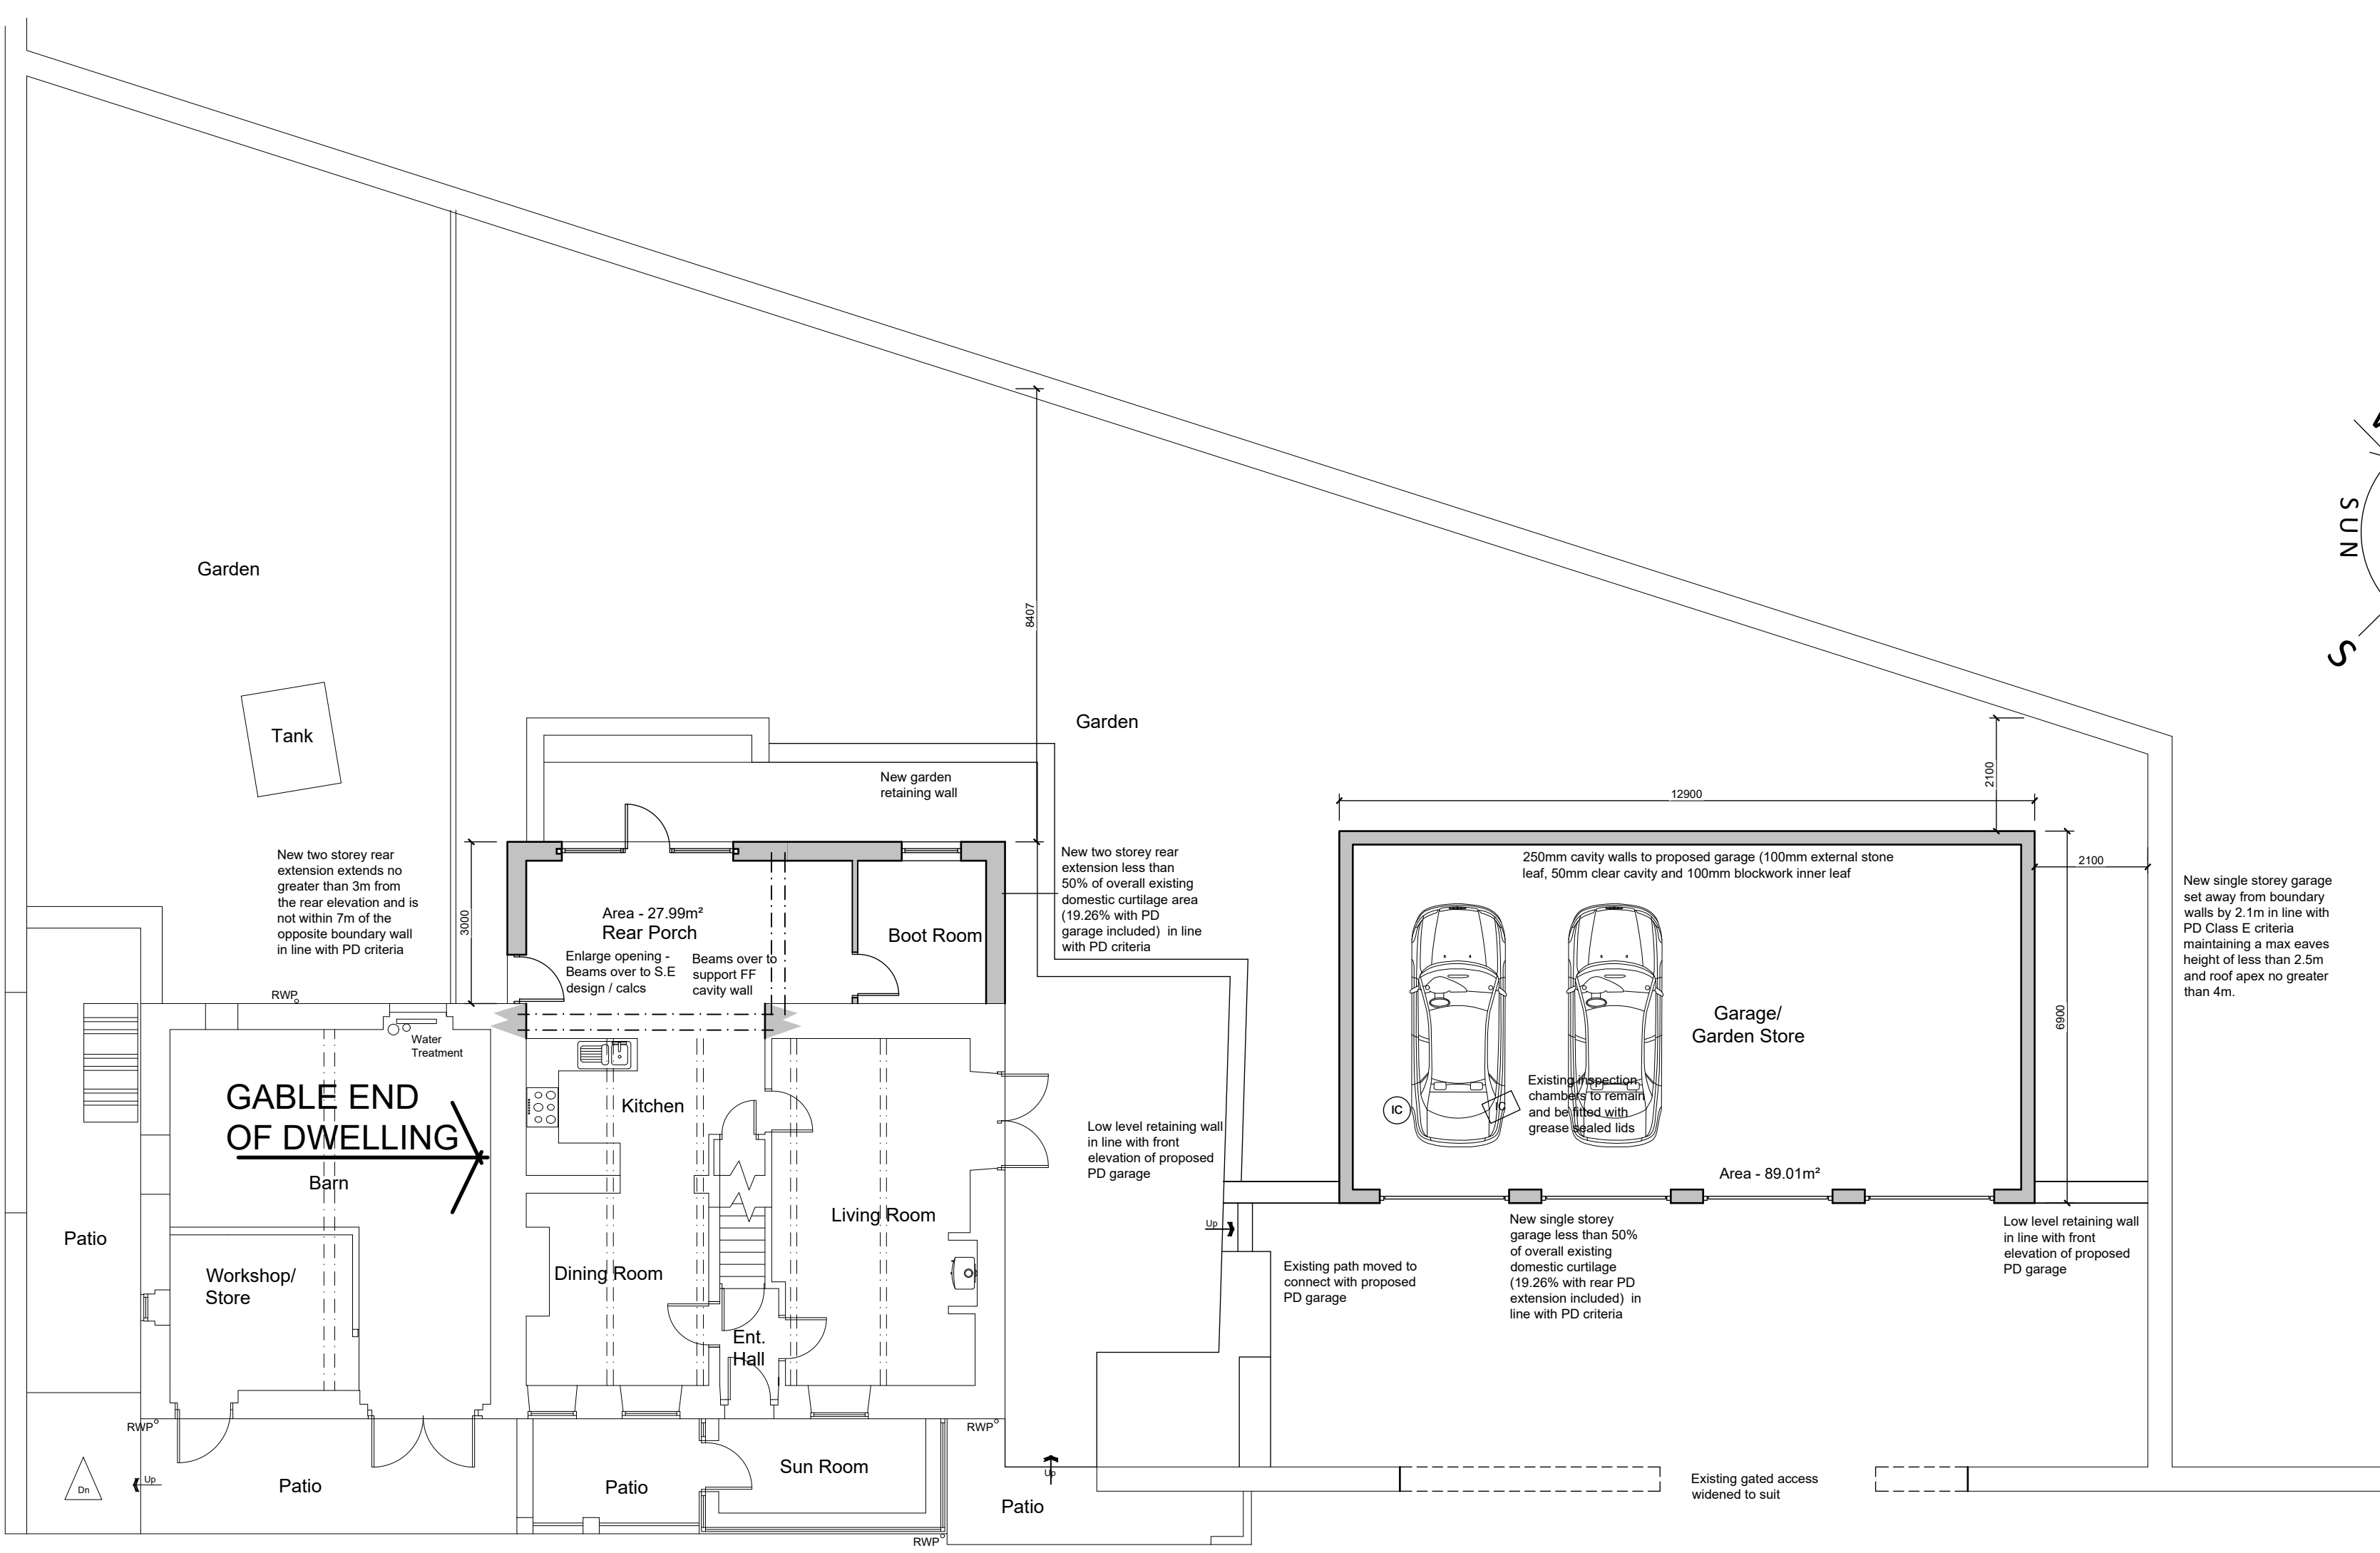

Ground Floor Plan

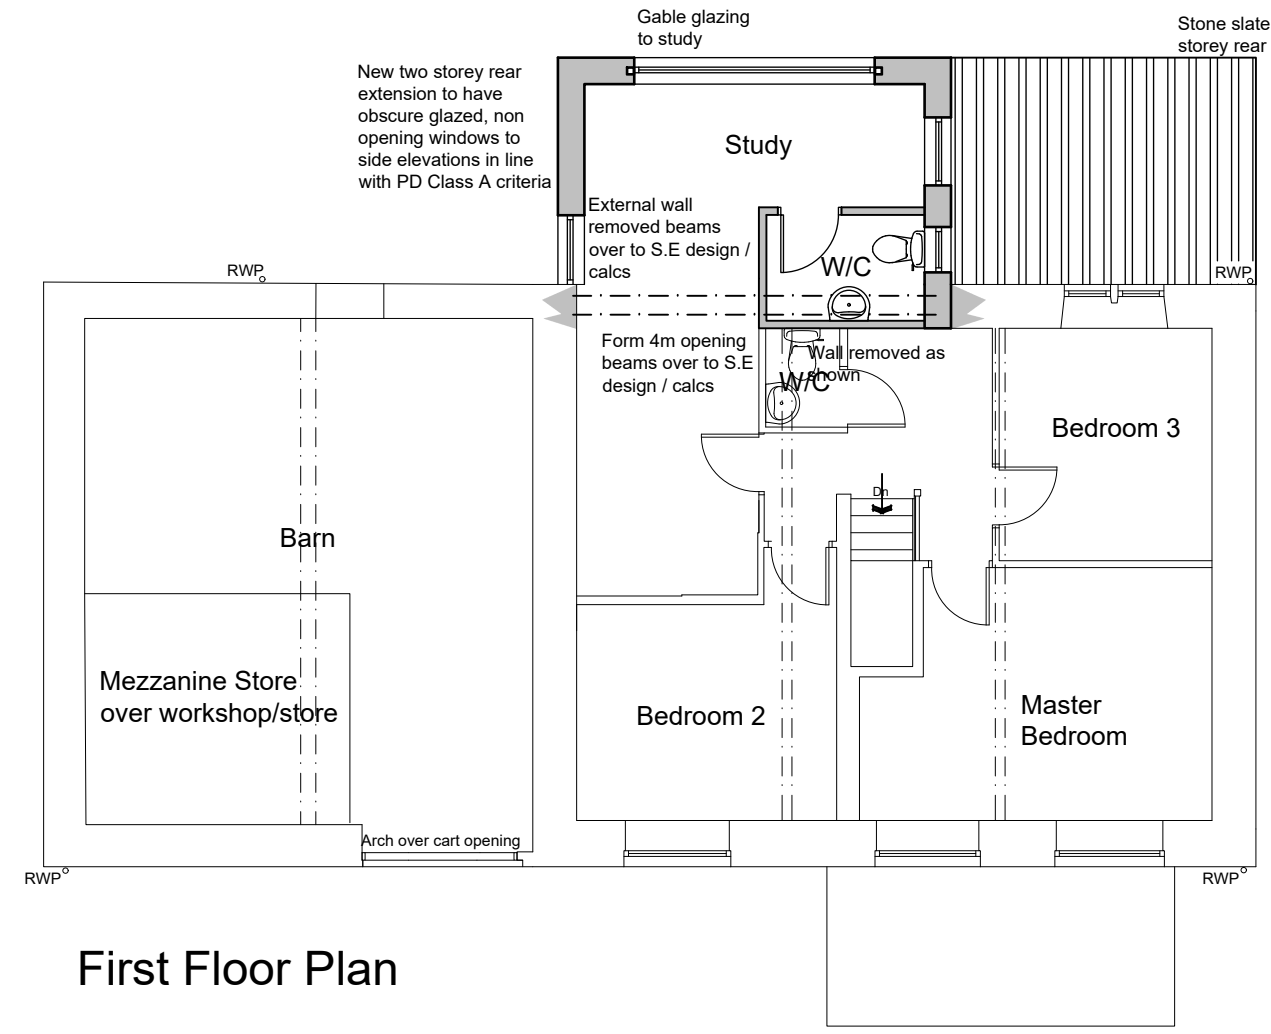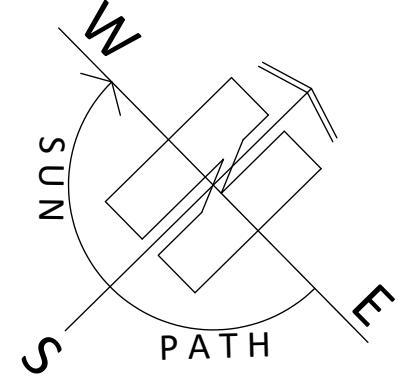


First Floor Plan

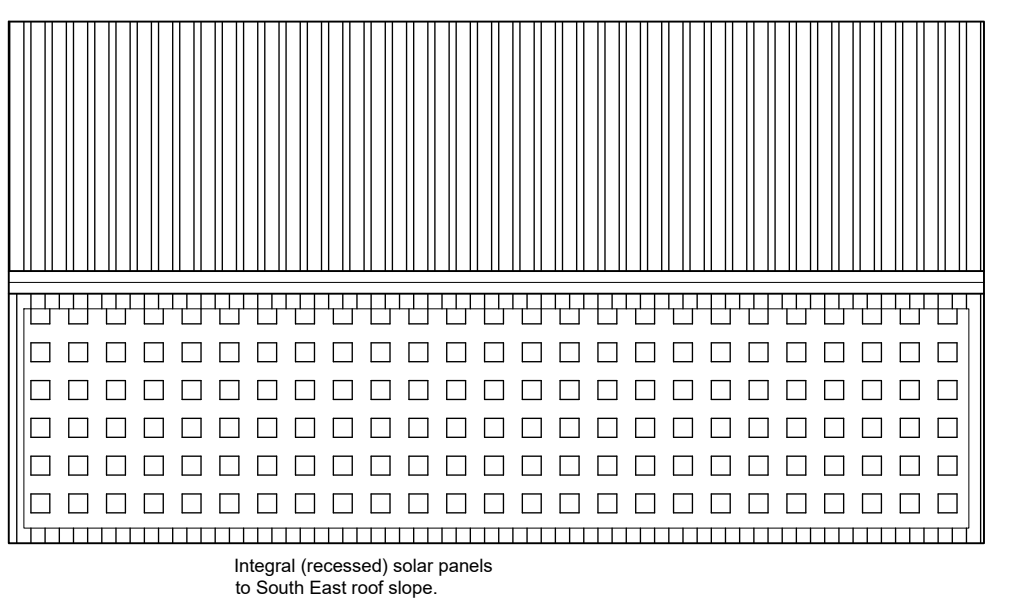


PRINCIPLE ELEVATION




South East Elevation

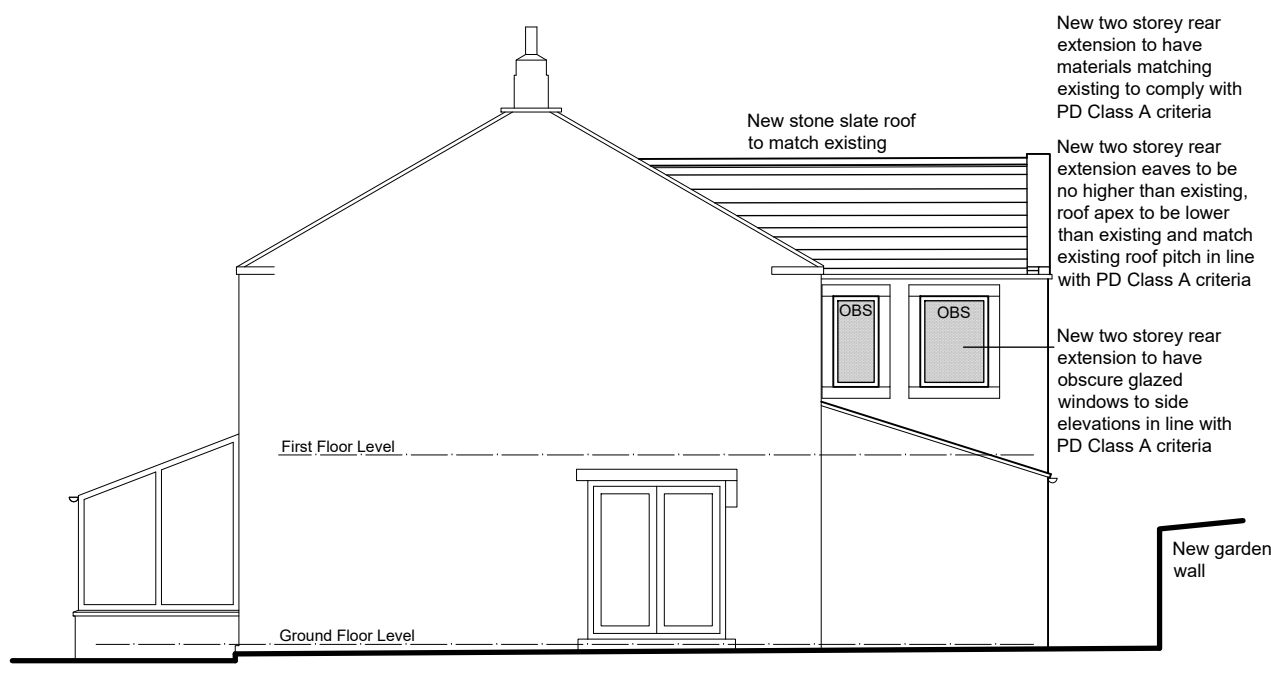

North East Elevation

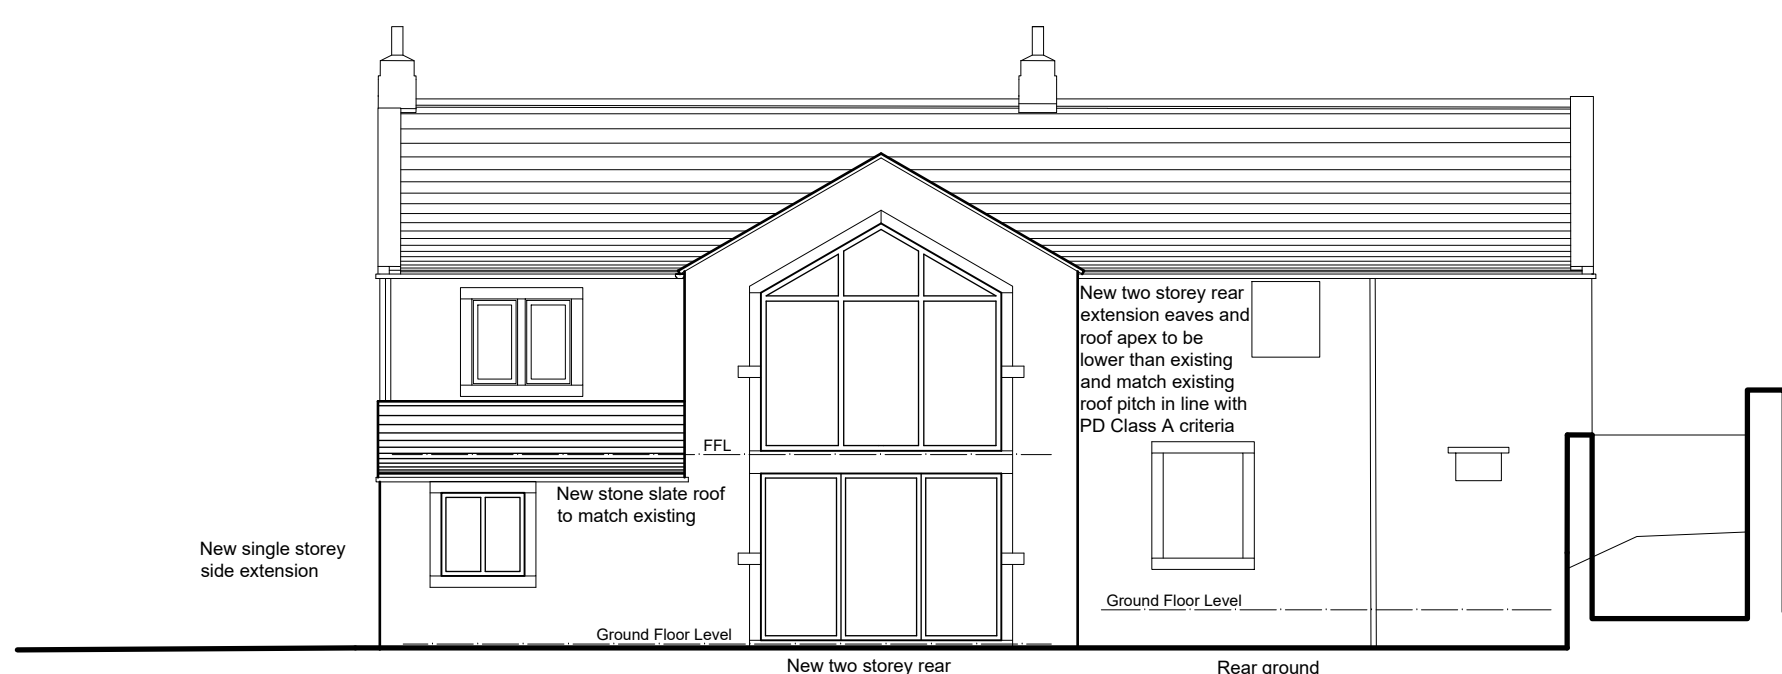

North West Elevation

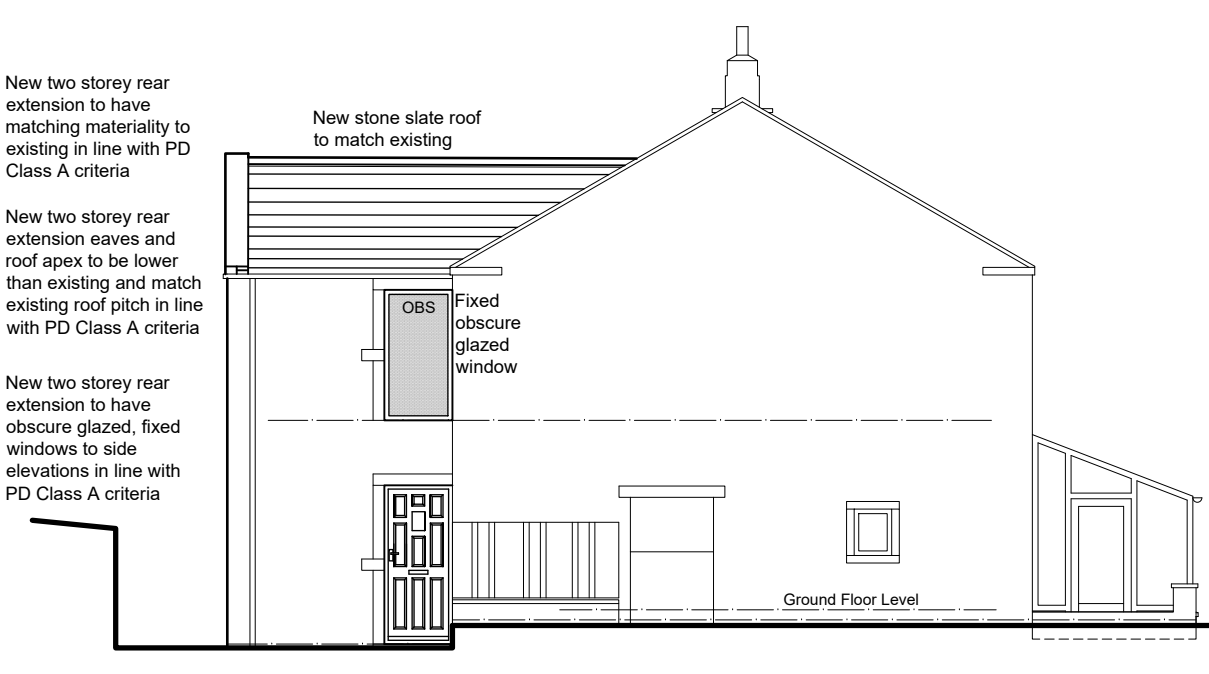

South West Elevation

