



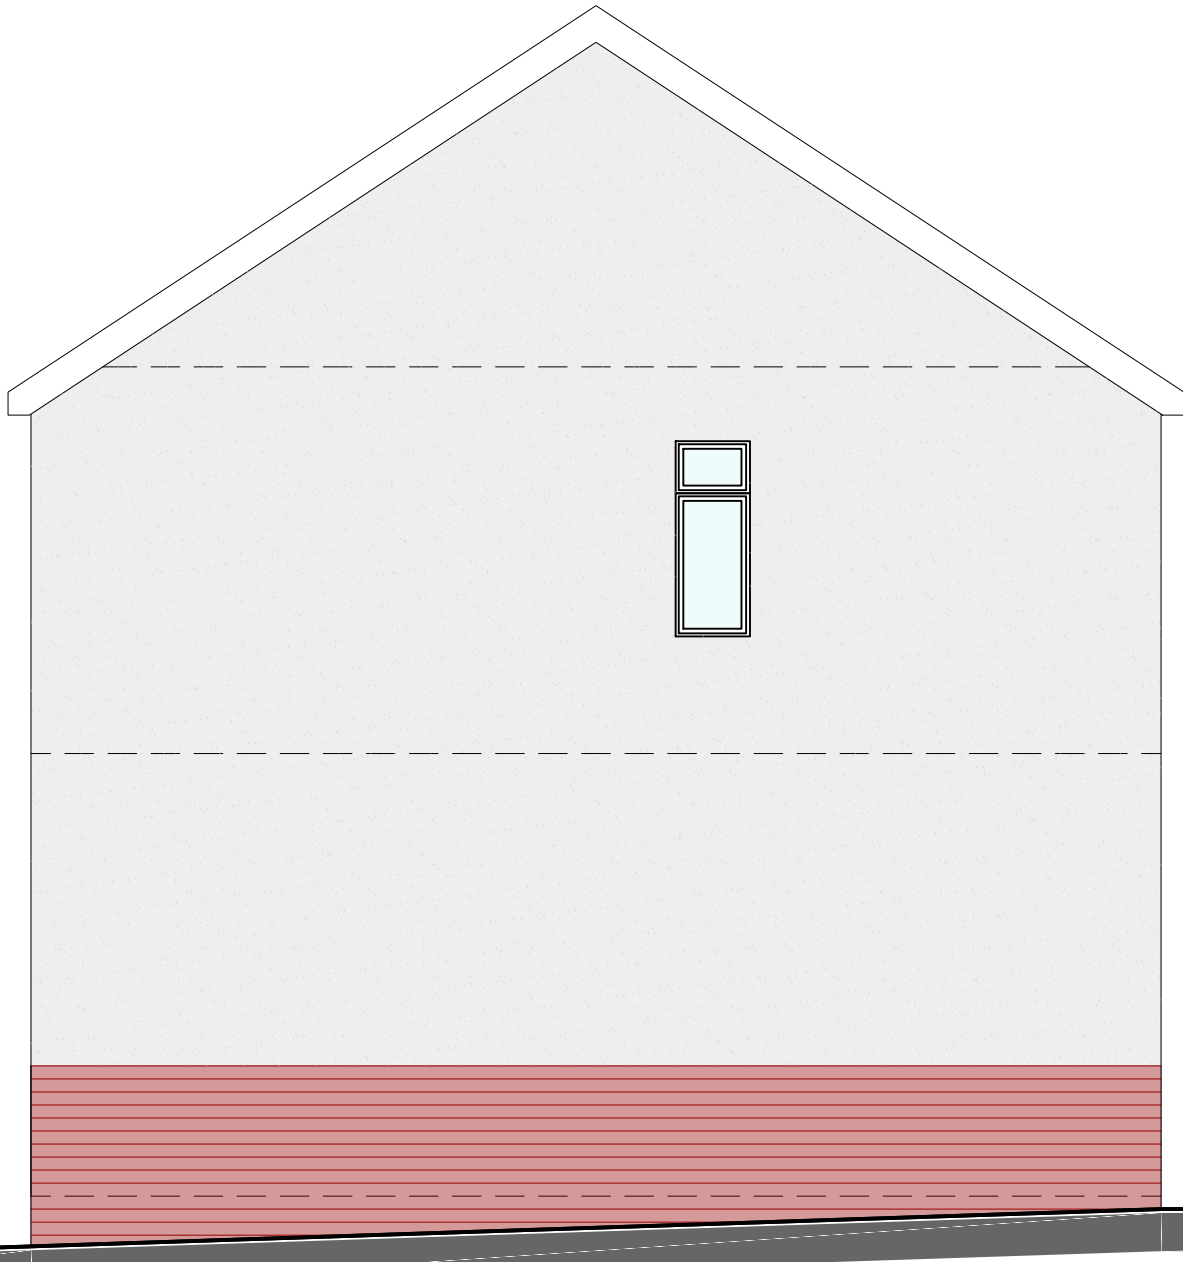


SOUTH ELEVATION
1:50

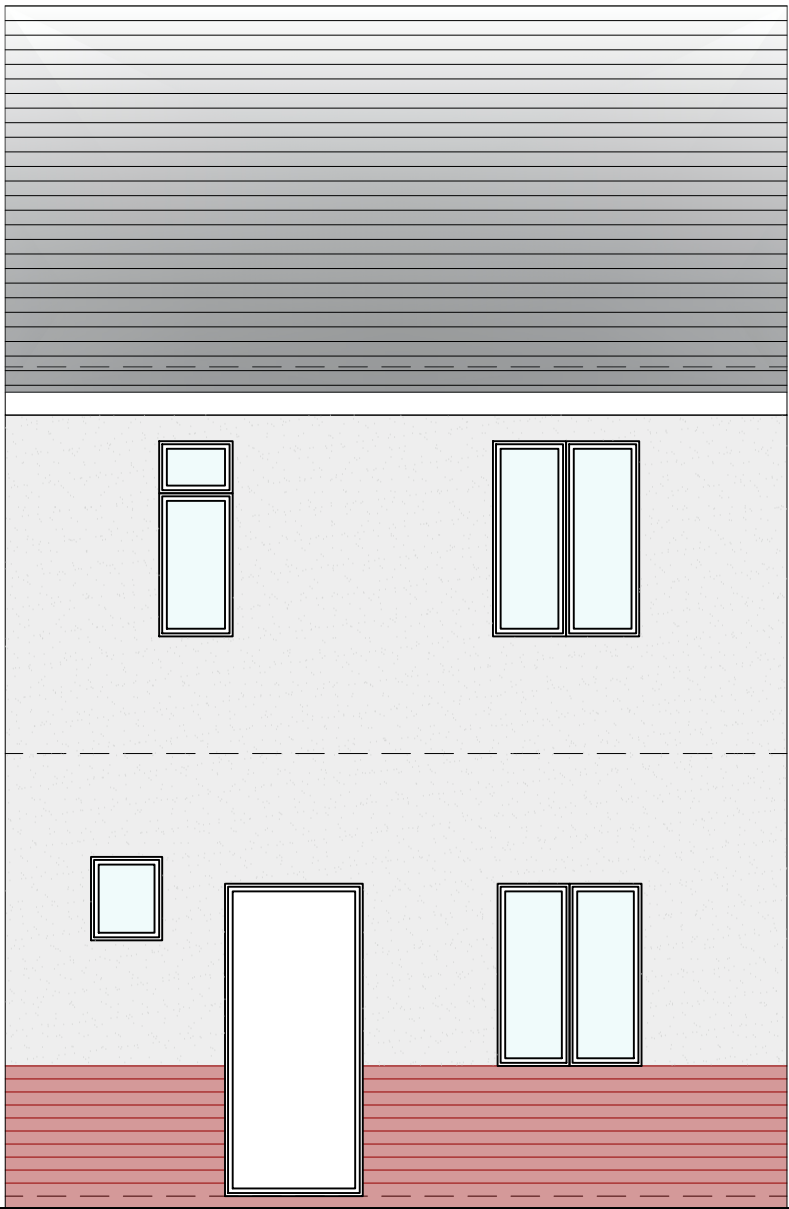


EAST ELEVATION
1:50



NORTH ELEVATION
1:50

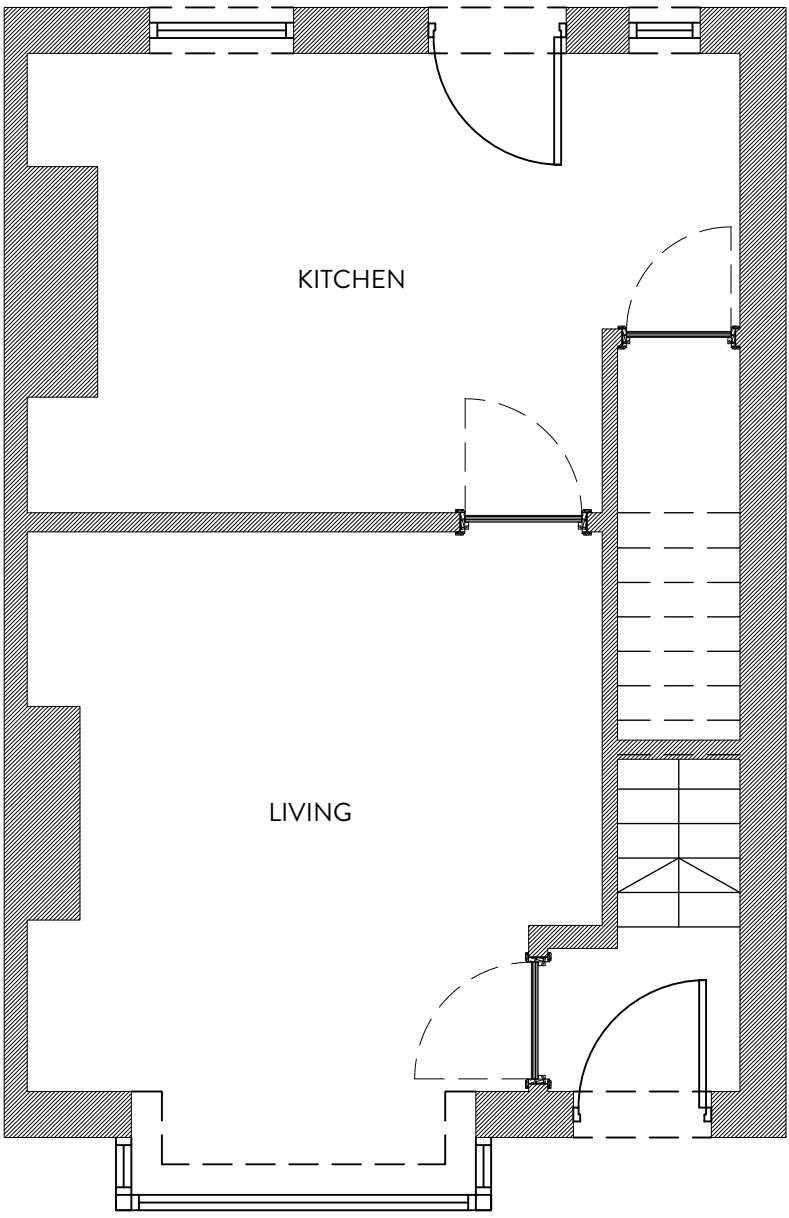

GROUND FLOOR PLAN
1:50

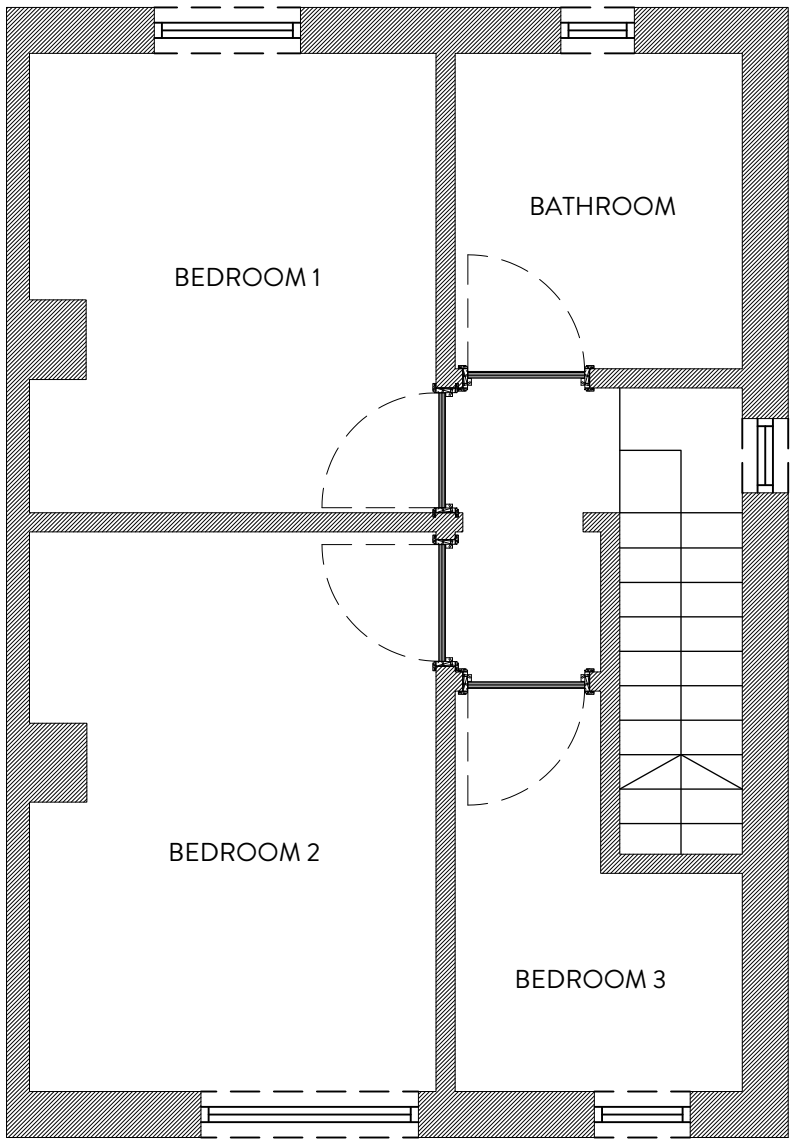

FIRST FLOOR PLAN
1:50

2021
NORTHERN
DESIGN AWARDS
FINALIST

2022

Best of Houzz
Service

BUILD

2021
Home Builder
Awards

BUILD

Architecture
Awards
2019

REVISION	DESCRIPTION	DATE	NOTES
-	-	-	-
-	-	-	-
-	-	-	-
-	-	-	-
-	-	-	-
-	-	-	-
-	-	-	-
-	-	-	-
-	-	-	-
-	-	-	-
-	-	-	-
-	-	-	-

STATUS PLANNING DRAWING	PROJECT TITLE 17, SHILLBANK LANE, MIRFIELD			
	DRAWING TITLE EXISTING GA			
	SCALE 1:50	DRAWN CF	CHECKED JH	PROJECT REFERENCE ODS_23/717
hello@orangedesignstudio.co.uk 59A, Huddersfield Road, Mirfield, WF14 8AA orangedesignstudio.co.uk 01924 650930		PAPER SIZE A1	DWG NUMBER (EX)001	DATE 20/06/23
		REVISION /		
		CLIENT JAKE SINCLAIR		
COPYRIGHT © ORANGE DESIGN STUDIO LIMITED				