



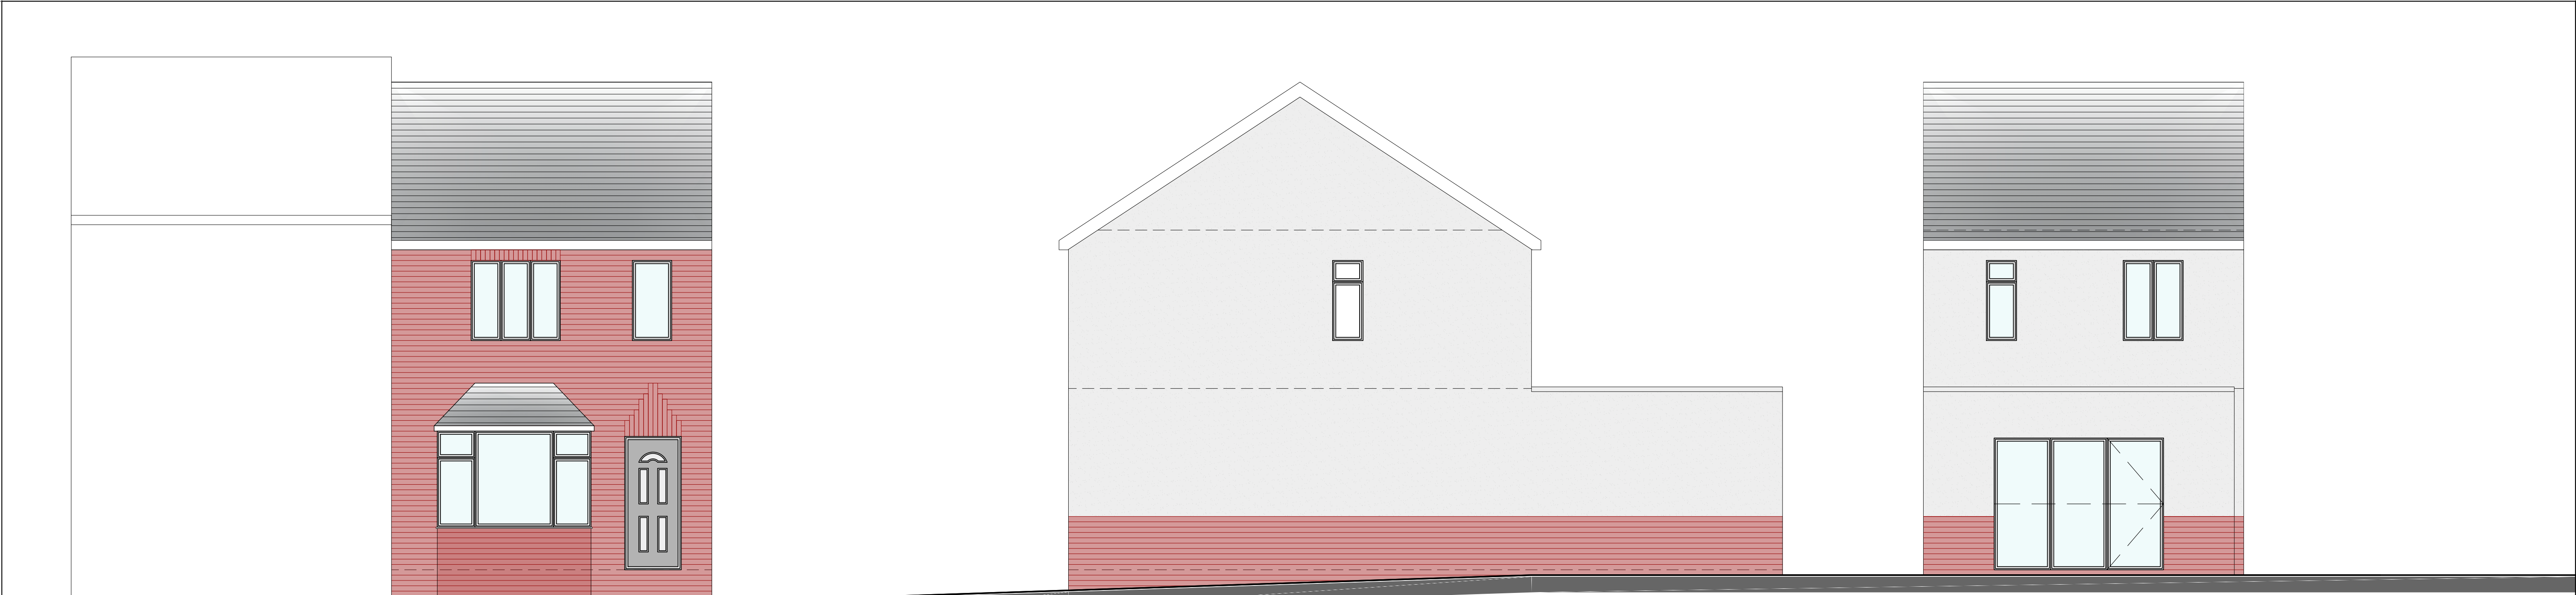


SOUTH ELEVATION
1:50

EAST ELEVATION
1:50

NORTH ELEVATION
1:50

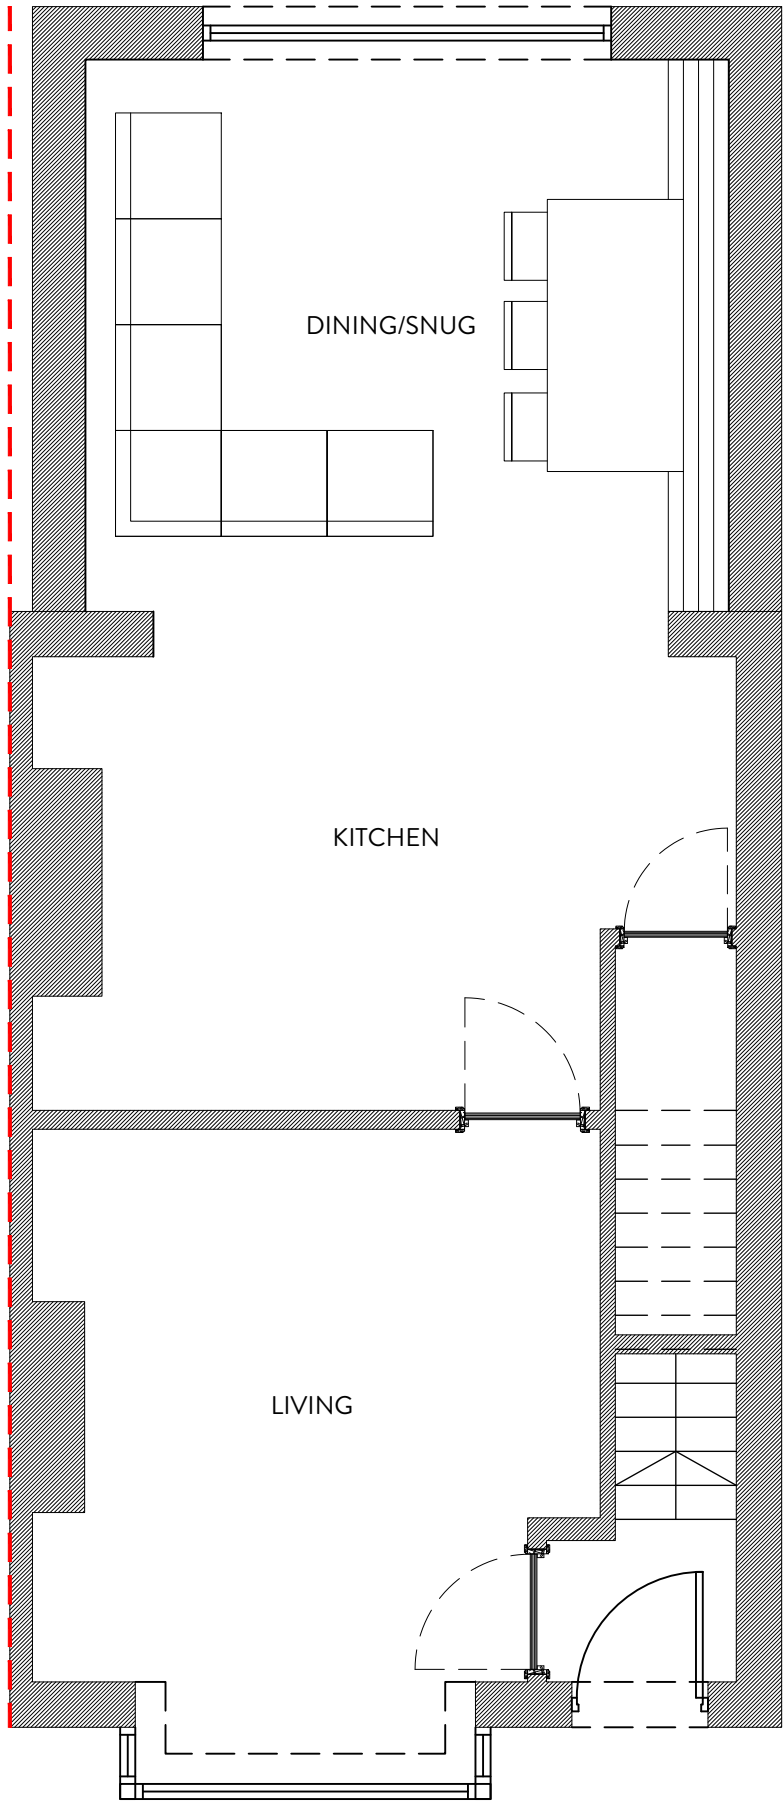

GROUND FLOOR PLAN
1:50

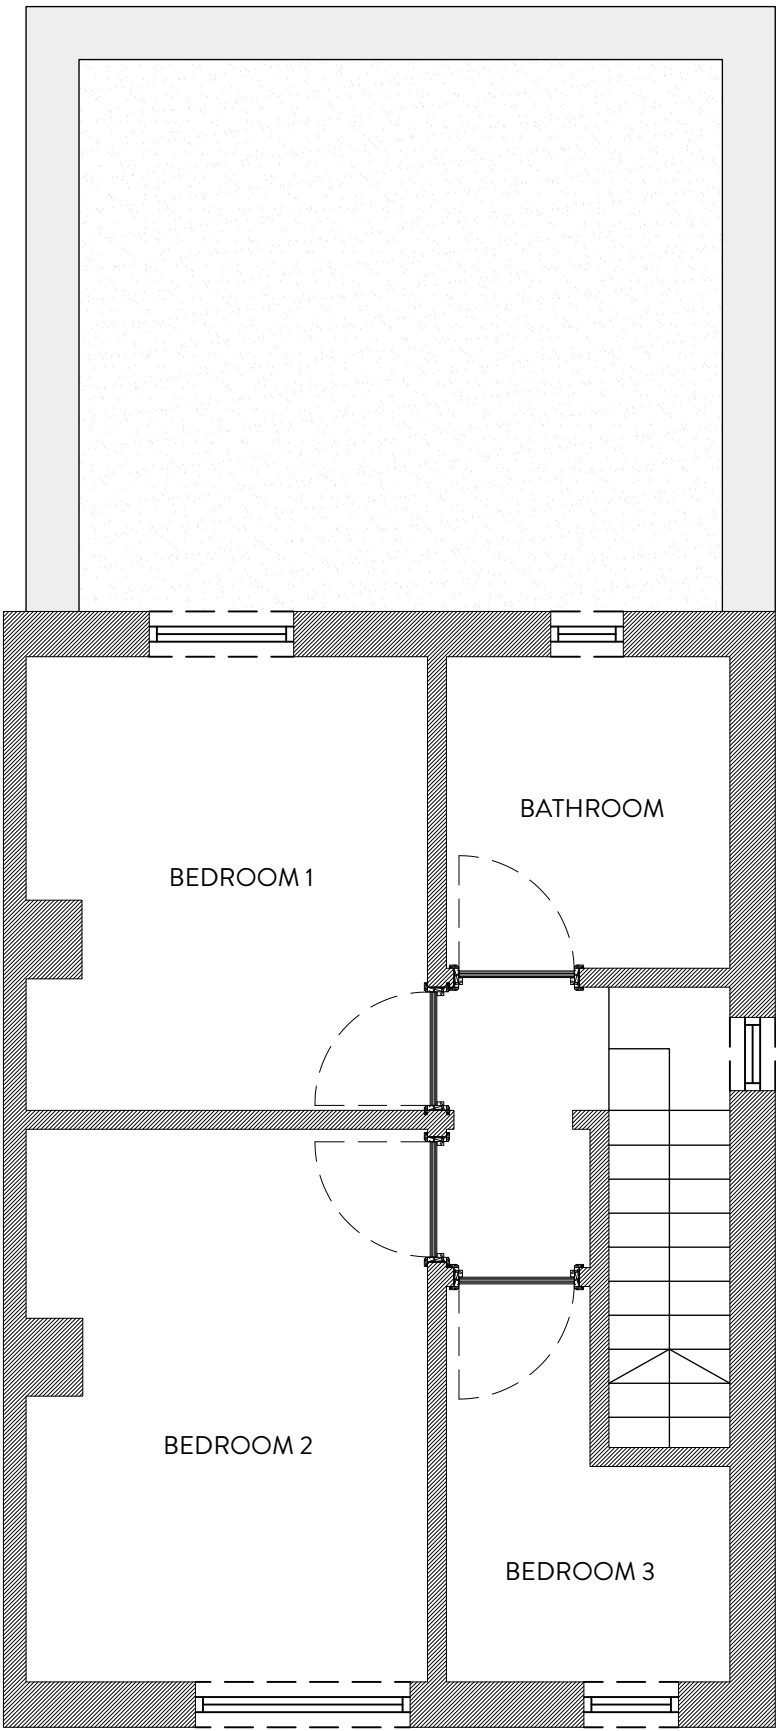

FIRST FLOOR PLAN
1:50



REVISION	DESCRIPTION	DATE	NOTES
-	-	-	-
-	-	-	-
-	-	-	-
-	-	-	-
-	-	-	-
-	-	-	-
-	-	-	-
-	-	-	-
-	-	-	-
-	-	-	-

STATUS PLANNING DRAWING		PROJECT TITLE 17, SHILLBANK LANE, MIRFIELD	
DRAWING TITLE EXISTING GA		DRAWING TITLE EXISTING GA	
SCALE 1:50	DRAWN EC	CHECKED JH	PROJECT REFERENCE ODS_23/717
PAPER SIZE A1	DWG NUMBER (EX)001	DATE 17/12/24	REVISION /
CLIENT JAKE SINCLAIR		CLIENT JAKE SINCLAIR	