



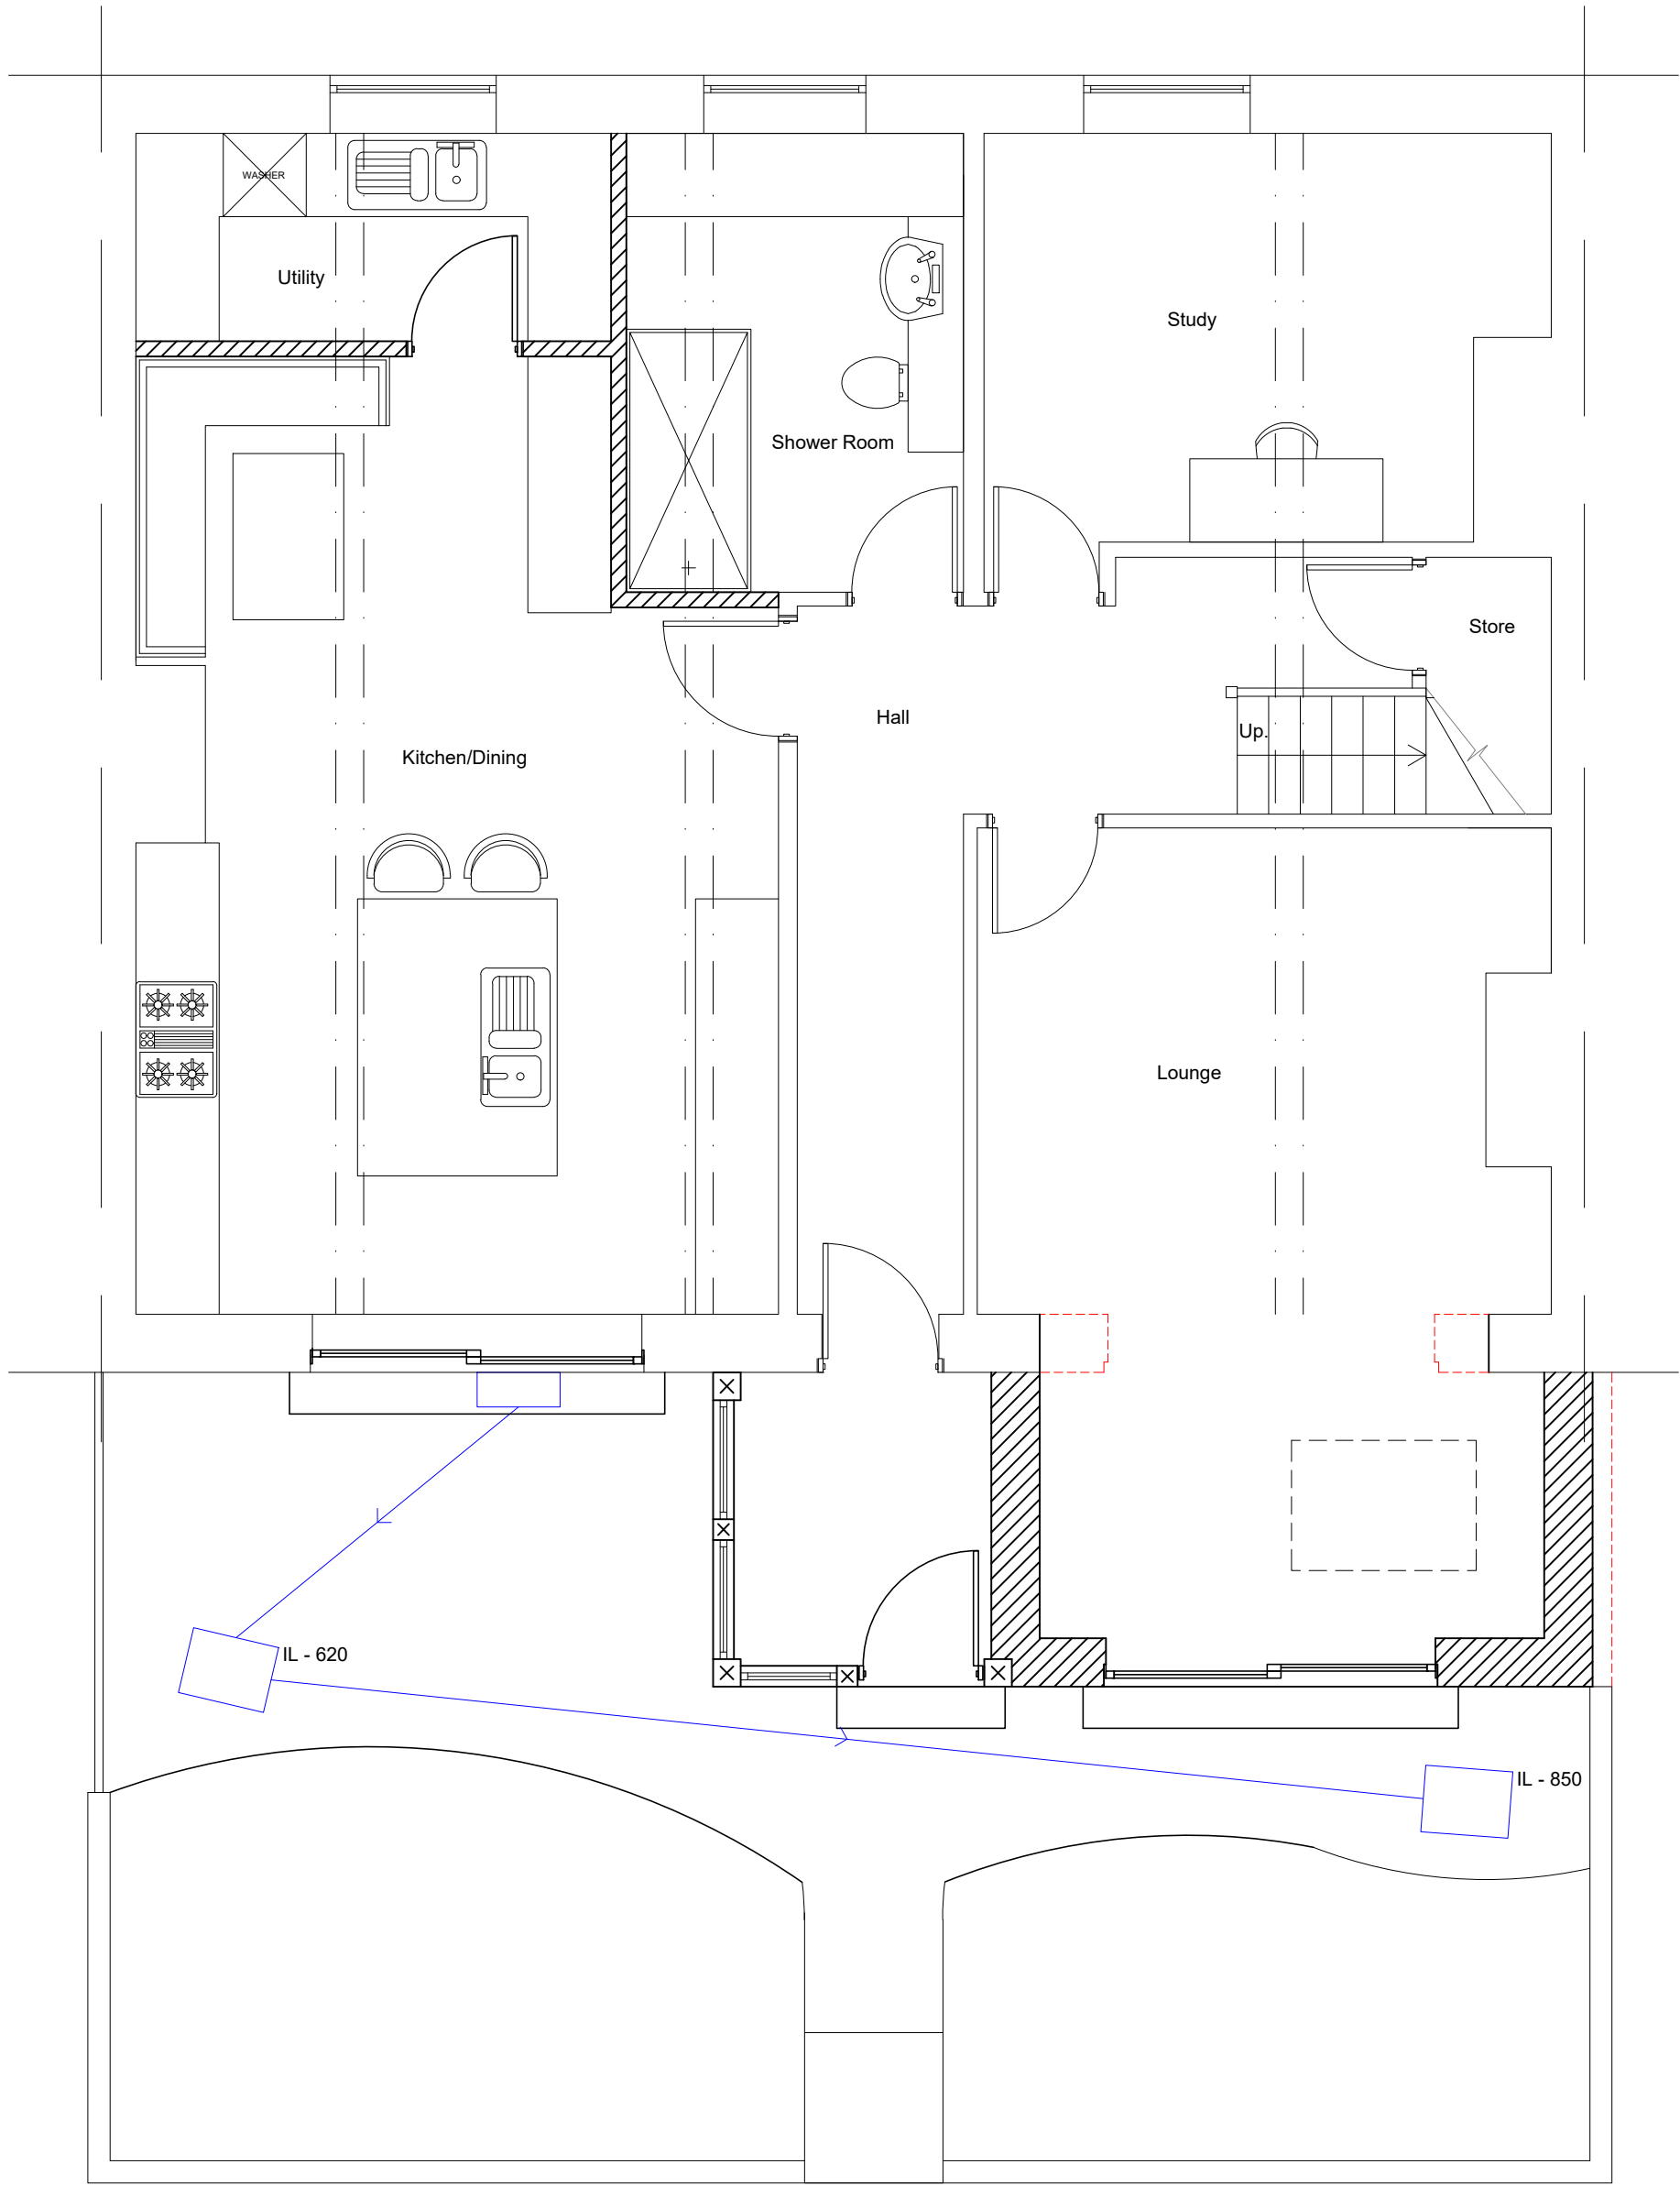

Ground Floor - Proposed

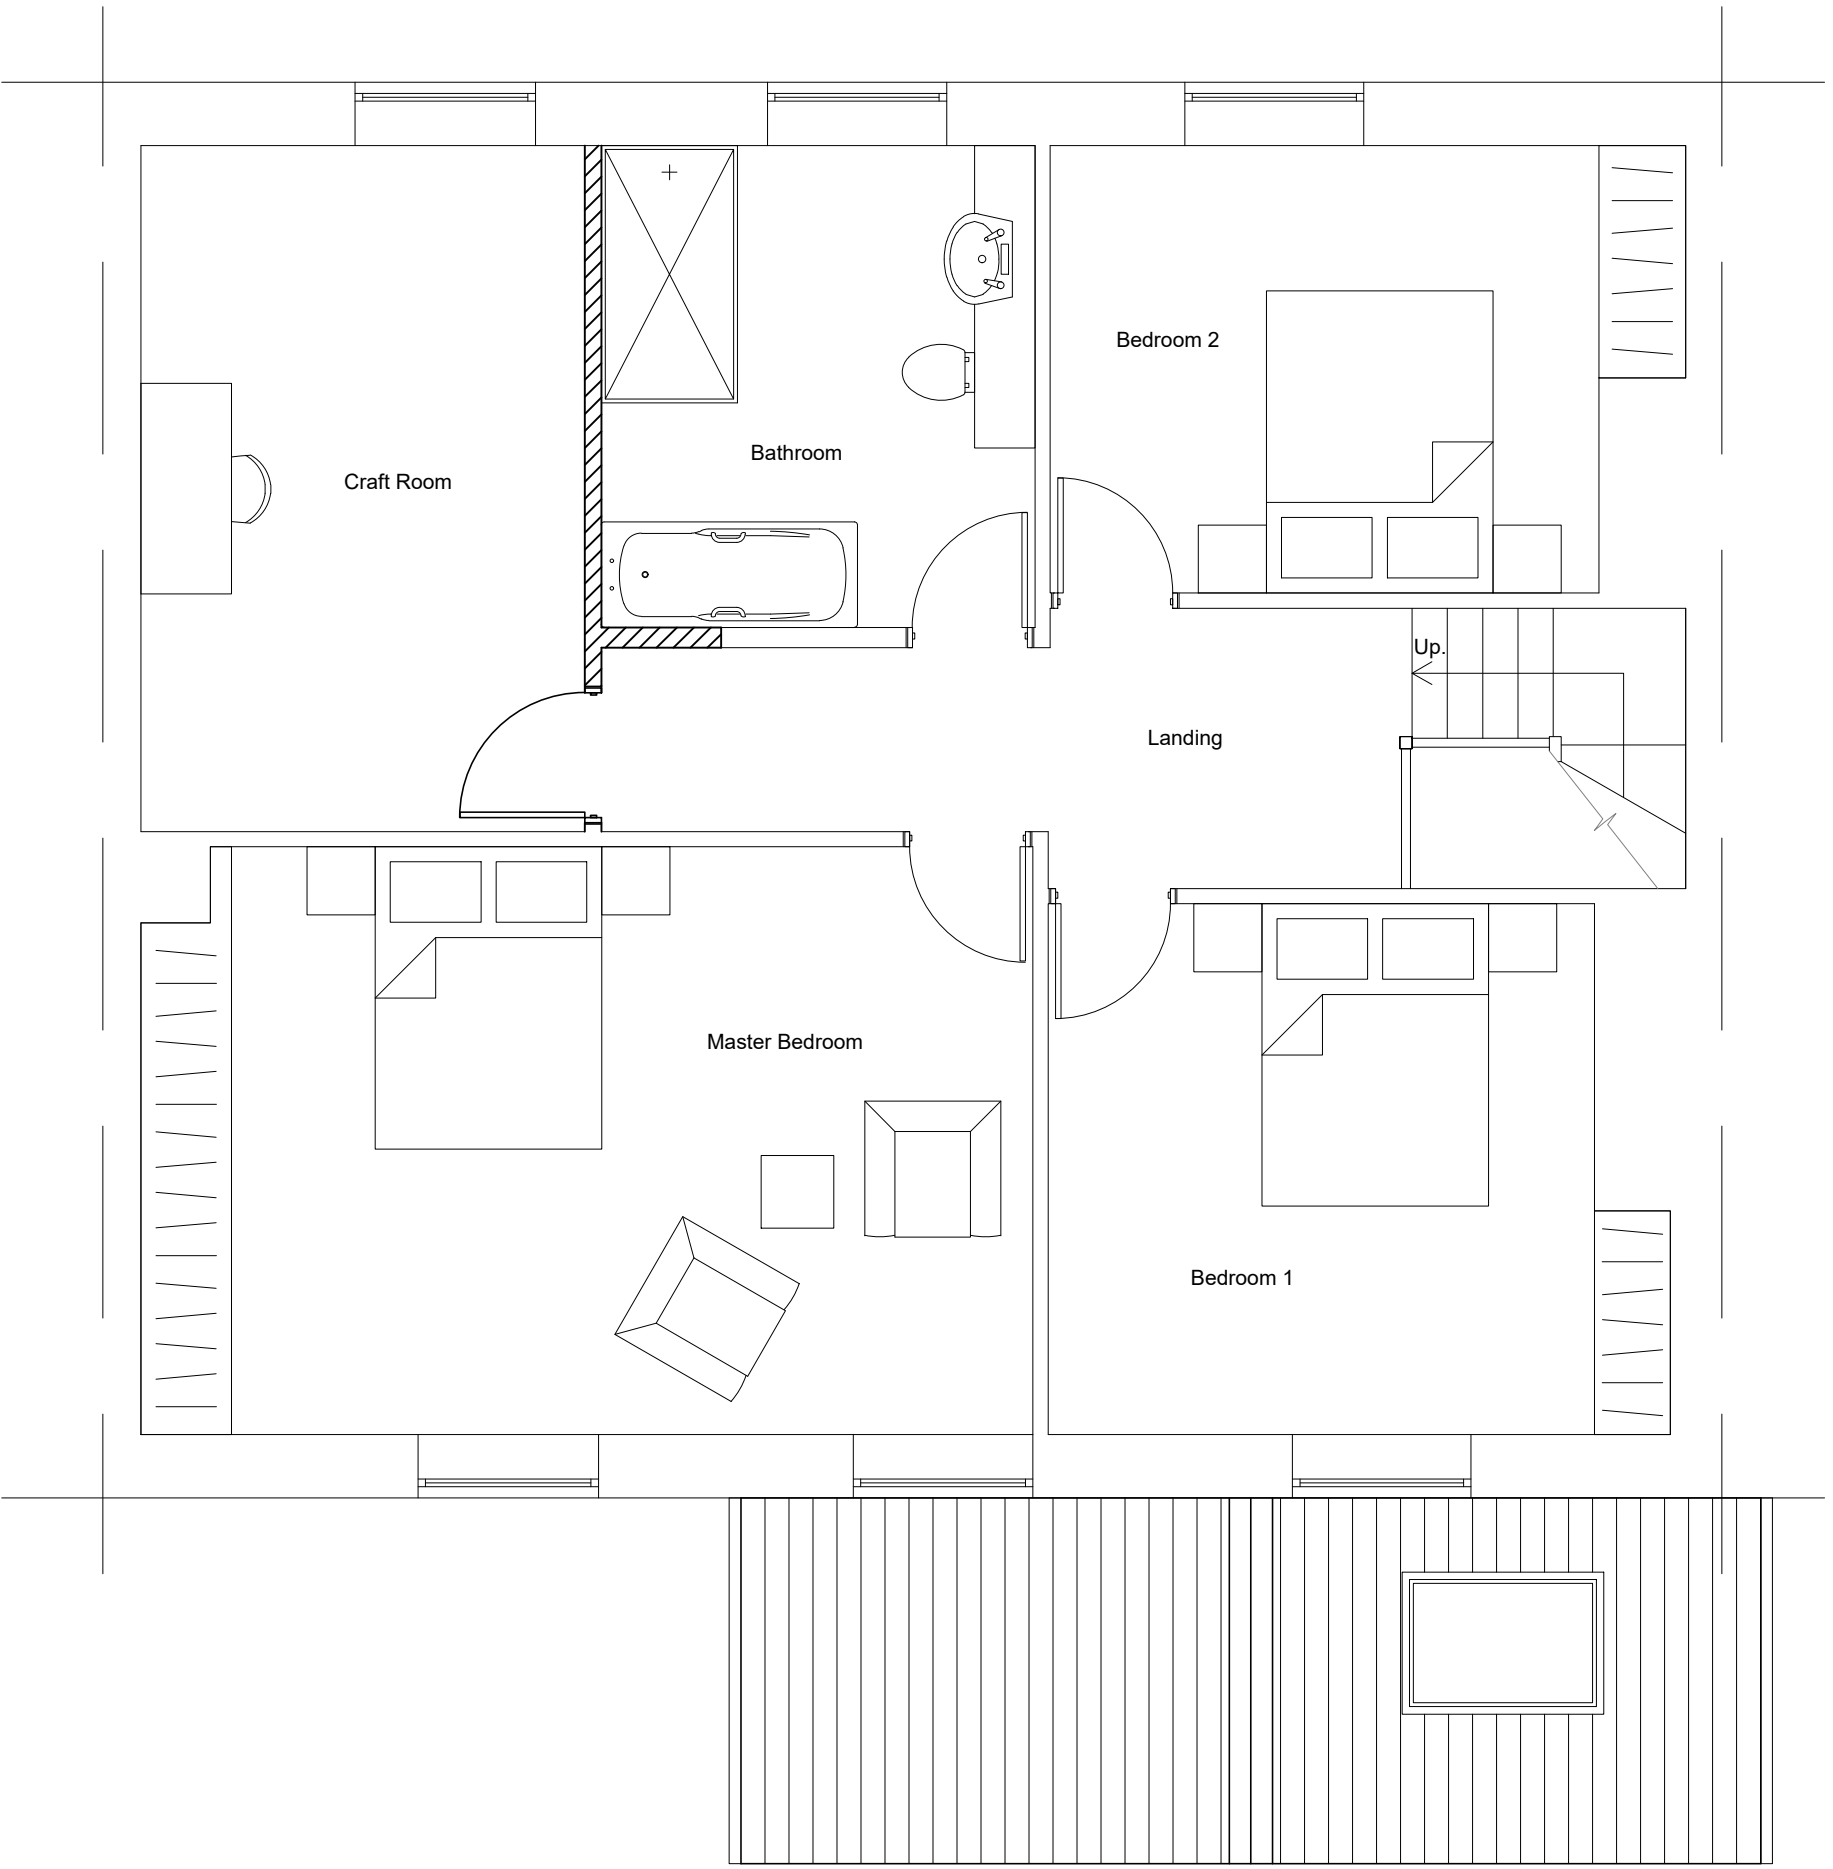

First Floor - Proposed

P4	PLANNING ISSUE	TD	MM	06.12.24
Rev	Description	Drawn	Checked	Date

Document Status : **S2** Purpose of Issue: **FOR INFORMATION**



Firth Buildings, 99 - 103 Leeds Rd, Dewsbury, WF12 7BU t: 01924 464342
e: info@martinwalsh.co.uk w: www.martinwalsh.co.uk

Project
Proposed Remodel at 416 Leeds Road,
Dewsbury, WF12 7QE

Title
Proposed Floor Plans

Client
Mr & Mrs Kelly

MWA Project Ref	Scale	Original Paper Size	Paper Orientation	Drawn
6636	1:50	@A2	Landscape	TD

File Identifier	Project	Originator	Volume	Level	Type	Role	Number	Revision
KELR - MWA - XX - ZZ - DR - A - 0005								P4