




Proposed South West Facing Front Elevation
Scale 1:50

PROPOSED MATERIALS	
• DORMER WALLS	– VERTICAL PVCu BOARDS
• ROOF	– EPDM
• DOORS	– WHITE PVCu
• WINDOWS	– WHITE PVCu
• RAINWATER GOODS	– BLACK PVCu
• FASCIA & SOFFITS	– WHITE PVCu

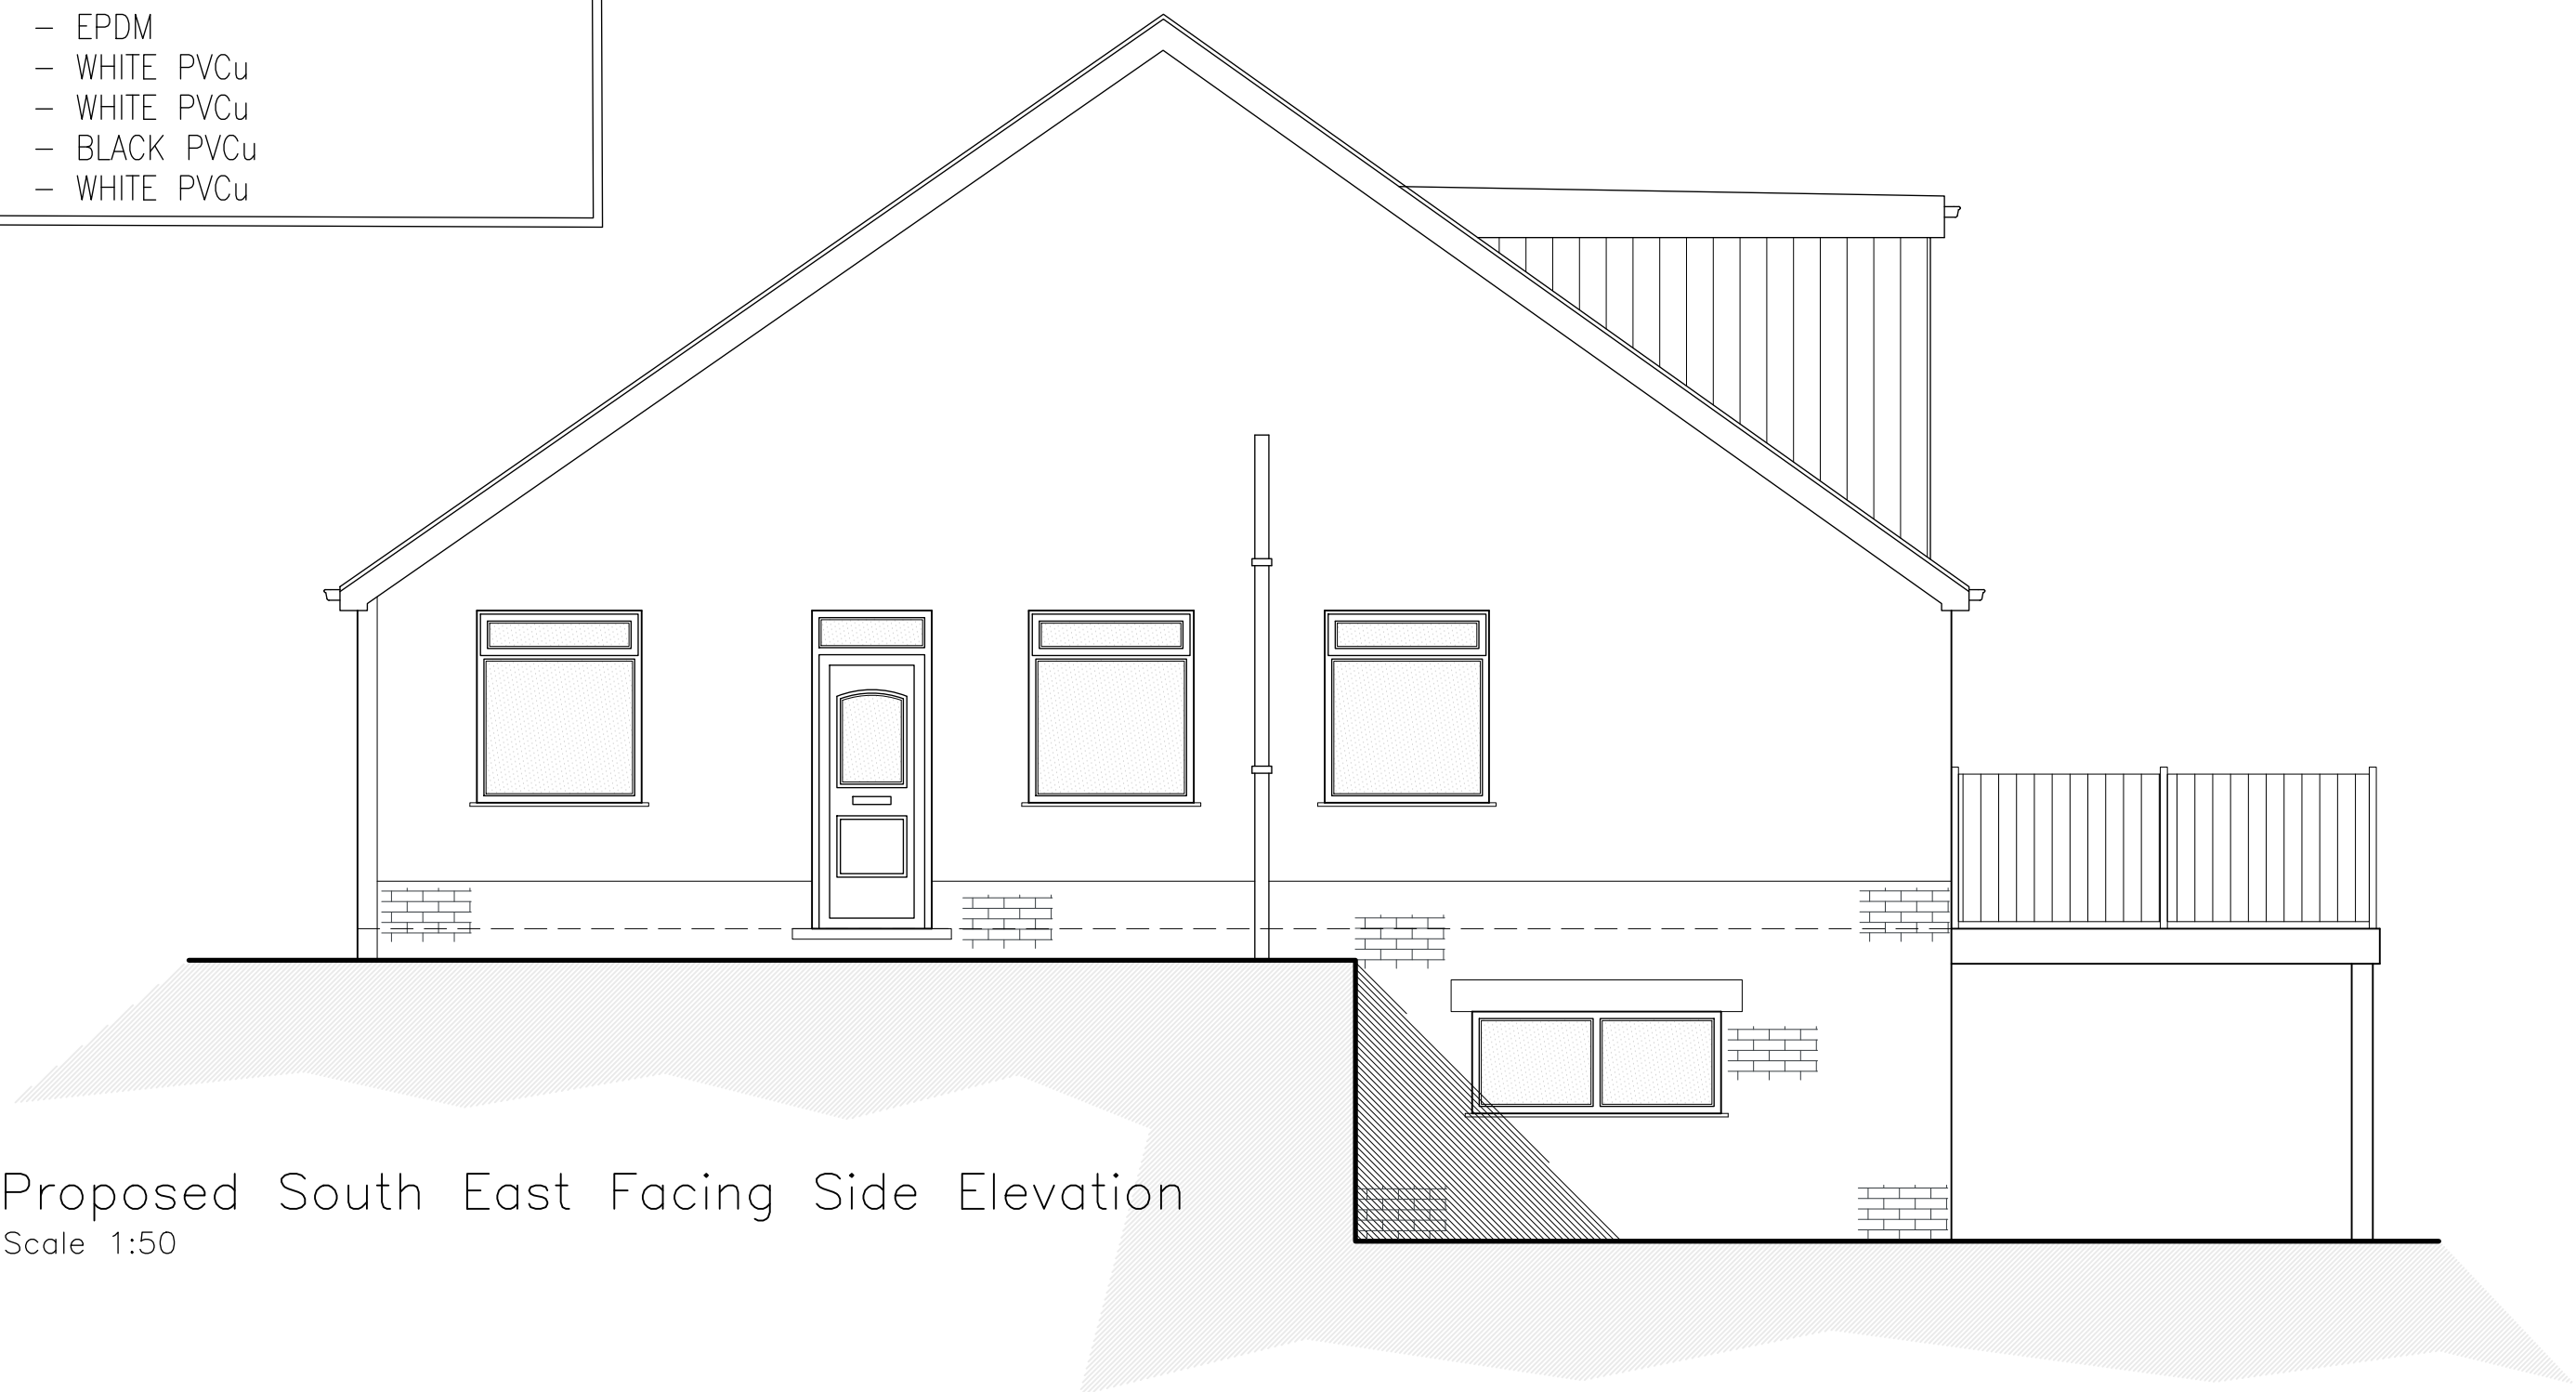

Proposed South East Facing Side Elevation
Scale 1:50



Proposed North East Facing Rear Elevation
Scale 1:50

NOTES

1. No dimensions to be scaled.
IF IN DOUBT ASK.
2. All dimensions must be checked and verified on site by the Contractor prior to the commencement of works and Hinchliffe Architecture & Design Ltd. to be notified of any discrepancies.
3. The copyright of these drawings remains the property of Hinchliffe Architecture & Design Ltd. They must not be reproduced in any way without prior written consent from the originator (Hinchliffe Architecture & Design Ltd.)

B	2/1/24	CLIENT AMENDMENTS
A	1/1/24	FIRST ISSUE
Rev.	Date	Description

Status PLANNING



hinchliffe
architecture
& design

Hinchliffe A&D
24 Carr View Road
Huddersfield
West Yorkshire
HD9 1AS

01484 520 764
01484 520 764
info@hinch-architecture.co.uk
www.hinch-architecture.co.uk

Client MR & MRS COX

Project 86 HUDDERSFIELD ROAD
SKELMANTHORPE
HUDDERSFIELD
WEST YORKSHIRE
HD8 9AS

Drawing Title
PROPOSED ELEVATIONS

Scale (at A1)	Date
AS SHOWN	NOV' 2024

Drg. no.	Rev.
280-24-PL03	B