



Existing Floor Plans

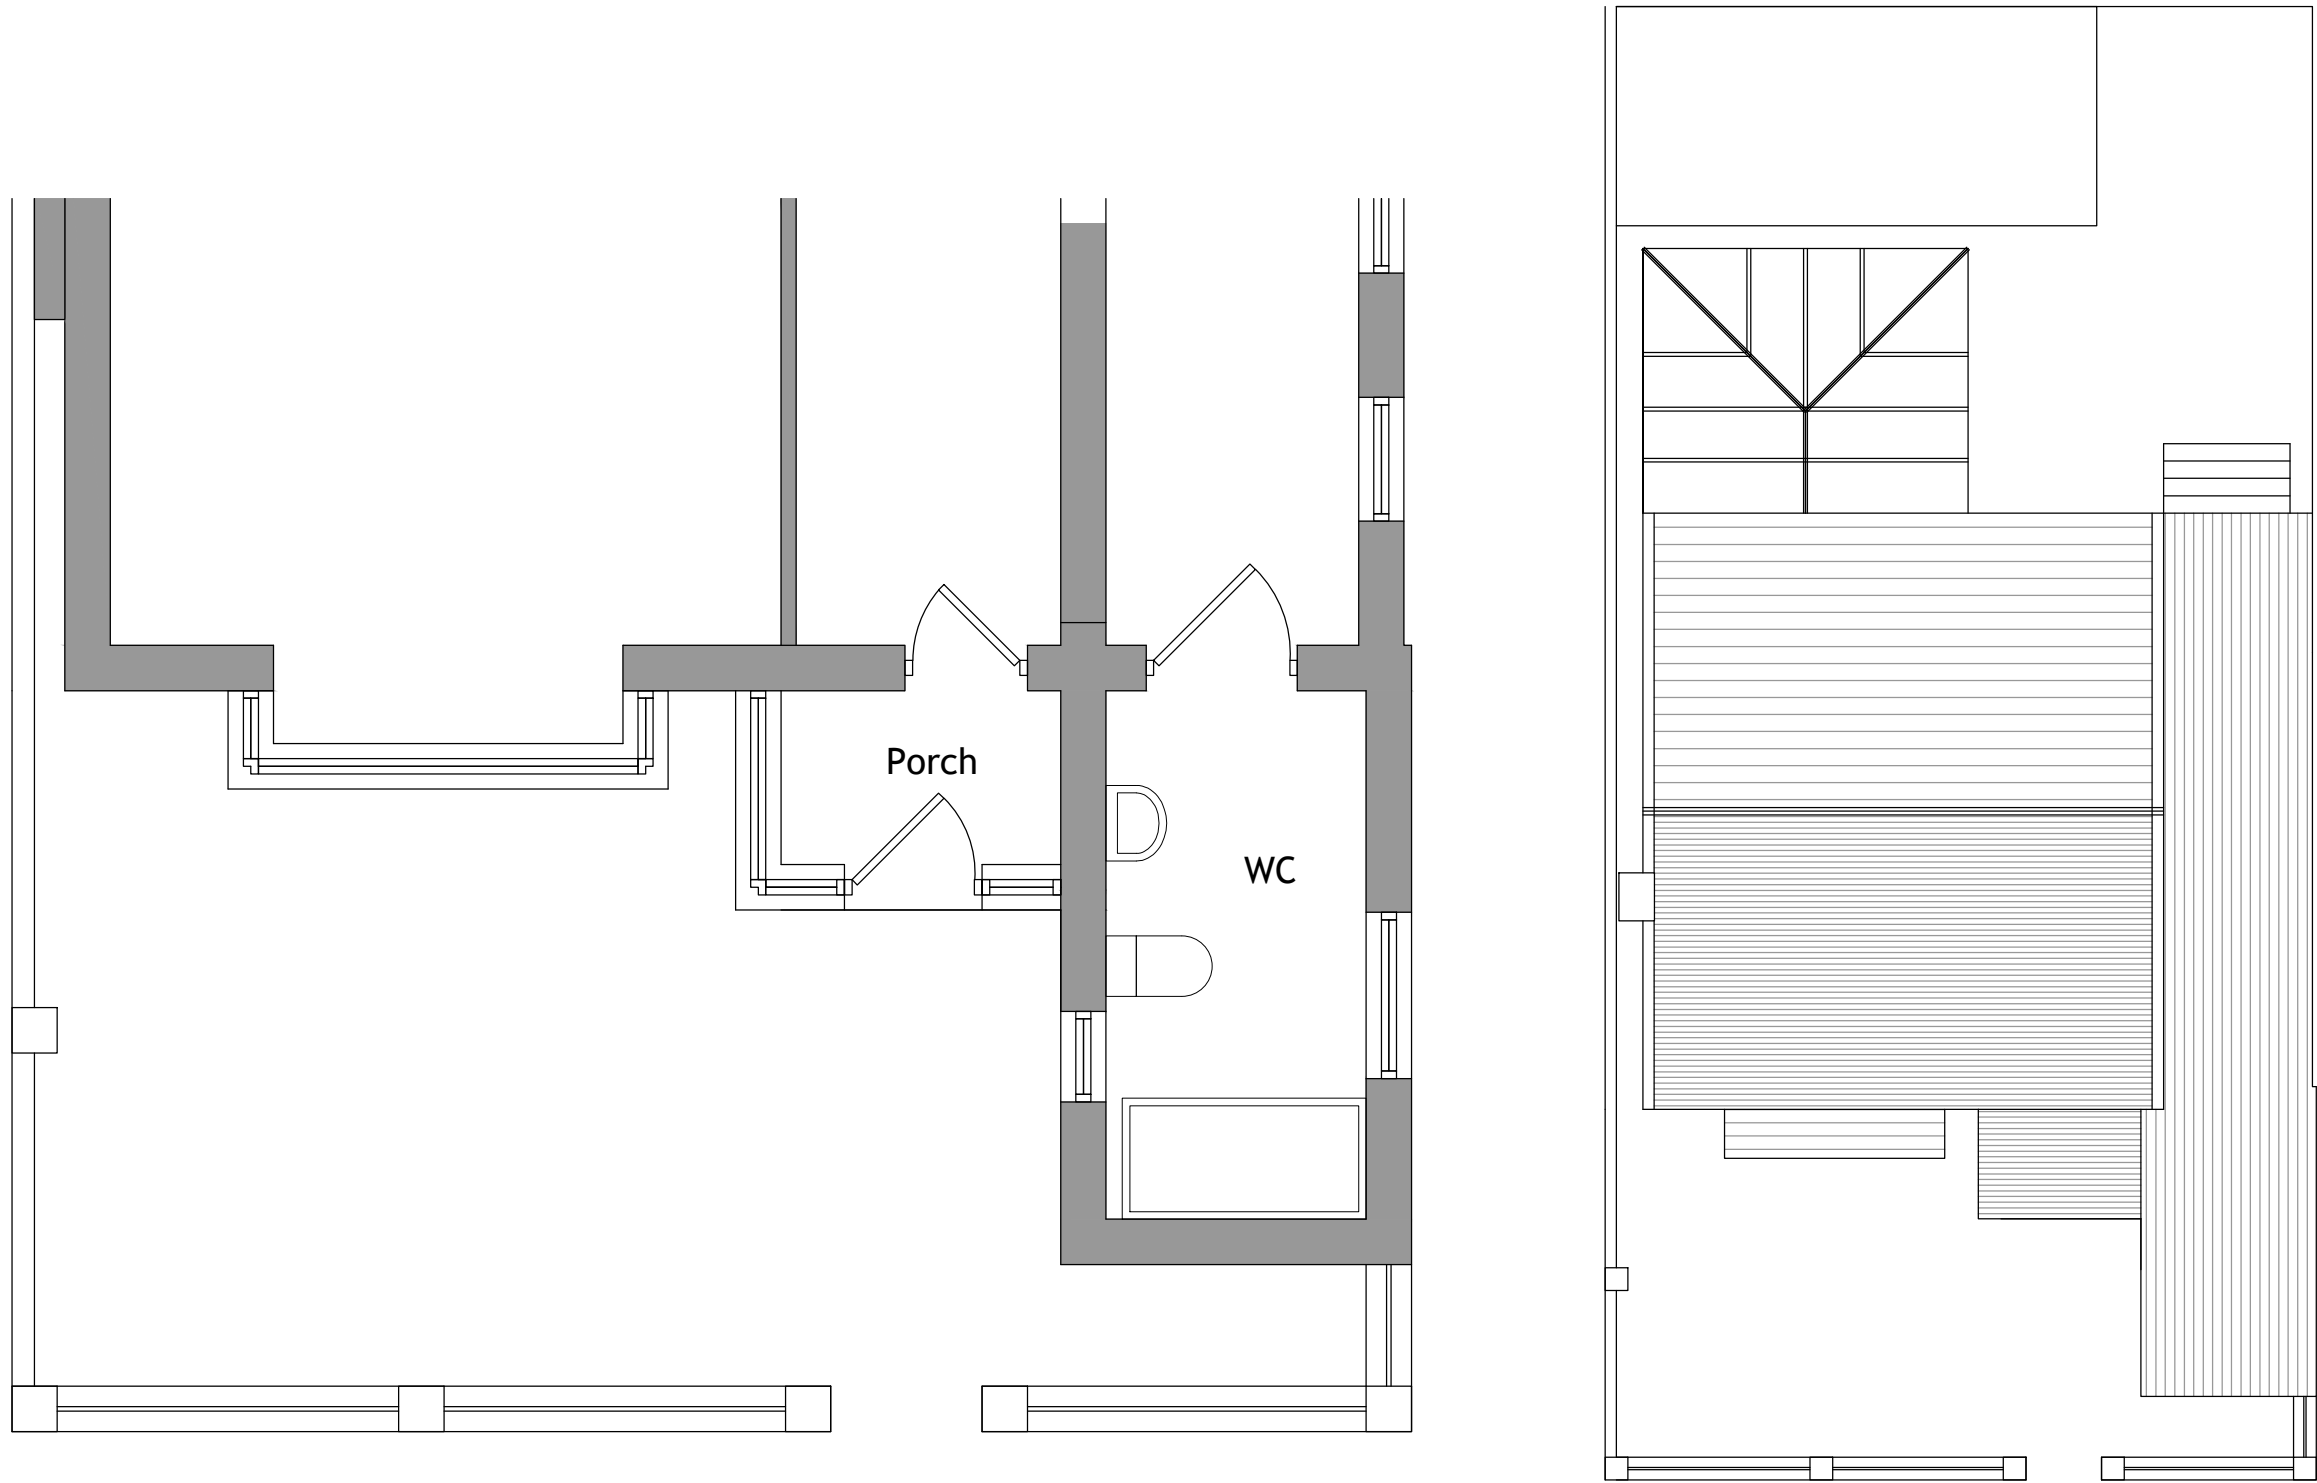

Ground Floor Layout 1.50

Roof Layout 1.100



Proposed Floor Plans

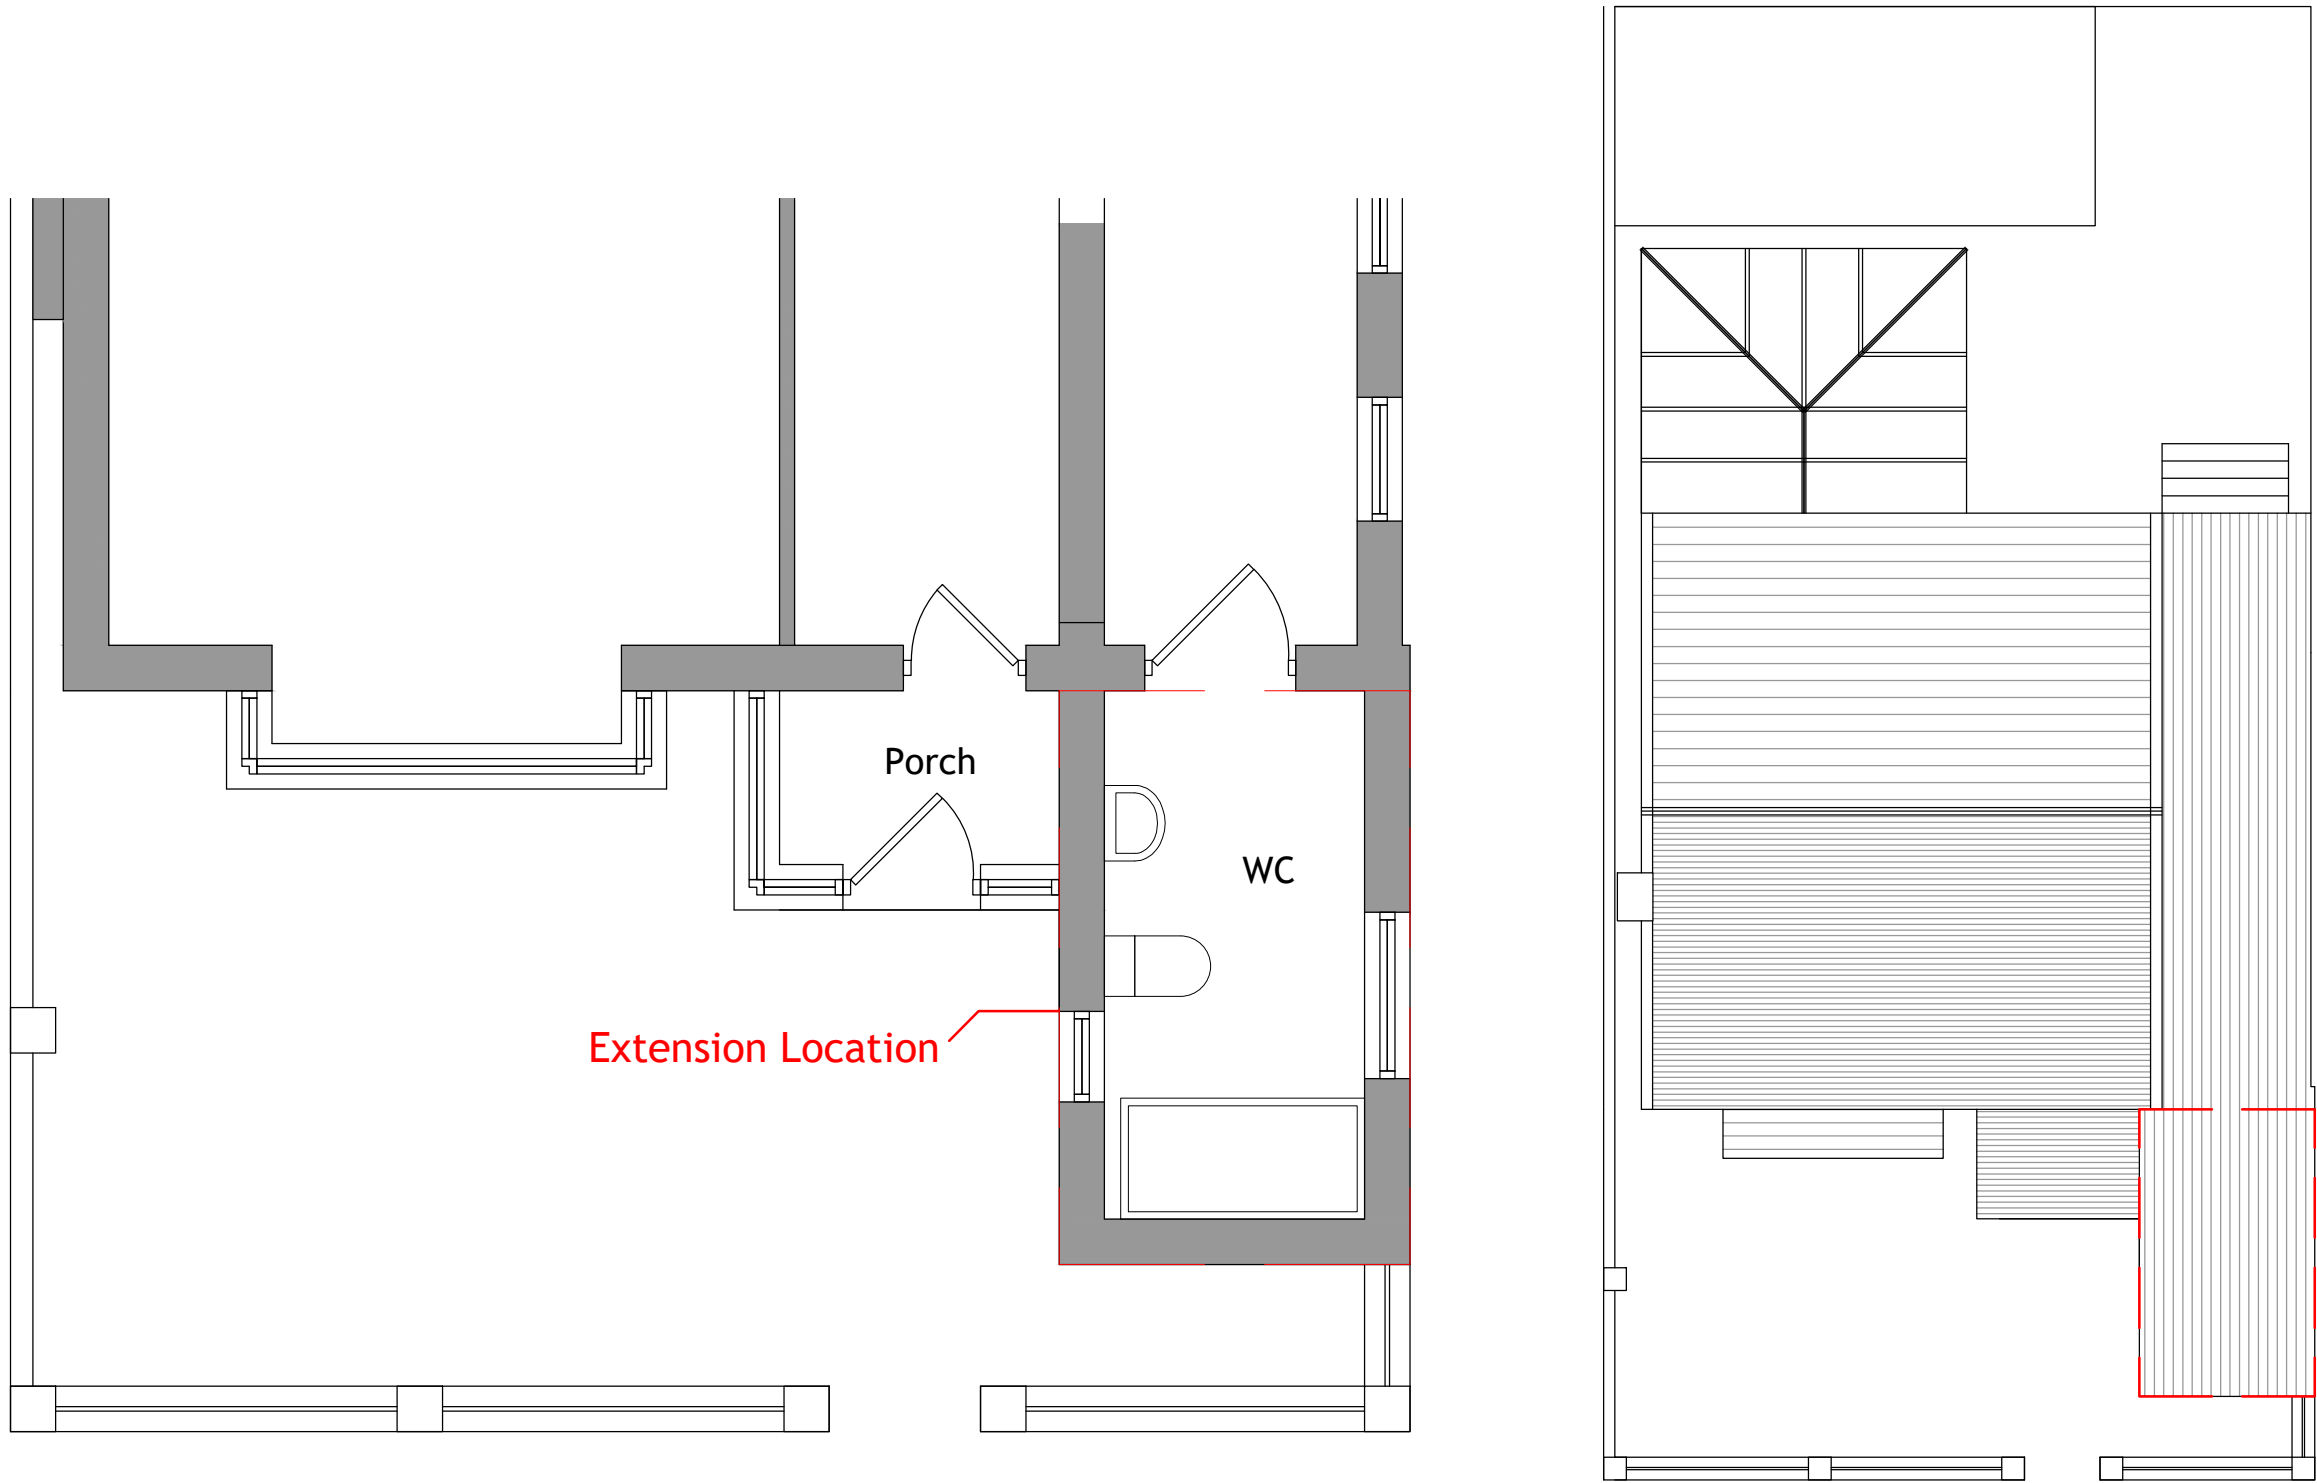


Ground Floor Layout 1.50

Roof Layout 1.100


Written dimensions on these drawings shall take precedence over scaled dimensions. Contractors shall verify and be responsible for all dimensions and conditions on the project and UHD Architectural Services must be notified of any variations from the dimensions and conditions shown by these drawings prior to commencement of any work. All contractors are deemed to have made themselves aware of site conditions prior to entering into any contract.

 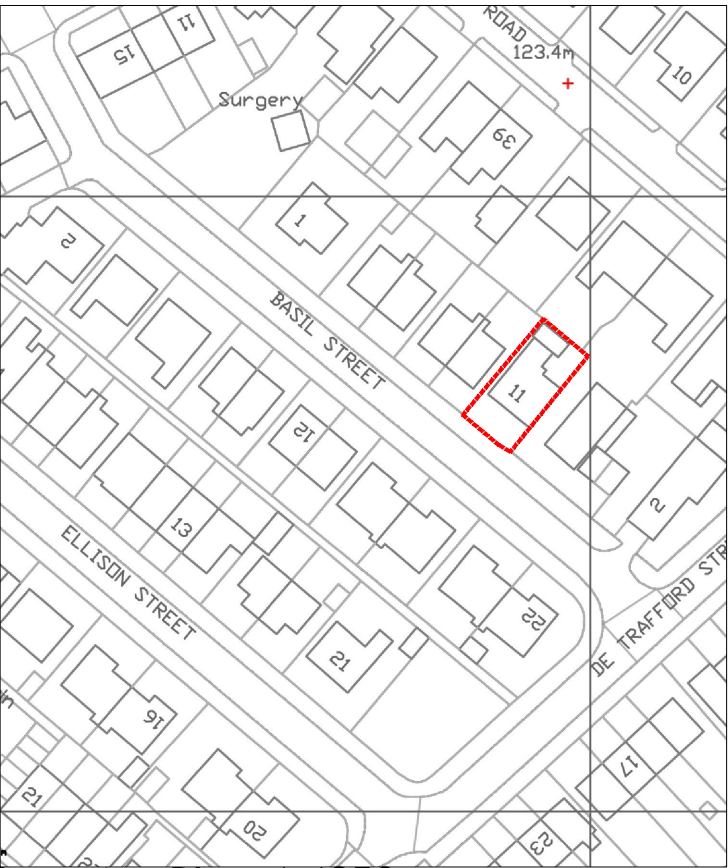

Location Plan 1.1250

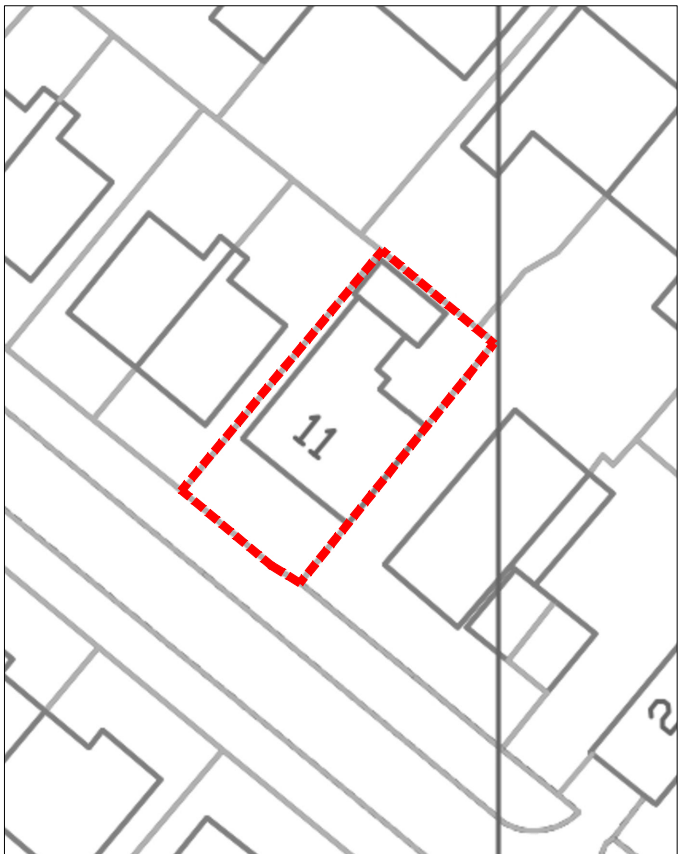


Site Plan 1.500

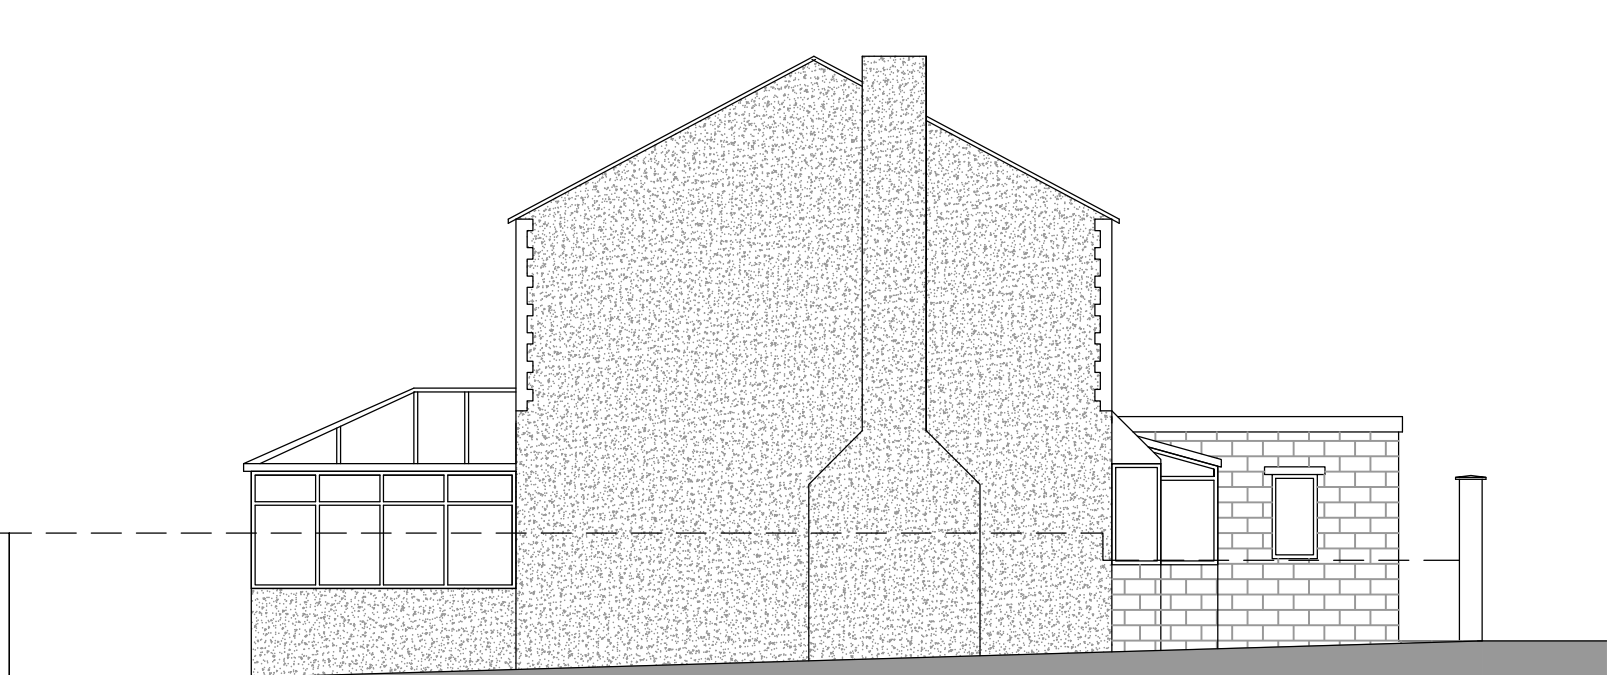

North West Elevation (Side) 1.100




North East Elevation (Rear) 1.100

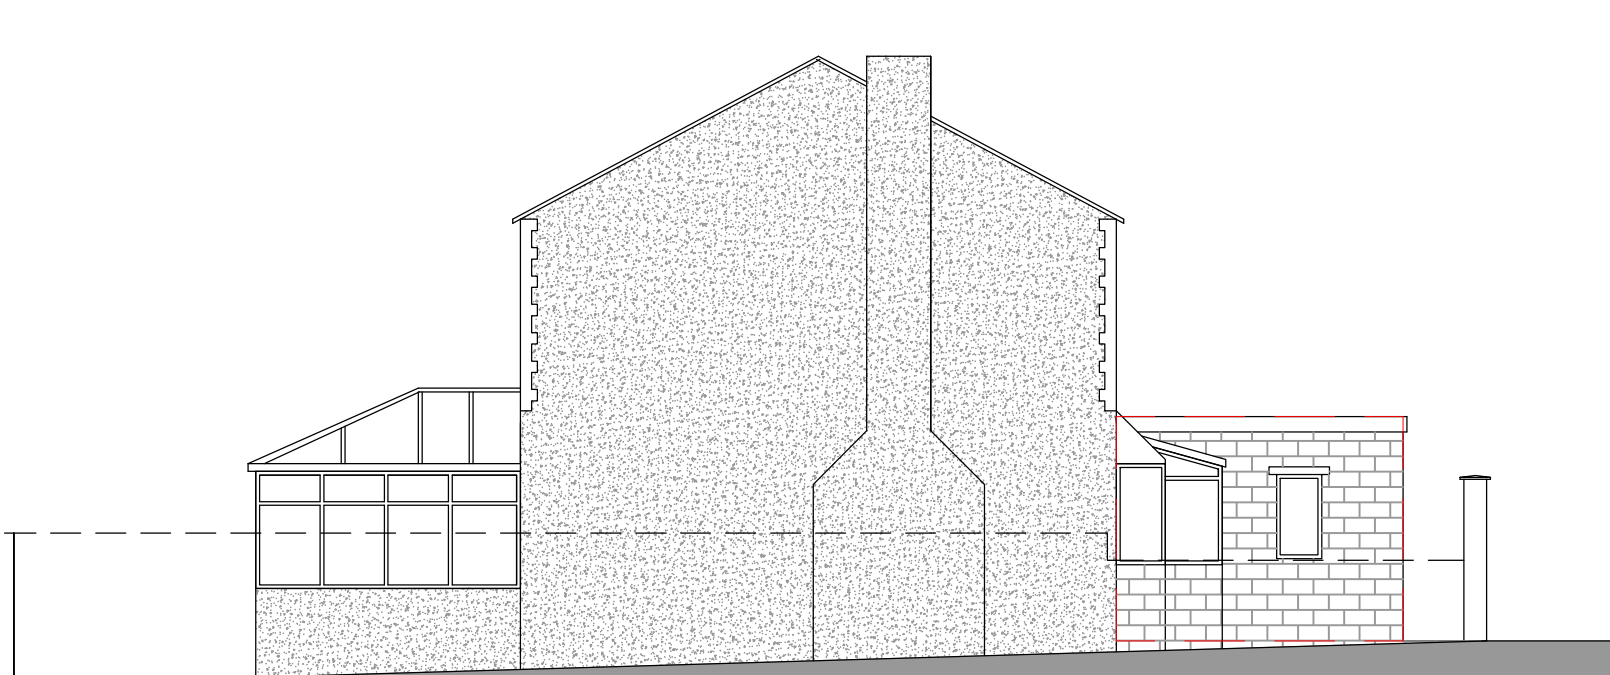

North West Elevation (Side) 1.100




North East Elevation (Rear) 1.100

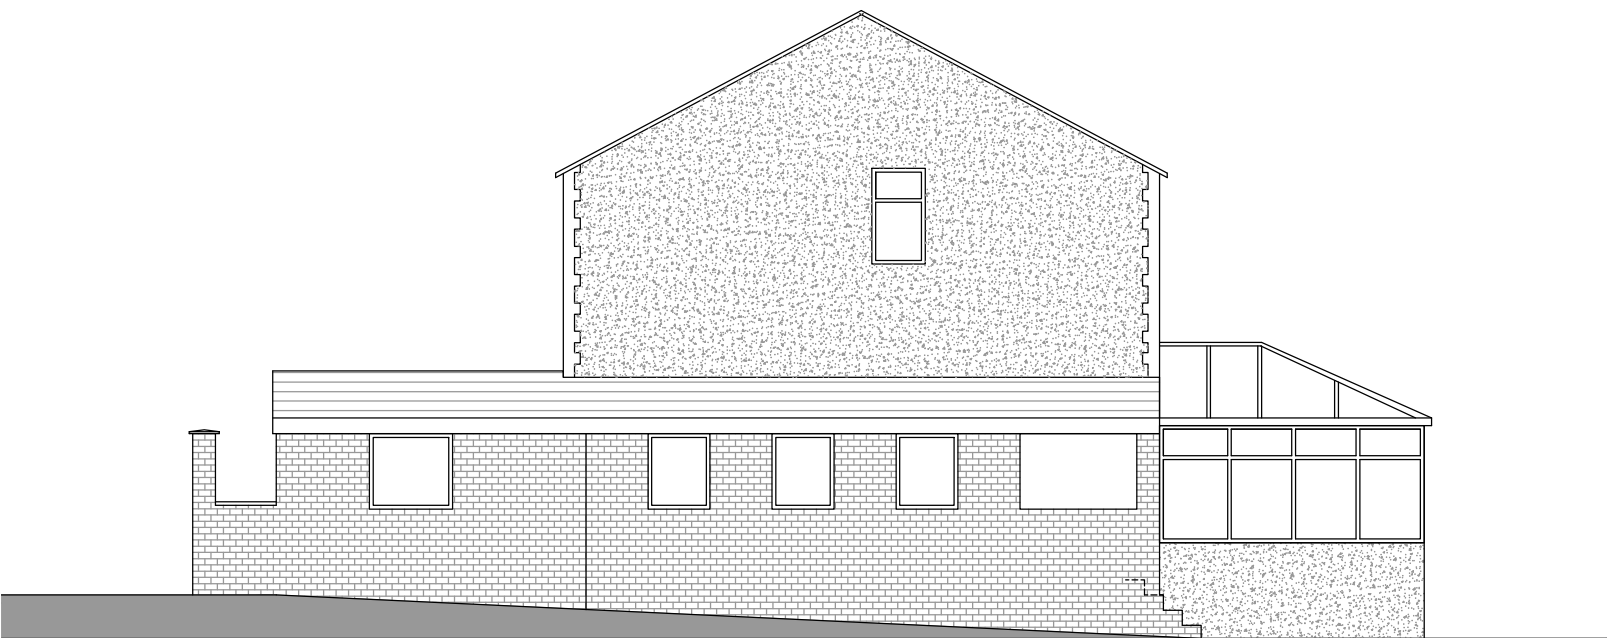


South East Elevations (Side) 1.100




South West Elevation (Front) 1.100

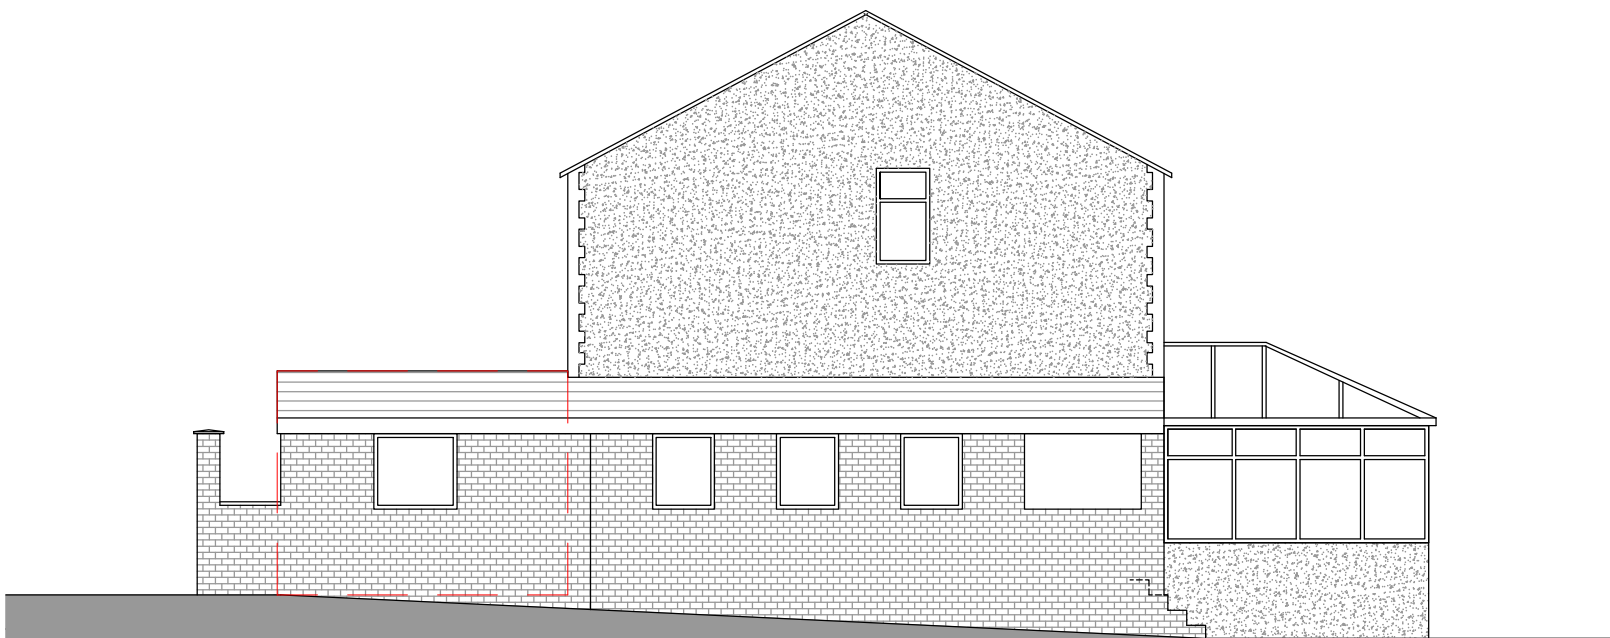

South East Elevations (Side) 1.100

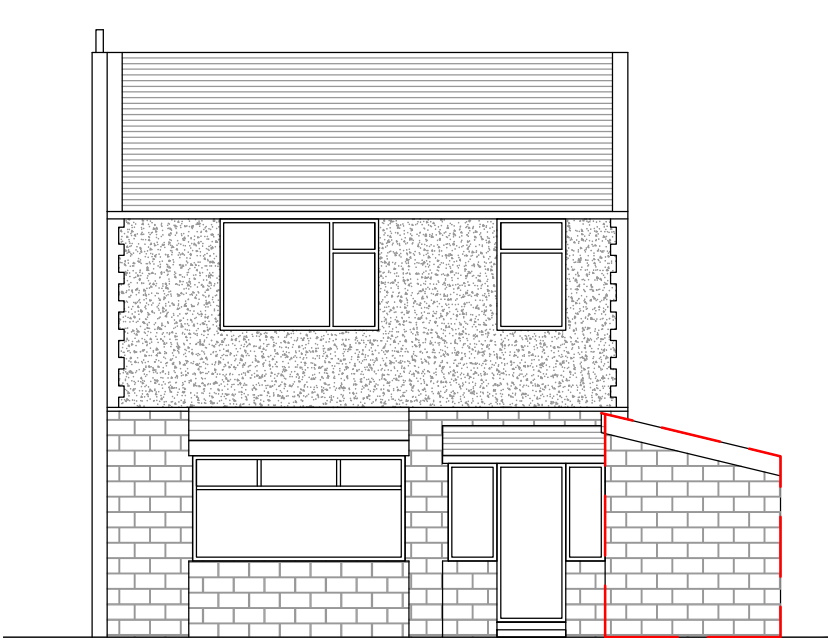

South West Elevation (Front) 1.100

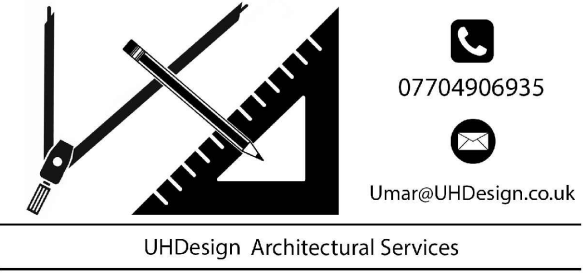REV	DESCRIPTION	DATE	DRAWN
			
CLIENT	Mr Abdullah		
ADDRESS	11 Basil Street Huddersfield, HD4 5DP		
PROJECT	Side Extension beyond Principle Elevation to form Ground Floor WC		
DRAWING	Existing and Prop Layout and Elevations		
DRAWN	UH	DATE	DEC 24
SCALE	1.50@A1		
DWG No.	2452/01		
STATUS	Existing and Proposed		