




GROUND FLOOR PLANS
AS EXISTING &
AS PROPOSED


PROPOSED HOUSE EXTENSION
4 GREAVE HOUSE LANE, LEPTON, HD8 0DJ
DWG No. 684-A01 revA
SCALE 1:100@A3 NOVEMBER 2024

REV	DATE	ITEM
A	09/12/24	MINOR ALTS.

AUTH
ID

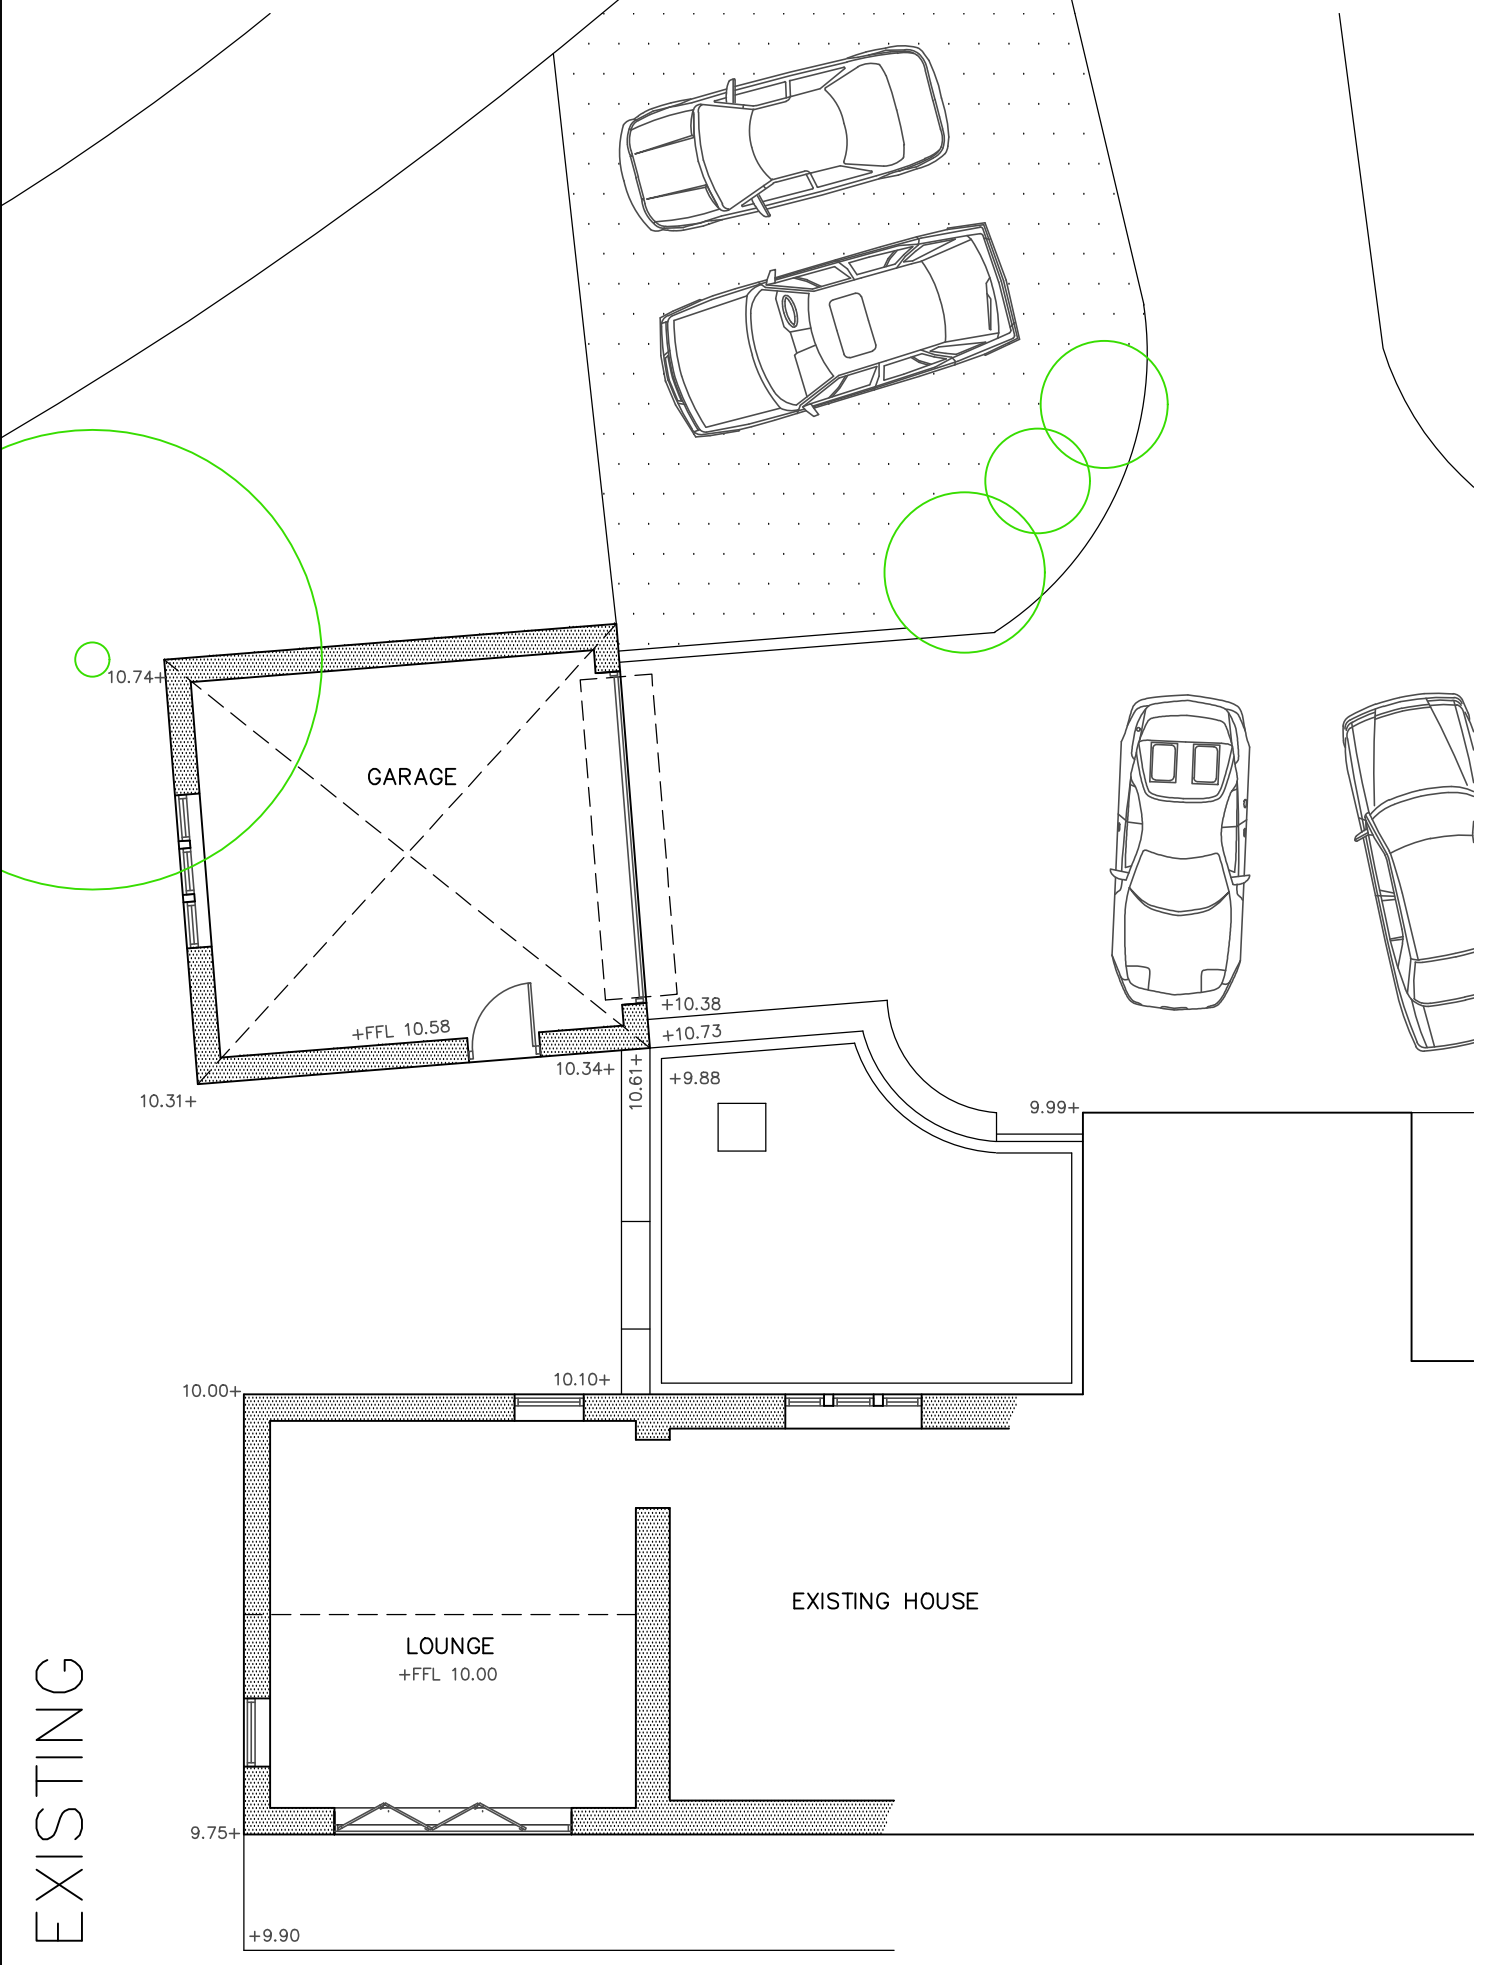

EXISTING

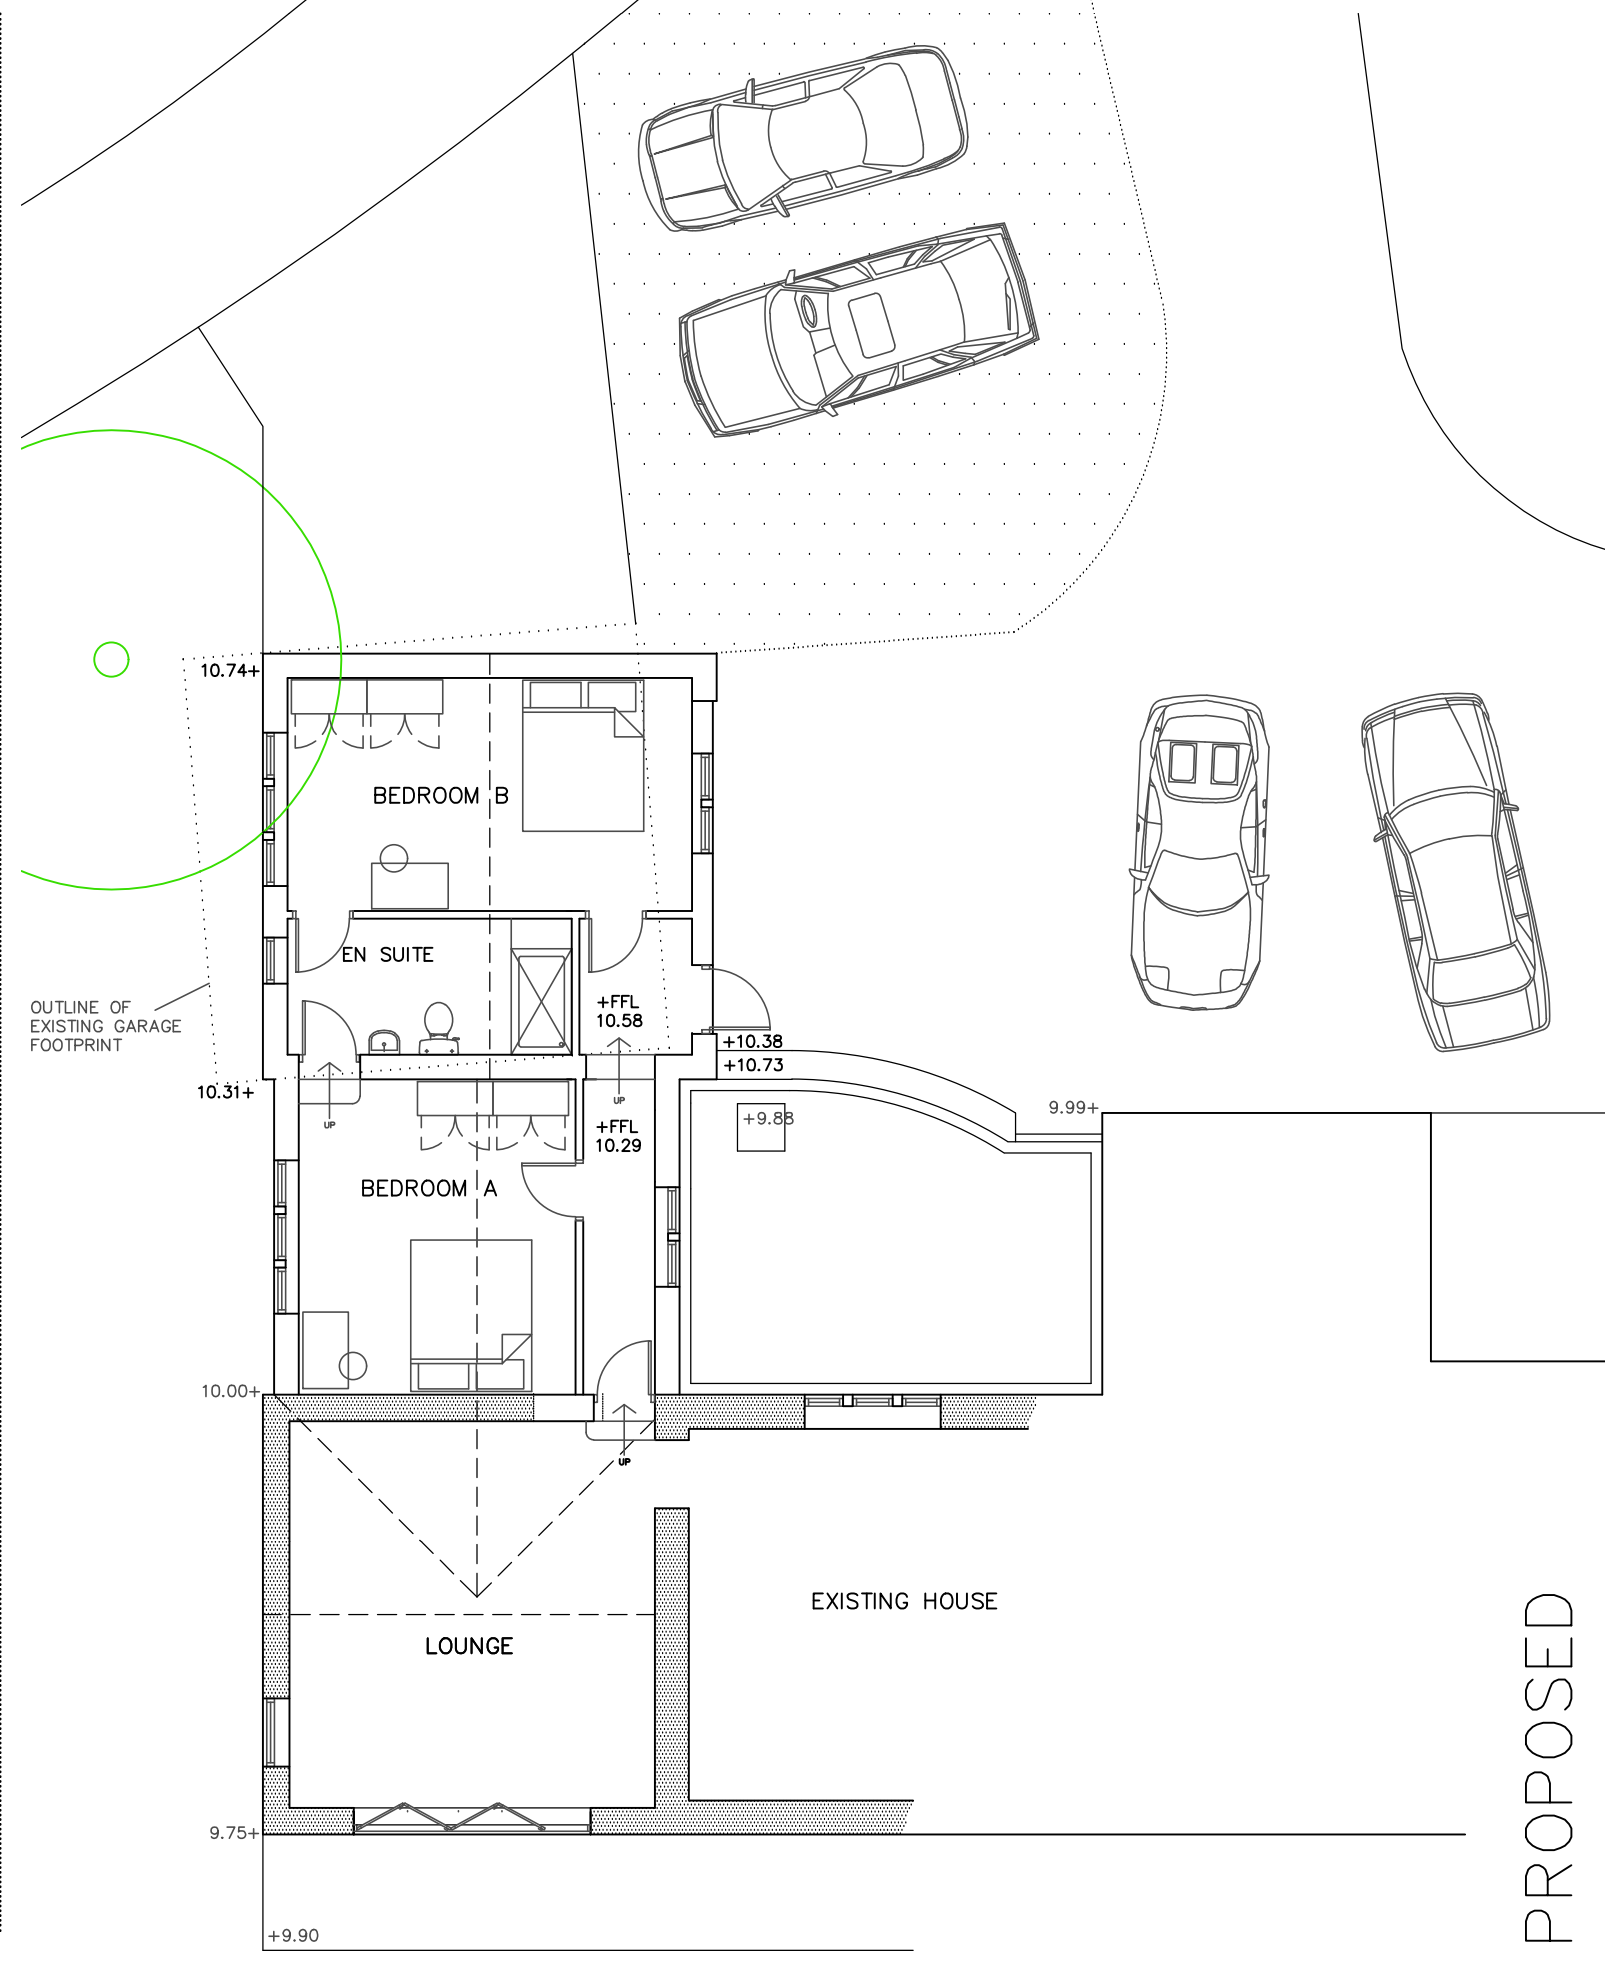

PROPOSED