




ELEVATIONS
AS PROPOSED


PROPOSED HOUSE EXTENSION
4 GREAVE HOUSE LANE, LEPTON, HD8 0DJ
DWG No. 684-A03 revB
SCALE 1:100@A3 NOVEMBER 2024

REV	DATE	ITEM
A	09/12/24	MINOR ALTS.
B	11/12/24	NOTE AMENDED


AUTH
iD
iD

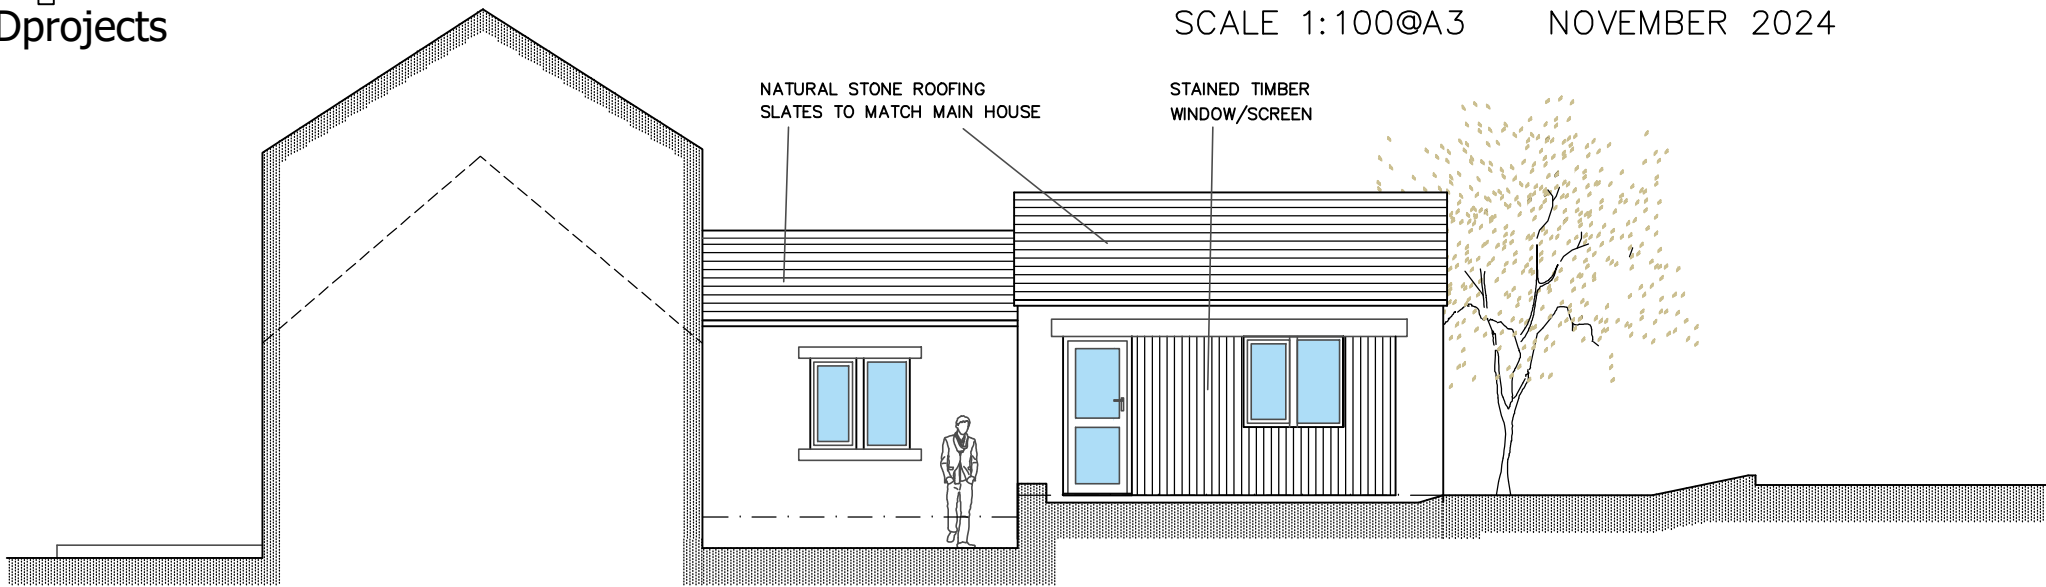

SOUTH ELEVATION

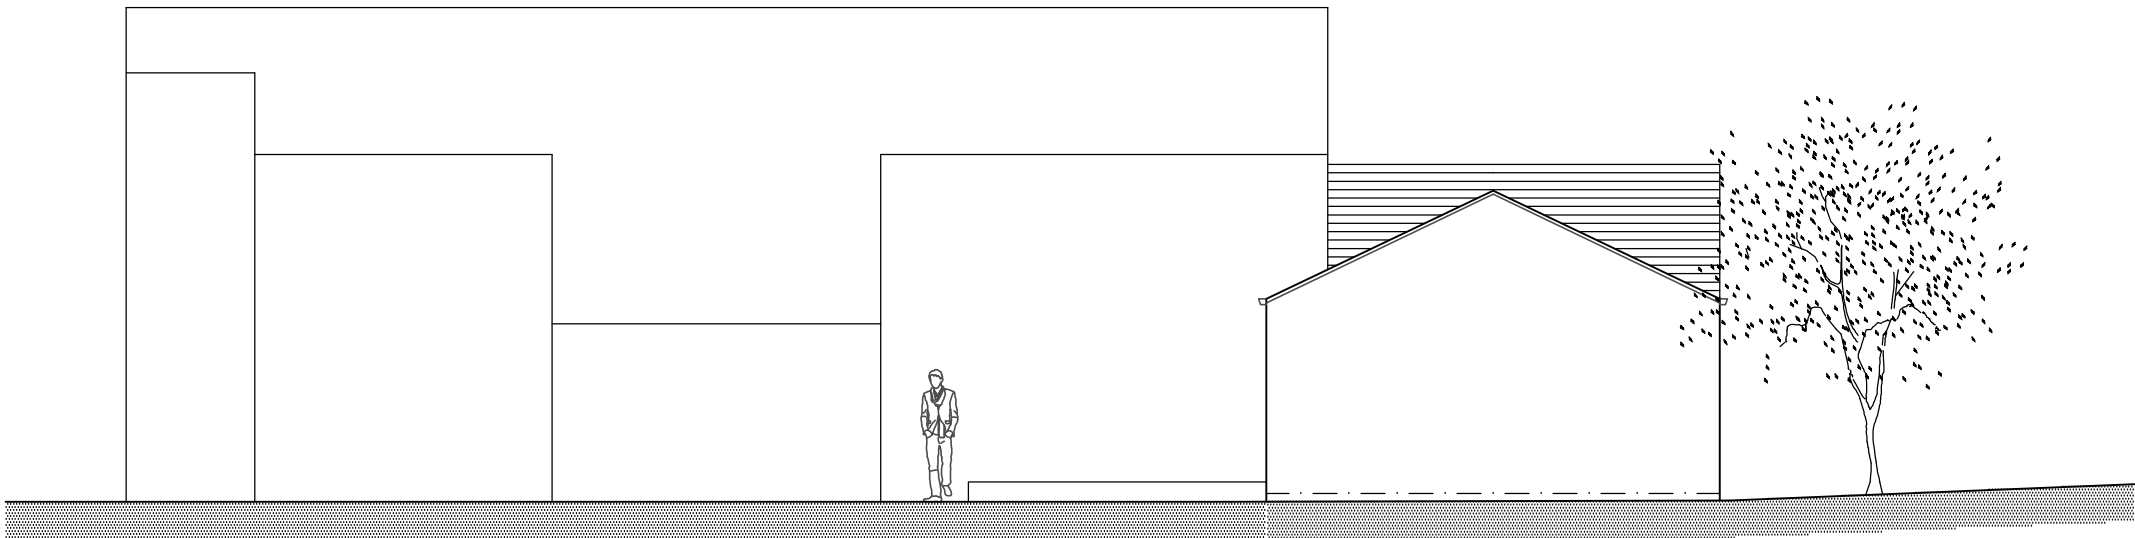

EAST ELEVATION

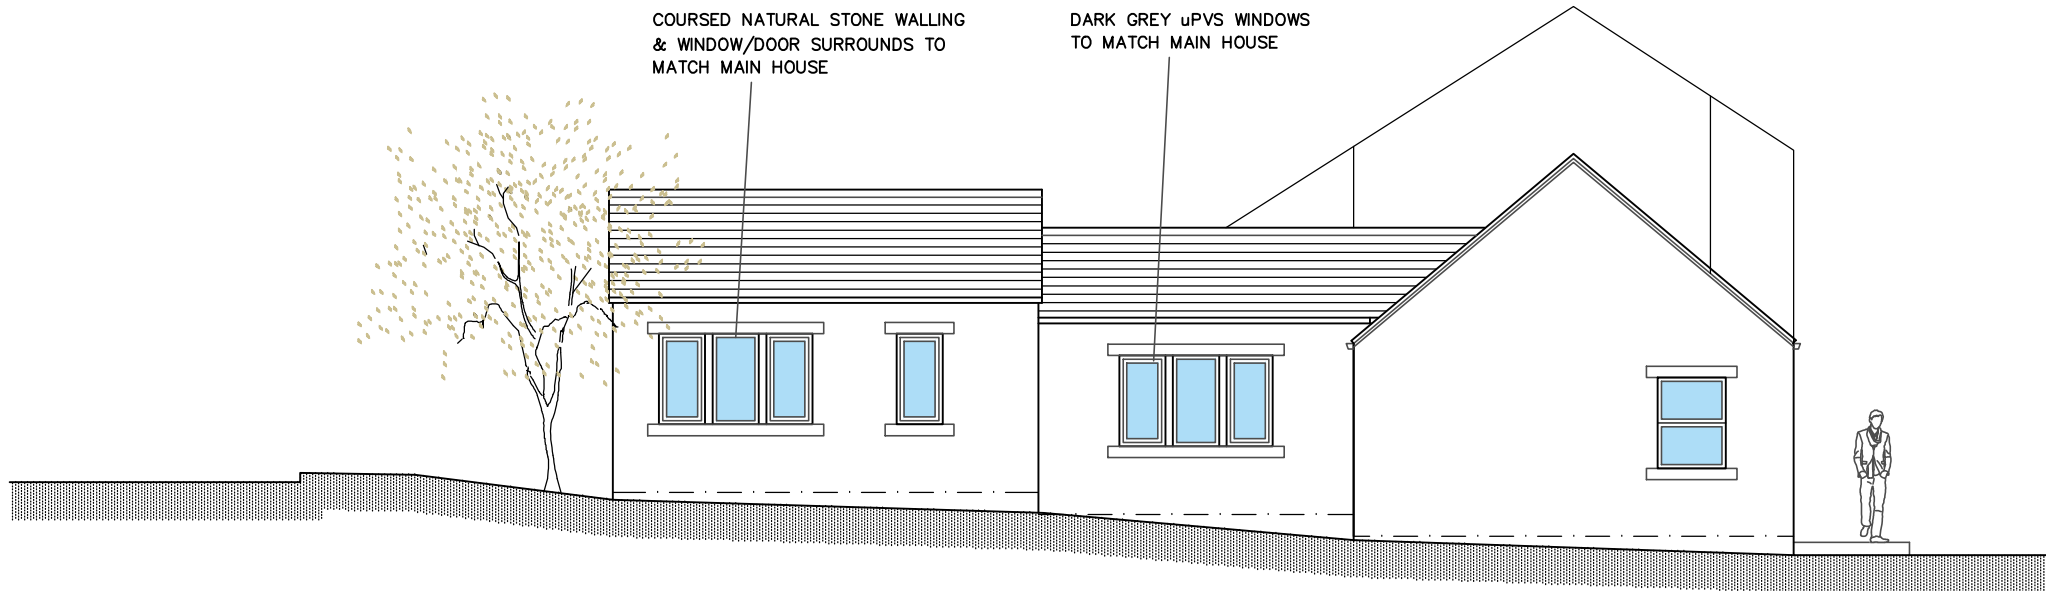

NORTH ELEVATION