



IF IN ANY DOUBT PLEASE ASK THE ARCHITECT FOR CLARIFICATION.
DO NOT SCALE FROM DRAWING. ALL DIMENSIONS TO BE CHECKED ON SITE.
THE COPYRIGHT FOR THESE DRAWINGS REMAINS THE PROPERTY OF THE ARCHITECT. THEY MUST NOT BE REPRODUCED IN ANY WAY WITHOUT THE ARCHITECT'S PRIOR WRITTEN CONSENT.

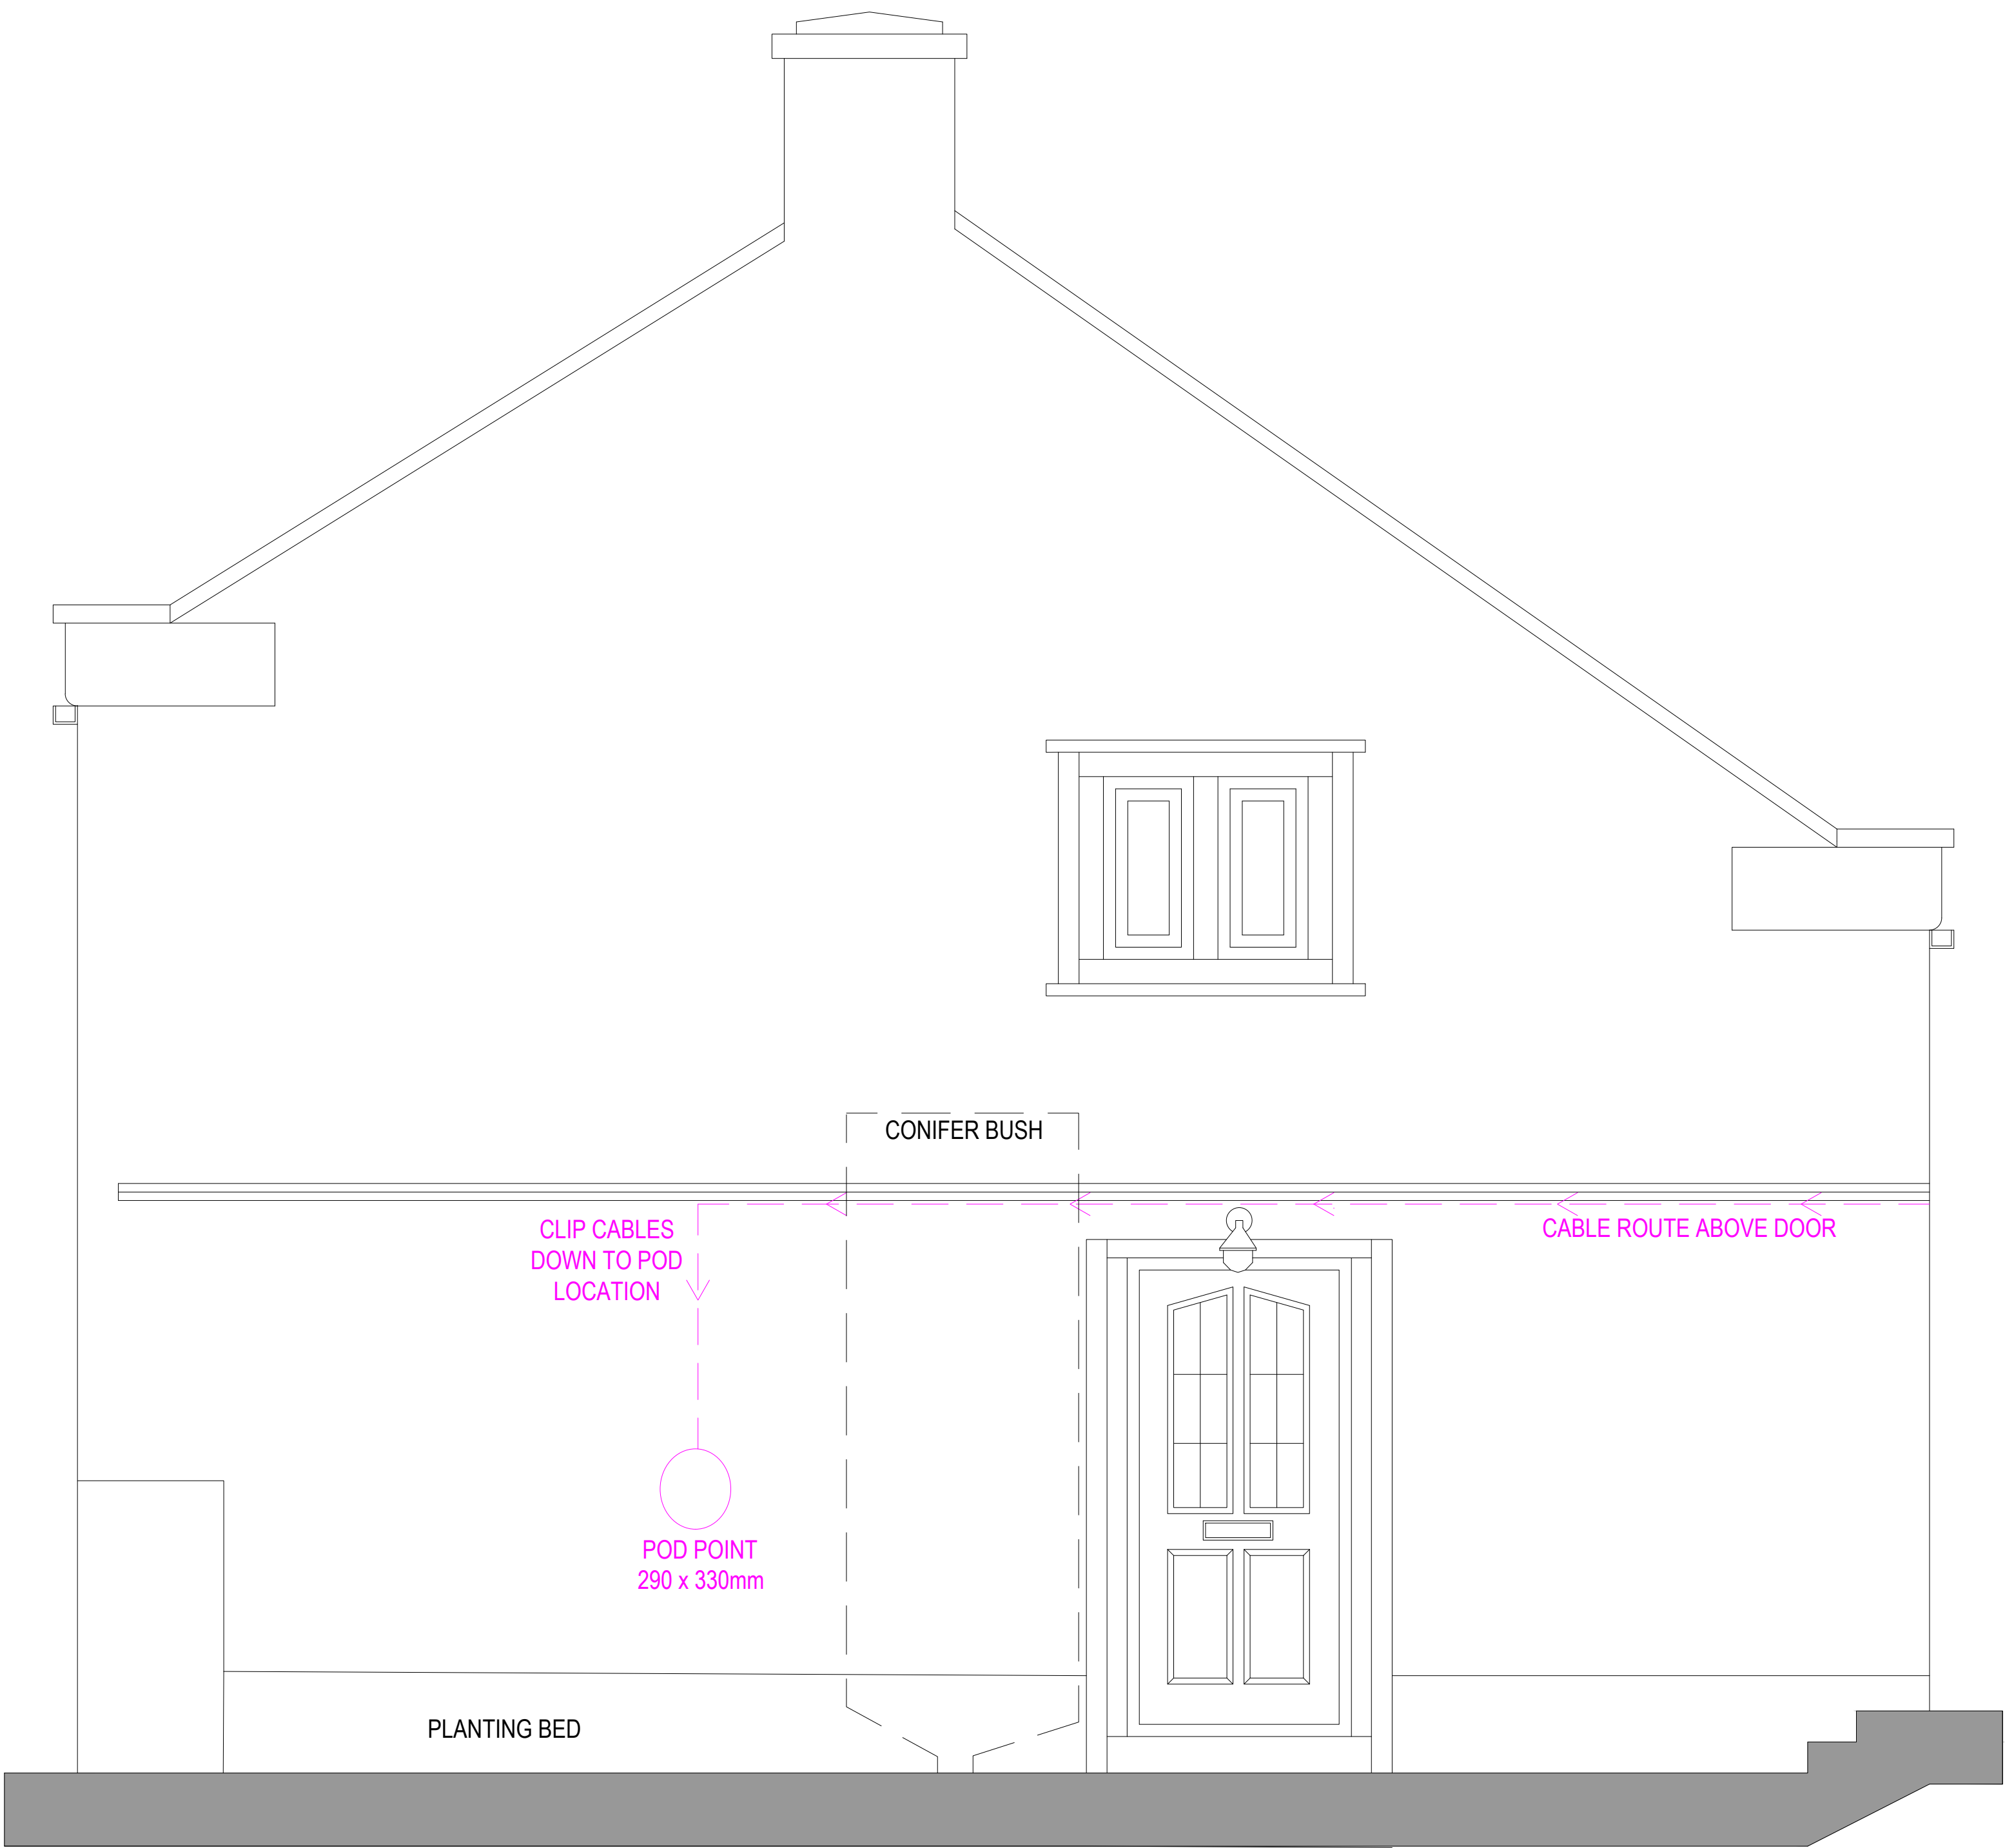

1:20 NORTH EAST ELEVATION

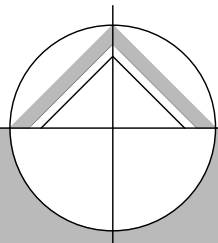

northern design
partnership

Chartered Architects
The Chapel, Millmoor Road,
Meltham, Holmfirth, HD9 5JU

www.northerndesignpartnership.co.uk
Instagram: @northerndesignp
Telephone: (01484) 854848

client	CHRIS WALKER		
project	PROPOSED CHARGING POD 21 WEATHERHILL ROAD LINDLEY HUDDERSFIELD HD3 3LD		
drawing	PROPOSED NORTH EAST ELEVATION		
revision	notes	date	drawn
*	*	*	*
scale :	1:20 AT A1	03.25	JH
project no.	drawing no.	revision	
2417	01		