



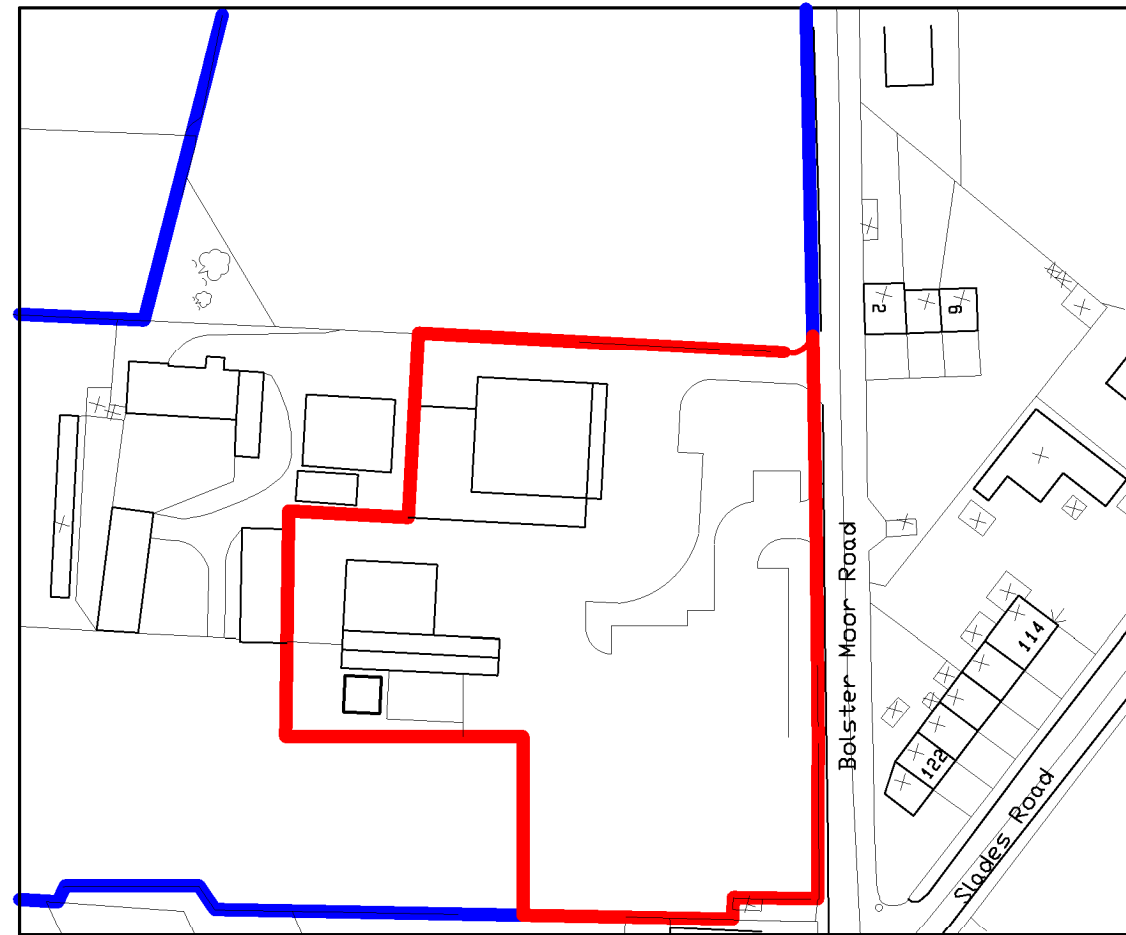

Location Plan
(1:1250)

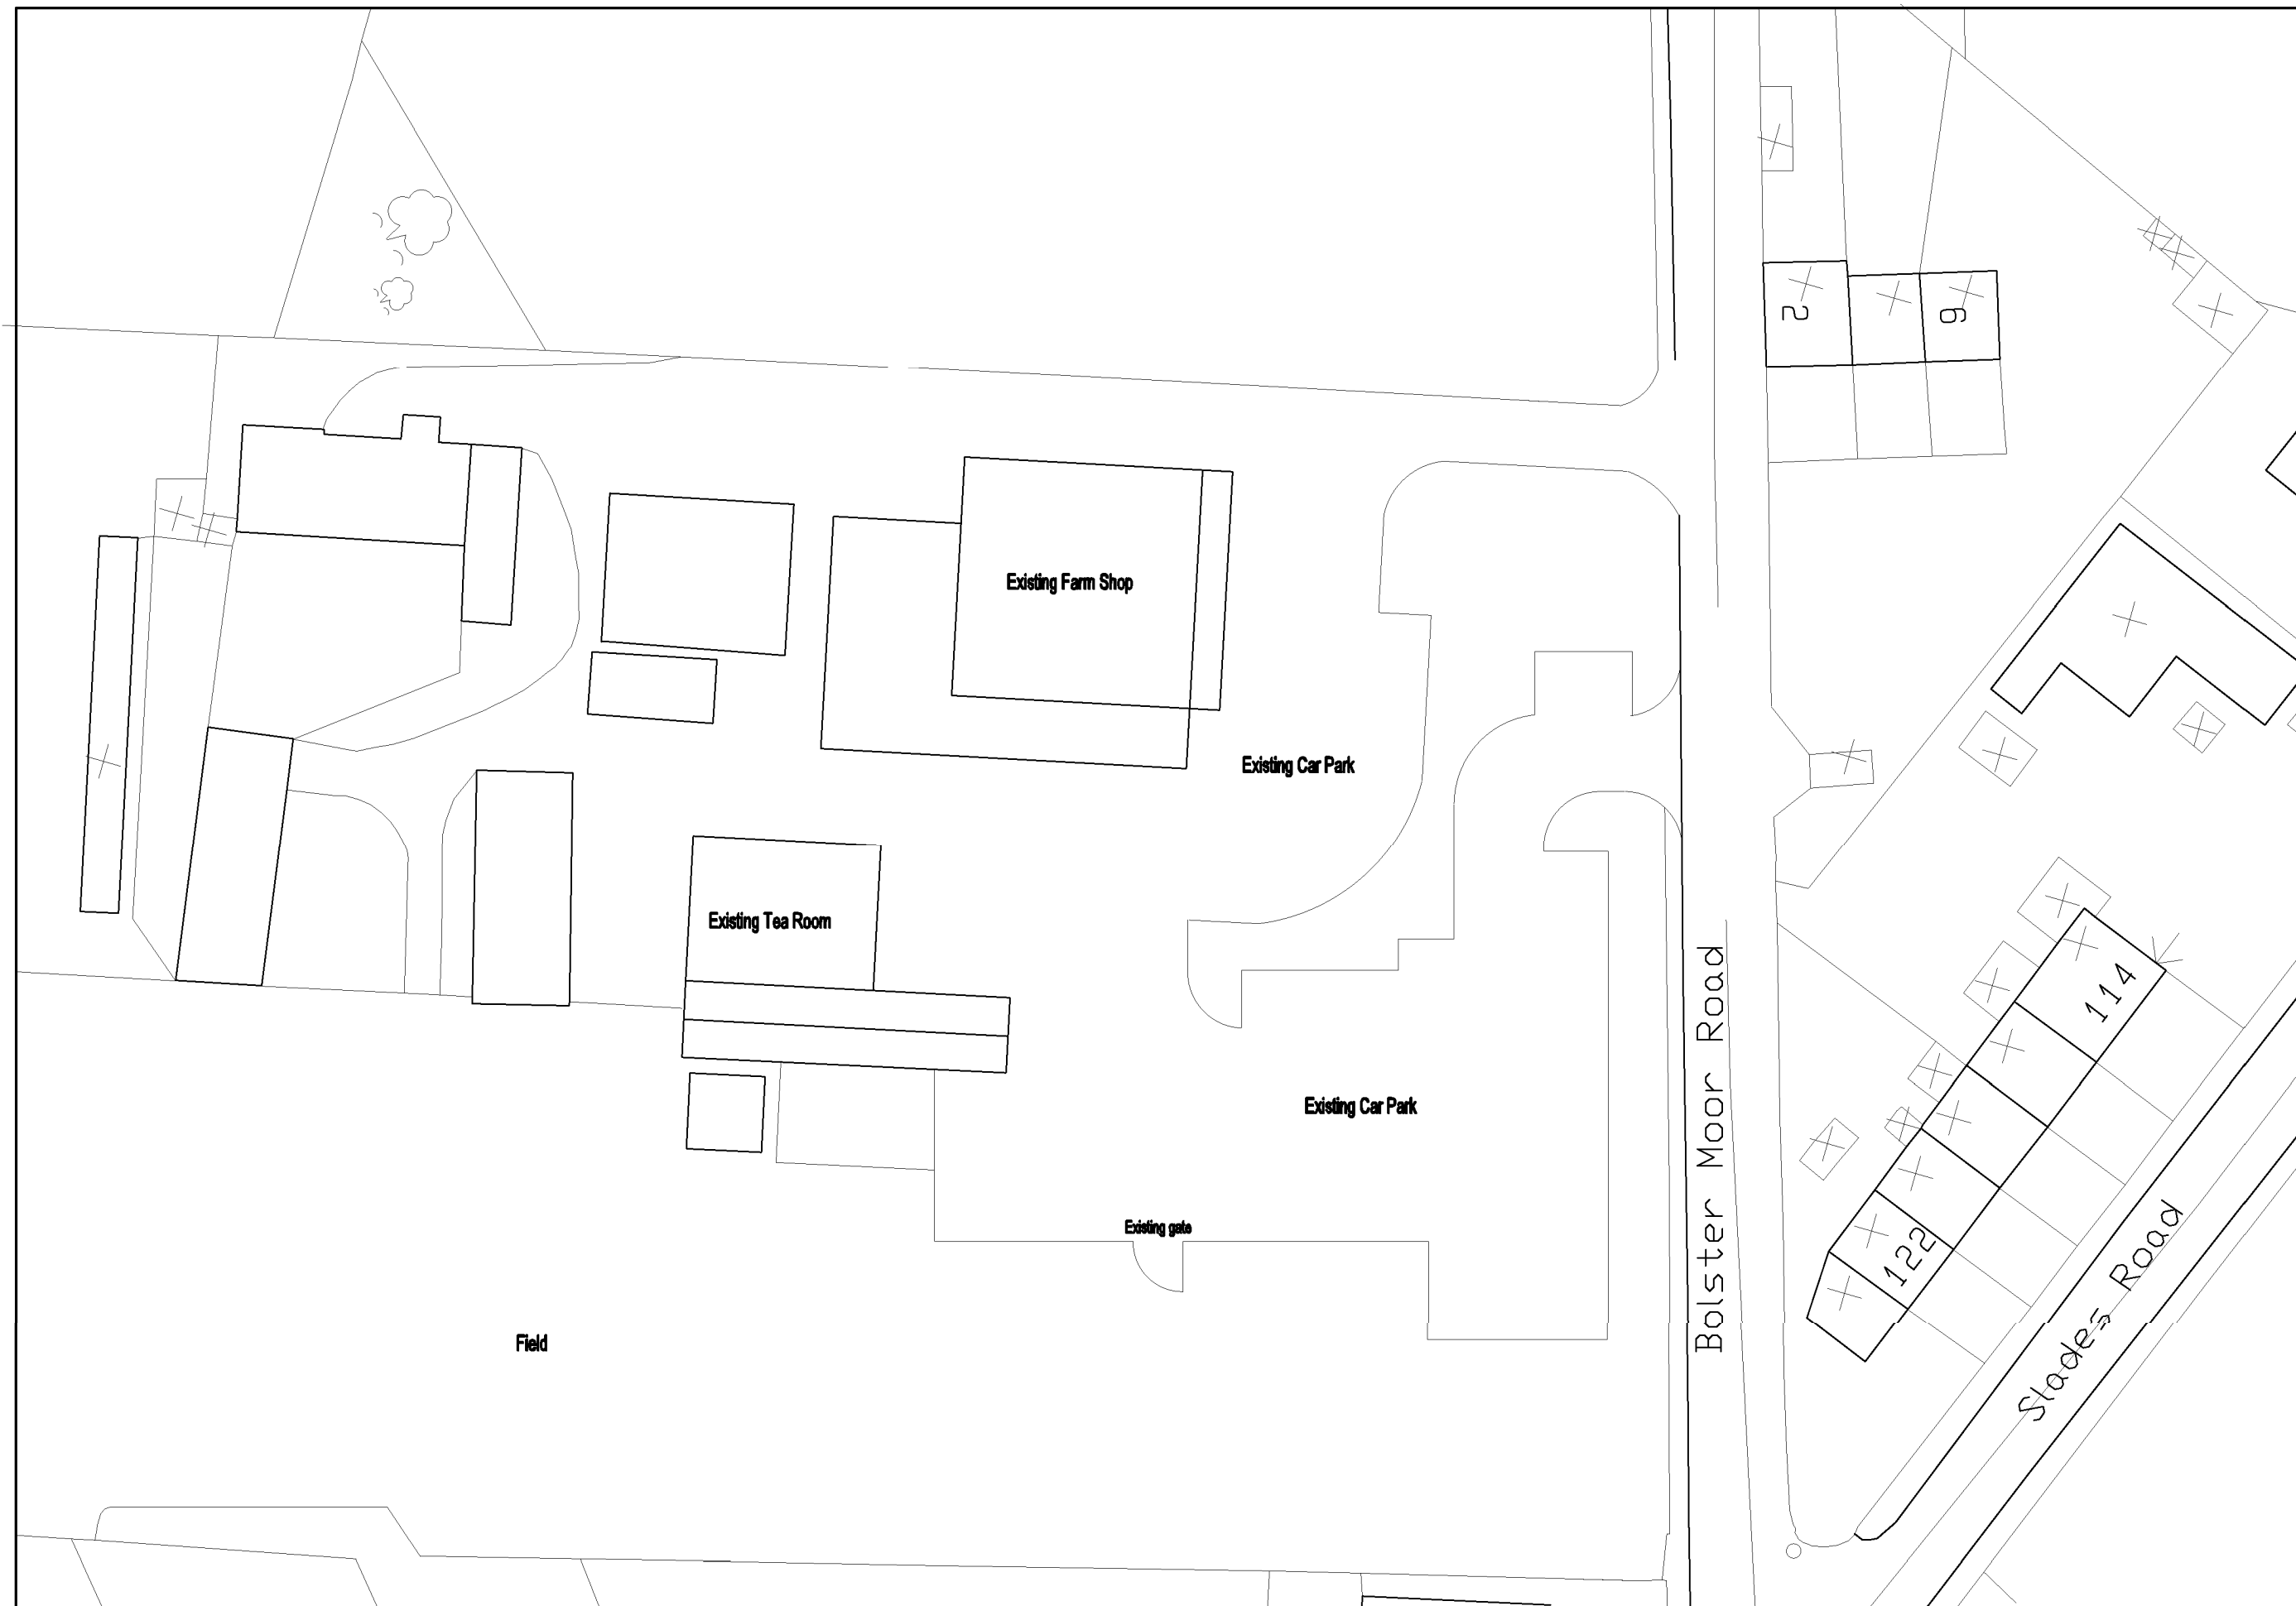

Existing Site Plan
(1:500)



0m	Scale 1:50	4m
0m	Scale 1:100	9m
0m	Scale 1:200	16m
0m	Scale 1:500	40m
0m	Scale 1:1250	100m

(When to scale of original plan bar = 8cm)

Rev C	17/12/2024	Drawings amended to be existing and proposed.
Rev B	18/11/2024	Additional parking area plotted.Red and blue lines amended.
Rev A	21/08/2023	Location plan added.



**Colne Valley Design
8 Meadow Lane
Slaithwaite
Huddersfield HD7 5EX**

Tel/Fax: 01484 842097
Mobile: 07867 803312
E-mail: mitchell@cvdesign.freemove.co.uk
Proprietor: S.A. Mitchell (ACIOB)

Project	Use of land for parking.
---------	--------------------------

For
Bolster Moor Farm Shop.

Address
Harden Road farm
Bolster Moor
Golcar.

Title	Existing Site and location plans.
-------	-----------------------------------

Job No.	Drawing number	Date
---------	----------------	------