



MR GLENN & MRS TERRI ABBOTT

20 ROWLEY DRIVE,
HUDDERSFIELD. HD8 0AH

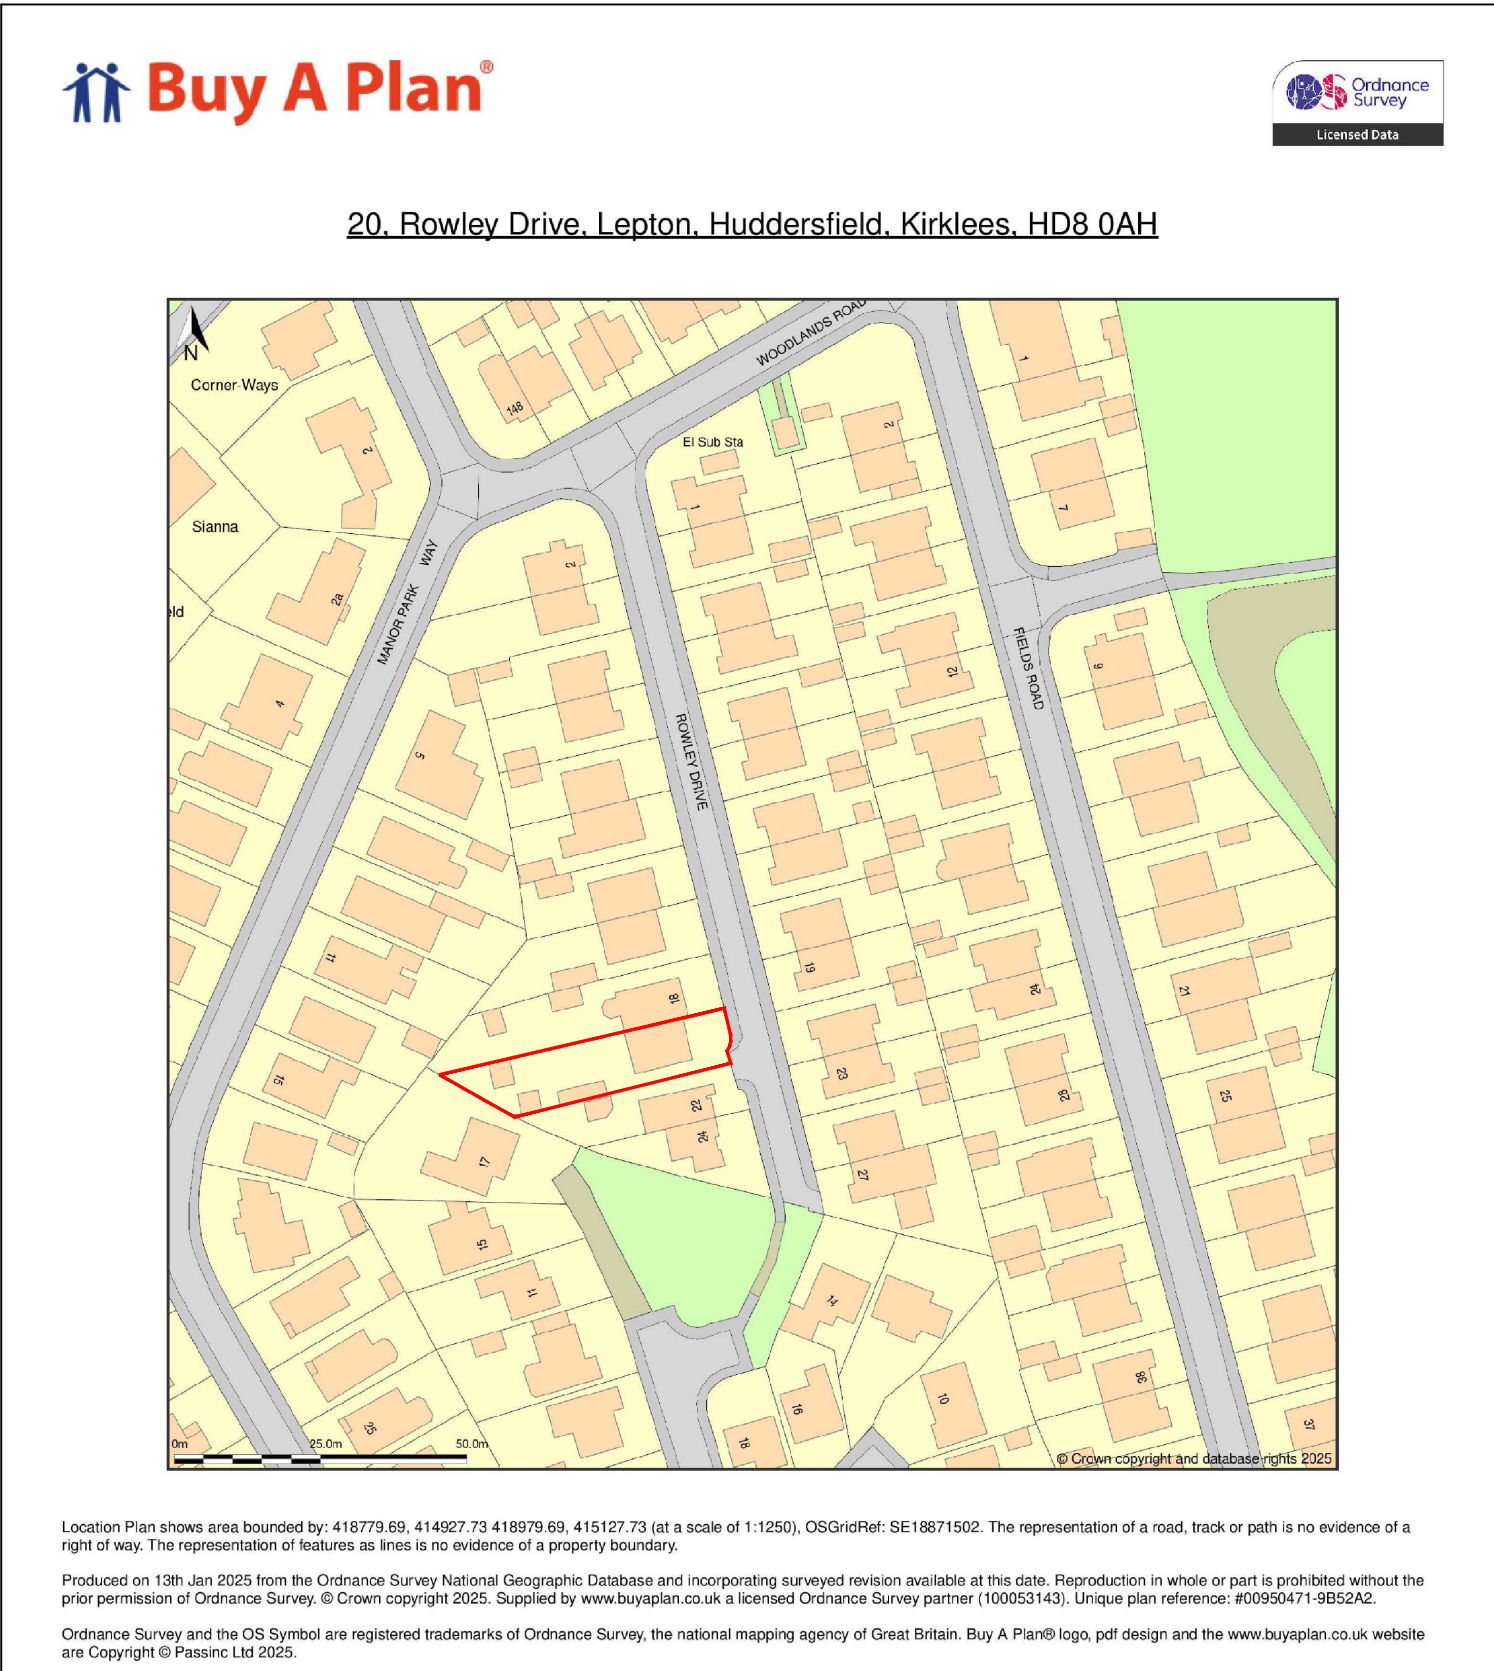


Site location plan
@1:1250 scale

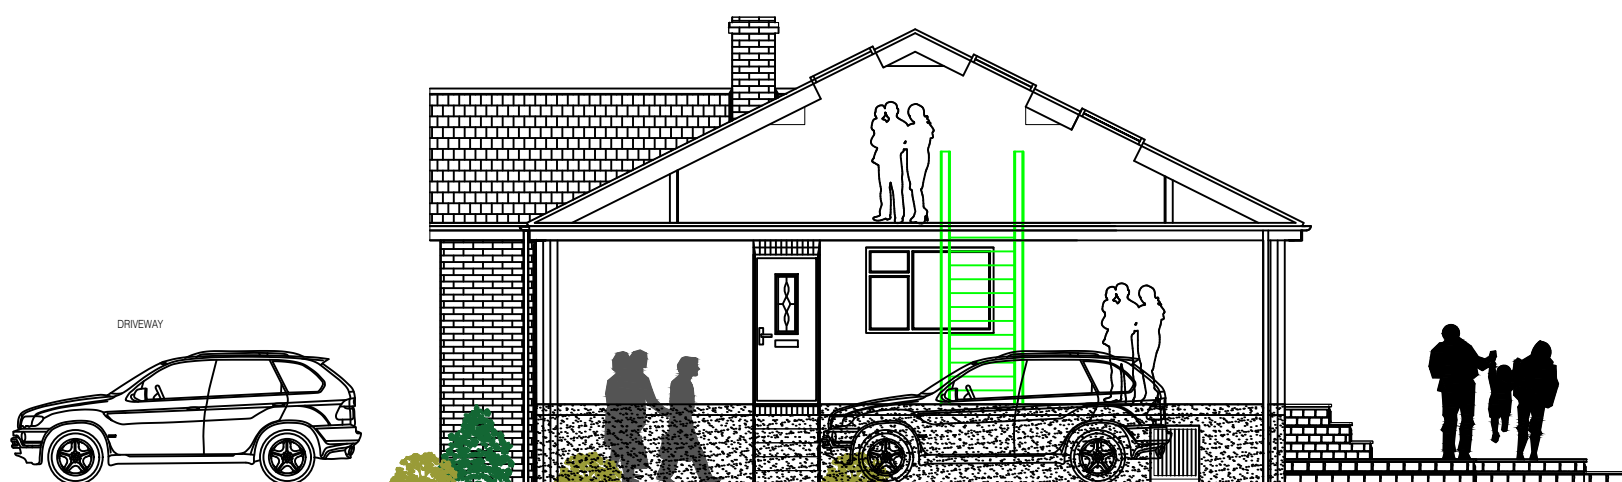

Existing Side Section / Elevation



Existing Side Elevation

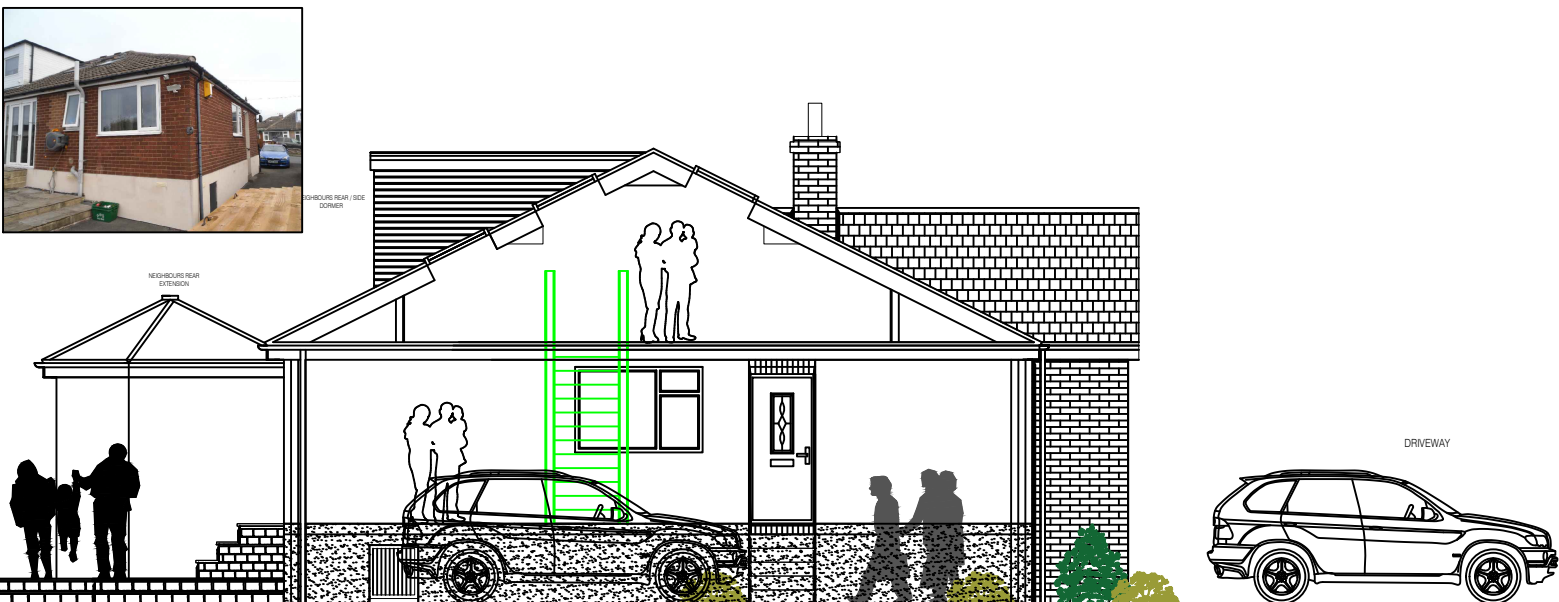

Existing Side Section



Existing Rear Elevation



Existing Front Elevation



EXISTING PLANS & ELEVATIONS @ 1:100

■ Architectural design ■ Planning & Building Regulations ■ Landscape architecture ■ 3D Visualisation & model making			
CLIENT			
MR.GLENN.&MRS.TERRI.ABBOTT			
20.ROWLEY.DRIVE HUDDERSFIELD. HD8.0AH			
DRAWING OF PROPOSED.REPLACEMENT.GARDEN.BUILDING HIP.TO.GABLE.EXTENSION.IMPROVED LOFT.CONVERSION.WITH.DORMERS PORCH.TO.FRONT.WINDOW.CHANGES EXISTING.PLAN.S.&ELEVATIONS			
drawing no	rev	date	
DWG-002	-	NOV-2024	
scale	drawn	checked by	checked date
1:100@.A1	SMT	GA.TA	NOV-2024