



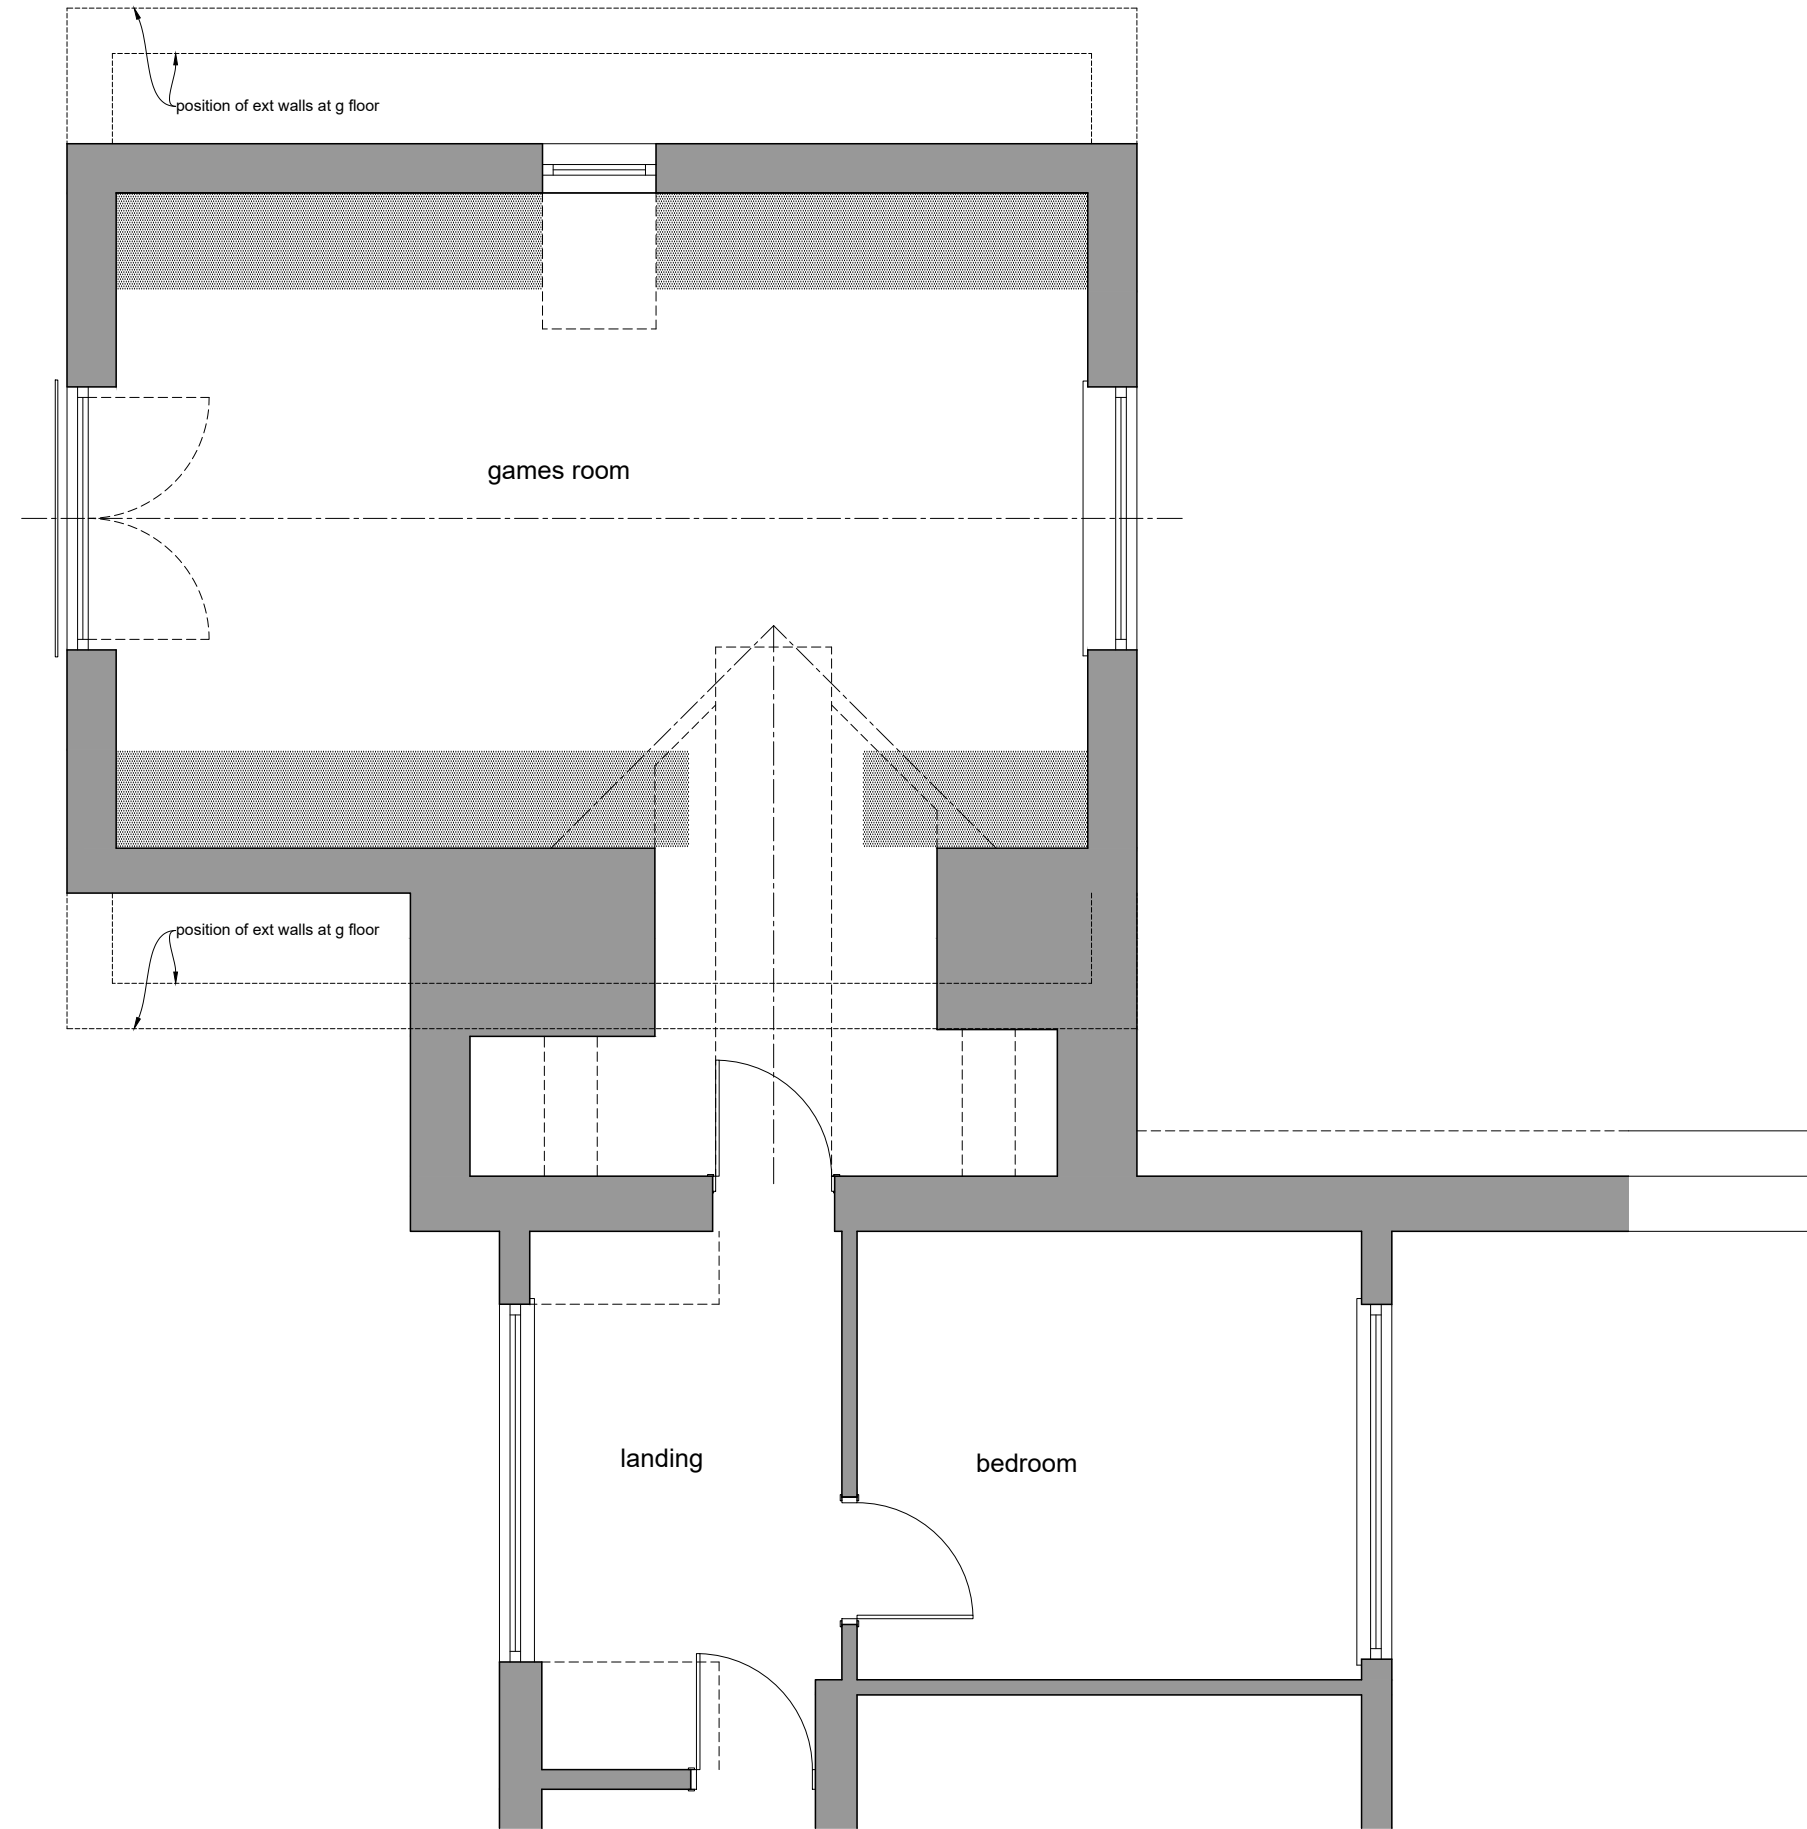


EXISTING FIRST FLOOR PLAN

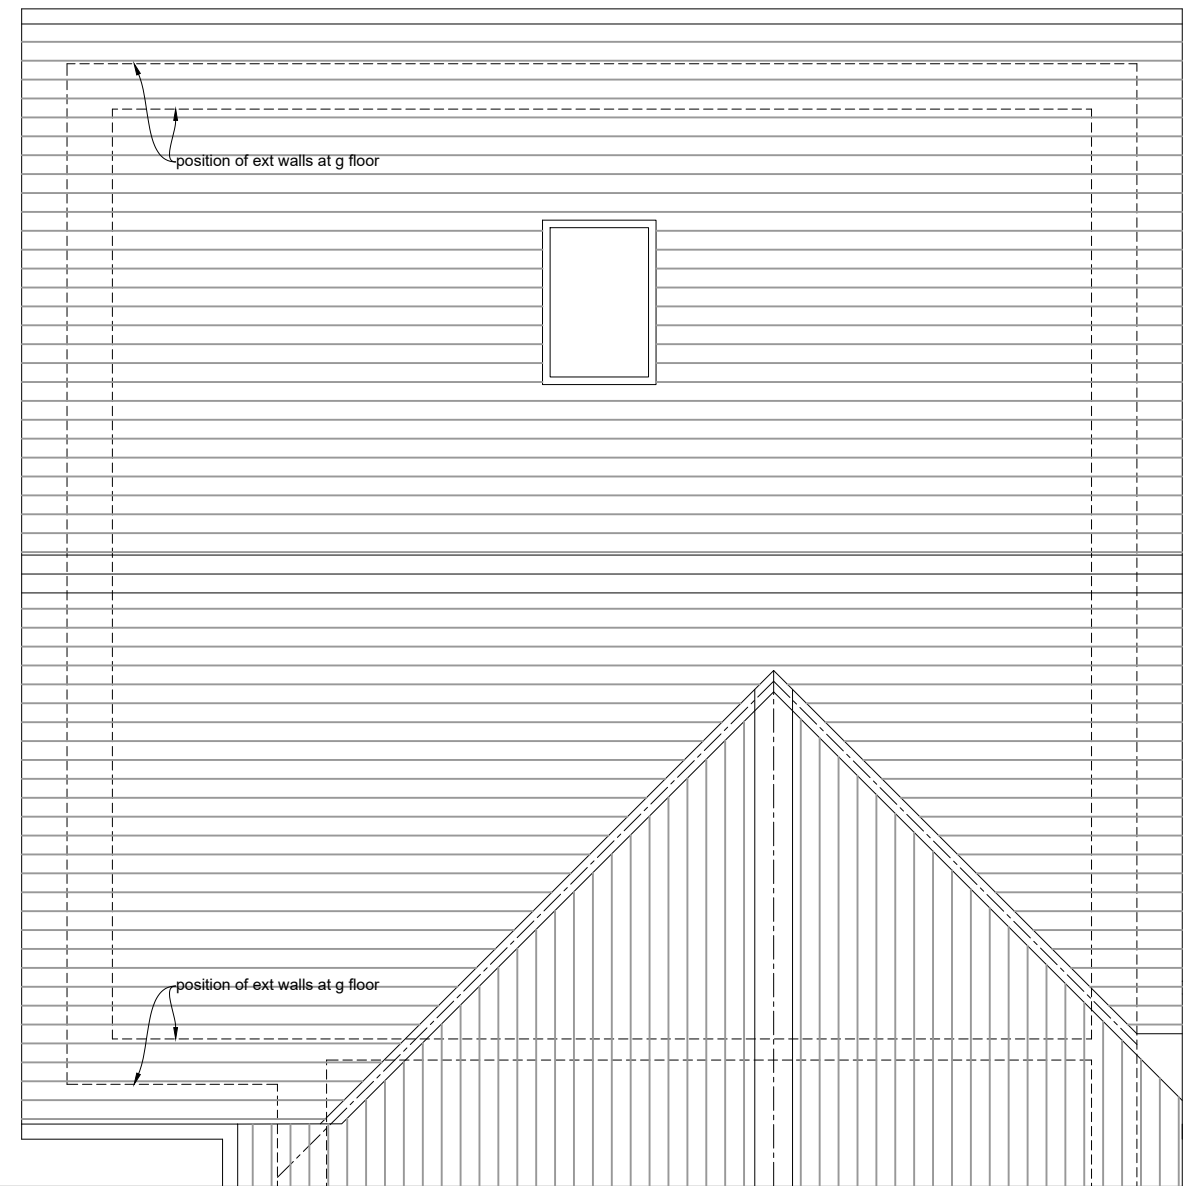


EXISTING ROOF PLAN




EXISTING ELEVATION FACING UPPERTHONG LANE

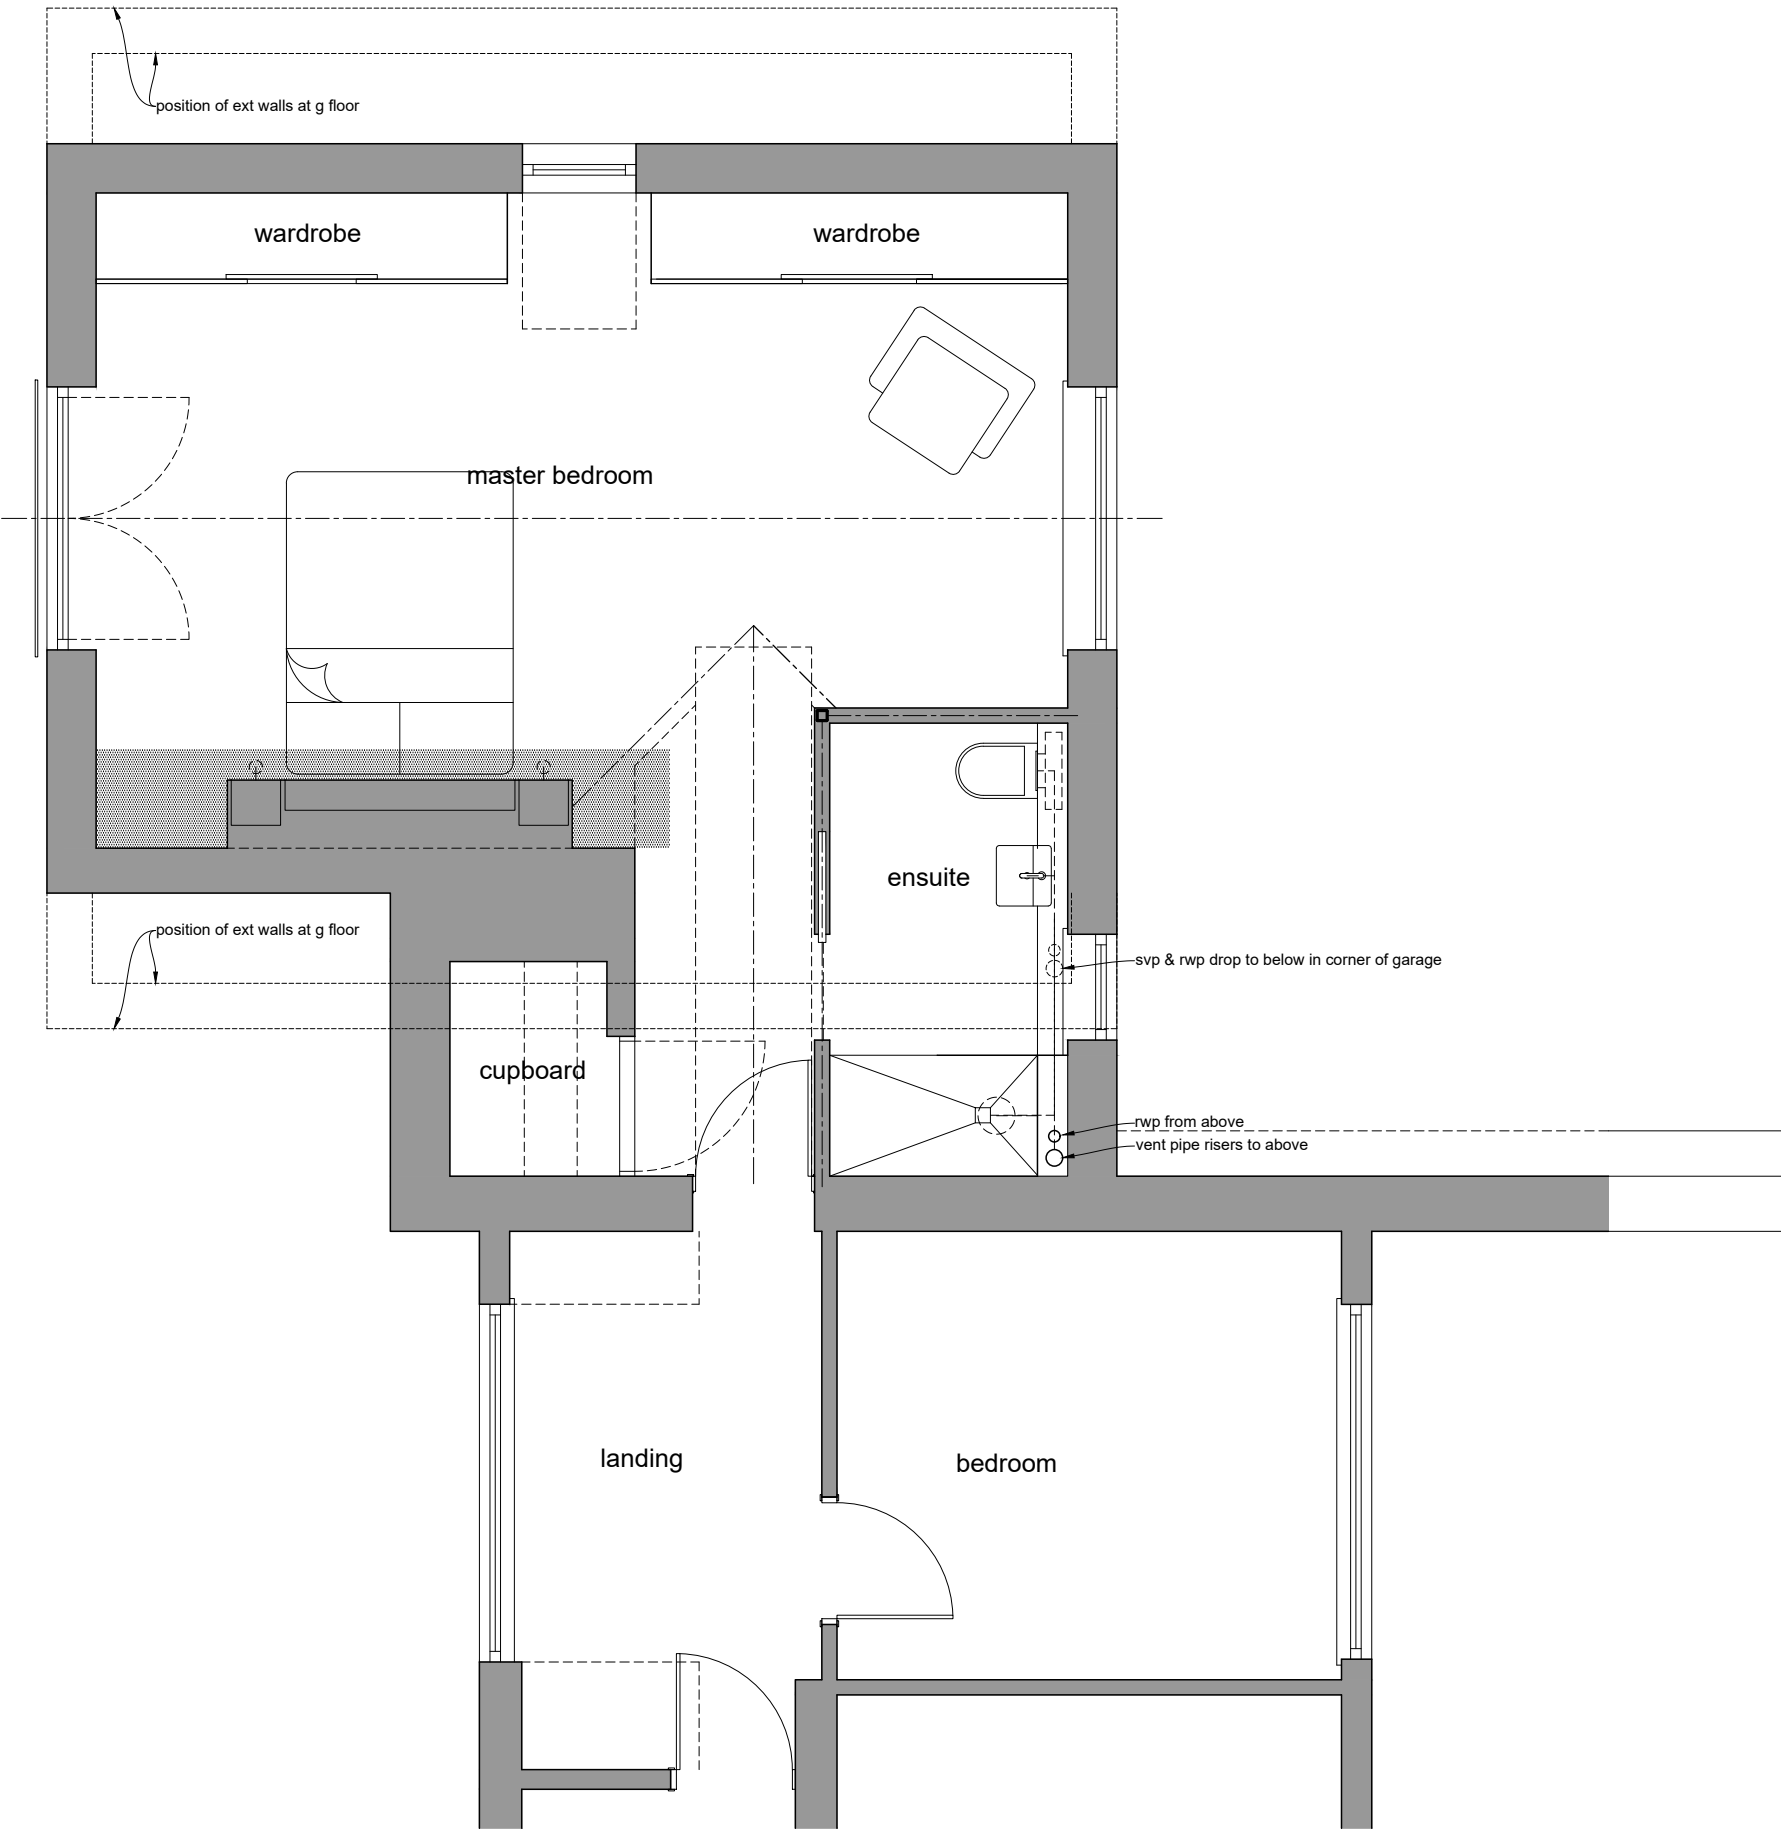


PROPOSED FIRST FLOOR PLAN

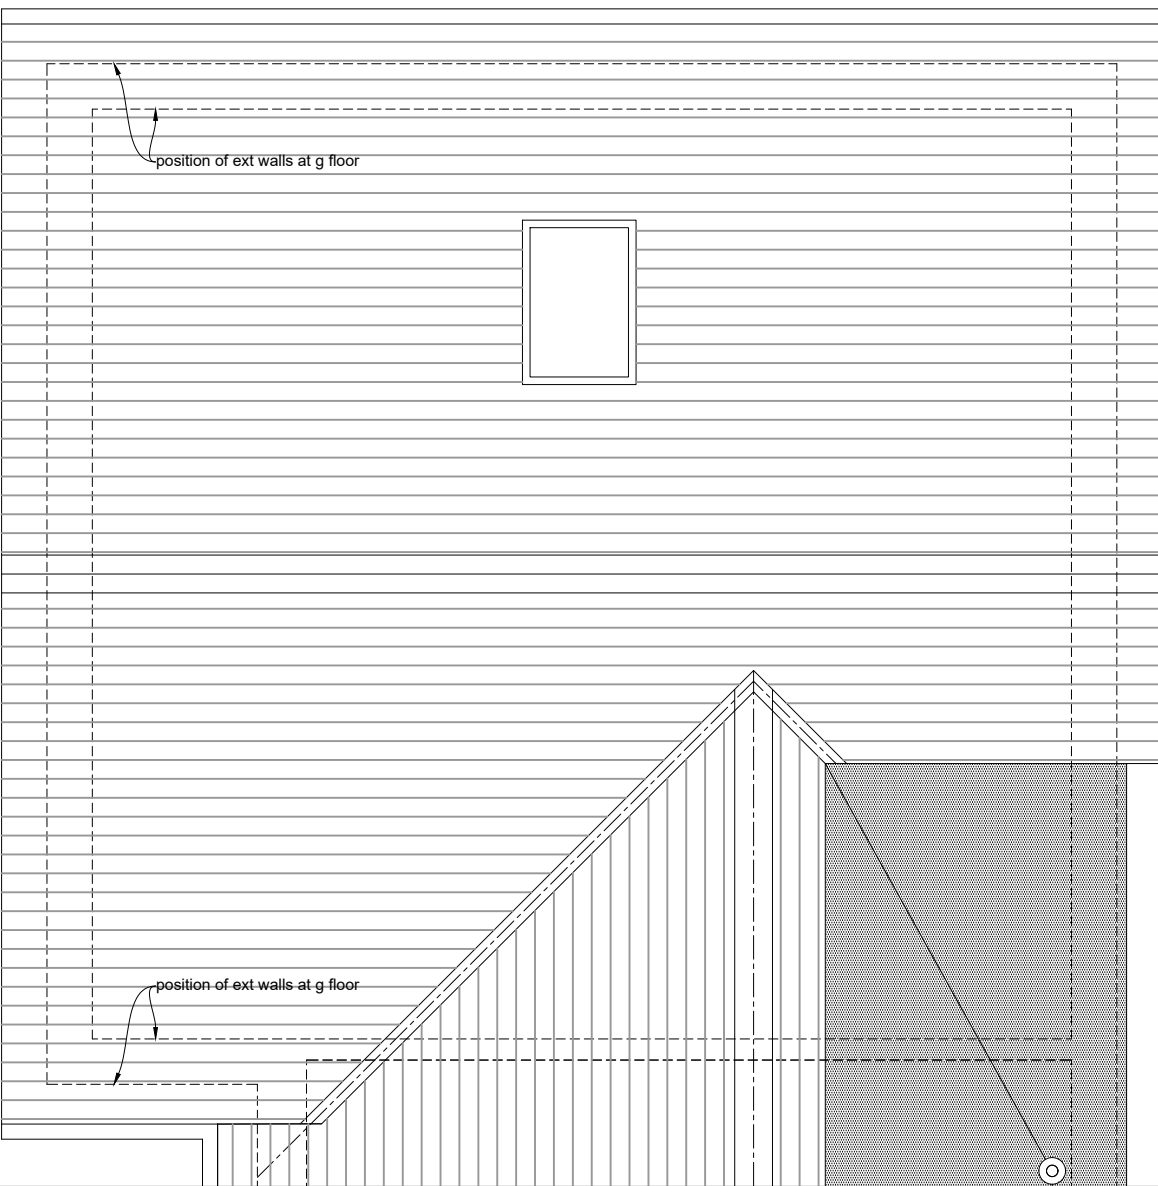


PROPOSED ROOF PLAN

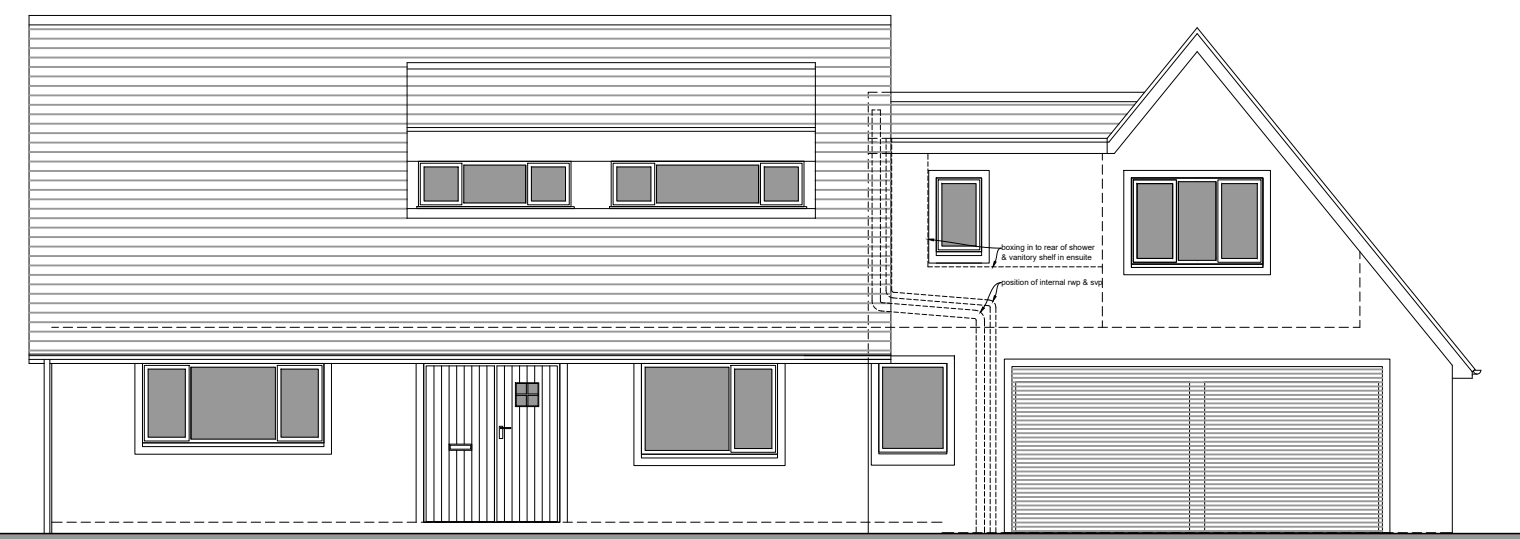

PROPOSED ELEVATION FACING UPPERTHONG LANE

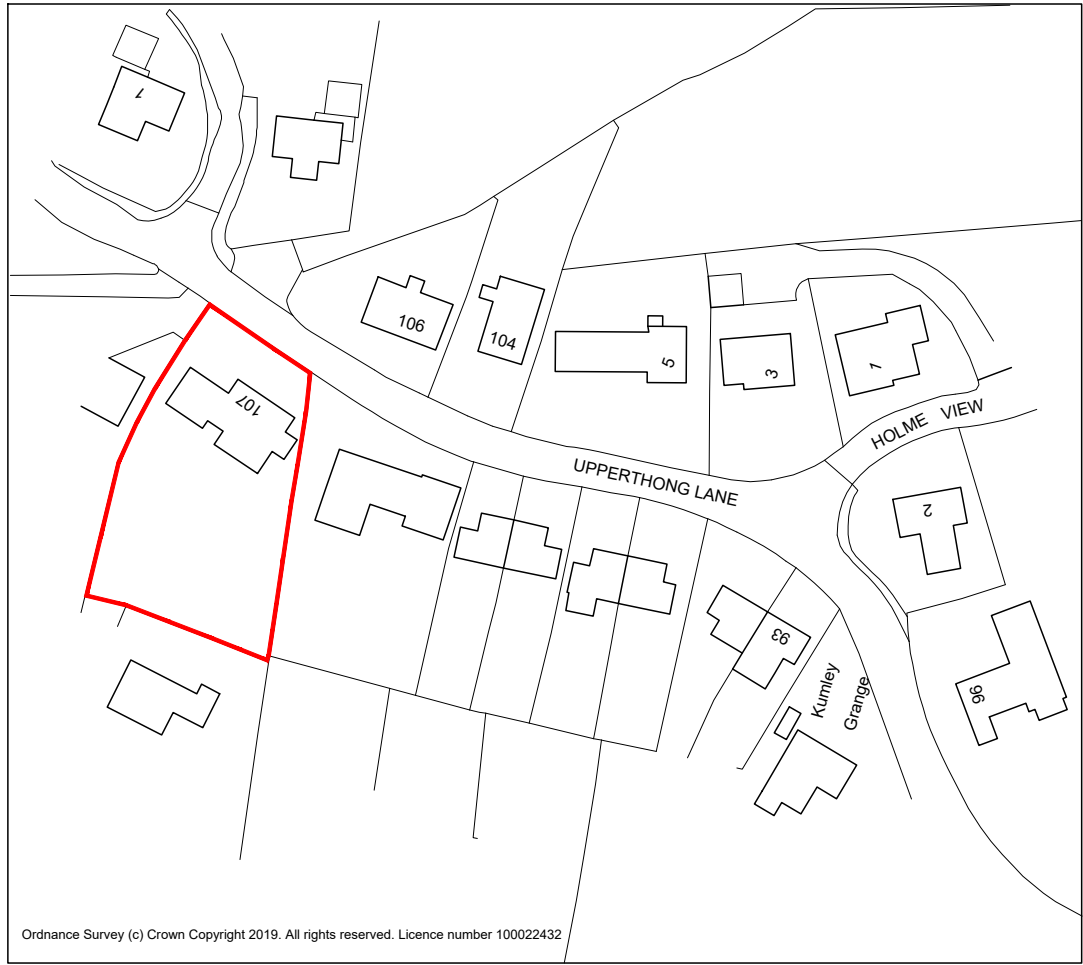

SITE LOCATION PLAN @ 1:1250

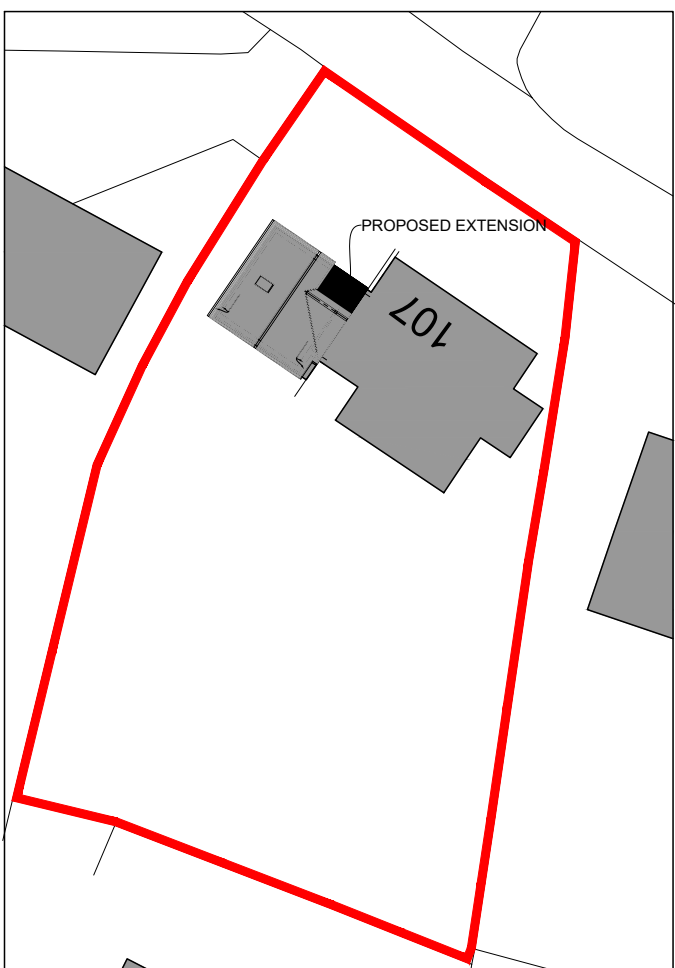

SITE BLOCK PLAN @ 1:500

Copyright: All rights reserved. This drawing must not be reproduced without permission.
The drawing must not be used for any other purpose than that for which it was prepared.
Dimensions are in millimetres unless otherwise specified.

no.	revision	date	by	checked
A	site block plan added	17.12.24	MJD	mjd

Drawing Status

PLANNING APPLICATION

space
architecture and design limited

Park Bottom
Linton
Skipton
BD23 5QJ

t: 01756 558104
m: 07795 146935
e: mjd@spacearchitecture.net
w: www.spacearchitecture.net

Client
Mark Tibbenham

Project
Remodelling of Games Room to Create
Master Bedroom Suite
107 Upperthong Lane, Holmfirth
HD9 3UZ

Drawing Title
Existing and Proposed Plans and Elevations

Scale	as noted	Drawn	02.12.24 MJD	Checked	mjd	Drawing Number	24.014(2-3001)	Revision	A
-------	----------	-------	--------------	---------	-----	----------------	----------------	----------	---