




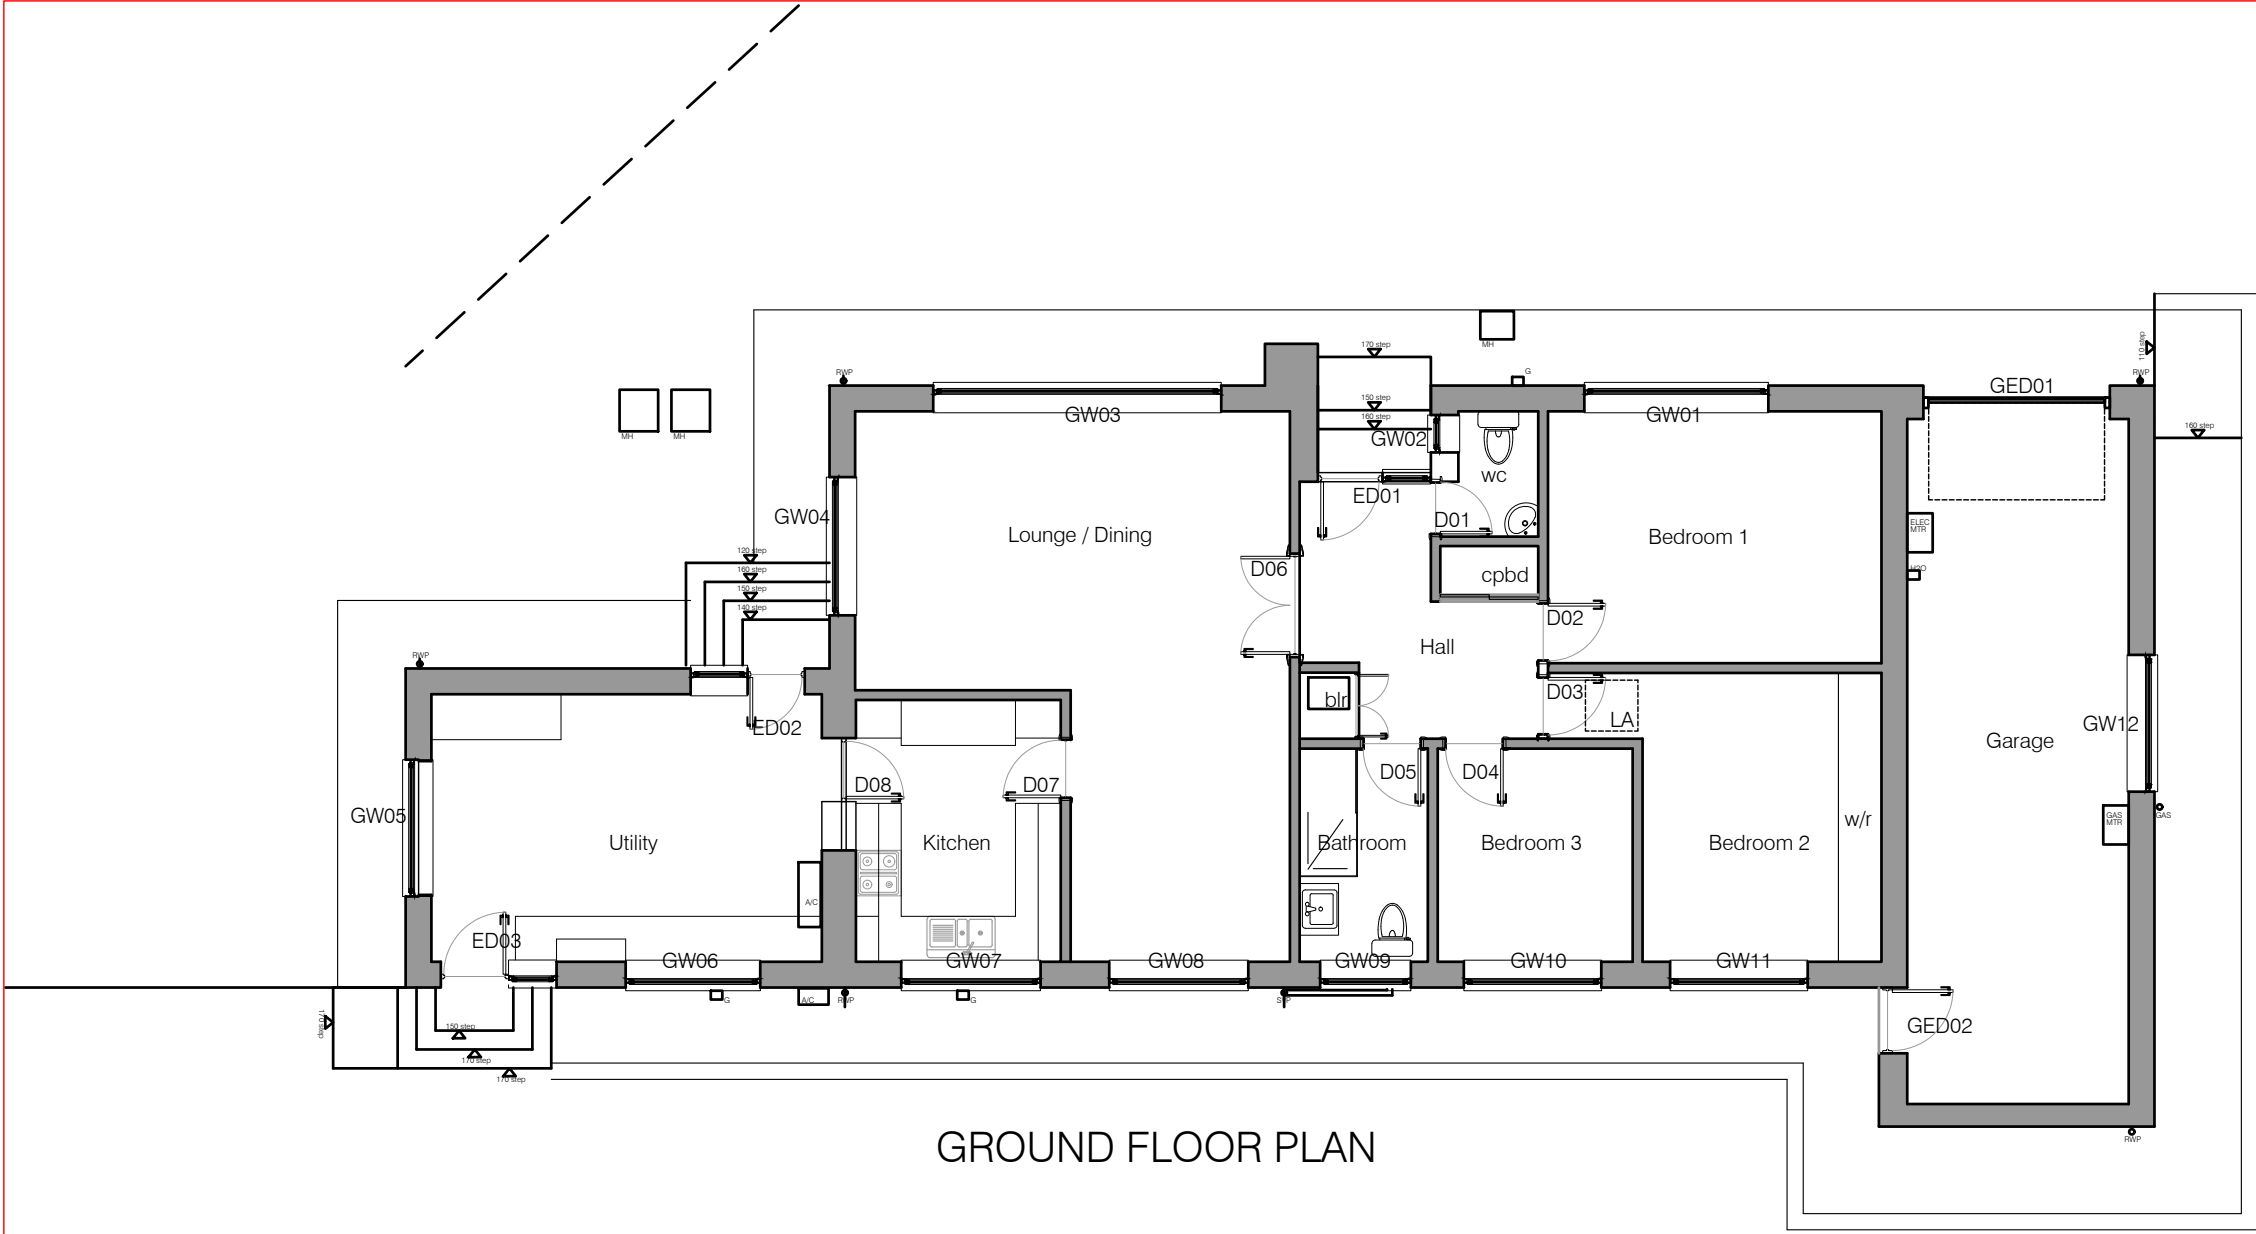


GROUND FLOOR PLAN

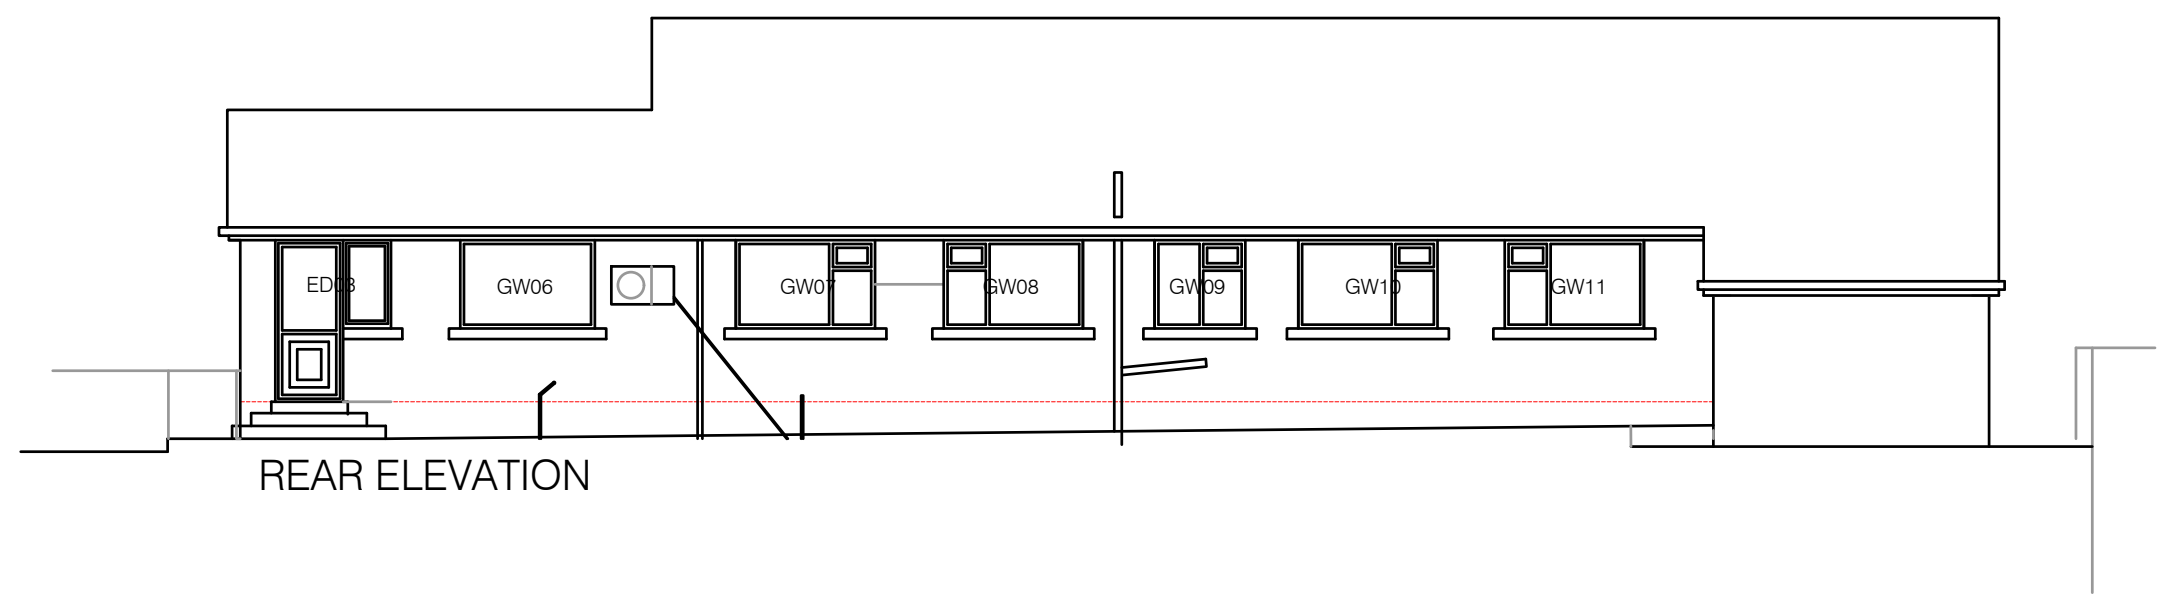

REAR ELEVATION

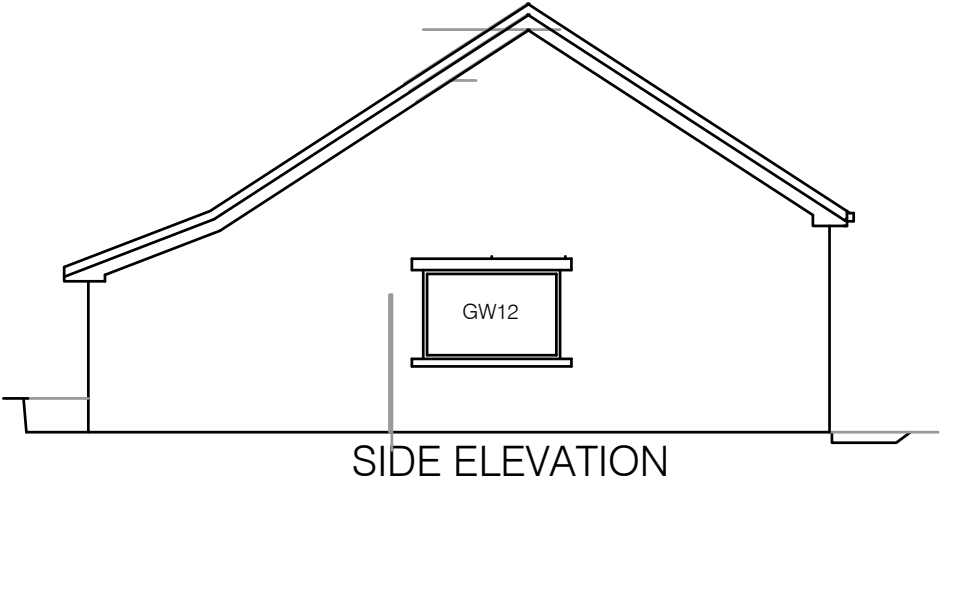


SIDE ELEVATION

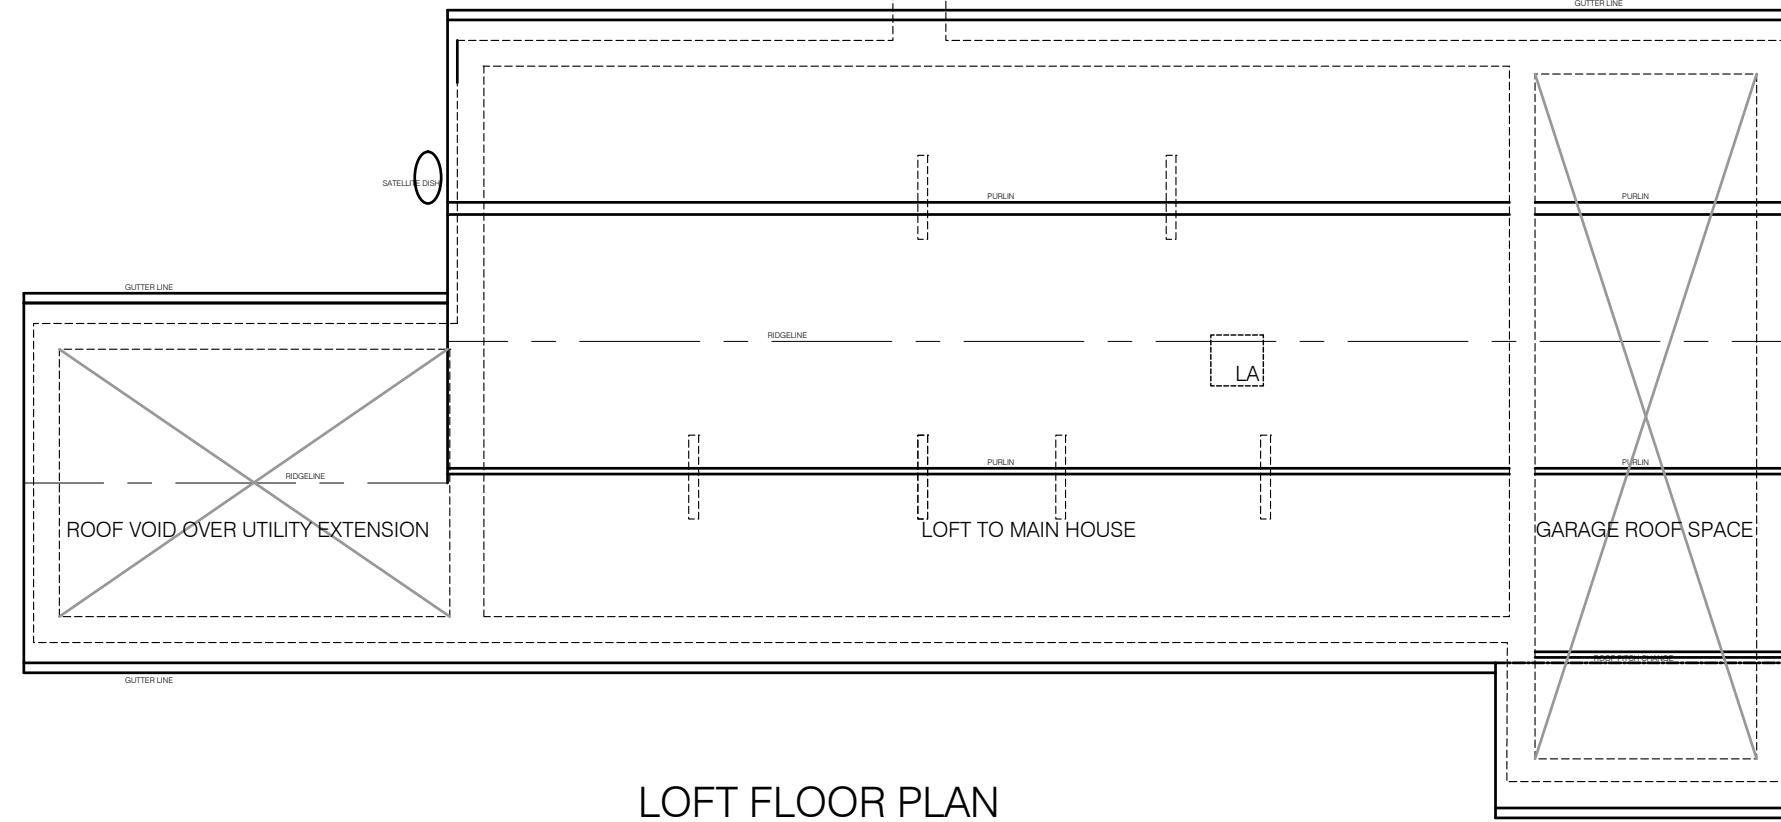


LOFT FLOOR PLAN




FRONT ELEVATION

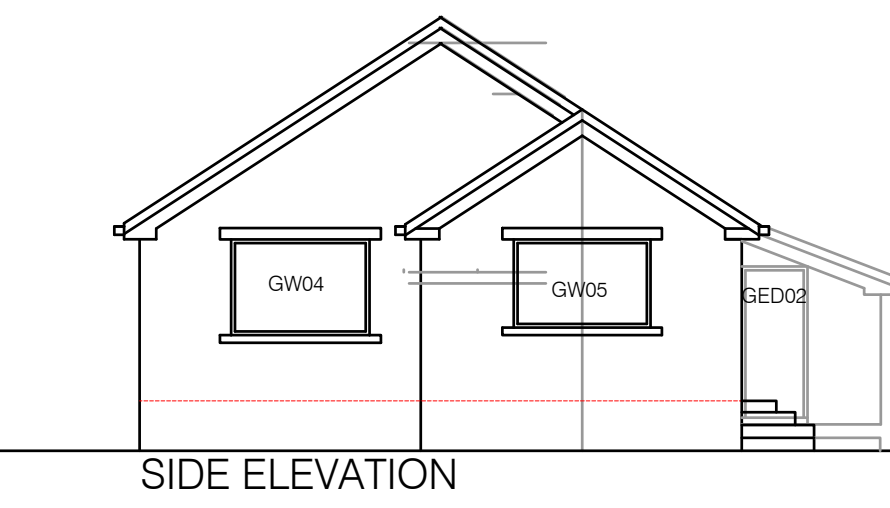

SIDE ELEVATION

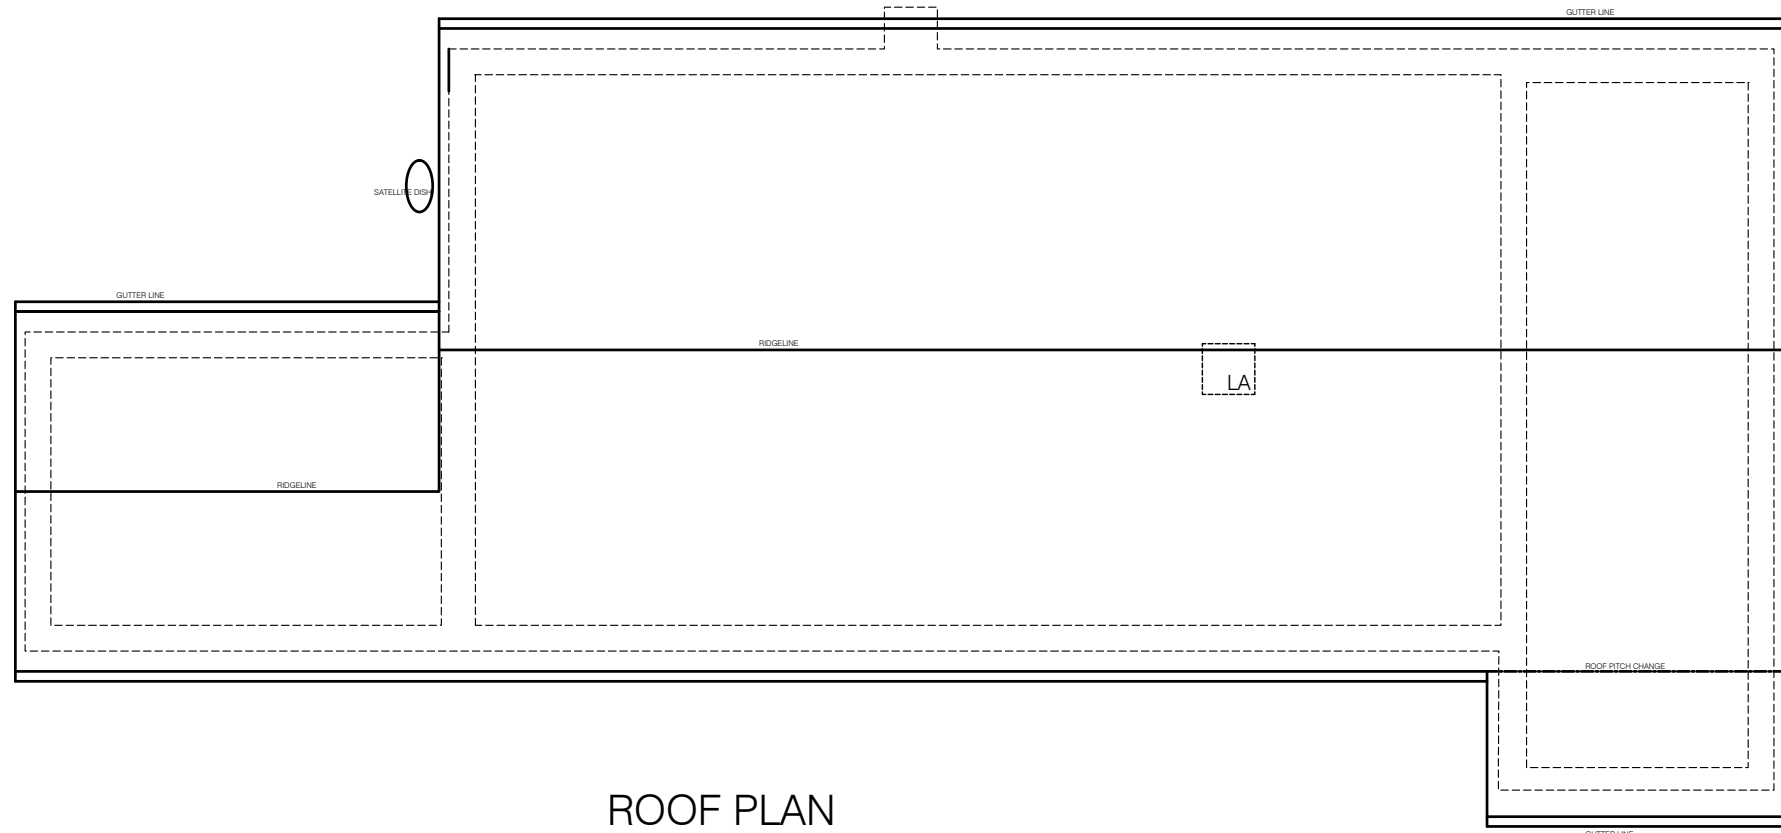

ROOF PLAN

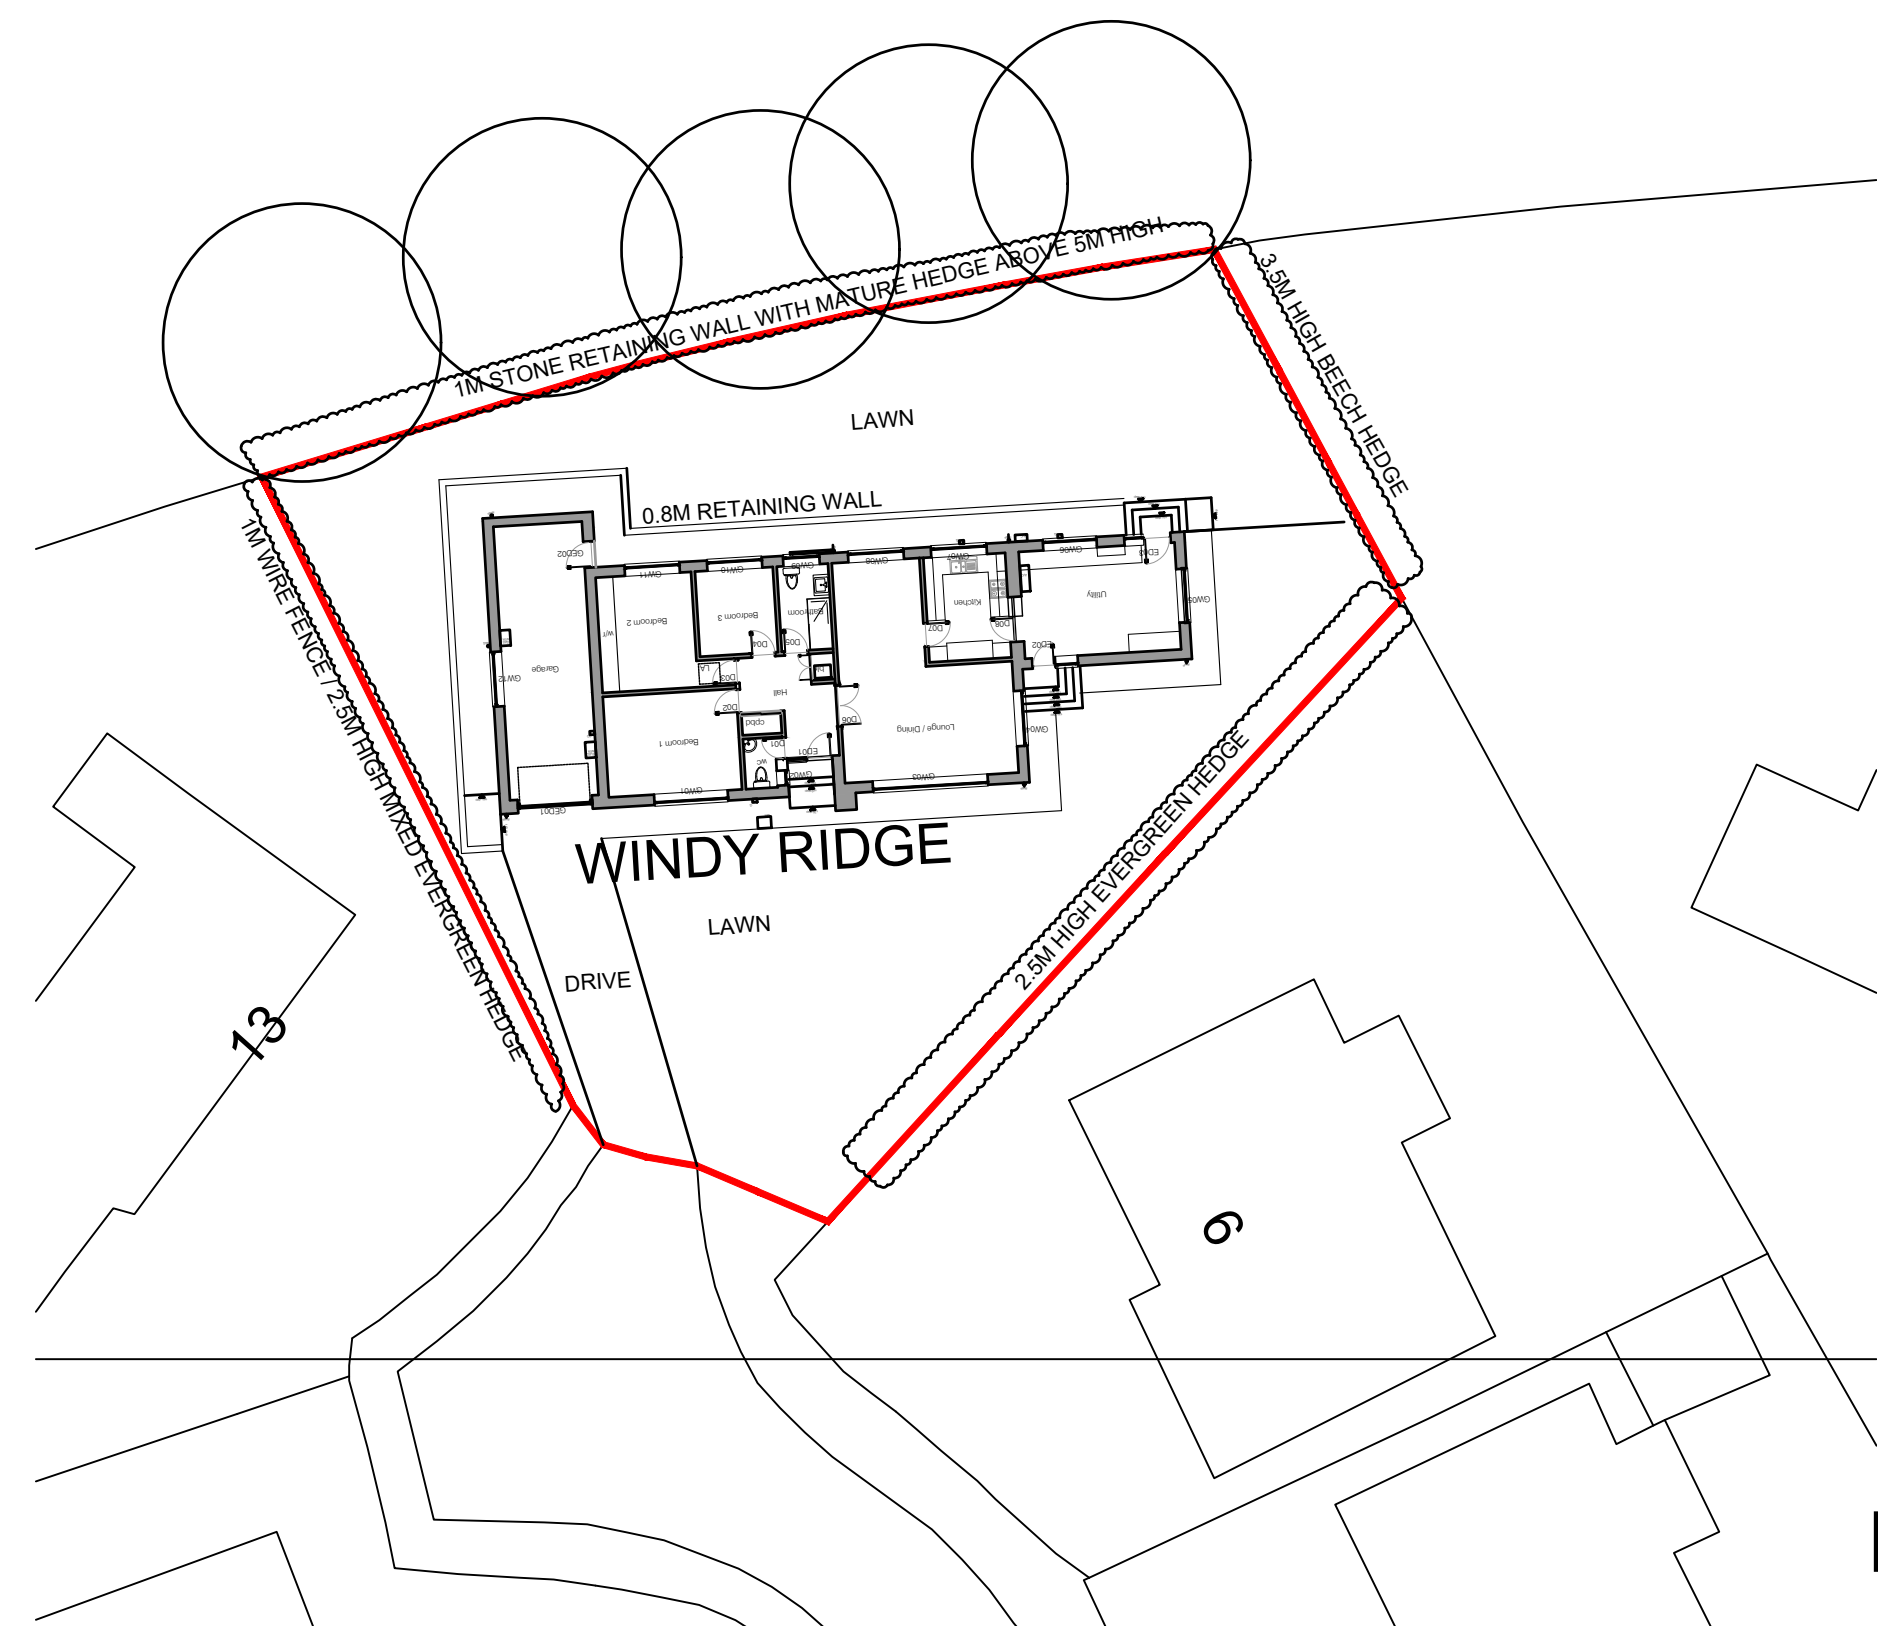

BLOCK PLAN 1:250

Simon R Miles
Chartered Architect
Didsbury
Manchester
T: 07778 137830
E: srmilesarchitect@gmail.com

Revision	Date	Revision note
P1	19.12.2024	Planning issue

Notes

Do not scale. Contractors must check all dimensions on site before preparing production drawings or commencing any work. This drawing and its design is the copyright of S.R.Miles Ltd and may not be reproduced in any form whatsoever without their prior express written consent.

Project :
WINDY RIDGE, HEBBLE DRIVE, HOLMFIRTH
Title :
Existing Floor Plans and Elevations
Drawing number :
24 436 PL100
Issue :
P1
Client :
Mr & Mrs Booth

Scale :
100@A1
Date :
19.12.2024
CAD Ref :
24 436
Drawn by :
SRM

SRM

Simon R Miles BA(Hon) Dip Arch RIBA
Chartered Architect