



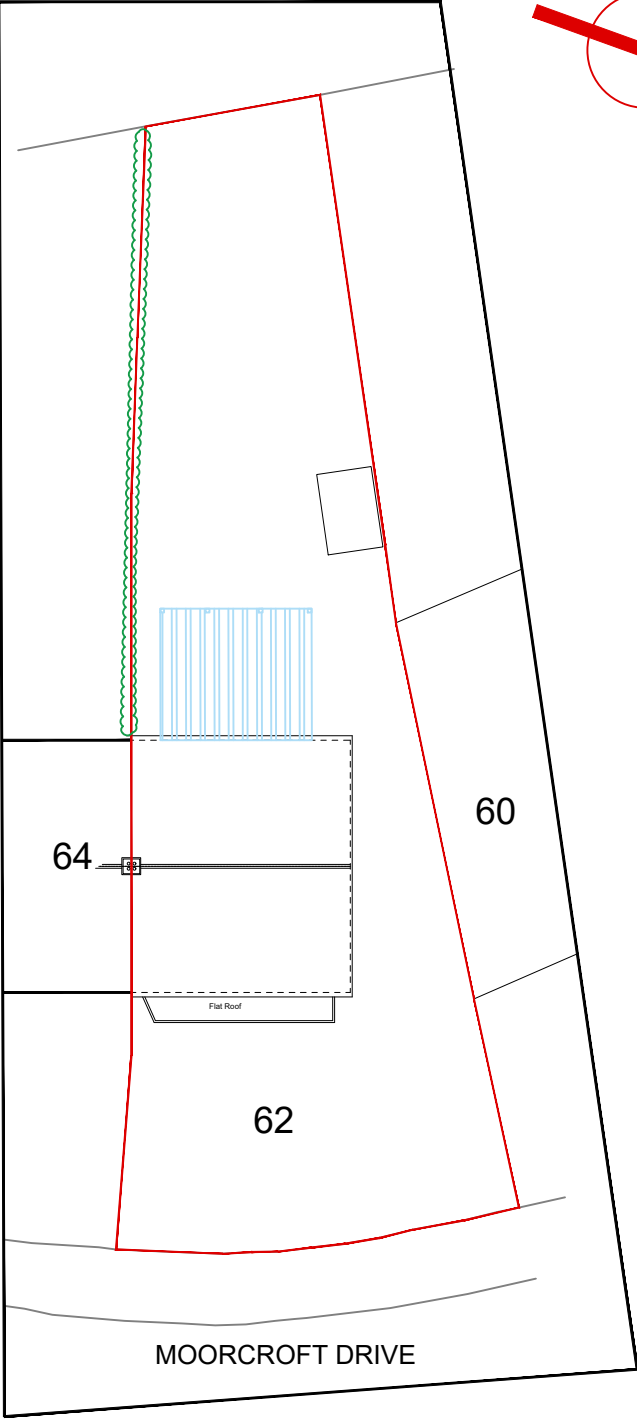


EXISTING SITE PLAN

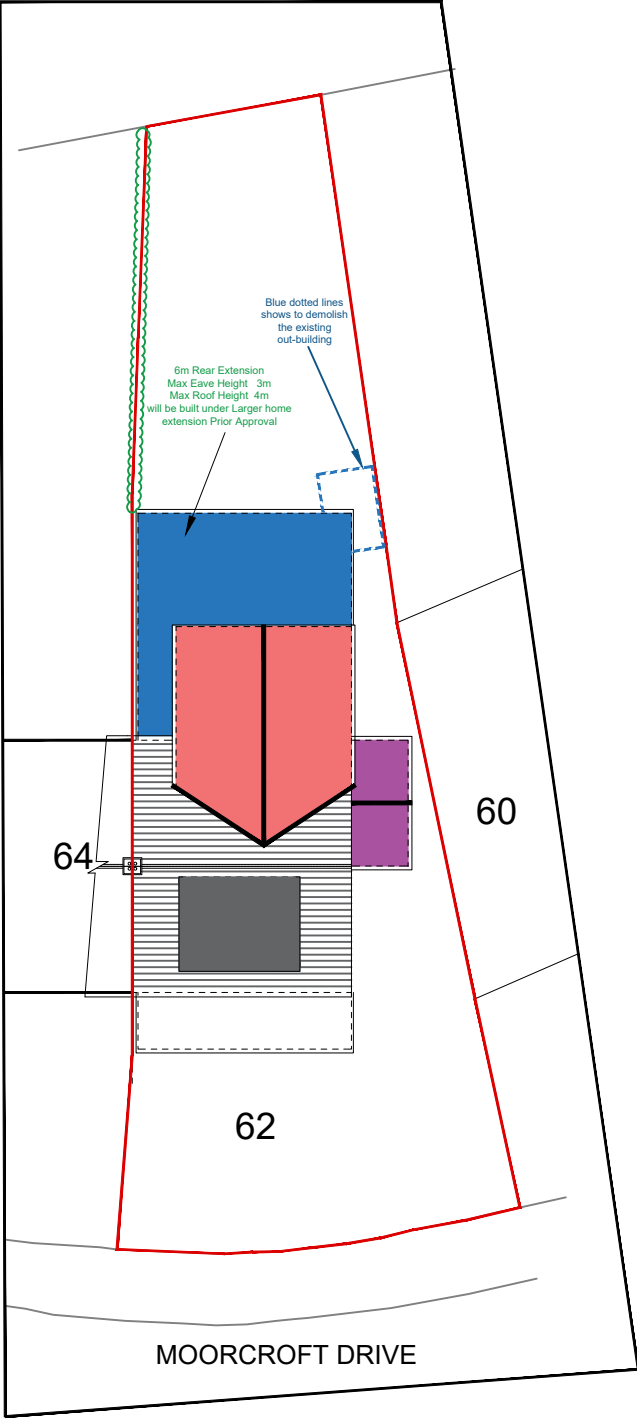

PROPOSED SITE PLAN

NOTES

This drawing is subject to a detailed building and site survey, therefore no guarantee of its accuracy can be given.
This drawing has been draughted in accordance with the clients design requirements.
All areas are approximate and are subject to a detailed building and site survey and further design development.
All dimensions should be checked prior to commencement of construction on site. Measurements should not be taken off the drawing.

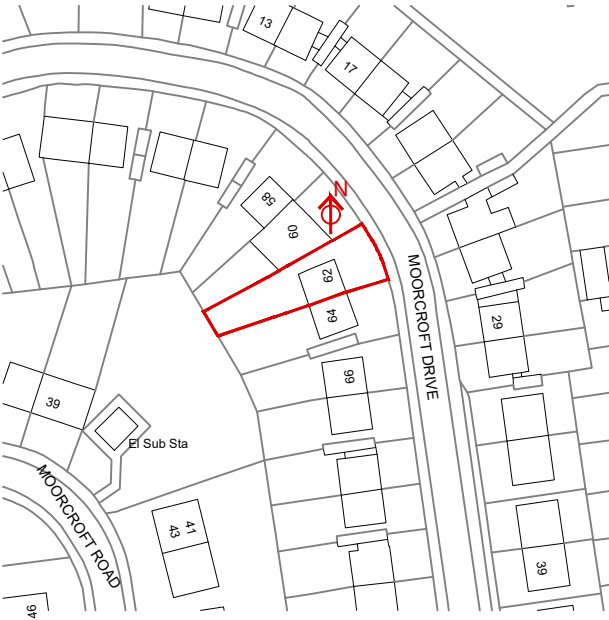

LOCATION PLAN
SCALE 1:1250

B	REAR FLAT ROOF CHANGED TO PITCHED ROOF	07.03.25	
A	Rear three storey extension added	26.12.24	
Rev	Revision	Date	

JOB
PROPOSED PART-SINGLE AND PART-THREE STOREY REAR EXTENSION, SIDE EXTENSION, AND A LOFT CONVERSION WITH A FRONT AND REAR DORMERS.

ADDRESS
62 MOORCROFT DRIVE
DEWSBURY
WF13 4DY

Mr MUHAMMAD SHAHZAD

DATE	SCALE	SHEET	JOB NO
02.08.2024	1:1250 /1:200	1@A3	