




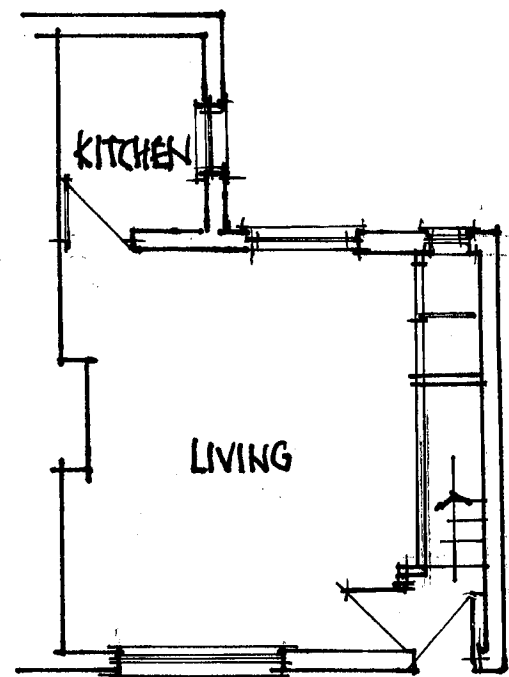


EXISTING GROUND FLOOR

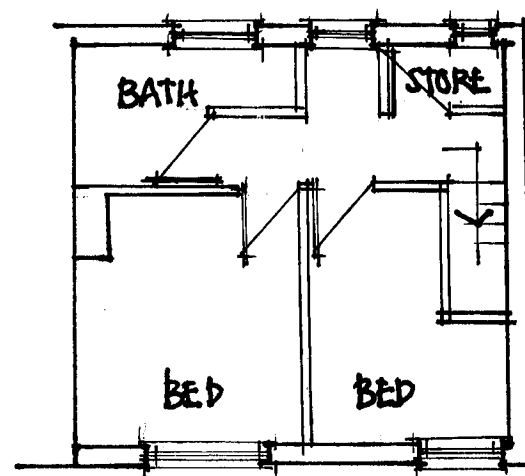

EXISTING FIRST FLOOR

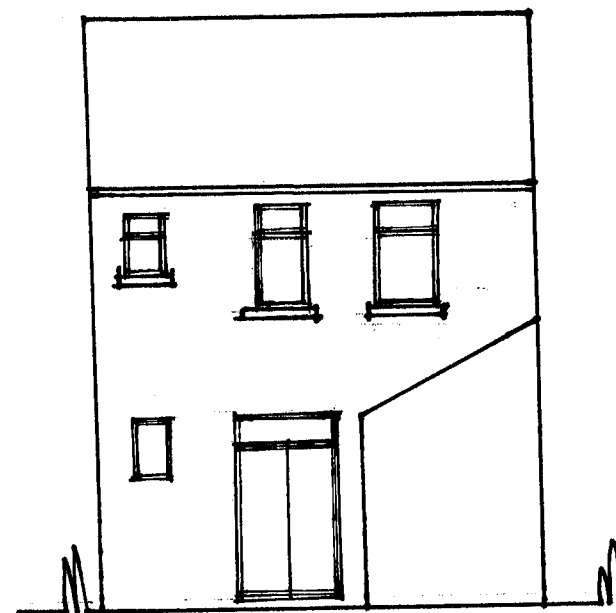


EXISTING REAR ELEVATION

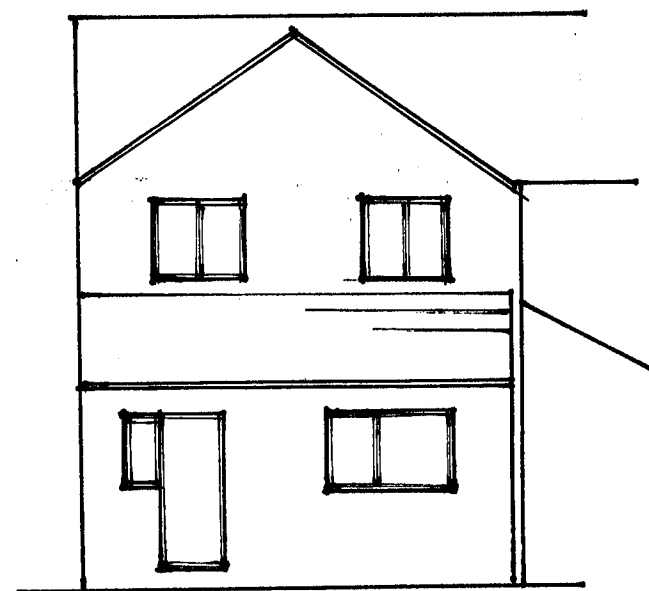


PROPOSED REAR


LAYOUTS - PROPOSED

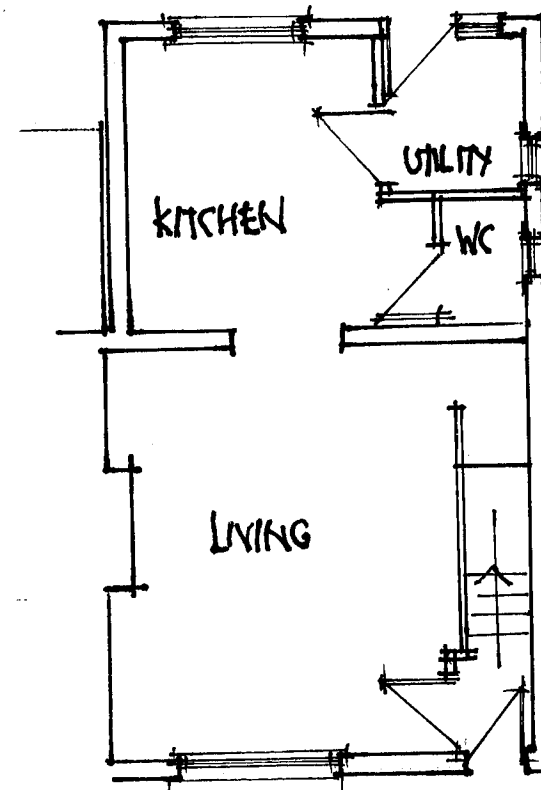

GROUND FLOOR - PROPOSED

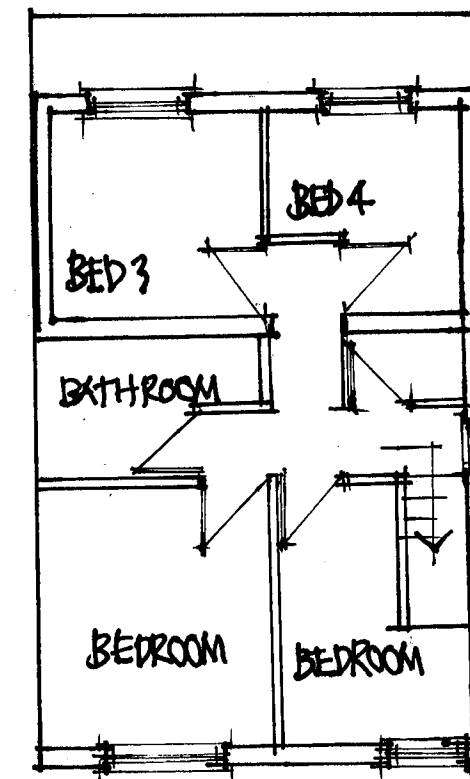

FIRST FLOOR

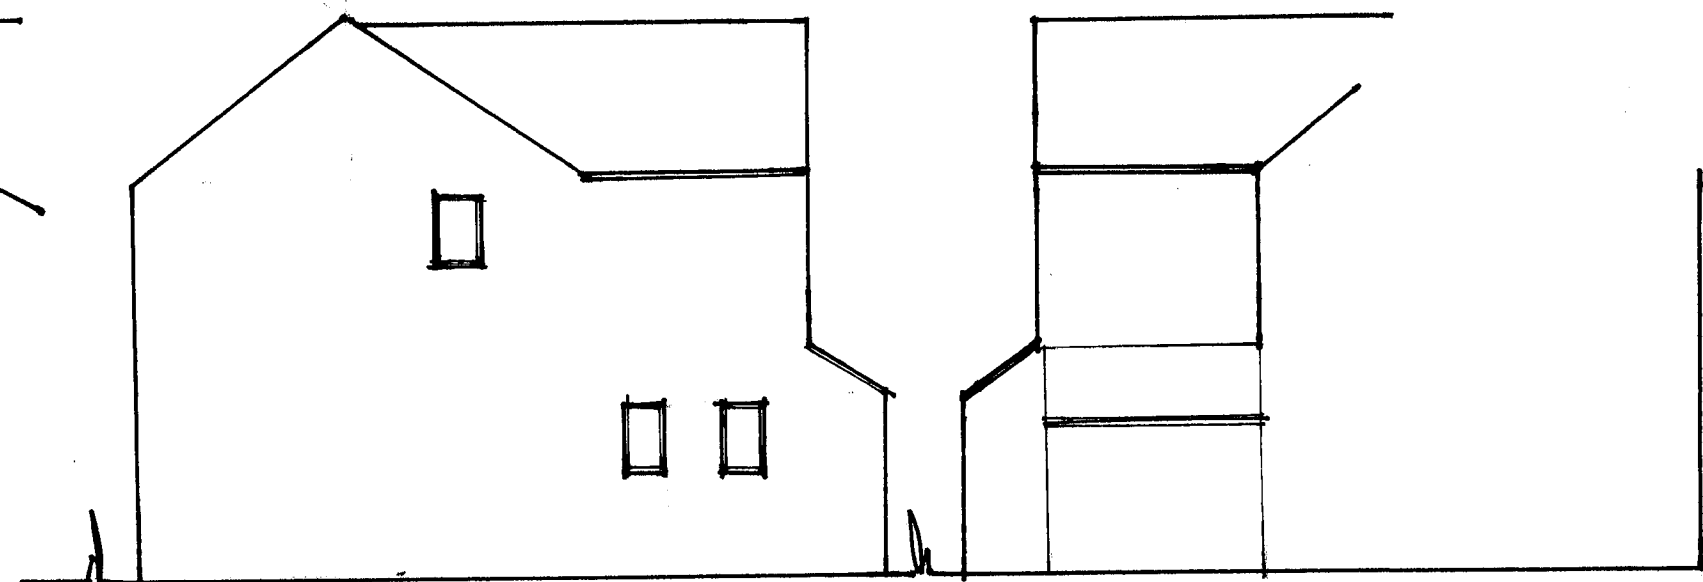

PROPOSED SIDE ELEVATIONS

MRS SHAZIA SHAMSHER
2 NEVINS ROAD, RAVENSTHORPE, WF13 3AJ

SCALE 1:100