


BLOCK/SITE PLAN
AREA 90m x 90m
SCALE 1:500 on A4
CENTRE COORDINATES: 424491, 424386

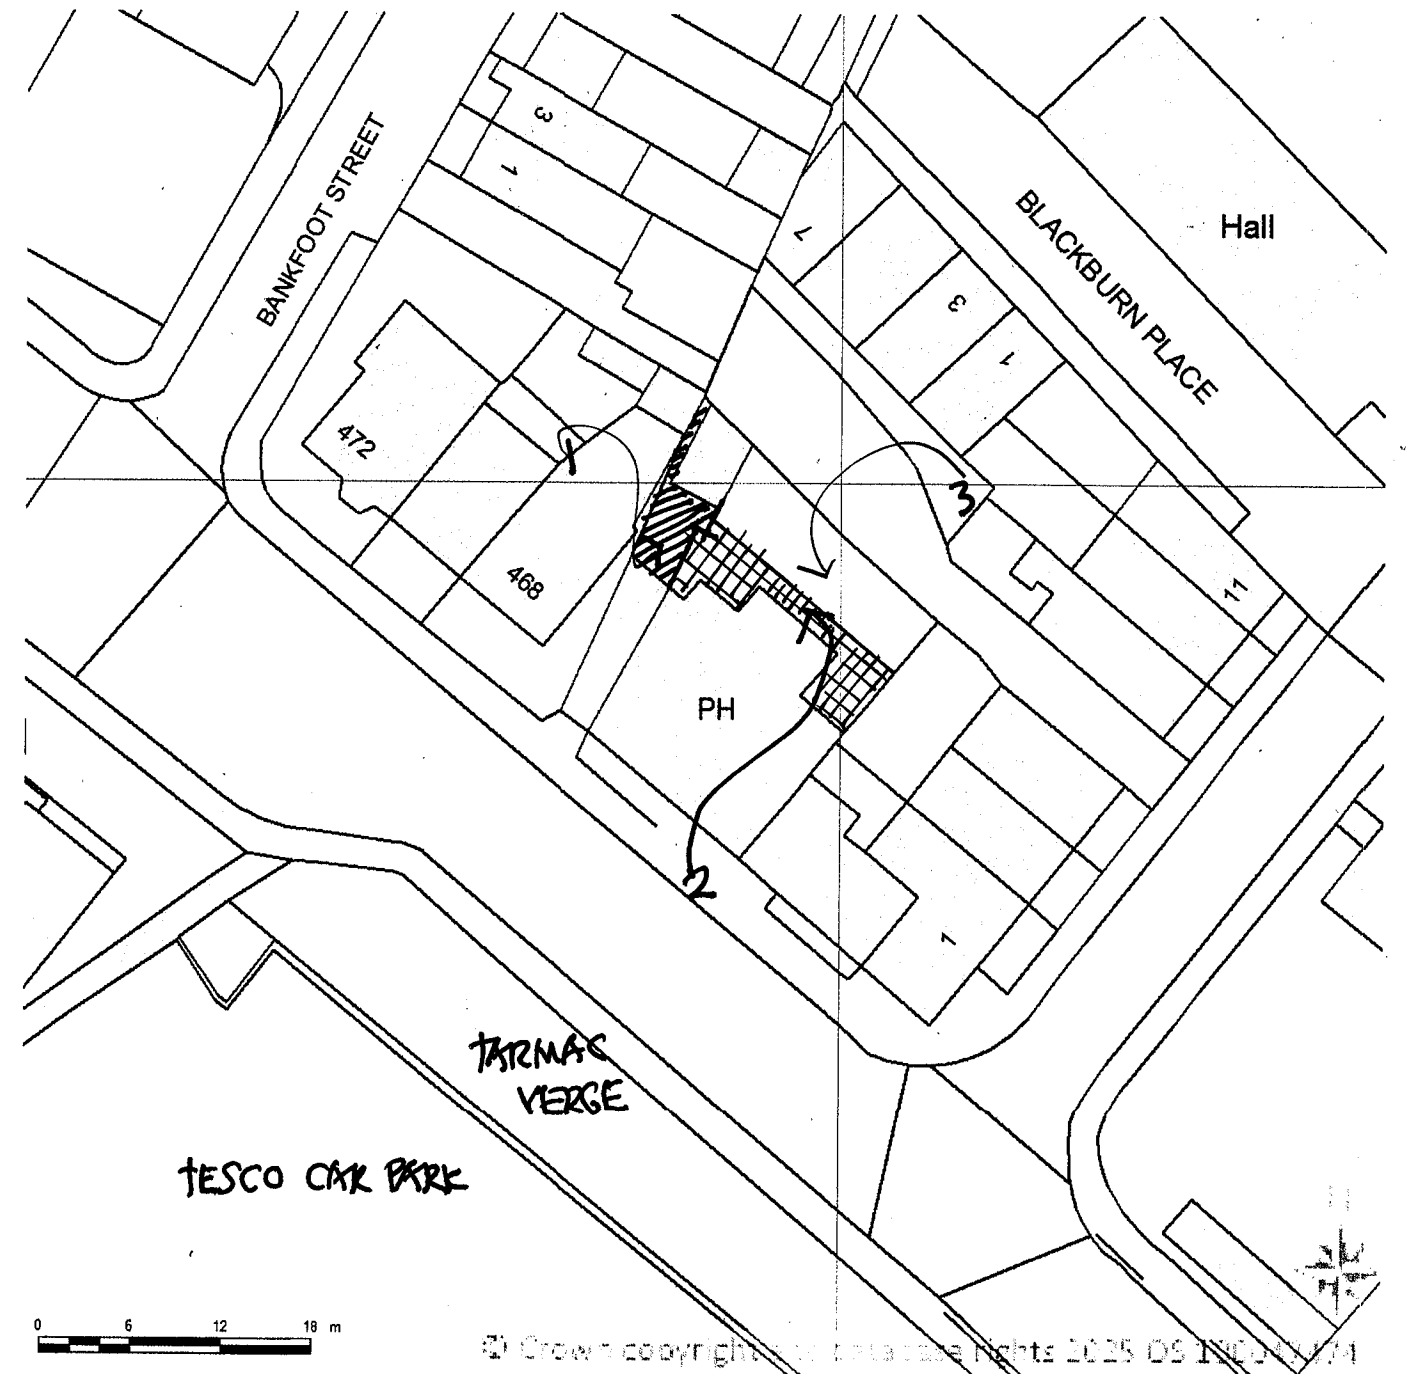

- KEY 1 - TARMAC DAM
2 - CONCRETE PAVING
3 - EXTERNAL SEATING
ON MIXTURE OF
PAVING AND CONCRETE



Supplied by Streetwise Maps Ltd
www.streetwise.net
Licence No: 100047474
05/01/2025 15:31:43