



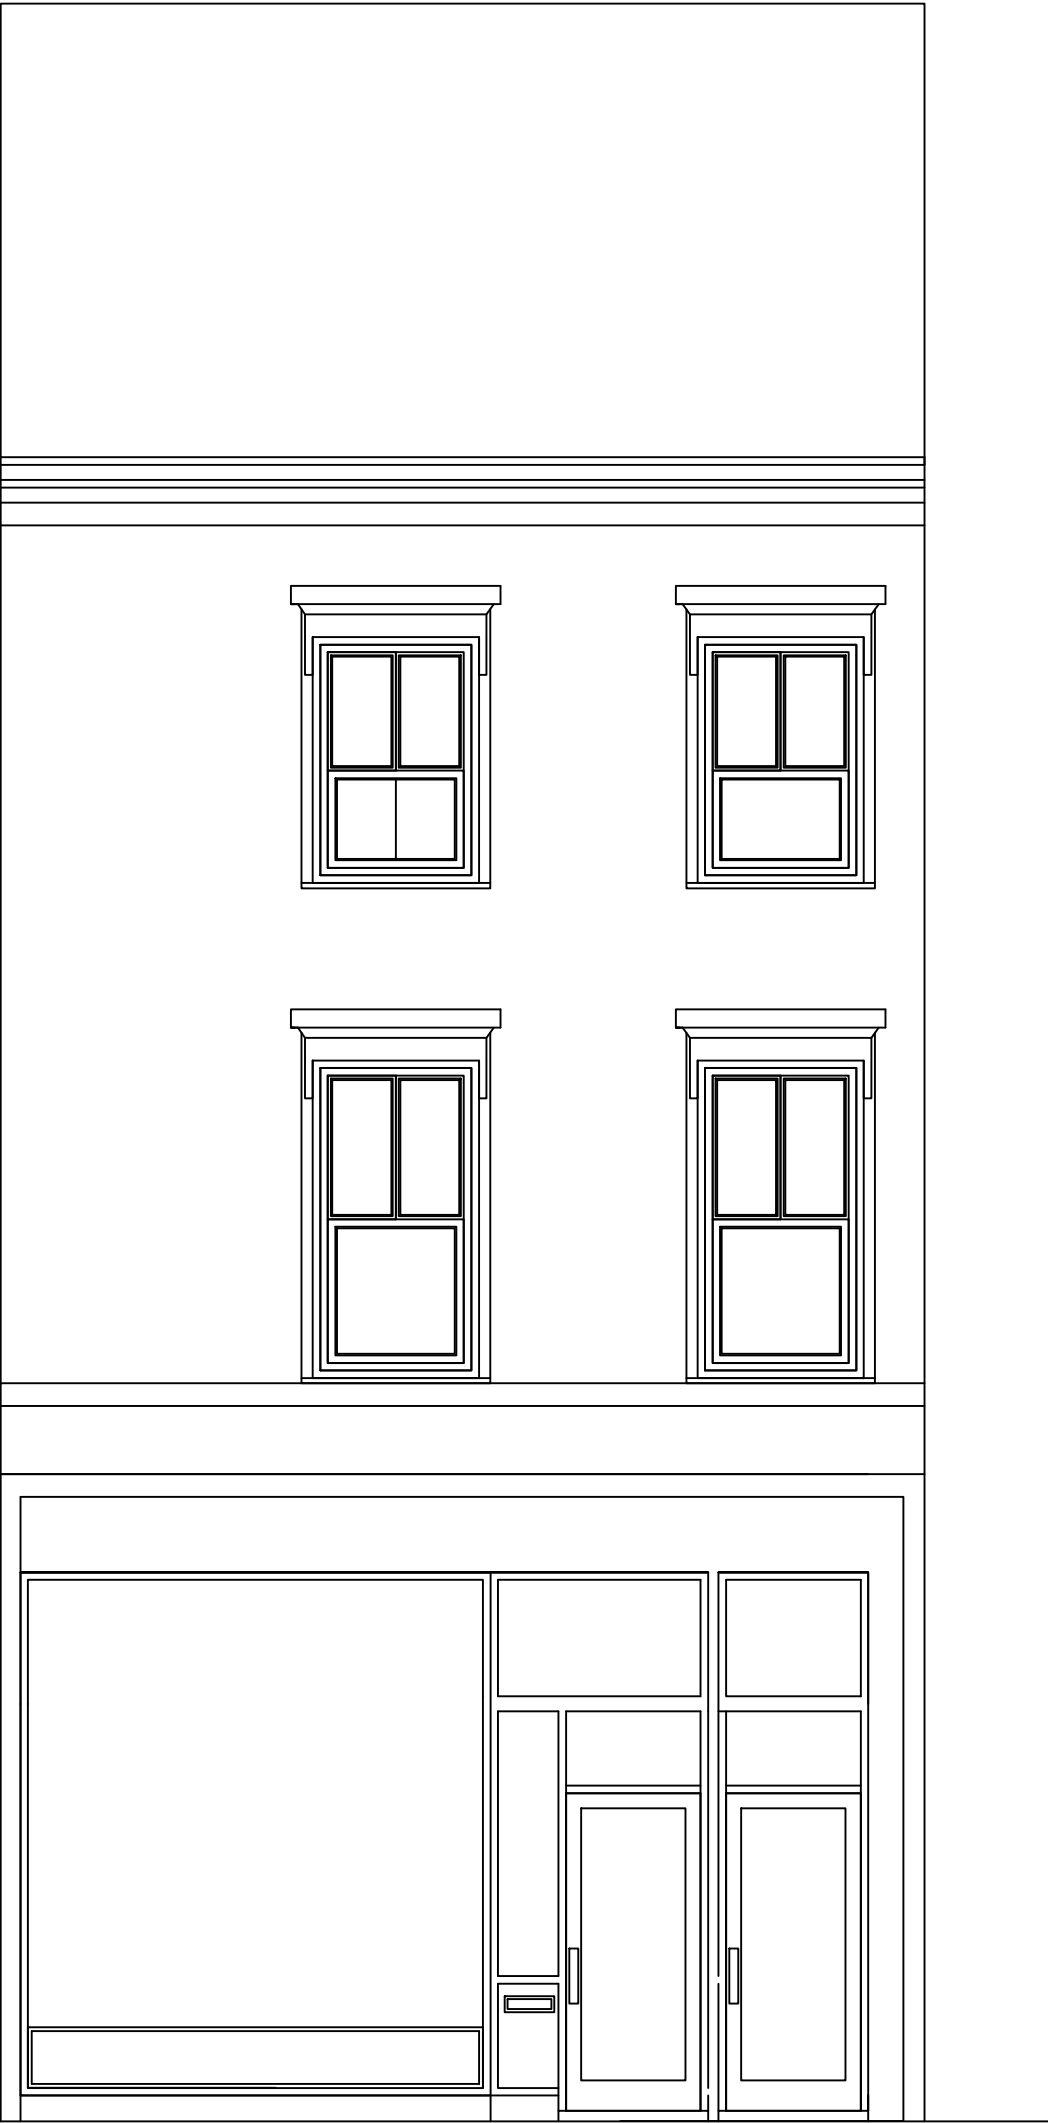

Existing Front Elevation

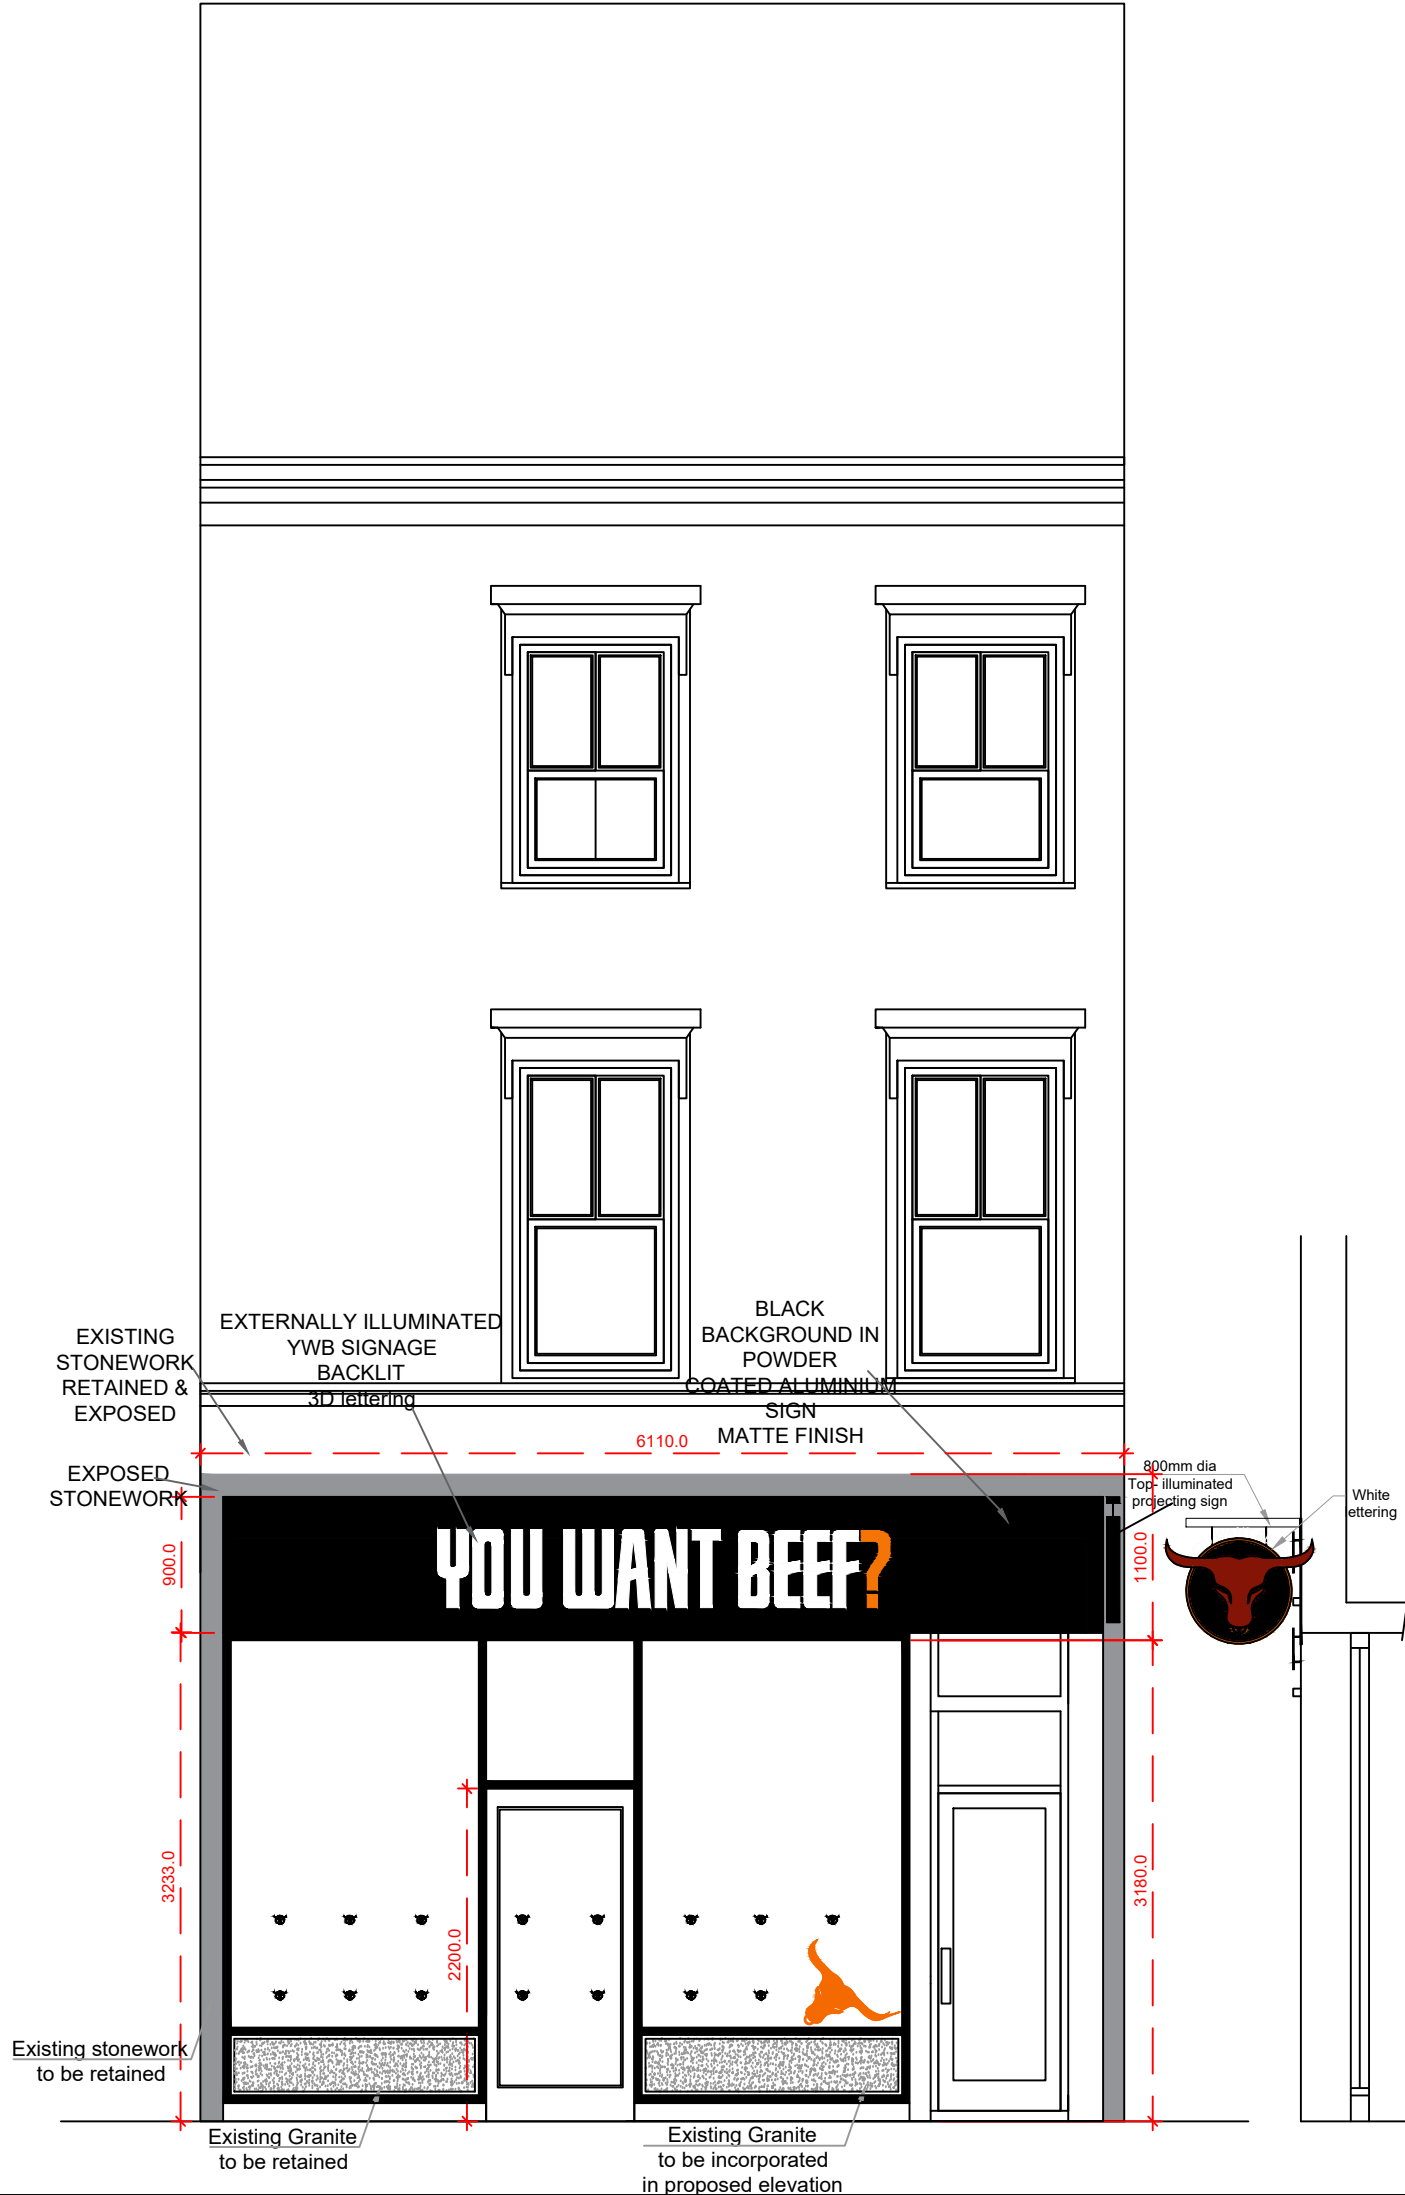

REV A AMENDMENTS DONE AS REQUESTED BY PLANNING OFFICER
REV B AMENDMENTS DONE AS REQUESTED BY PLANNING OFFICER
REV C AMENDMENTS DONE AS REQUESTED BY PLANNING OFFICER

Drawing no. 4.0	
PURPOSE OF ISSUE PLANNING	
PROJECT GALLERY, 26 JOHN WILLAM STREET HUDDERSFIELD, HD1 1BQ	
DRAWING EXISTING PROPOSED FRONT ELEVATIONS	
JOB NO. 2024-226	REV C
DRAWN BY: MR	CHECKED BY: GS
SCALE: 100: @A3	DATE: 04.04.2025
ARCHITECTURE & INTERIORS 51 COLESHILL ROAD - B36 8DT - 0121 783 6211 Email - gs@architectureinteriors.co.uk	

The contractor is responsible for checking dimensions, tolerances and references. Any discrepancy to be verified with the Architect before proceeding with the works. Where an item is covered by drawings to different scales the larger scale drawing is to be worked to. Do not scale drawing. Figured dimensions to be worked to in all cases.