

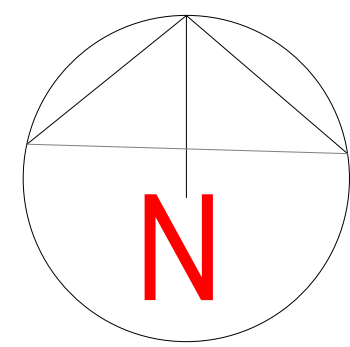


IF IN ANY DOUBT PLEASE ASK THE ARCHITECT FOR CLARIFICATION.
DO NOT SCALE FROM DRAWING. ALL DIMENSIONS TO BE CHECKED ON SITE.
THE COPYRIGHT FOR THESE DRAWINGS REMAINS THE PROPERTY OF THE ARCHITECT. THEY MUST NOT BE REPRODUCED IN ANY WAY WITHOUT THE ARCHITECTS PRIOR WRITTEN CONSENT.

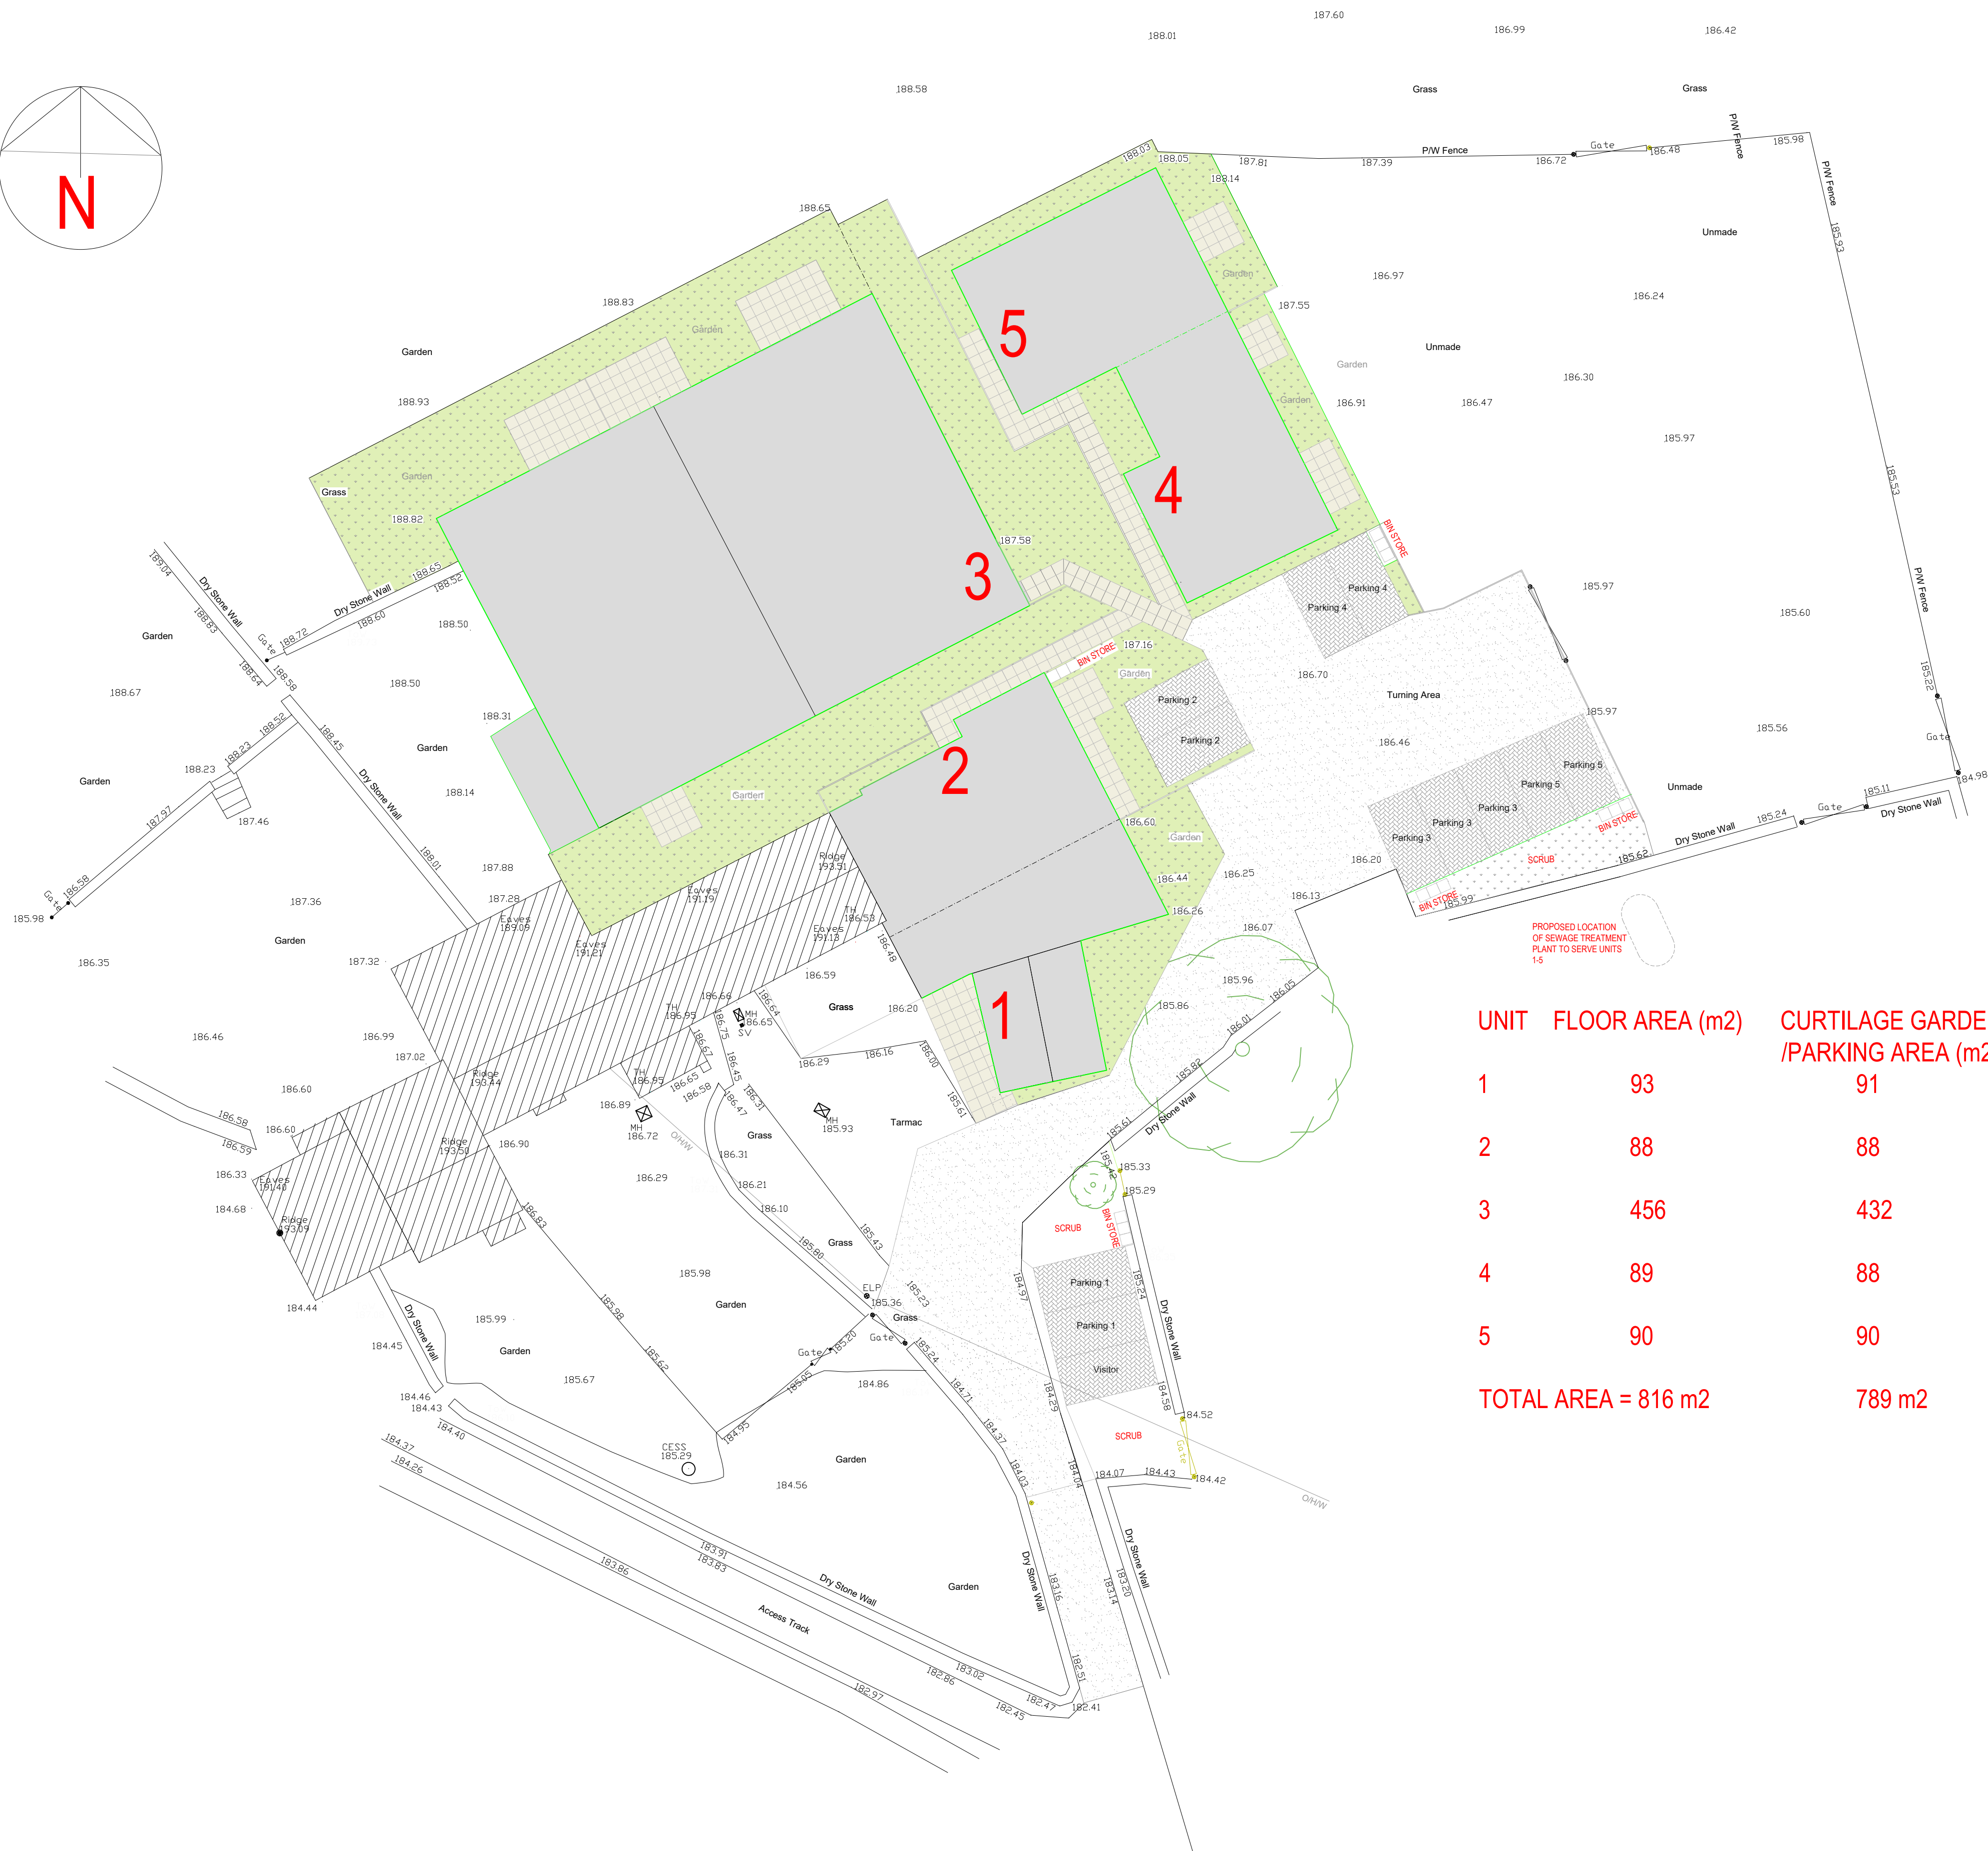

UNIT	FLOOR AREA (m2)	CURTILAGE GARDEN /PARKING AREA (m2)
1	93	91
2	88	88
3	456	432
4	89	88
5	90	90
TOTAL AREA = 816 m2		789 m2

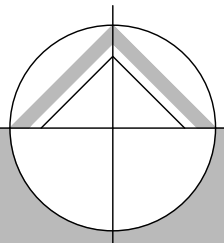

northern design partnership			
Chartered Architects The Chapel, Millmoor Road, Meltham, Holmfirth, HD9 5JU			
www.northerndesignpartnership.co.uk Instagram: @northerndesignp Telephone: (01484) 854848			
client	MARK, ANGELA AND JOHN FAWCETT		
project	PROPOSED REDEVELOPMENT MOOR TOP FARM MOOR TOP ROAD KIRKHEATON HUDDERSFIELD HD5 0PJ		
drawing	PROPOSED SITE PLAN		
revision	notes	date	drawn
*	*	*	*
scale :	1:200 AT A1	11.24	MG
project no.	2358	drawing no.	07
		revision	