



IF IN ANY DOUBT PLEASE ASK THE ARCHITECT FOR CLARIFICATION.
DO NOT SCALE FROM DRAWING. ALL DIMENSIONS TO BE CHECKED ON SITE.
THE COPYRIGHT FOR THESE DRAWINGS REMAINS THE PROPERTY OF THE ARCHITECT. THEY MUST NOT BE REPRODUCED IN ANY WAY WITHOUT THE ARCHITECTS PRIOR WRITTEN CONSENT.

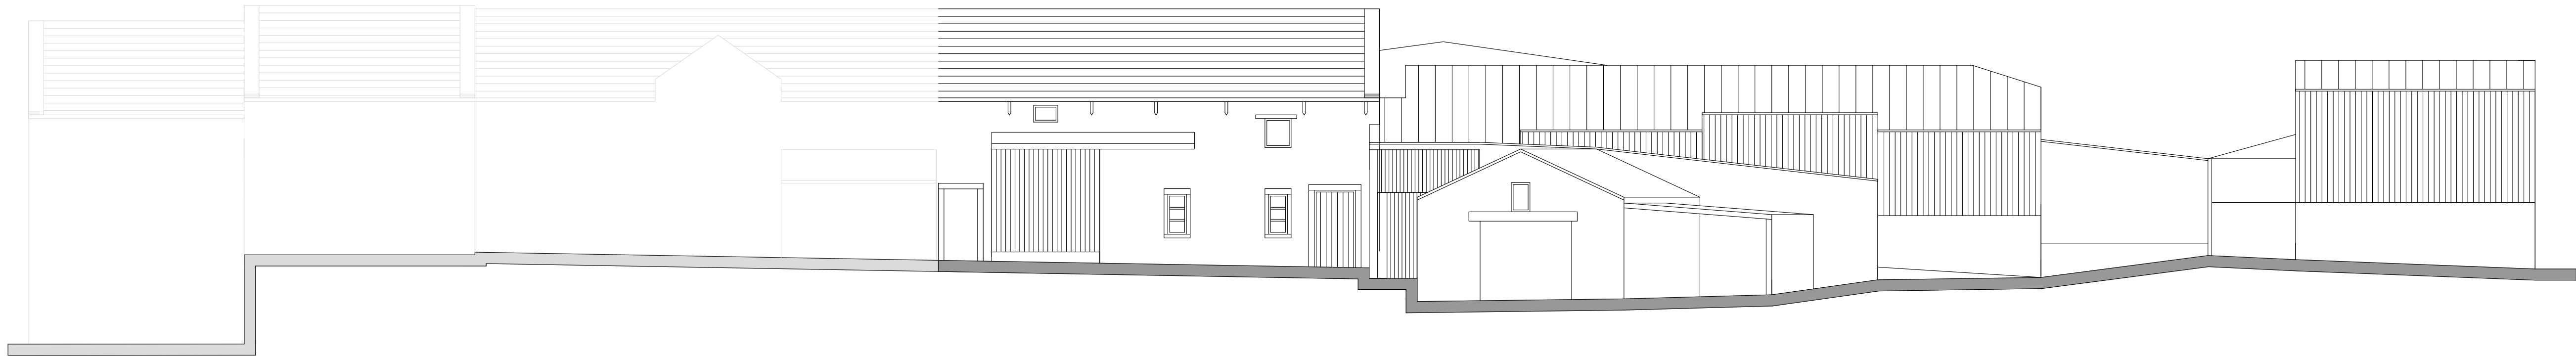


SOUTH ELEVATION

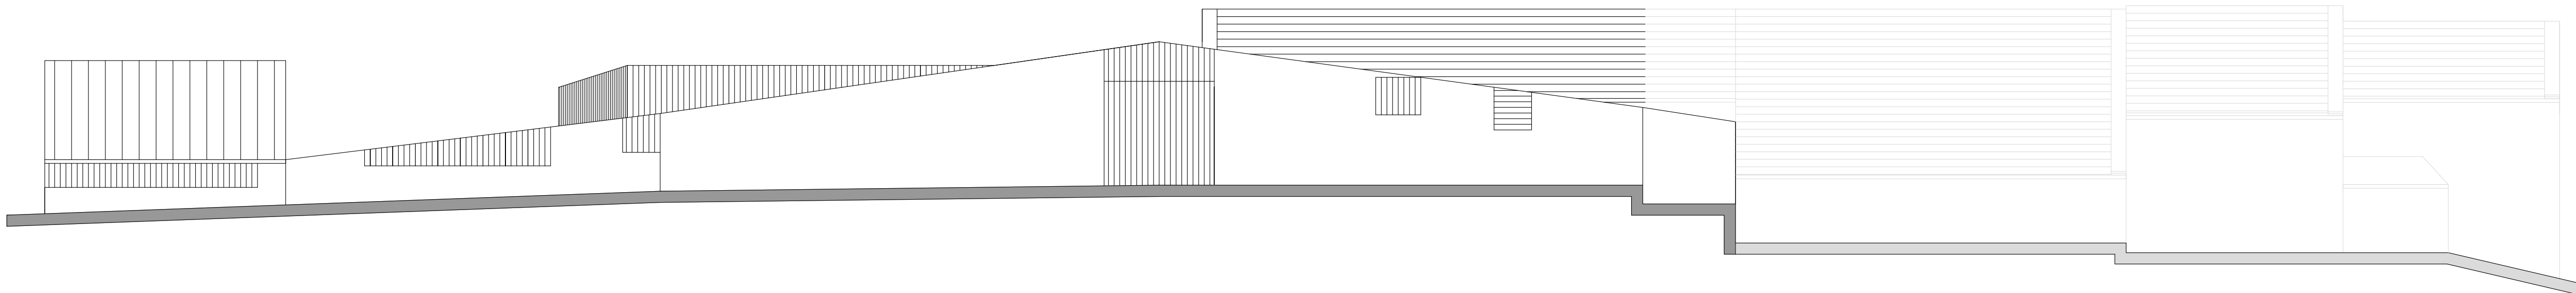


NORTH ELEVATION


BUILDINGS NOT INCLUDED IN THIS APPLICATION

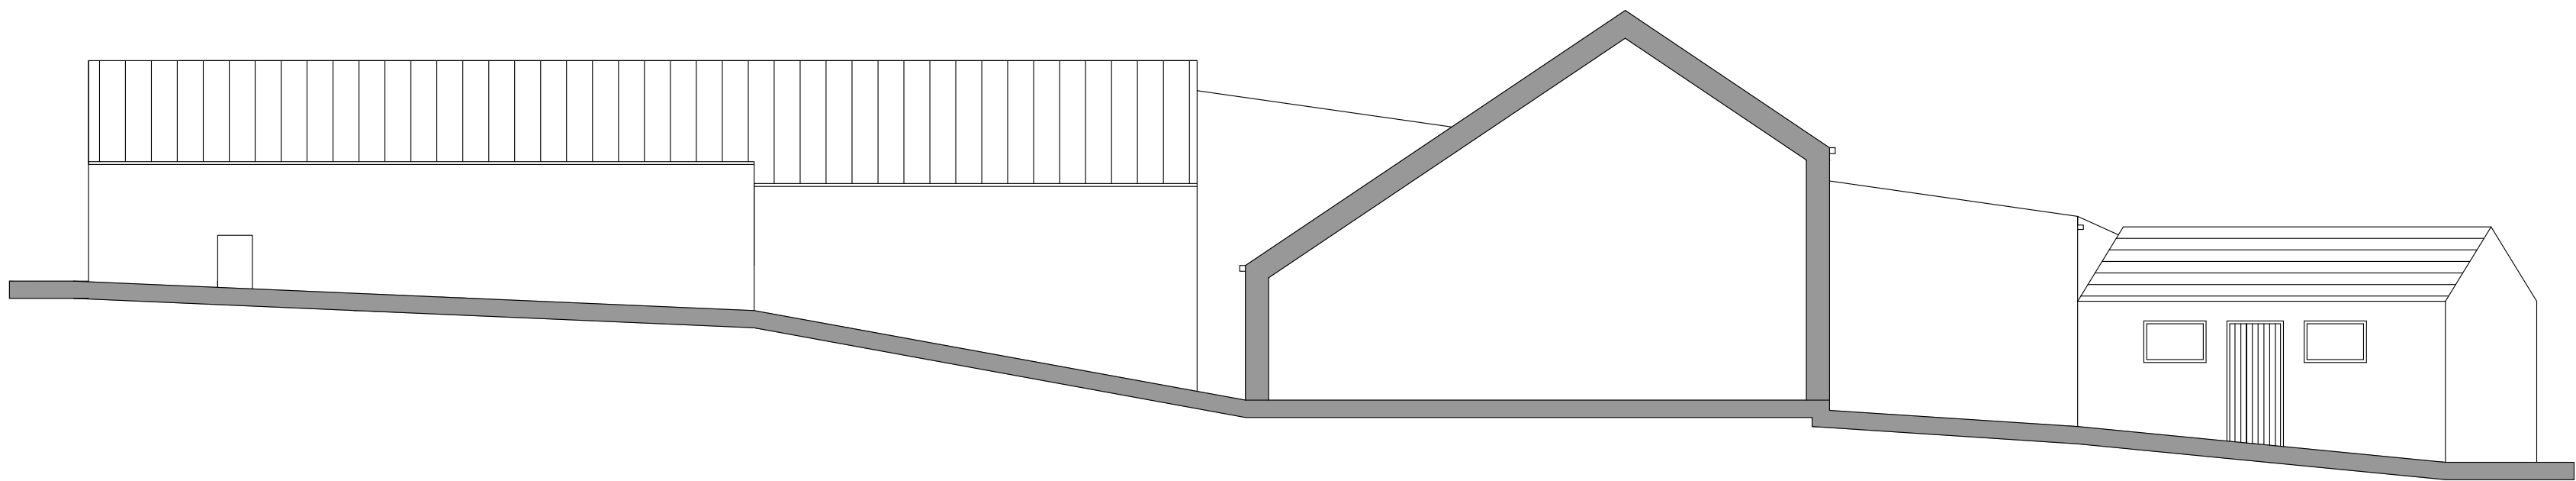

PART WEST ELEVATION

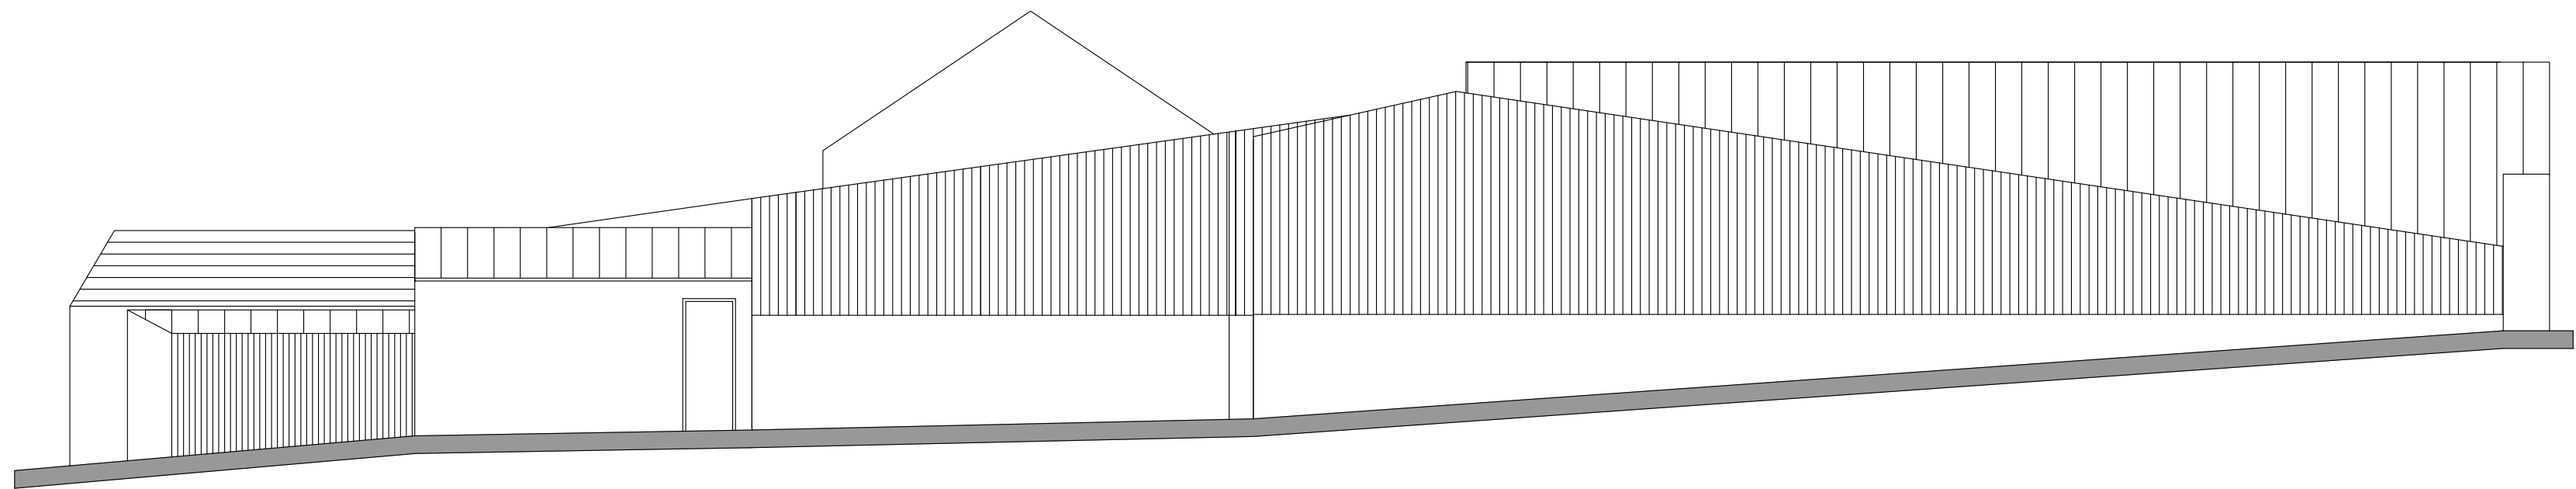

EAST ELEVATION

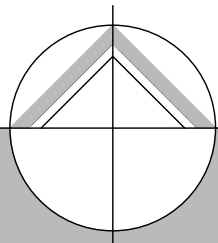

northern design
partnership

Chartered Architects
The Chapel, Millmoor Road,
Meltham, Holmfirth, HD9 5JU

www.northerndesignpartnership.co.uk
Instagram: @northerndesignp
Telephone: (01484) 854848

client	MR FAWCETT		
project	PROPOSED REDEVELOPMENT MOOR TOP FARM MOOR TOP ROAD KIRKHEATON		
drawing	EXISTING ELEVATIONS		
revision	notes	date	drawn
*	*	*	*
scale :	1:100 AT A1	07.24	MG
project no.	drawing no.	revision	
2358	02		