




IF IN ANY DOUBT PLEASE ASK THE ARCHITECT FOR CLARIFICATION.  
DO NOT SCALE FROM DRAWING. ALL DIMENSIONS TO BE CHECKED ON SITE.  
THE COPYRIGHT FOR THESE DRAWINGS REMAINS THE PROPERTY OF THE ARCHITECT. THEY MUST NOT BE REPRODUCED IN ANY WAY WITHOUT THE ARCHITECTS PRIOR WRITTEN CONSENT.

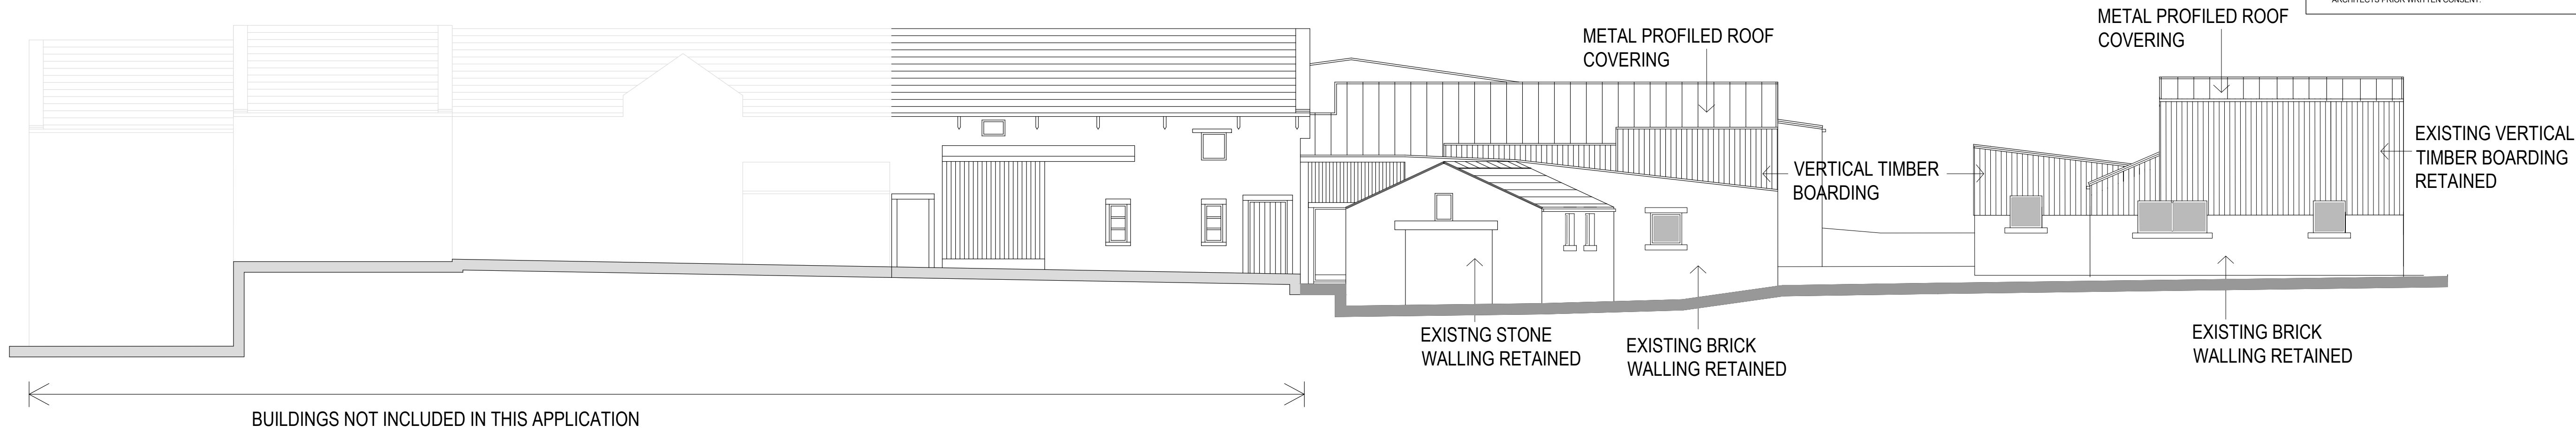


SOUTH ELEVATION

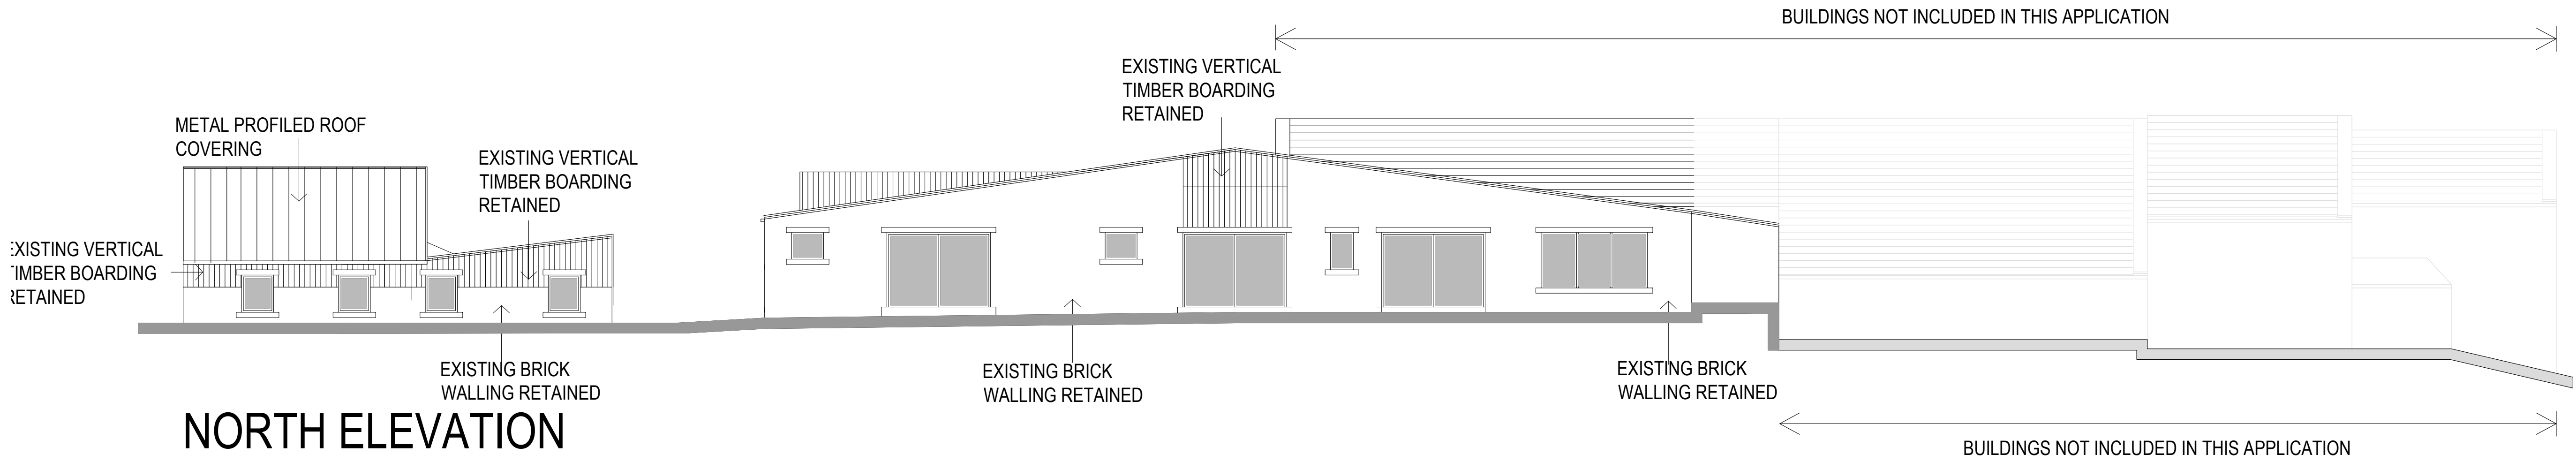


NORTH ELEVATION

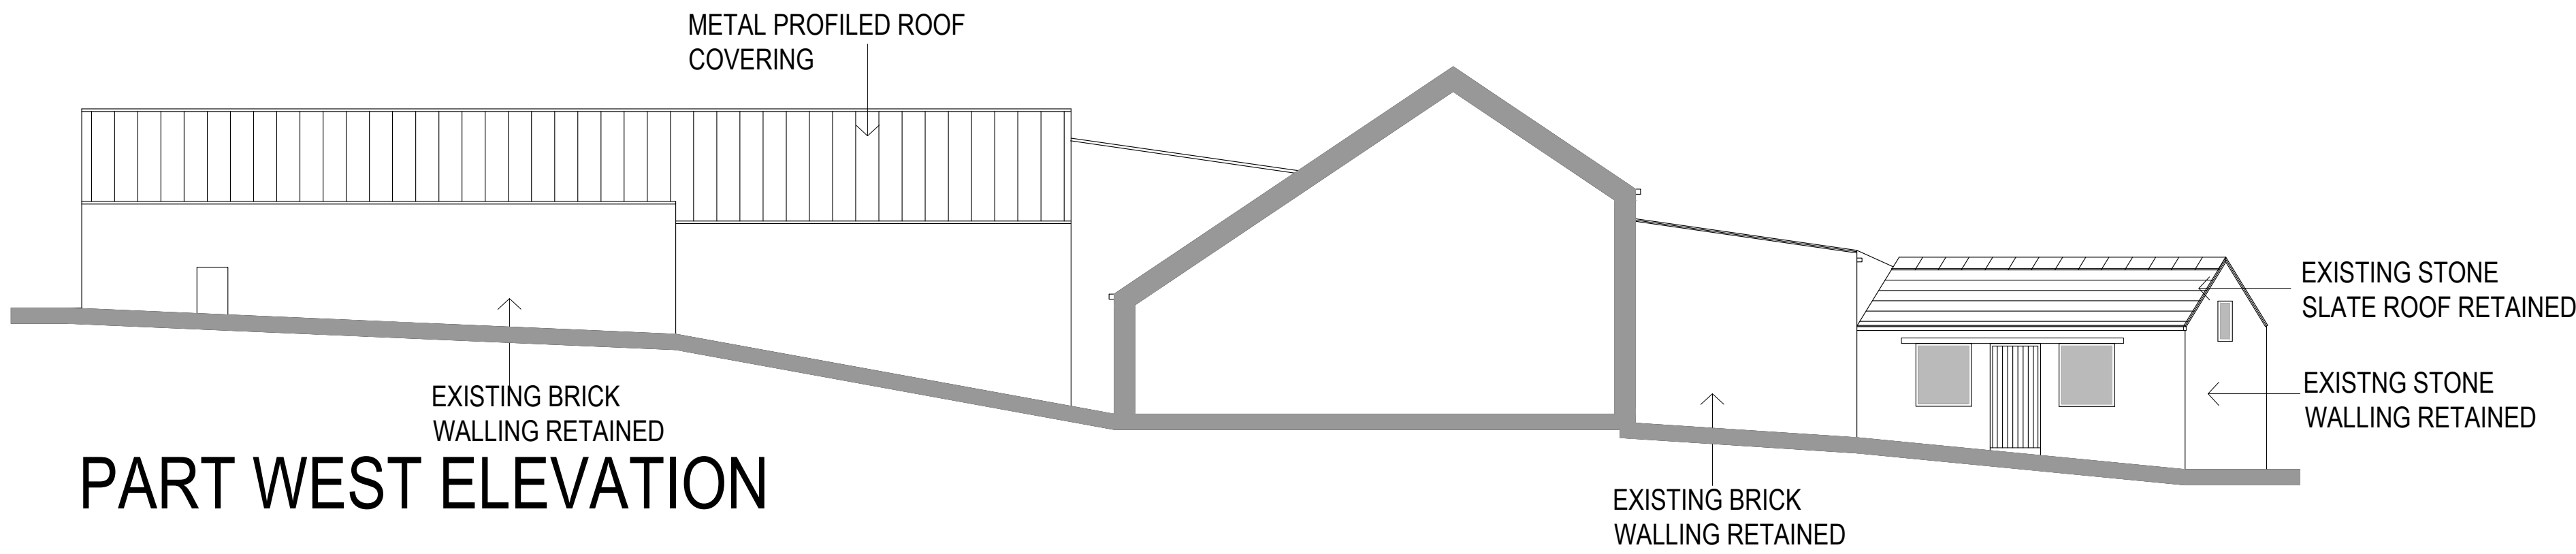

PART WEST ELEVATION

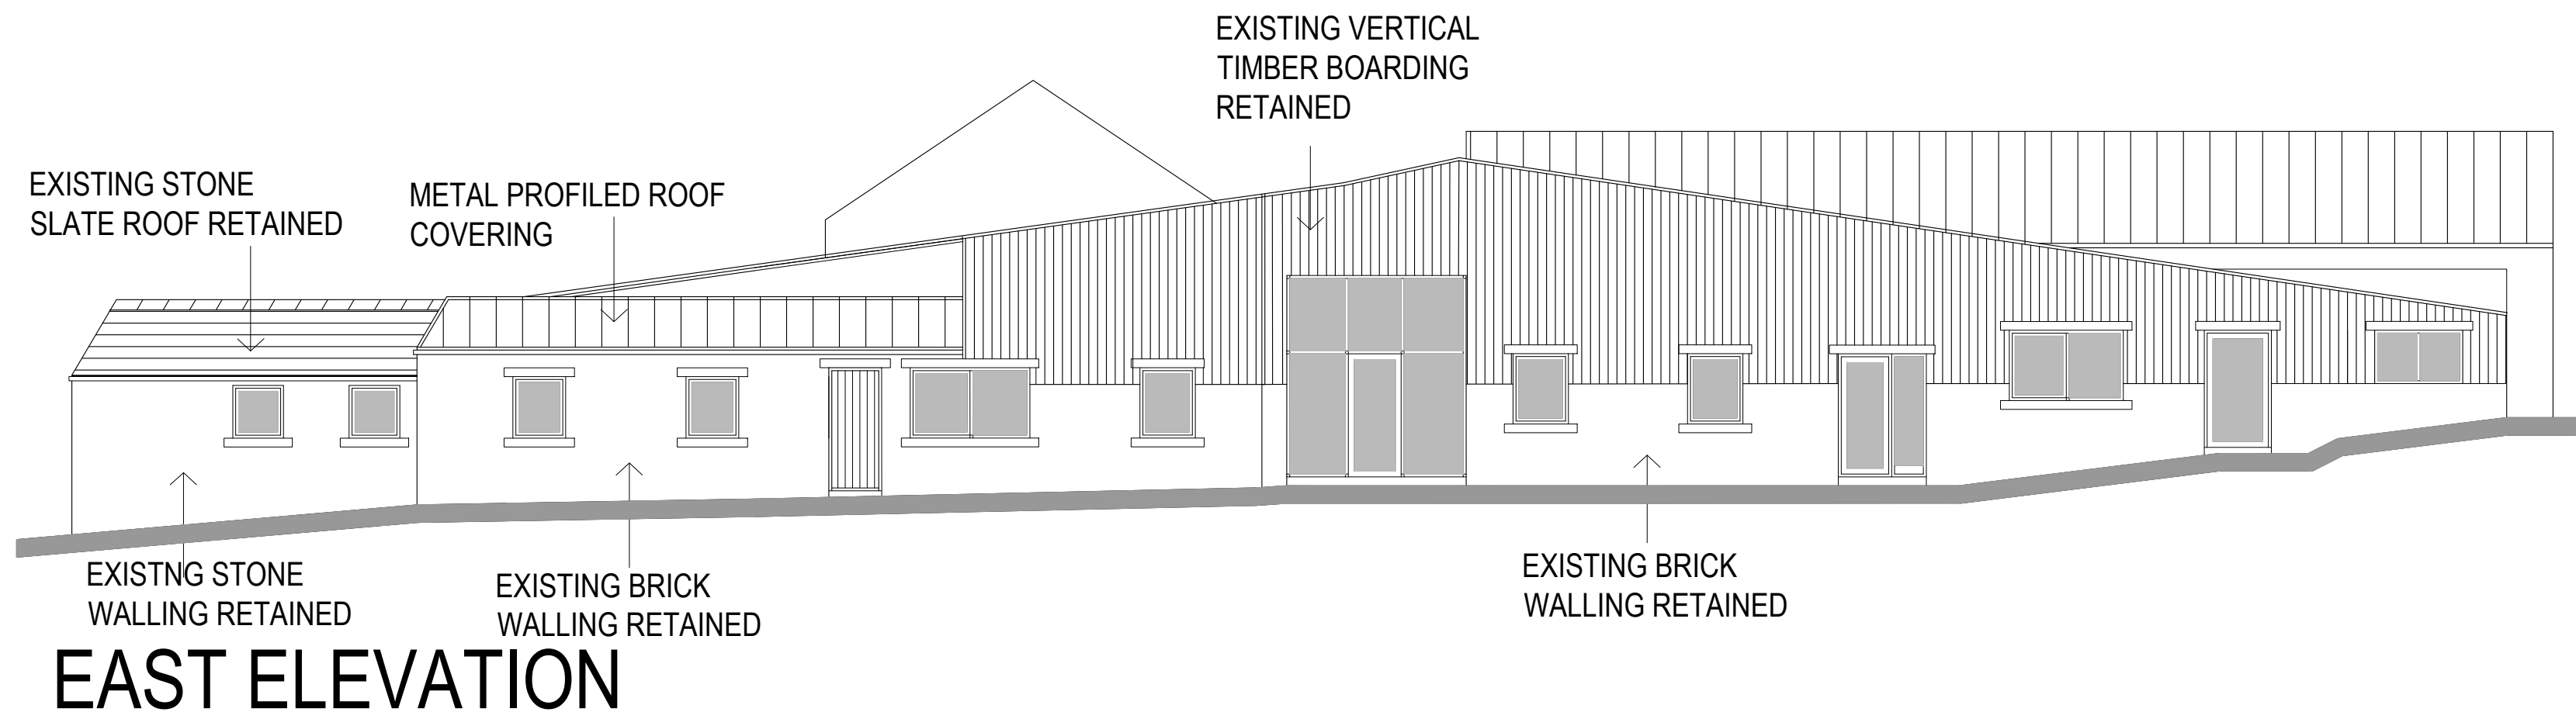

EAST ELEVATION

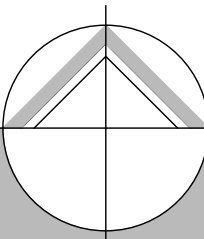

northern design  
partnership

Chartered Architects  
The Chapel, Millmoor Road,  
Meltham, Holmfirth, HD9 5JU

www.northerndesignpartnership.co.uk  
Instagram: @northerndesignp  
Telephone: (01484) 854848

|             |                                                                                                |             |       |
|-------------|------------------------------------------------------------------------------------------------|-------------|-------|
| client      | MARK, ANGELA AND JOHN FAWCETT                                                                  |             |       |
| project     | PROPOSED REDEVELOPMENT<br>MOOR TOP FARM<br>MOOR TOP ROAD<br>KIRKHEATON<br>HUDDERSFIELD HD5 0PJ |             |       |
| drawing     | PROPOSED ELEVATIONS - 1                                                                        |             |       |
| revision    | notes                                                                                          | date        | drawn |
| A           | EXISTING TIMBER BOARDING NOTES CLARIFIED                                                       | 03.25       | PB    |
|             |                                                                                                |             |       |
|             |                                                                                                |             |       |
|             |                                                                                                |             |       |
| scale :     | 1:100 AT A1                                                                                    | 12.24       | MG    |
| project no. | 2358                                                                                           | drawing no. | 05    |
|             |                                                                                                | revision    | A     |