


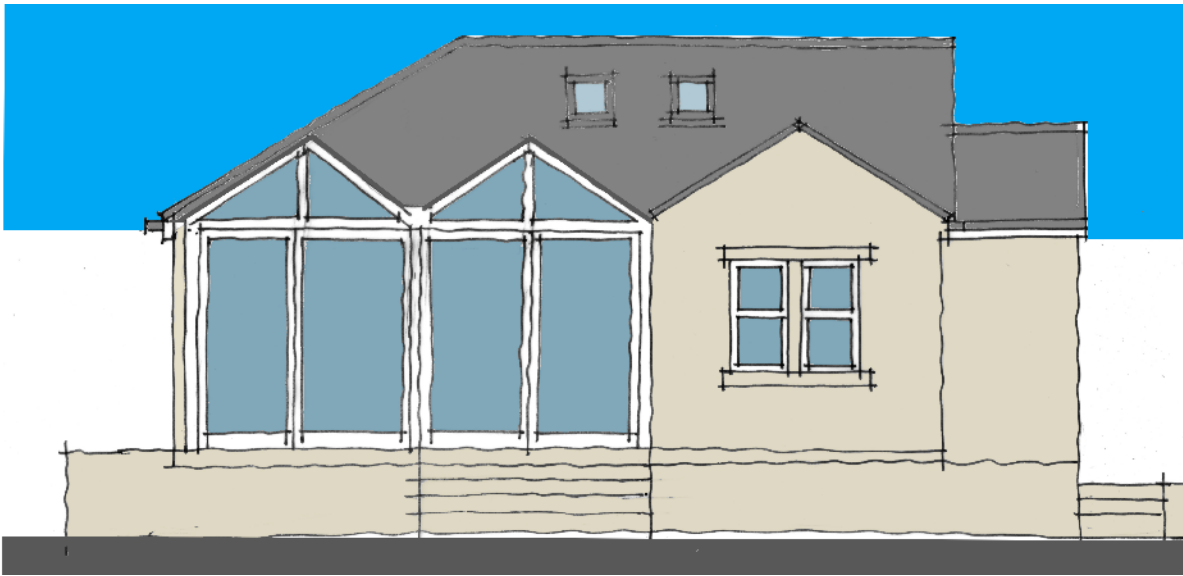

SOUTH EAST ELEVATION - 1:100




NORTH EAST ELEVATION - 1:100




NORTH WEST ELEVATION - 1:100




SOUTH WEST ELEVATION - 1:100

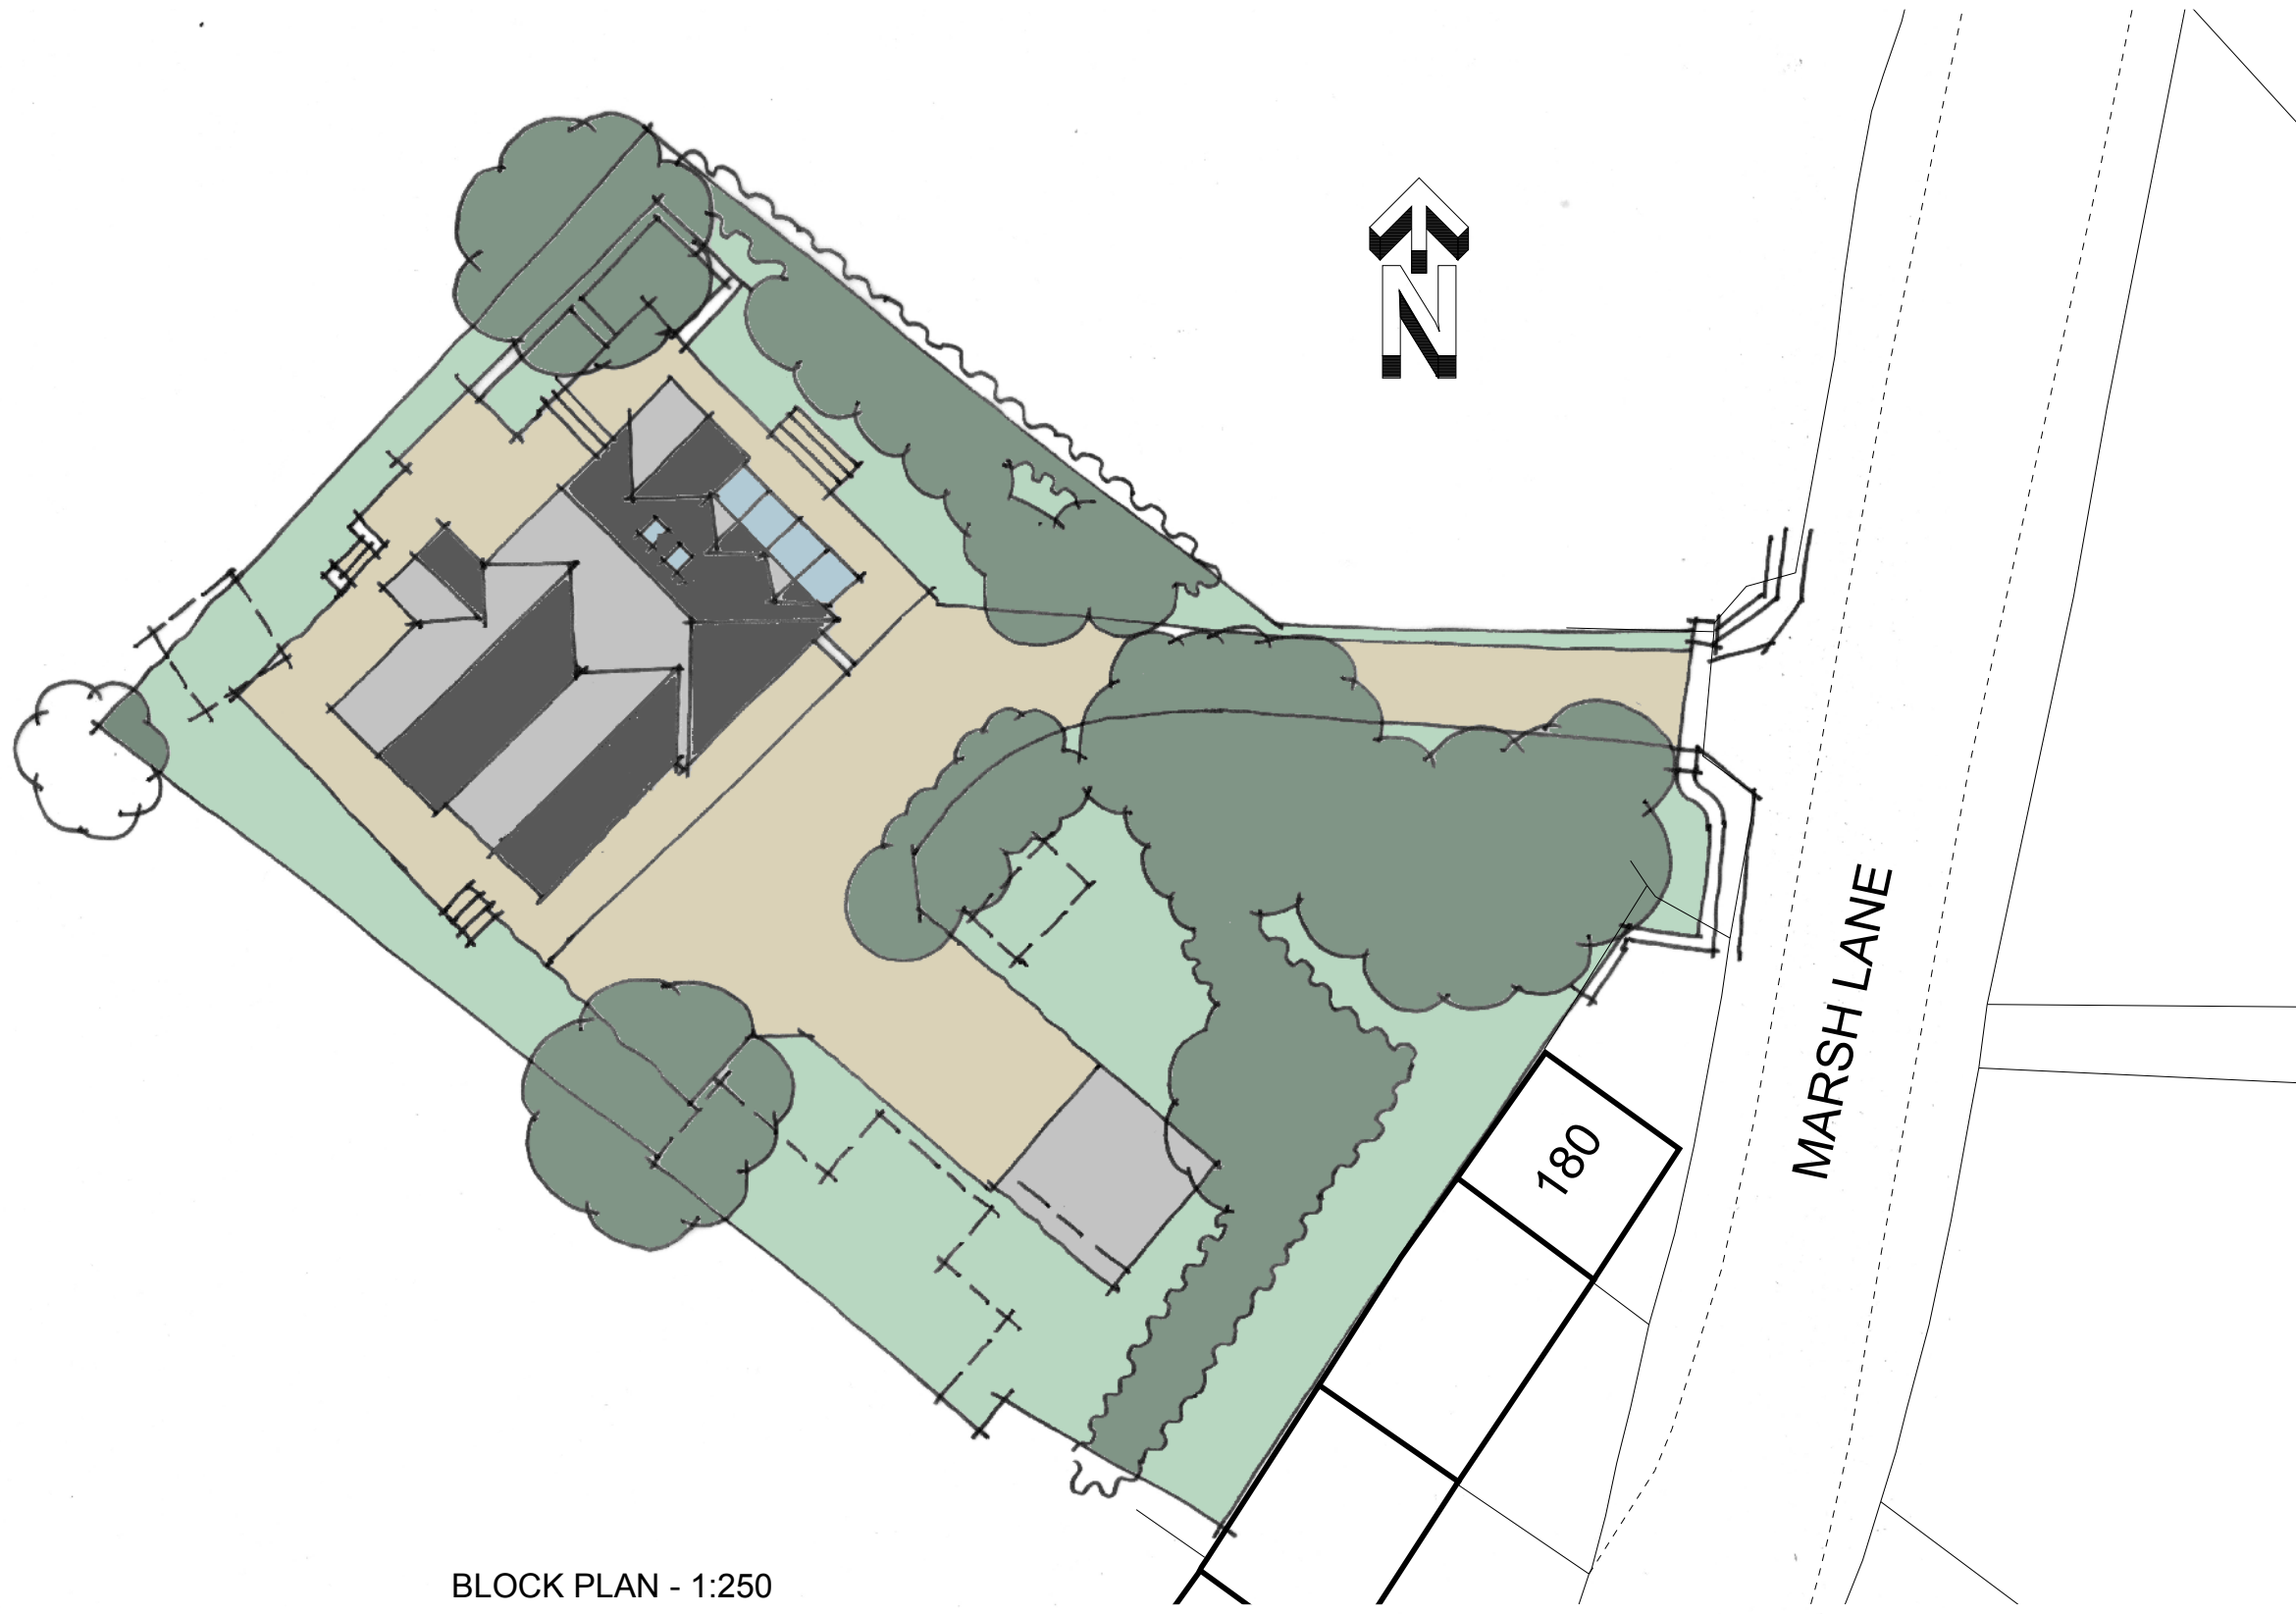

BLOCK PLAN - 1:250

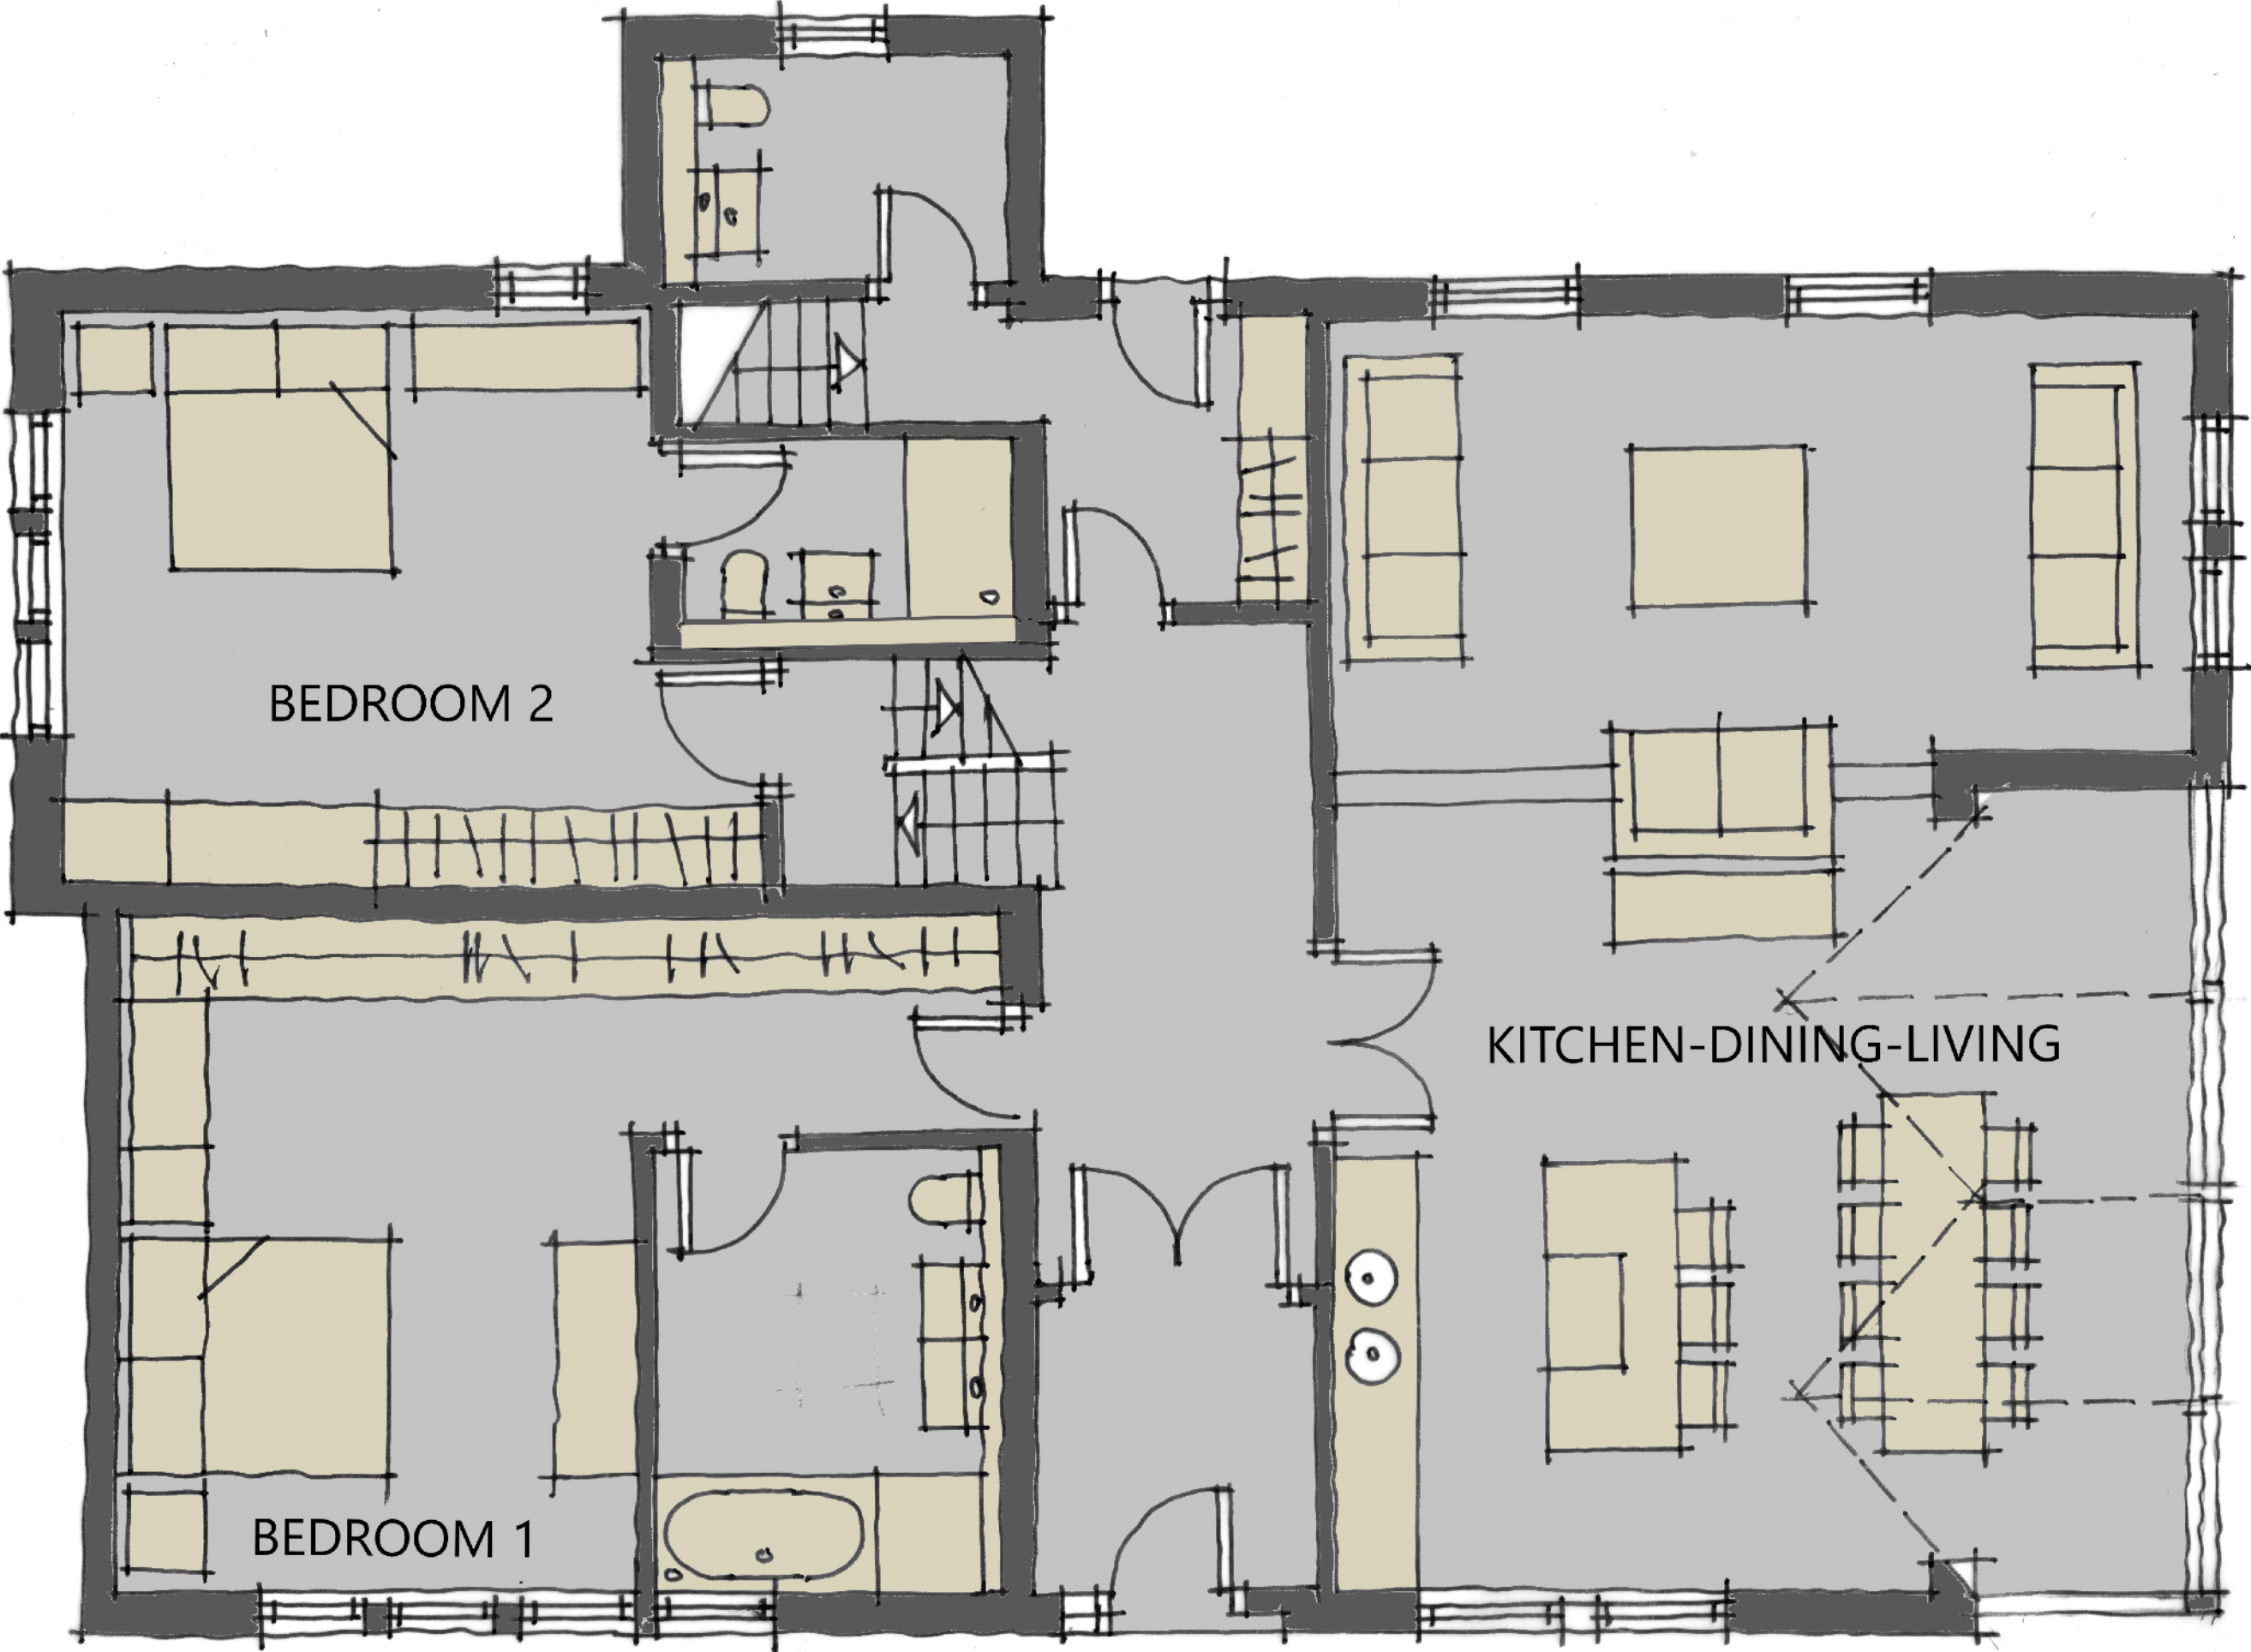

GROUND FLOOR PLAN - 1:50

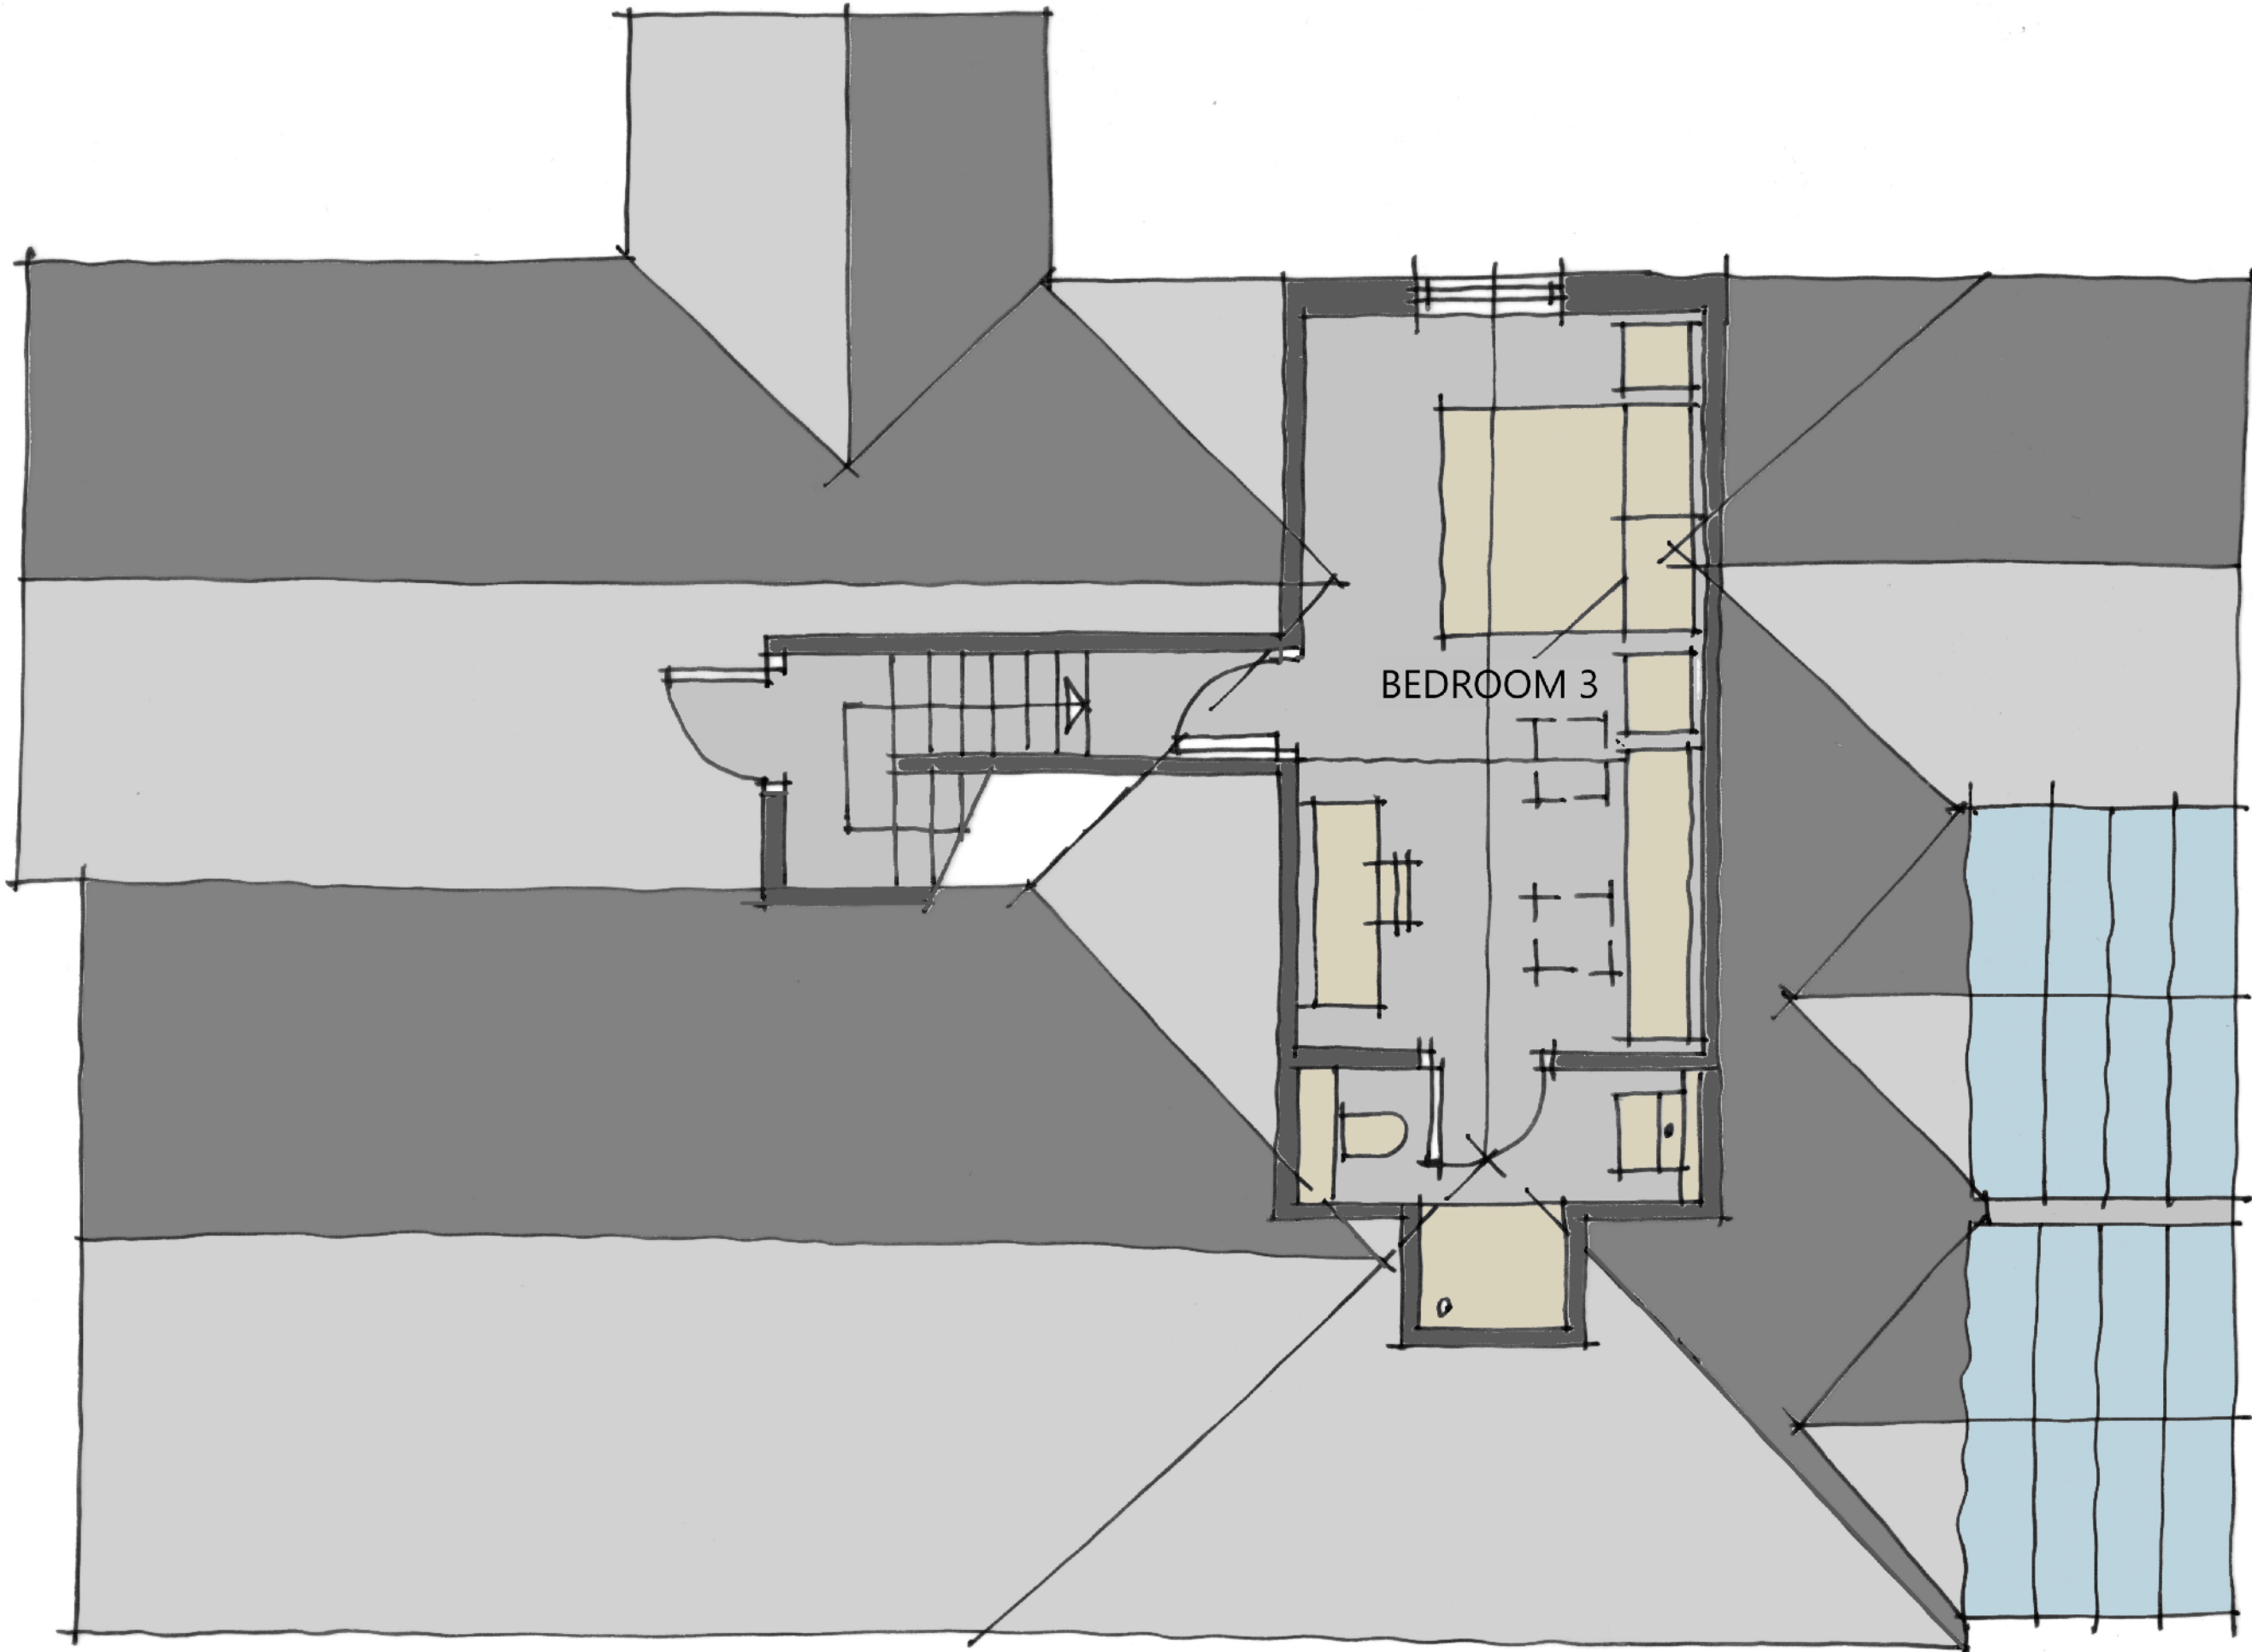

FIRST FLOOR PLAN - 1:50



CLIENT MRS SHEPHERD				
PROJECT 178 MARH LANE, SHEPLEY, HD8 8AY				
DRAWING TITLE GA DRAWING - PROPOSED				
JOB NO WHPR 22/0027	DRG NO 03	REV C	SCALE @ A1 AS	DATE 17 01 23

This drawing is the property and copyright of WHP Residential Ltd, Shepley, Huddersfield
Tel: 01484 602377, fax: 01484 602723, email: enquiries@waltonhorntall.co.uk
and must not be amended or reproduced without written consent.
Do not scale. Use only figured dimensions, and report any anomalies.