

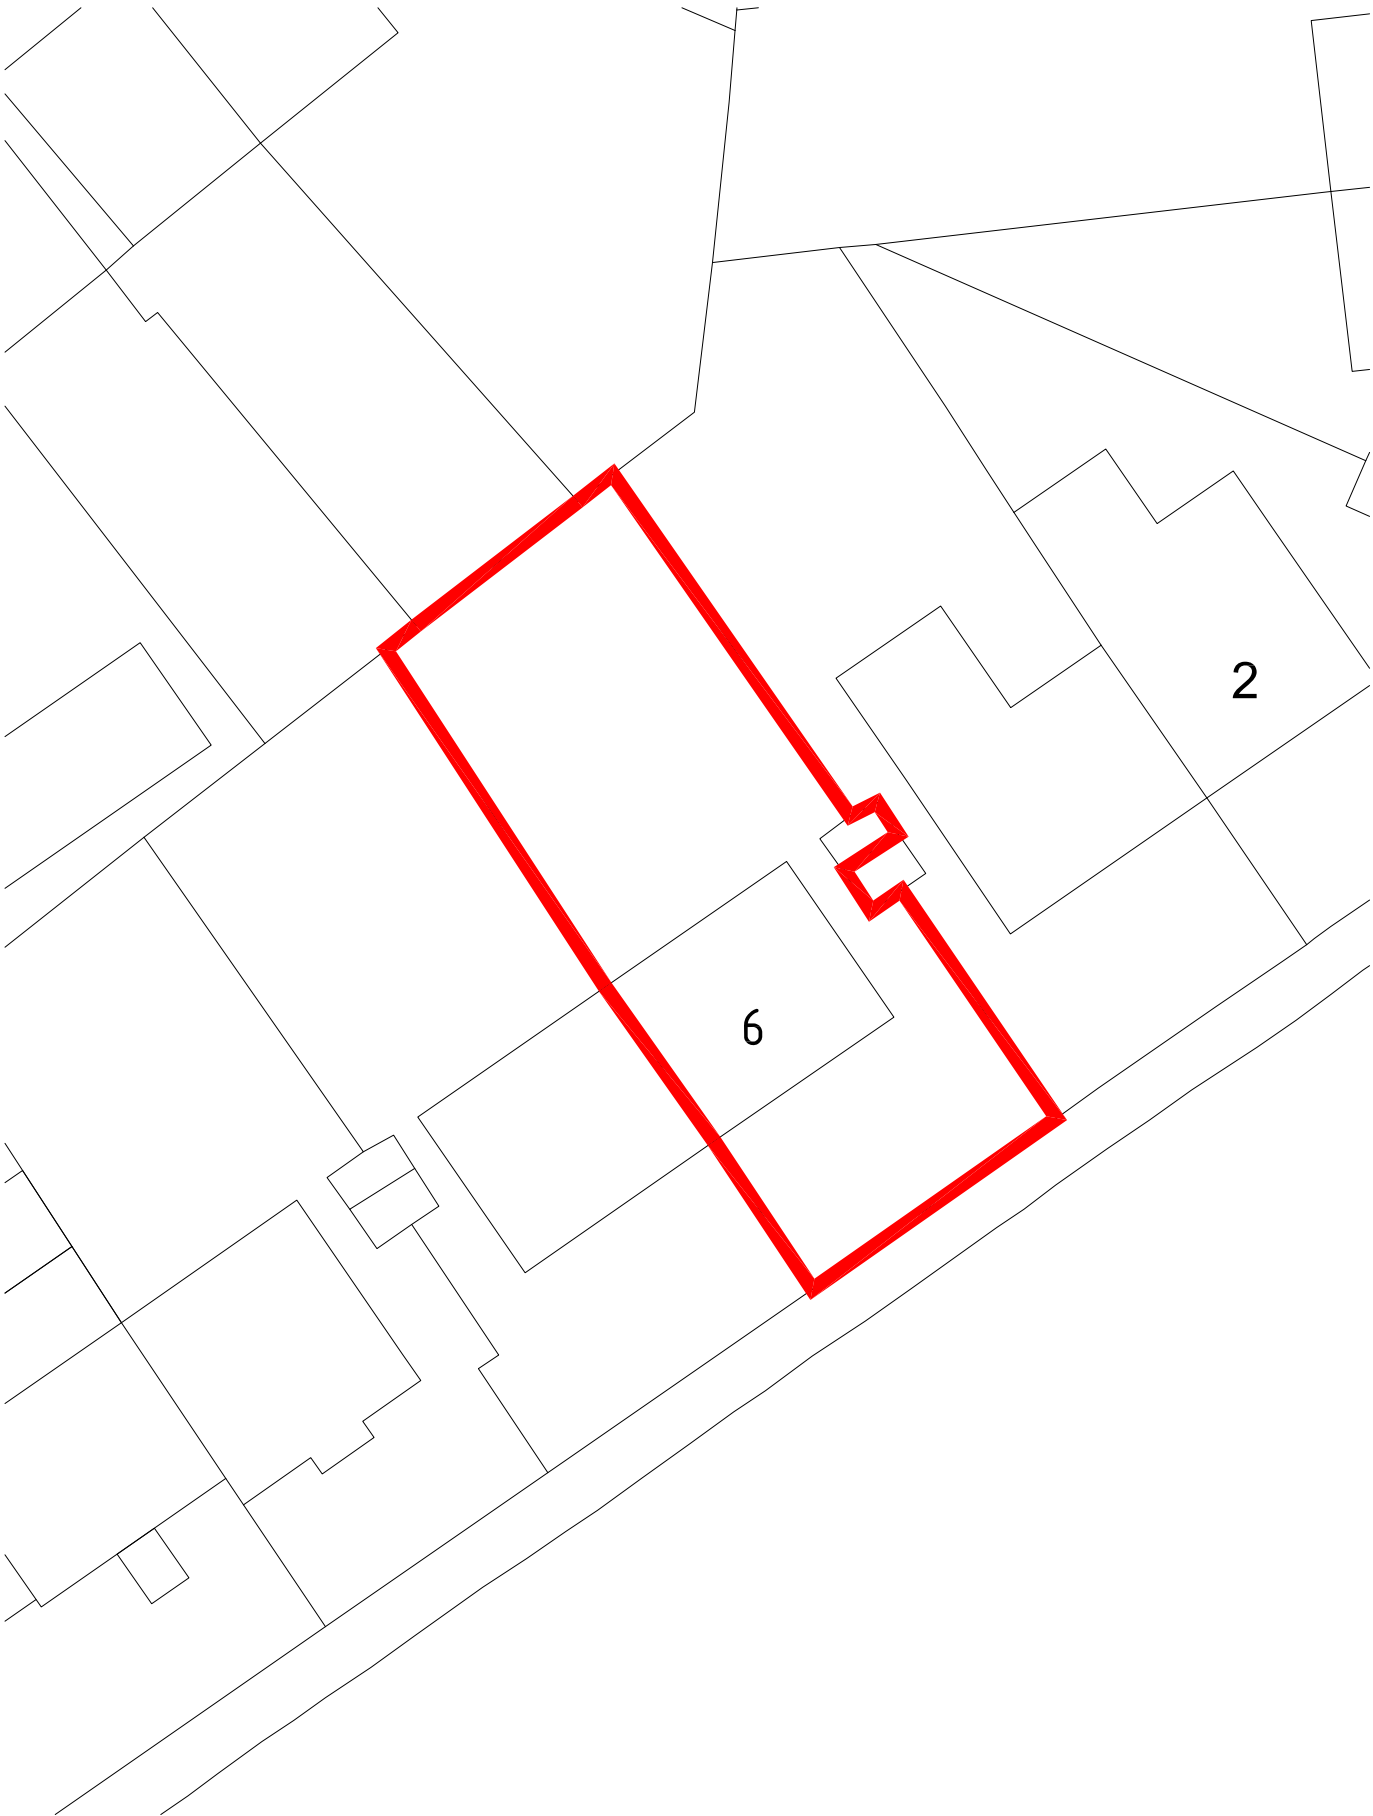


Issue Purpose : HHPD Application		
Project	Proposed double storey rear extension, front and side porch	Date 06-01-2024
		Scale 1:250,@ A3
Address	6 Park Close, Batley, WF17 7JJ	Ex and pr site plans
		D.N. 2024 - 6PC - 02

 

EXISTING SITE PLAN

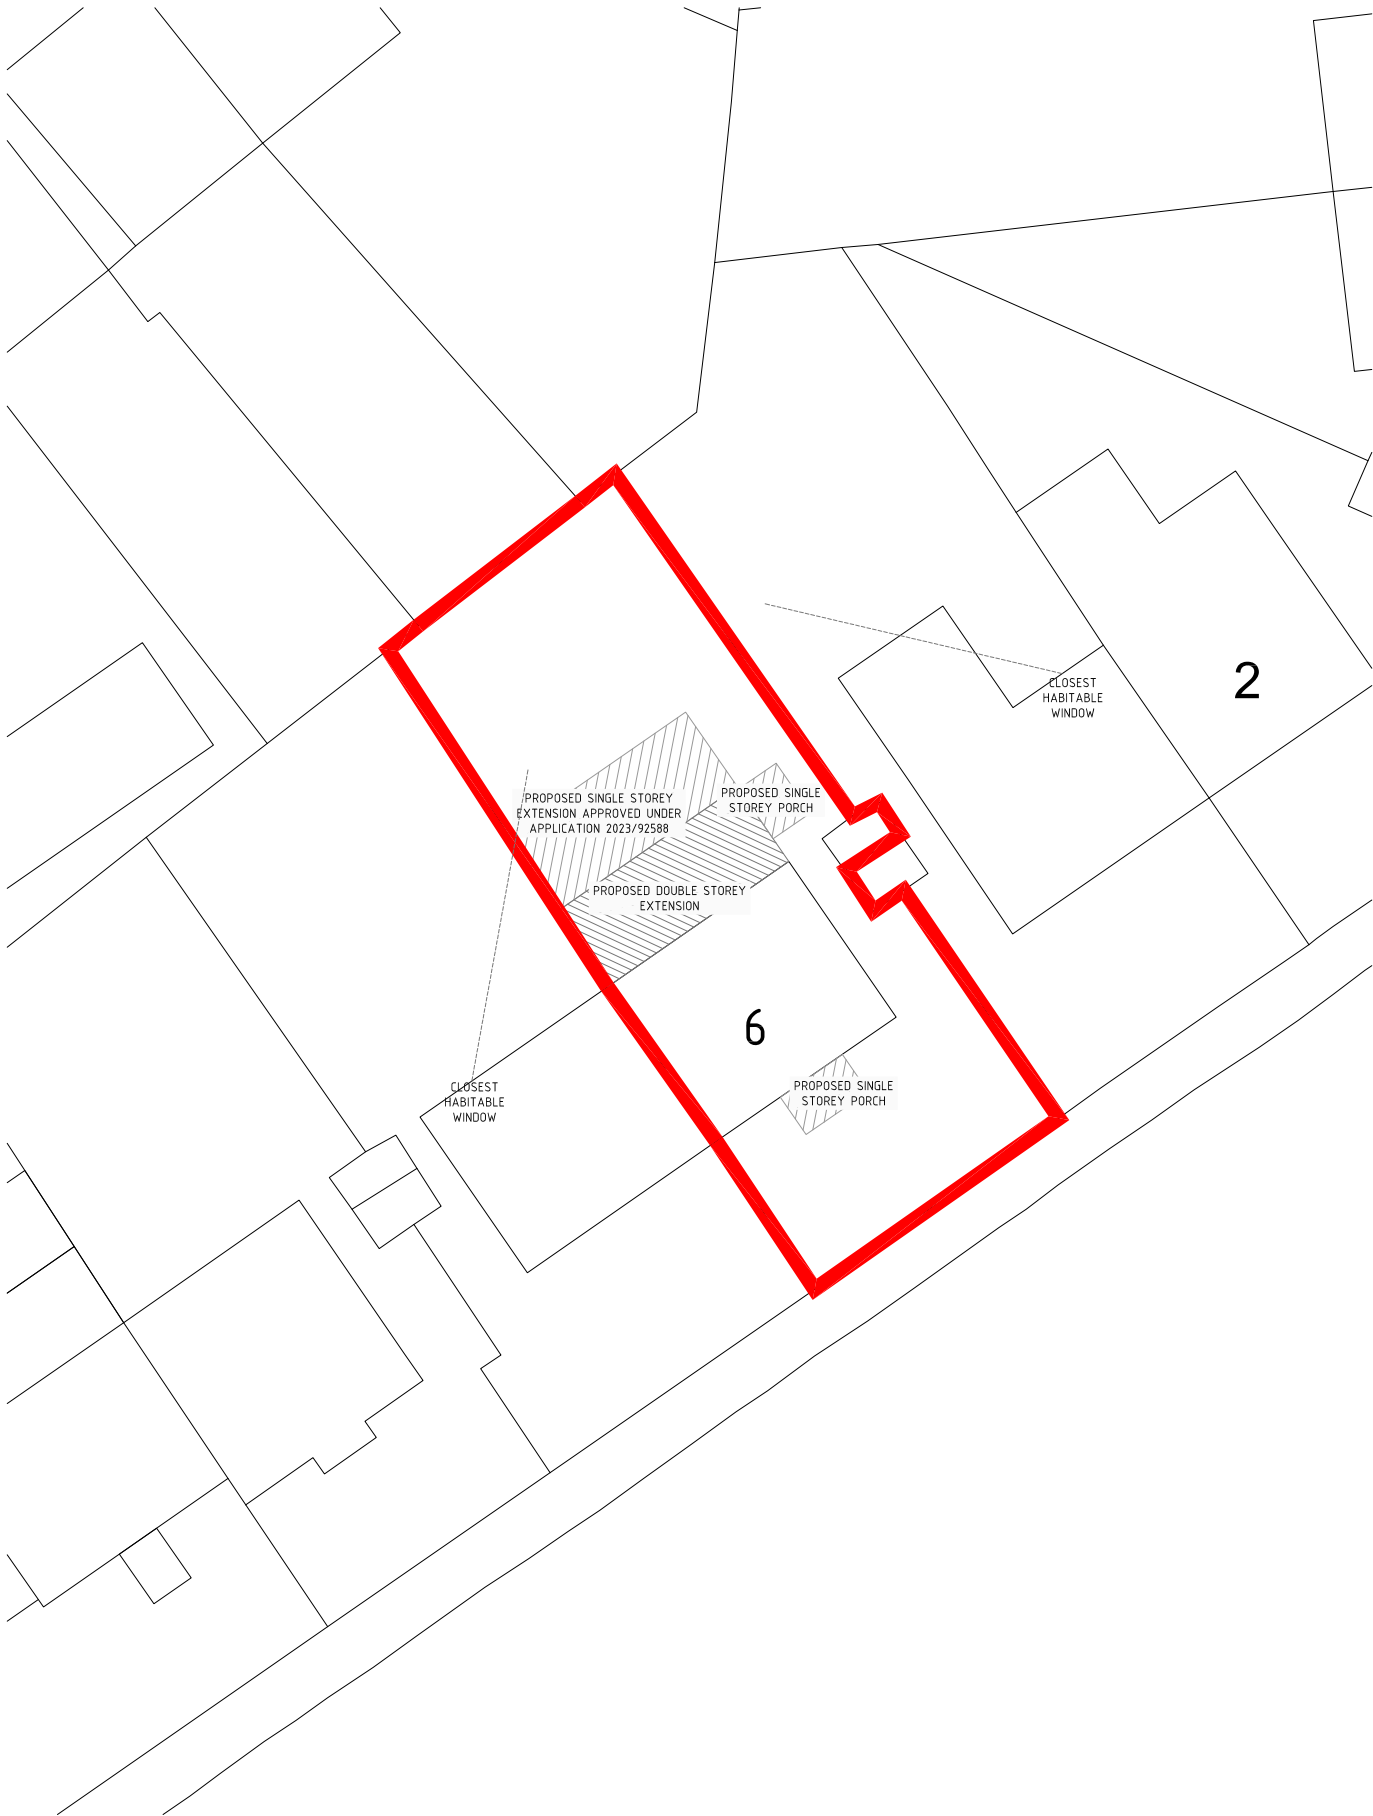

PROPOSED SITE PLAN