
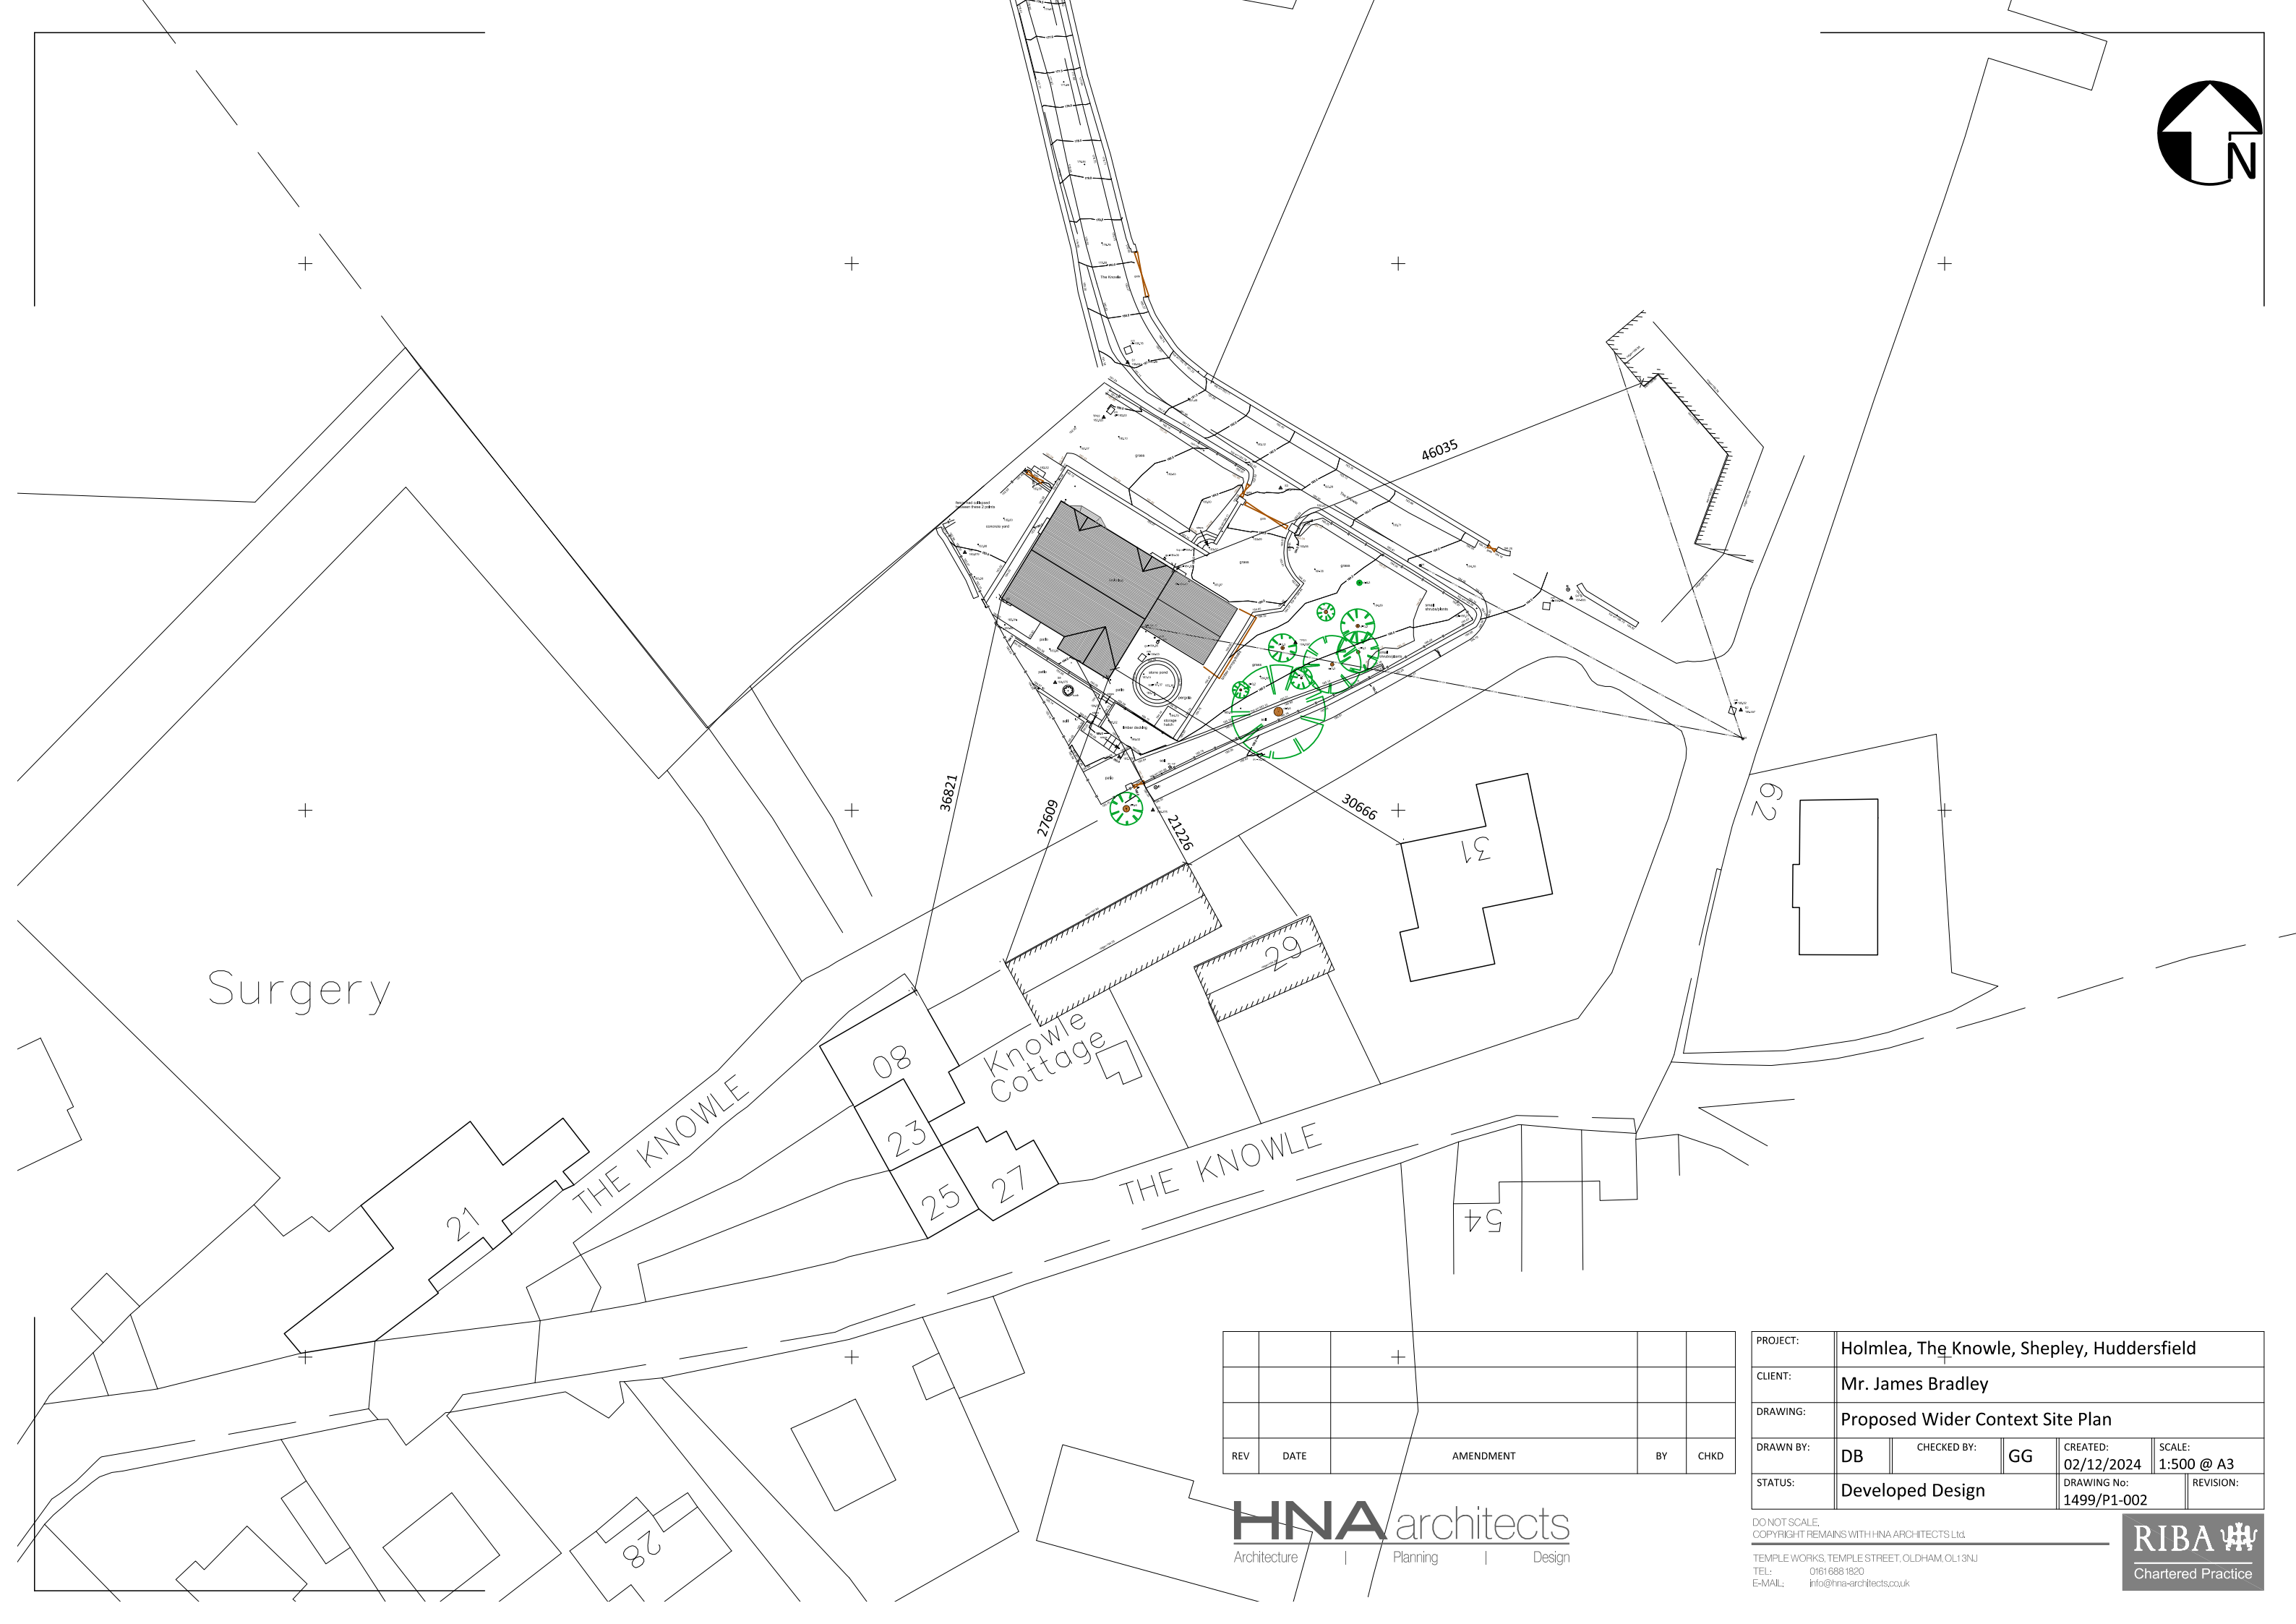


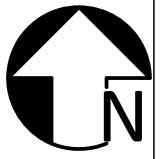

REV	DATE	AMENDMENT	BY	CHKD	

HNAarchitects
Architecture | Planning | Design

PROJECT:	Holmlea, The Knowle, Shepley, Huddersfield				
CLIENT:	Mr. James Bradley				
DRAWING:	Proposed Wider Context Site Plan				
DRAWN BY:	DB	CHECKED BY:	GG	CREATED:	SCALE:
				02/12/2024	1:500 @ A3
STATUS:	Developed Design			DRAWING No:	REVISION:
				1499/P1-002	

DO NOT SCALE.
COPYRIGHT REMAINS WITH HNA ARCHITECTS LTD.

TEMPLE WORKS, TEMPLE STREET, OLDHAM, OL13NJ
TEL: 0161 688 1820
E-MAIL: info@hna-architects.co.uk

