



NOTES:

1. CONTRACTORS AND SUB-CONTRACTORS MUST CHECK AND AGREE ALL DIMENSIONS BEFORE PREPARING SHOP DRAWINGS OR COMMENCING WORK ON SITE.
2. CONTRACTORS ARE RESPONSIBLE FOR INFORMING THE DESIGNER OF ANY DISCREPANCY DISCOVERED ON THIS DRAWING OR BETWEEN THIS DRAWING AND ANY OTHER RELATED DOCUMENTS WORK TO BE CARRIED OUT AS SHOWN ON THIS DRAWING.
3. WRITTEN DIMENSIONS ONLY ARE TO BE USED FROM THIS DRAWING-IF ANY DOUBTS EXIST-ASK FOR CLARIFICATION.


THIS DRAWING AND THE COPYRIGHTS AND PATENTS THEREIN ARE THE DESIGNER'S PROPERTY AND MAY BE REPRODUCED OR REPRODUCED ONLY UNDER CONTRACT.

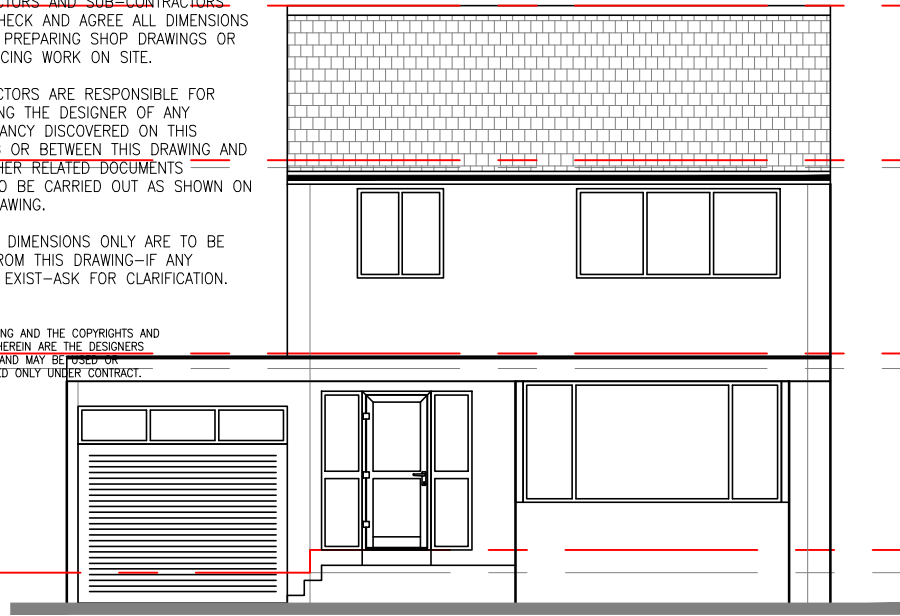


EXISTING FRONT ELEVATION Scale 1:100

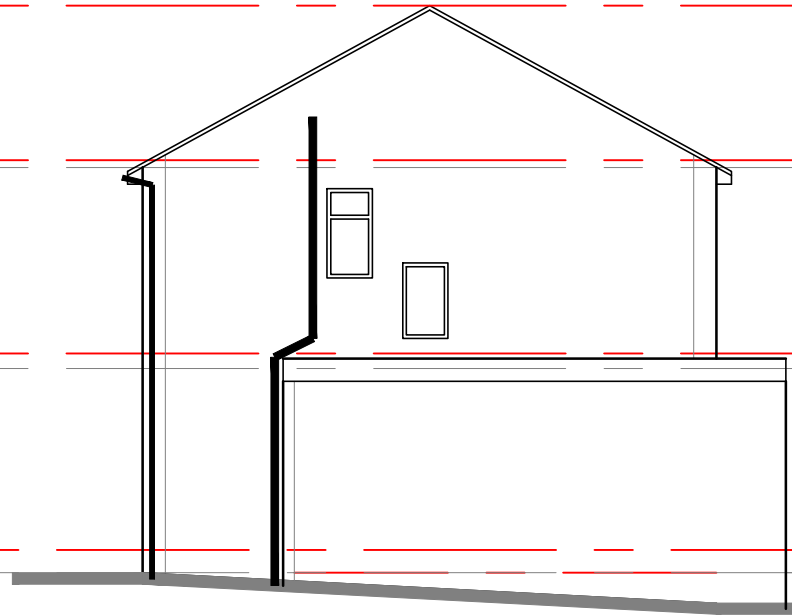


EXISTING SIDE ELEVATION Scale 1:100

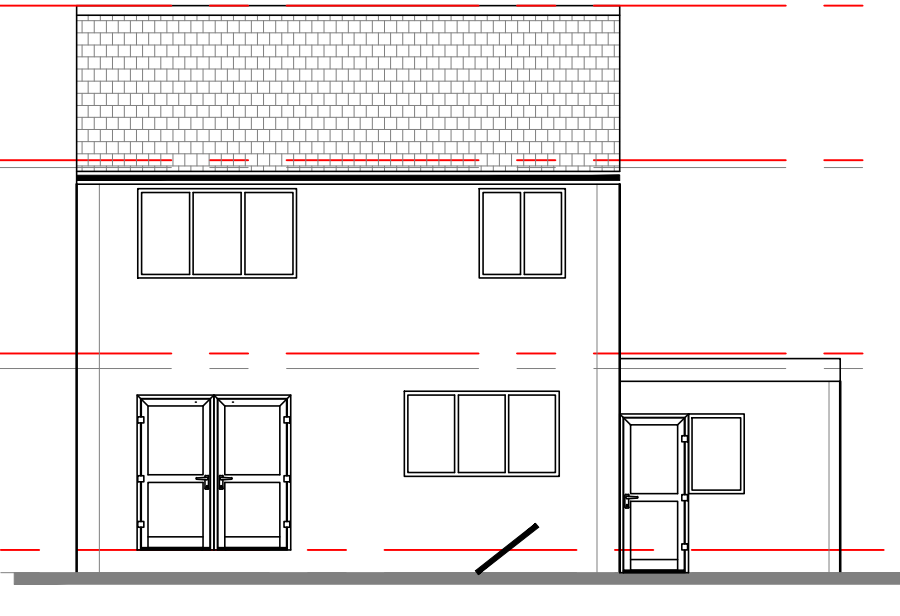


EXISTING REAR ELEVATION Scale 1:100

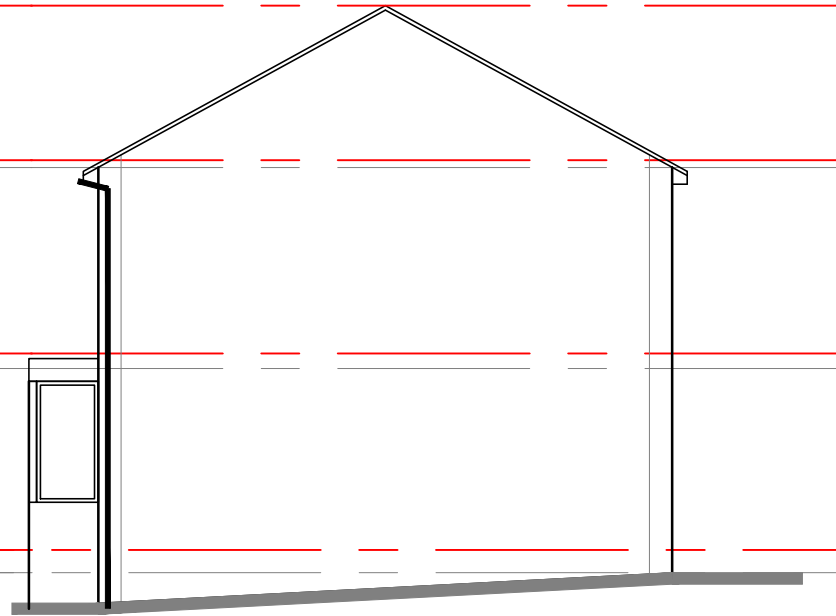


EXISTING SIDE ELEVATION Scale 1:100

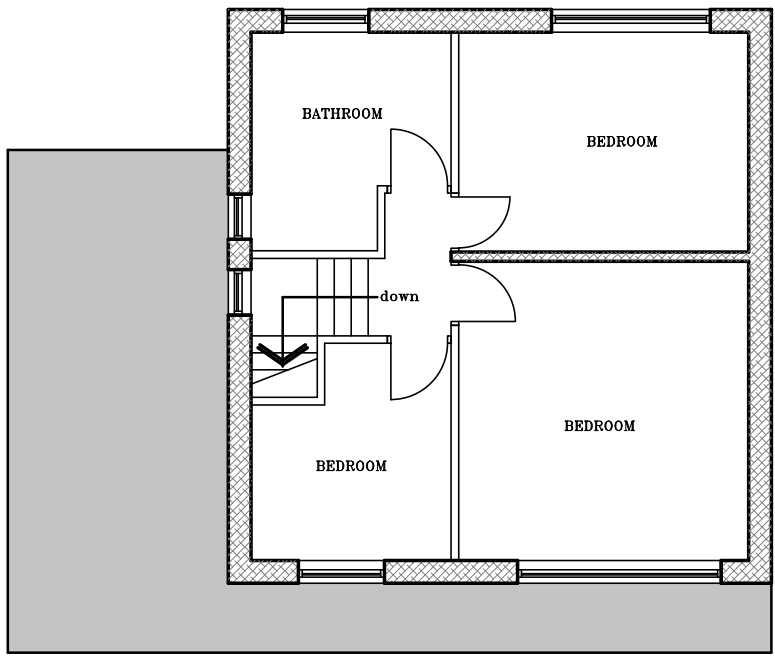


EXISTING FIRST FLOOR PLAN Scale 1:100

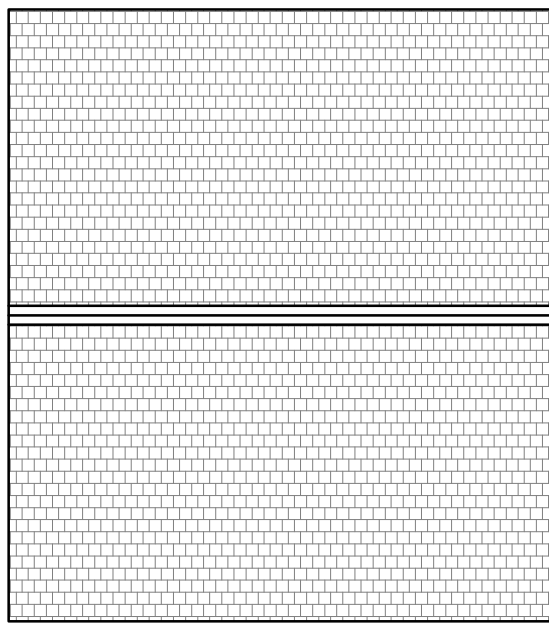


EXISTING ROOF PLAN Scale 1:100

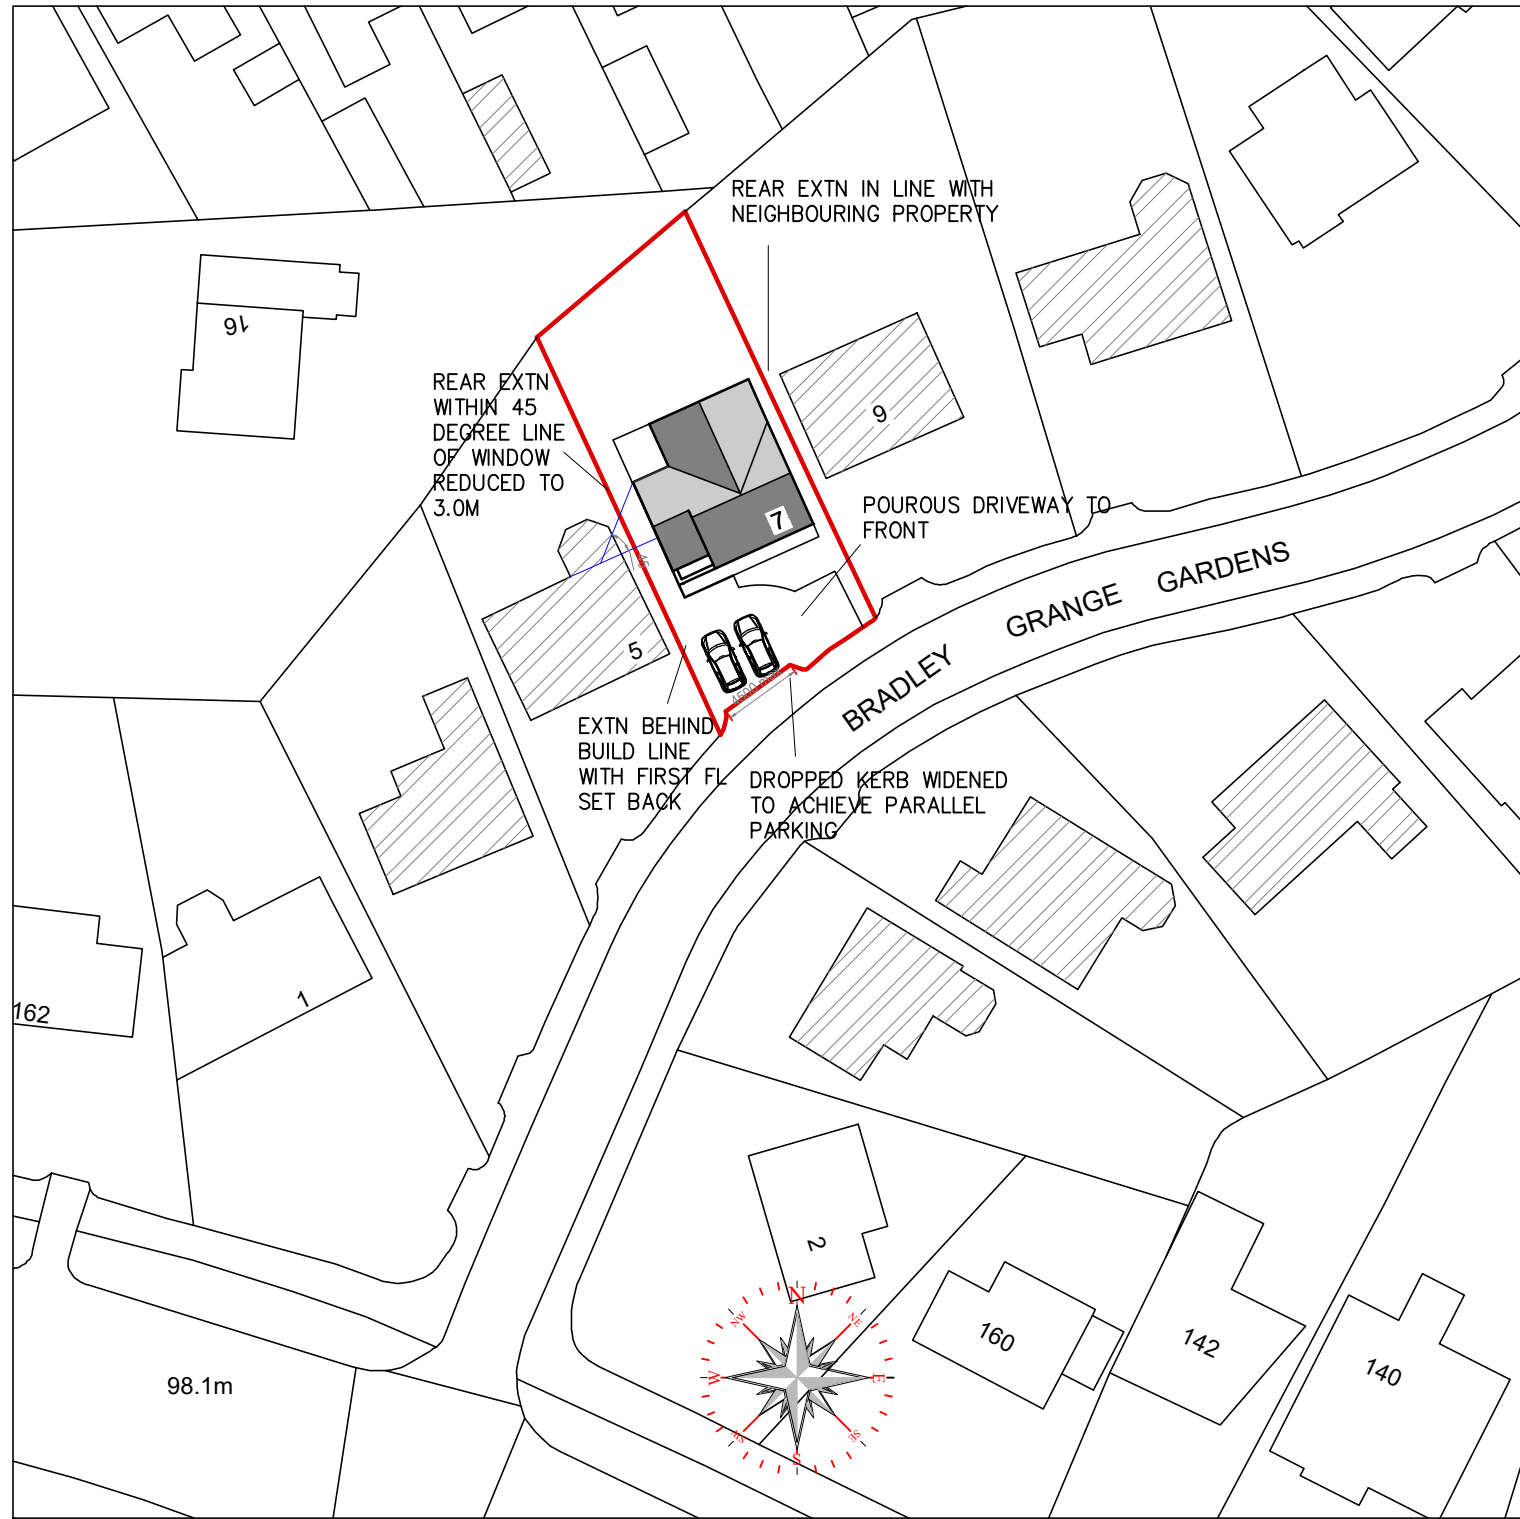

LOCATION PLAN SCALE 1: 500

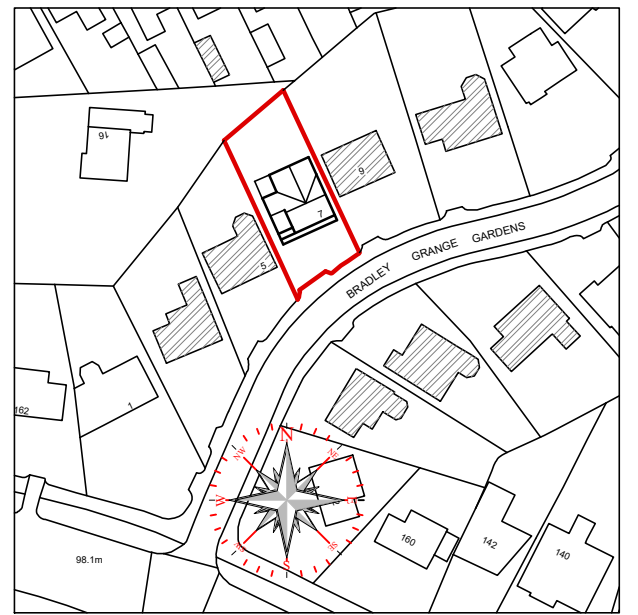

LOCATION PLAN SCALE 1:1250

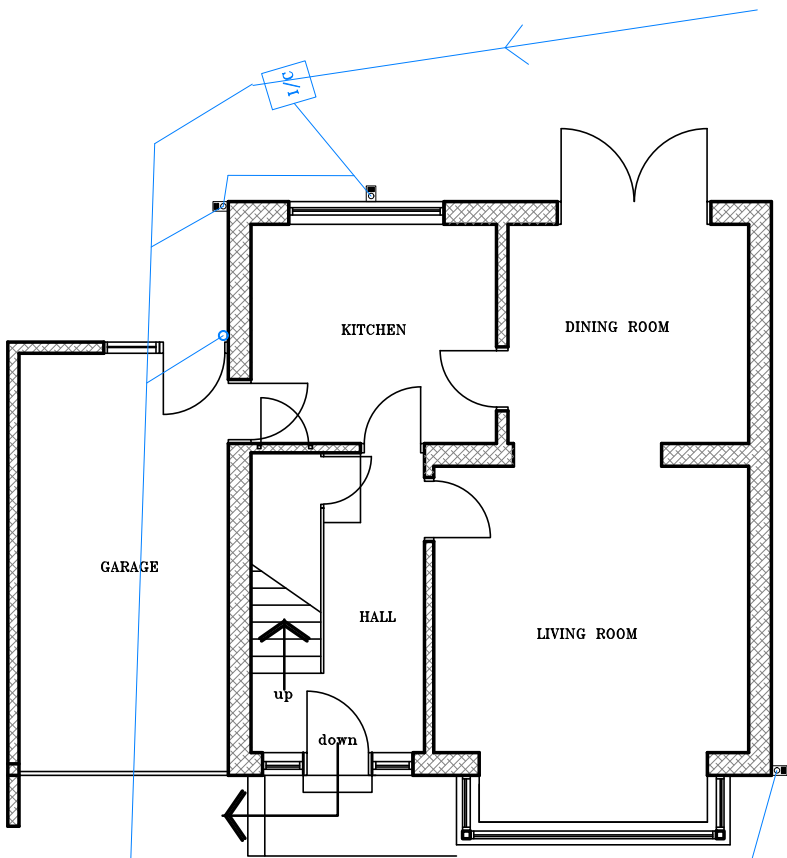

EXISTING GROUND FLOOR PLAN Scale 1:100

Rev

P.D ARCHITECTURAL SERVICES

Plans drawn for local authority approval

- Domestic Extensions
- Loft Conversions
- New garages / Conservatories
- New Homes

Tel: 07867784564

Free Consultation / Survey

Title: EXISTING LAYOUT.

Project: PROPOSED SIDE AND FRONT
EXTENSIONS
AT 7 BRADLEY GRANGE GARDENS
HUDDERSFIELD
HD2 1QX

Client: MR AND MRS NAVEED

Scale: 1:100 & 1:50.

Drawn: P.M

Rev

Date: JAN 25

PDA23-069-002.

C