


Notes

Do not scale from drawing, use figured dimensions only.
All dimensions must be checked and verified on site prior to commencement of work and Architect to be notified of any discrepancies.
This drawing is intended to permit overall scheme proposals only and cannot be used for construction purposes without further information.


Rev	Description	Drawn	Date
A	Minor update following clients comments	MJN	06.01.25

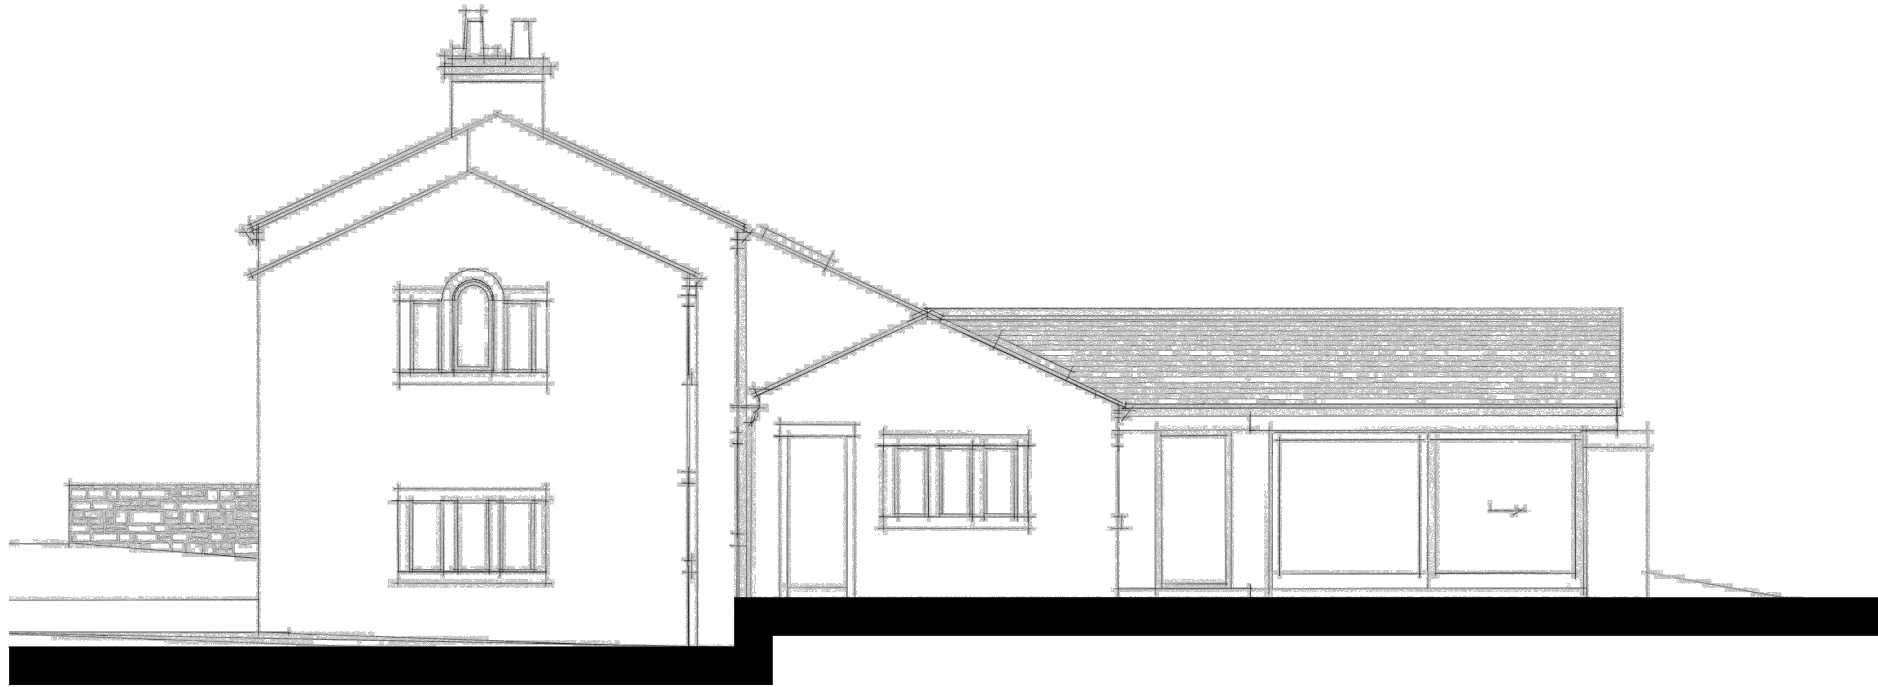


Proposed North East Elevation - 1:100




Proposed North West Elevation - 1:100

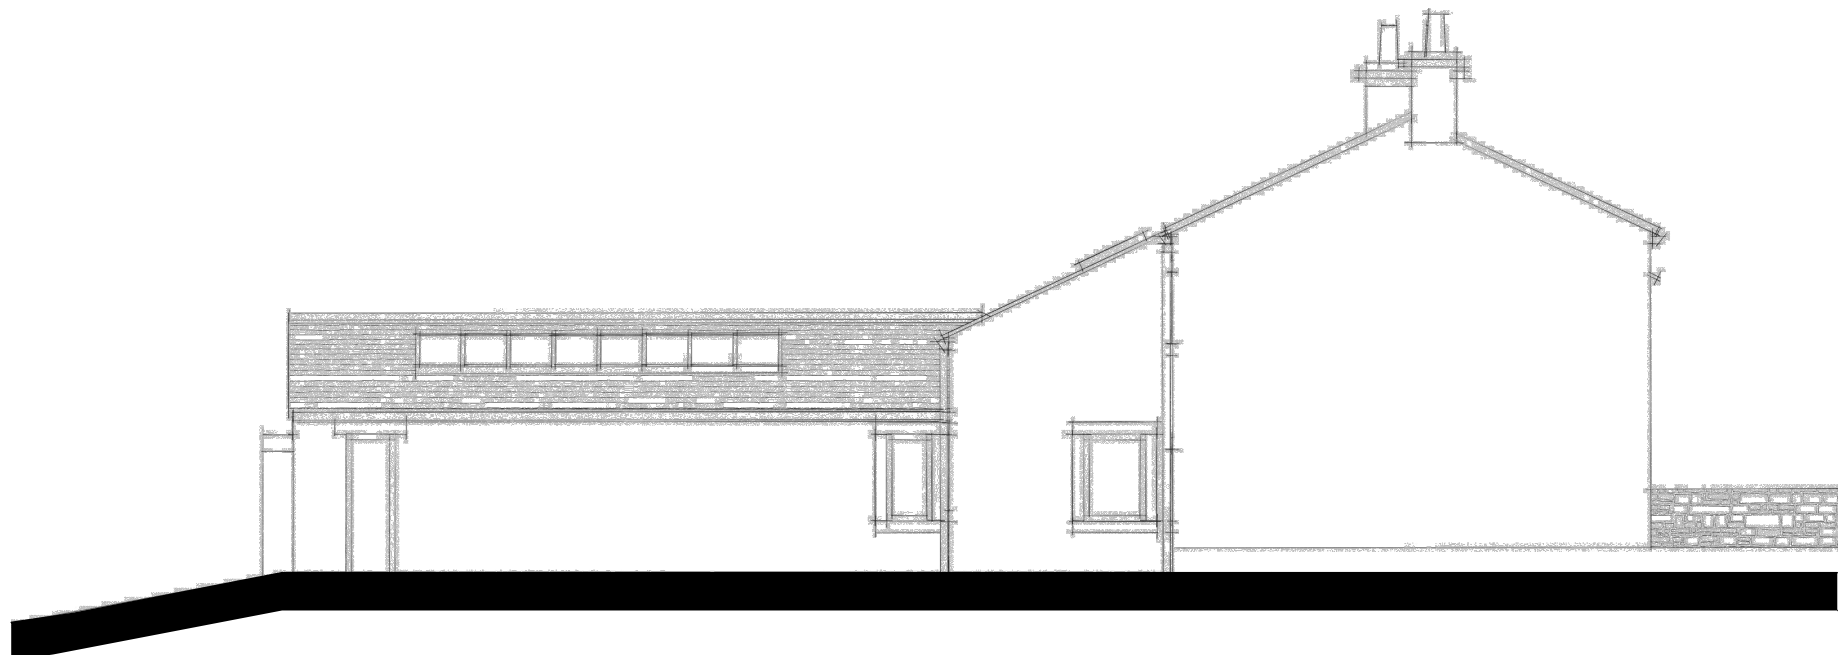


Proposed South West Elevation - 1:100

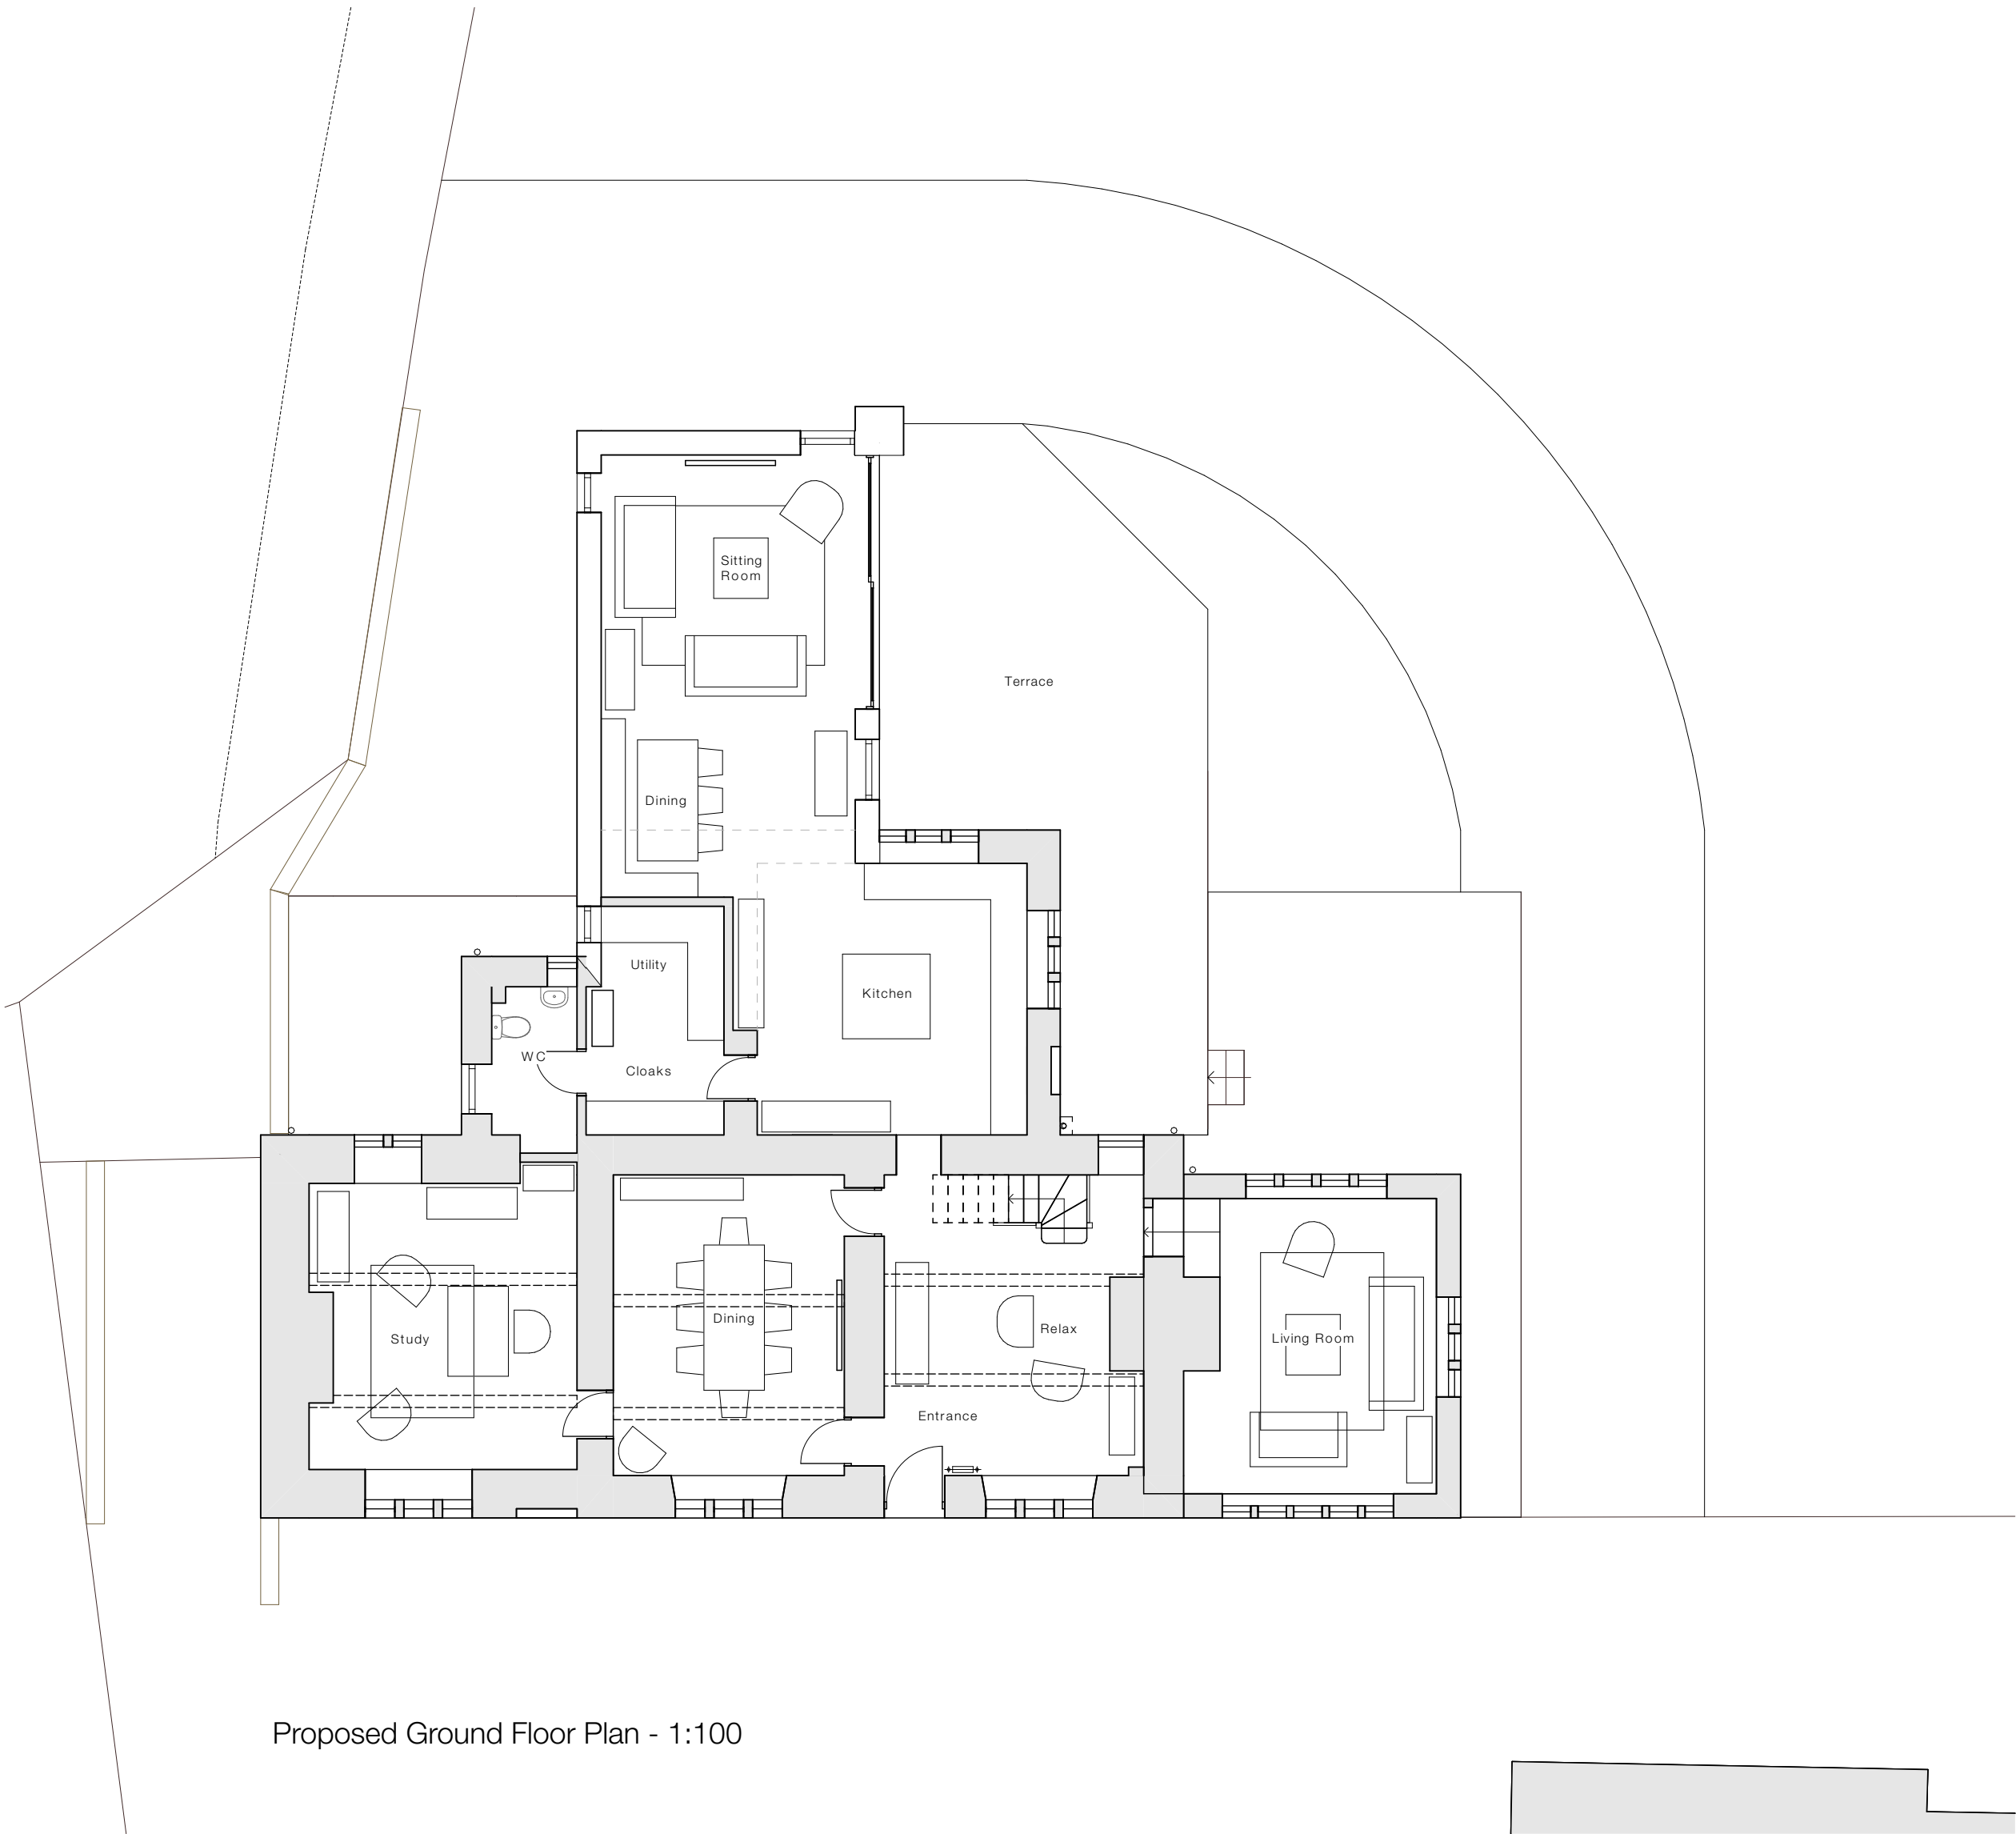

Proposed Ground Floor Plan - 1:100

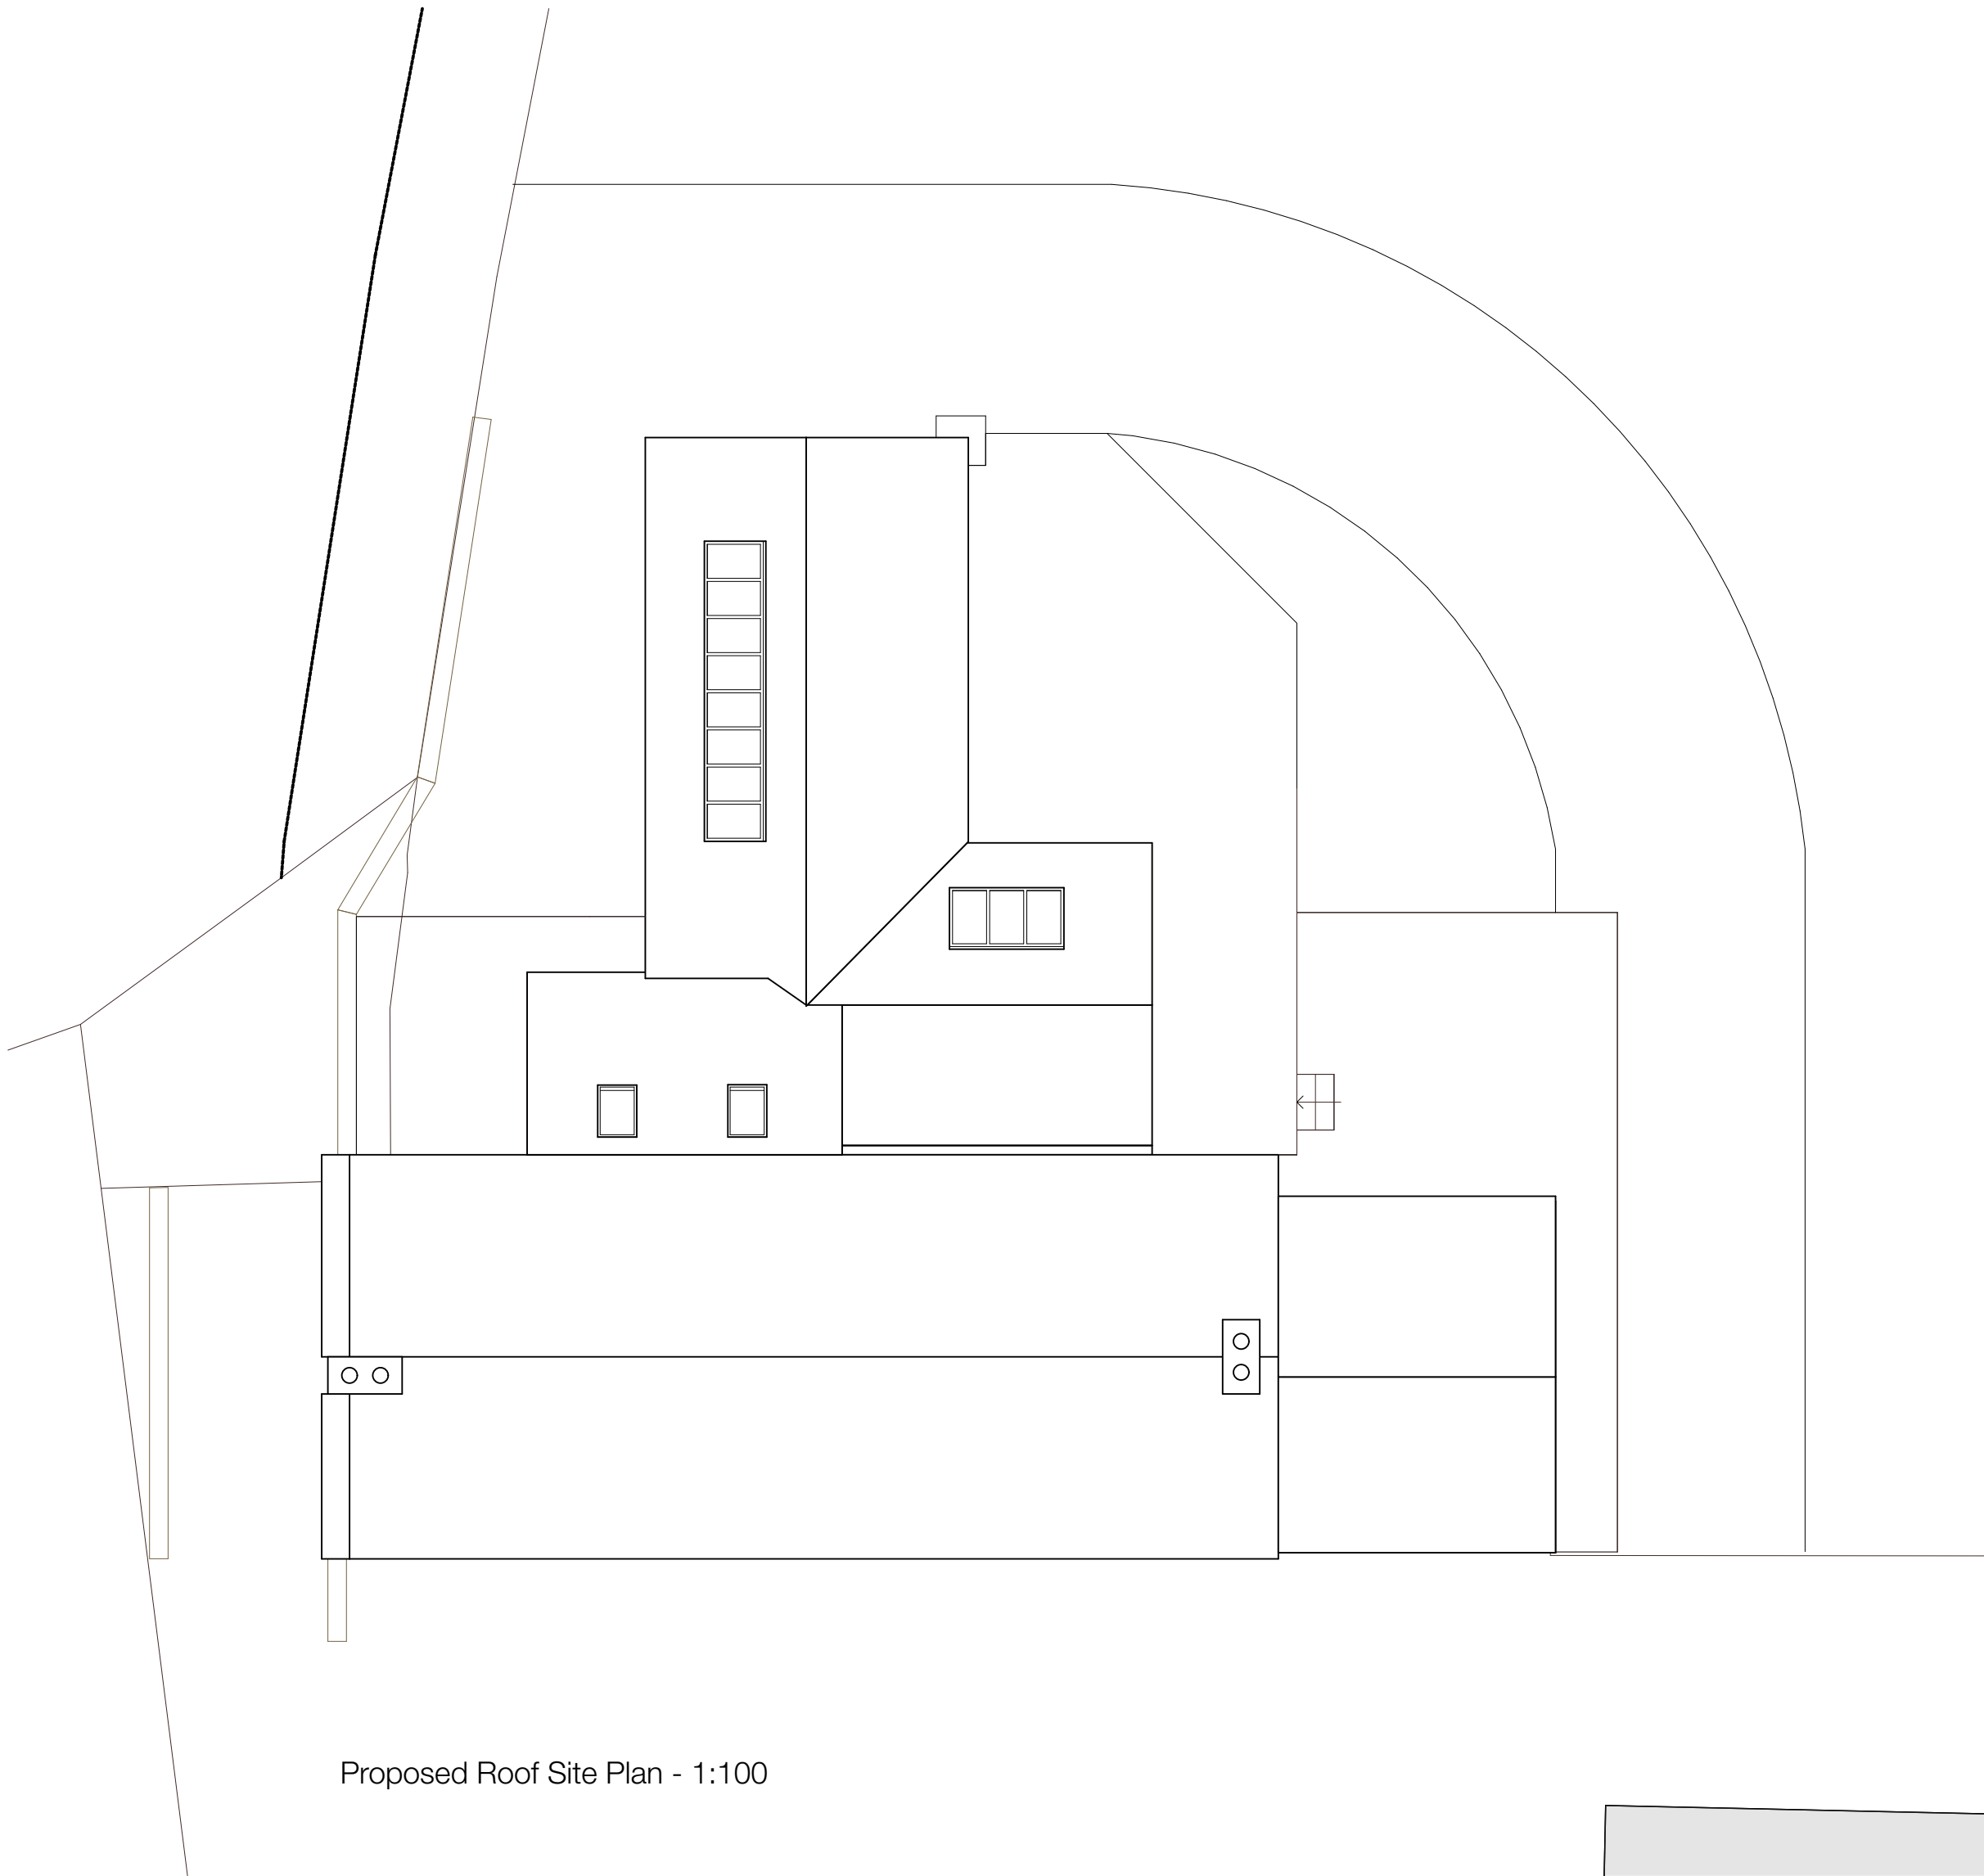

Proposed Roof Site Plan - 1:100

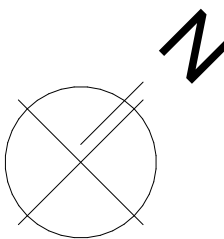

Scale 1:50
0 1500 3000mm

Client		
Mr & Mrs Smith		
Site Address		
Round Ings Farm, Round Ings Road, Outlane, Huddersfield, HD3 3FQ		
Project Description		
Kitchen Extension		
Status		
Planning		
Date	Drawn	Checked
November 2024	MJN	
Drawing	Scale @ A1	
Proposed Plans & Elevations	1:100, 1:50	
Drawing No.	Revision	
3616 (0-) 06	A	

ONE17
DESIGN
THE DYEHOUSE, ARMITAGE BRIDGE
HUDDERSFIELD, WEST YORKS HD4 7PD
T 01484 668000 E SOLUTIONS@ONE17DESIGN.COM
ONE17DESIGN.COM